

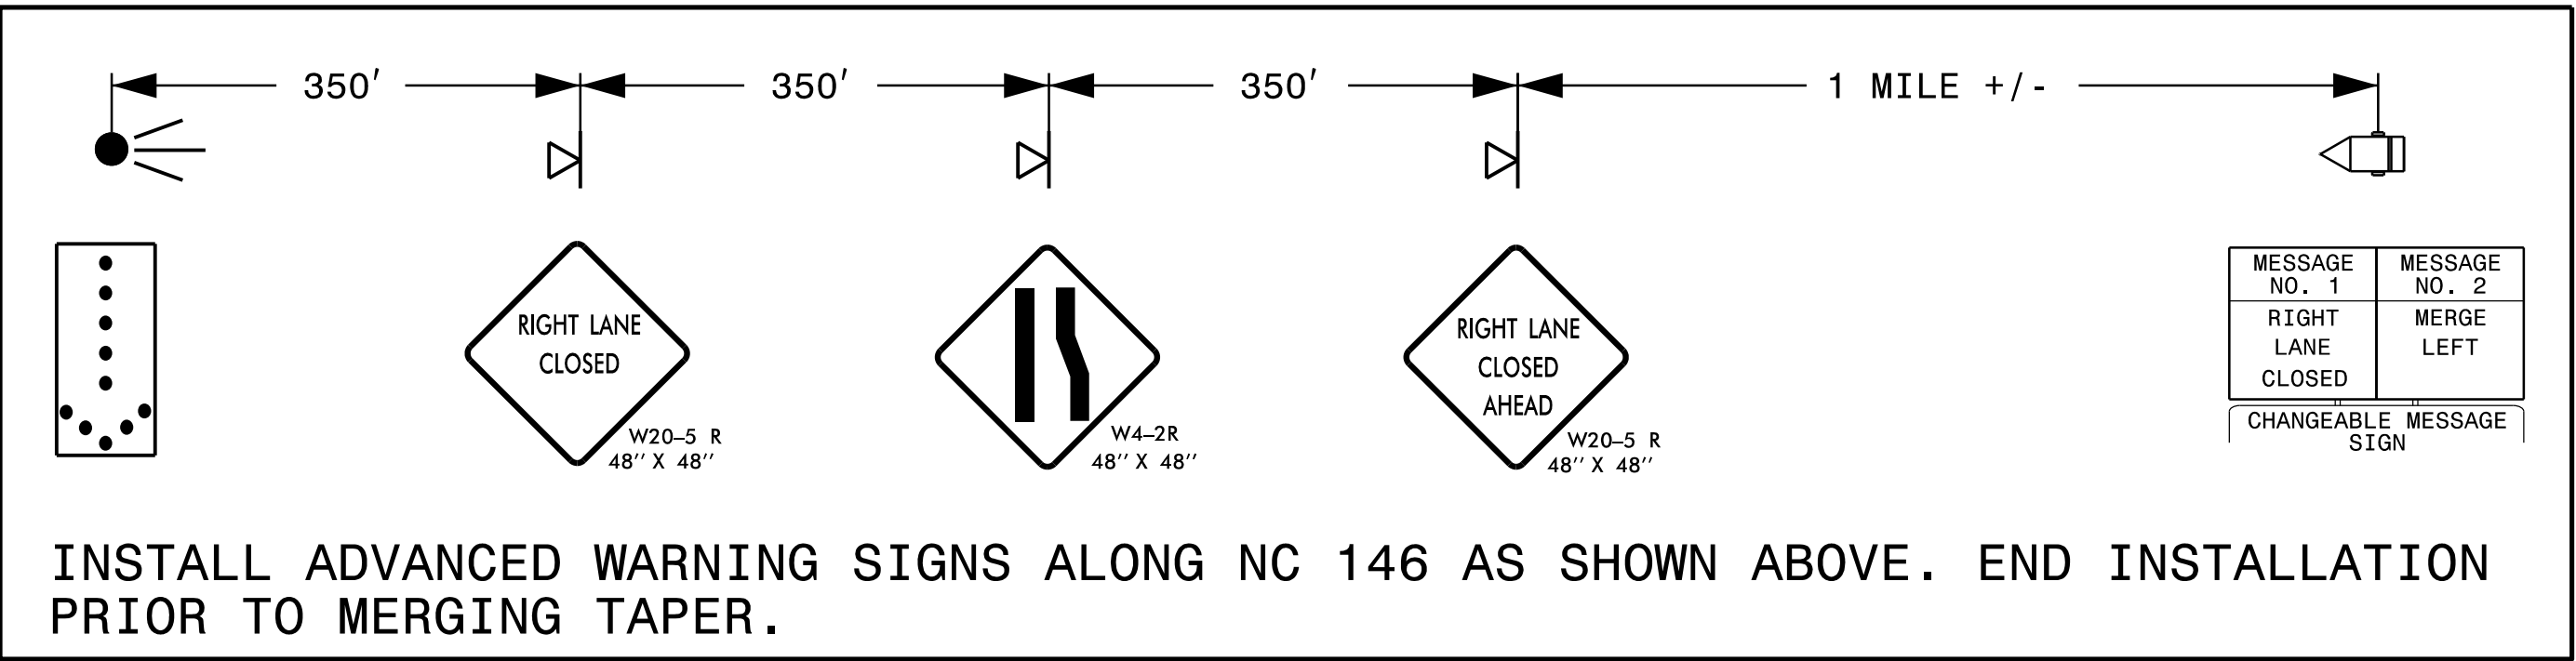
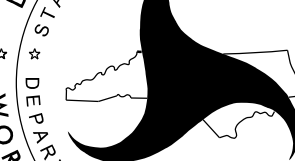
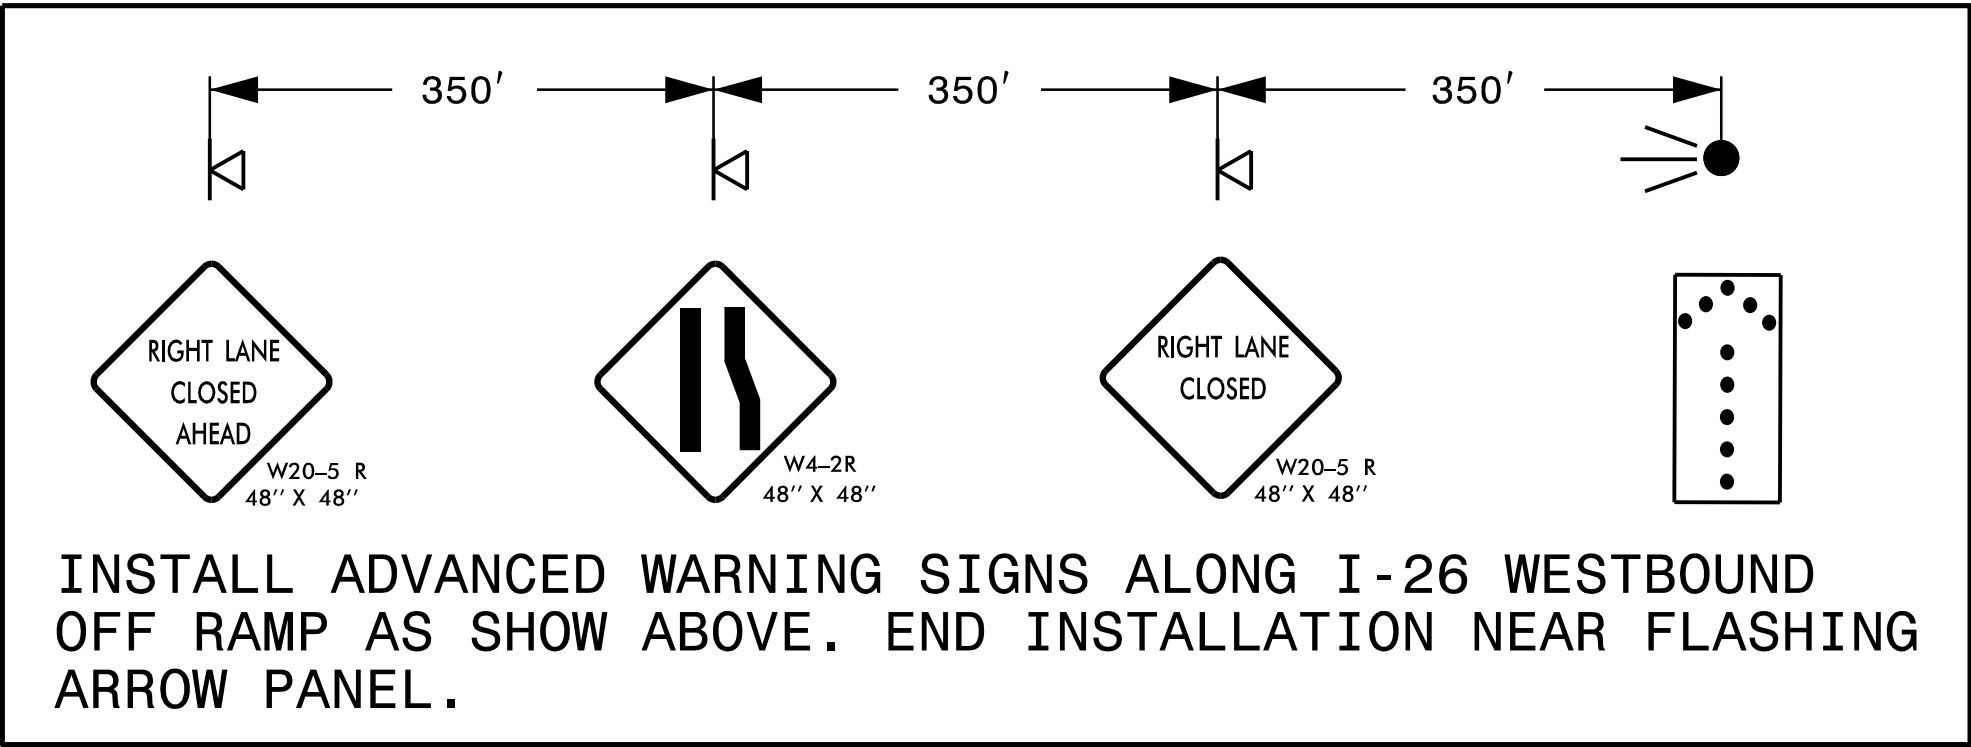
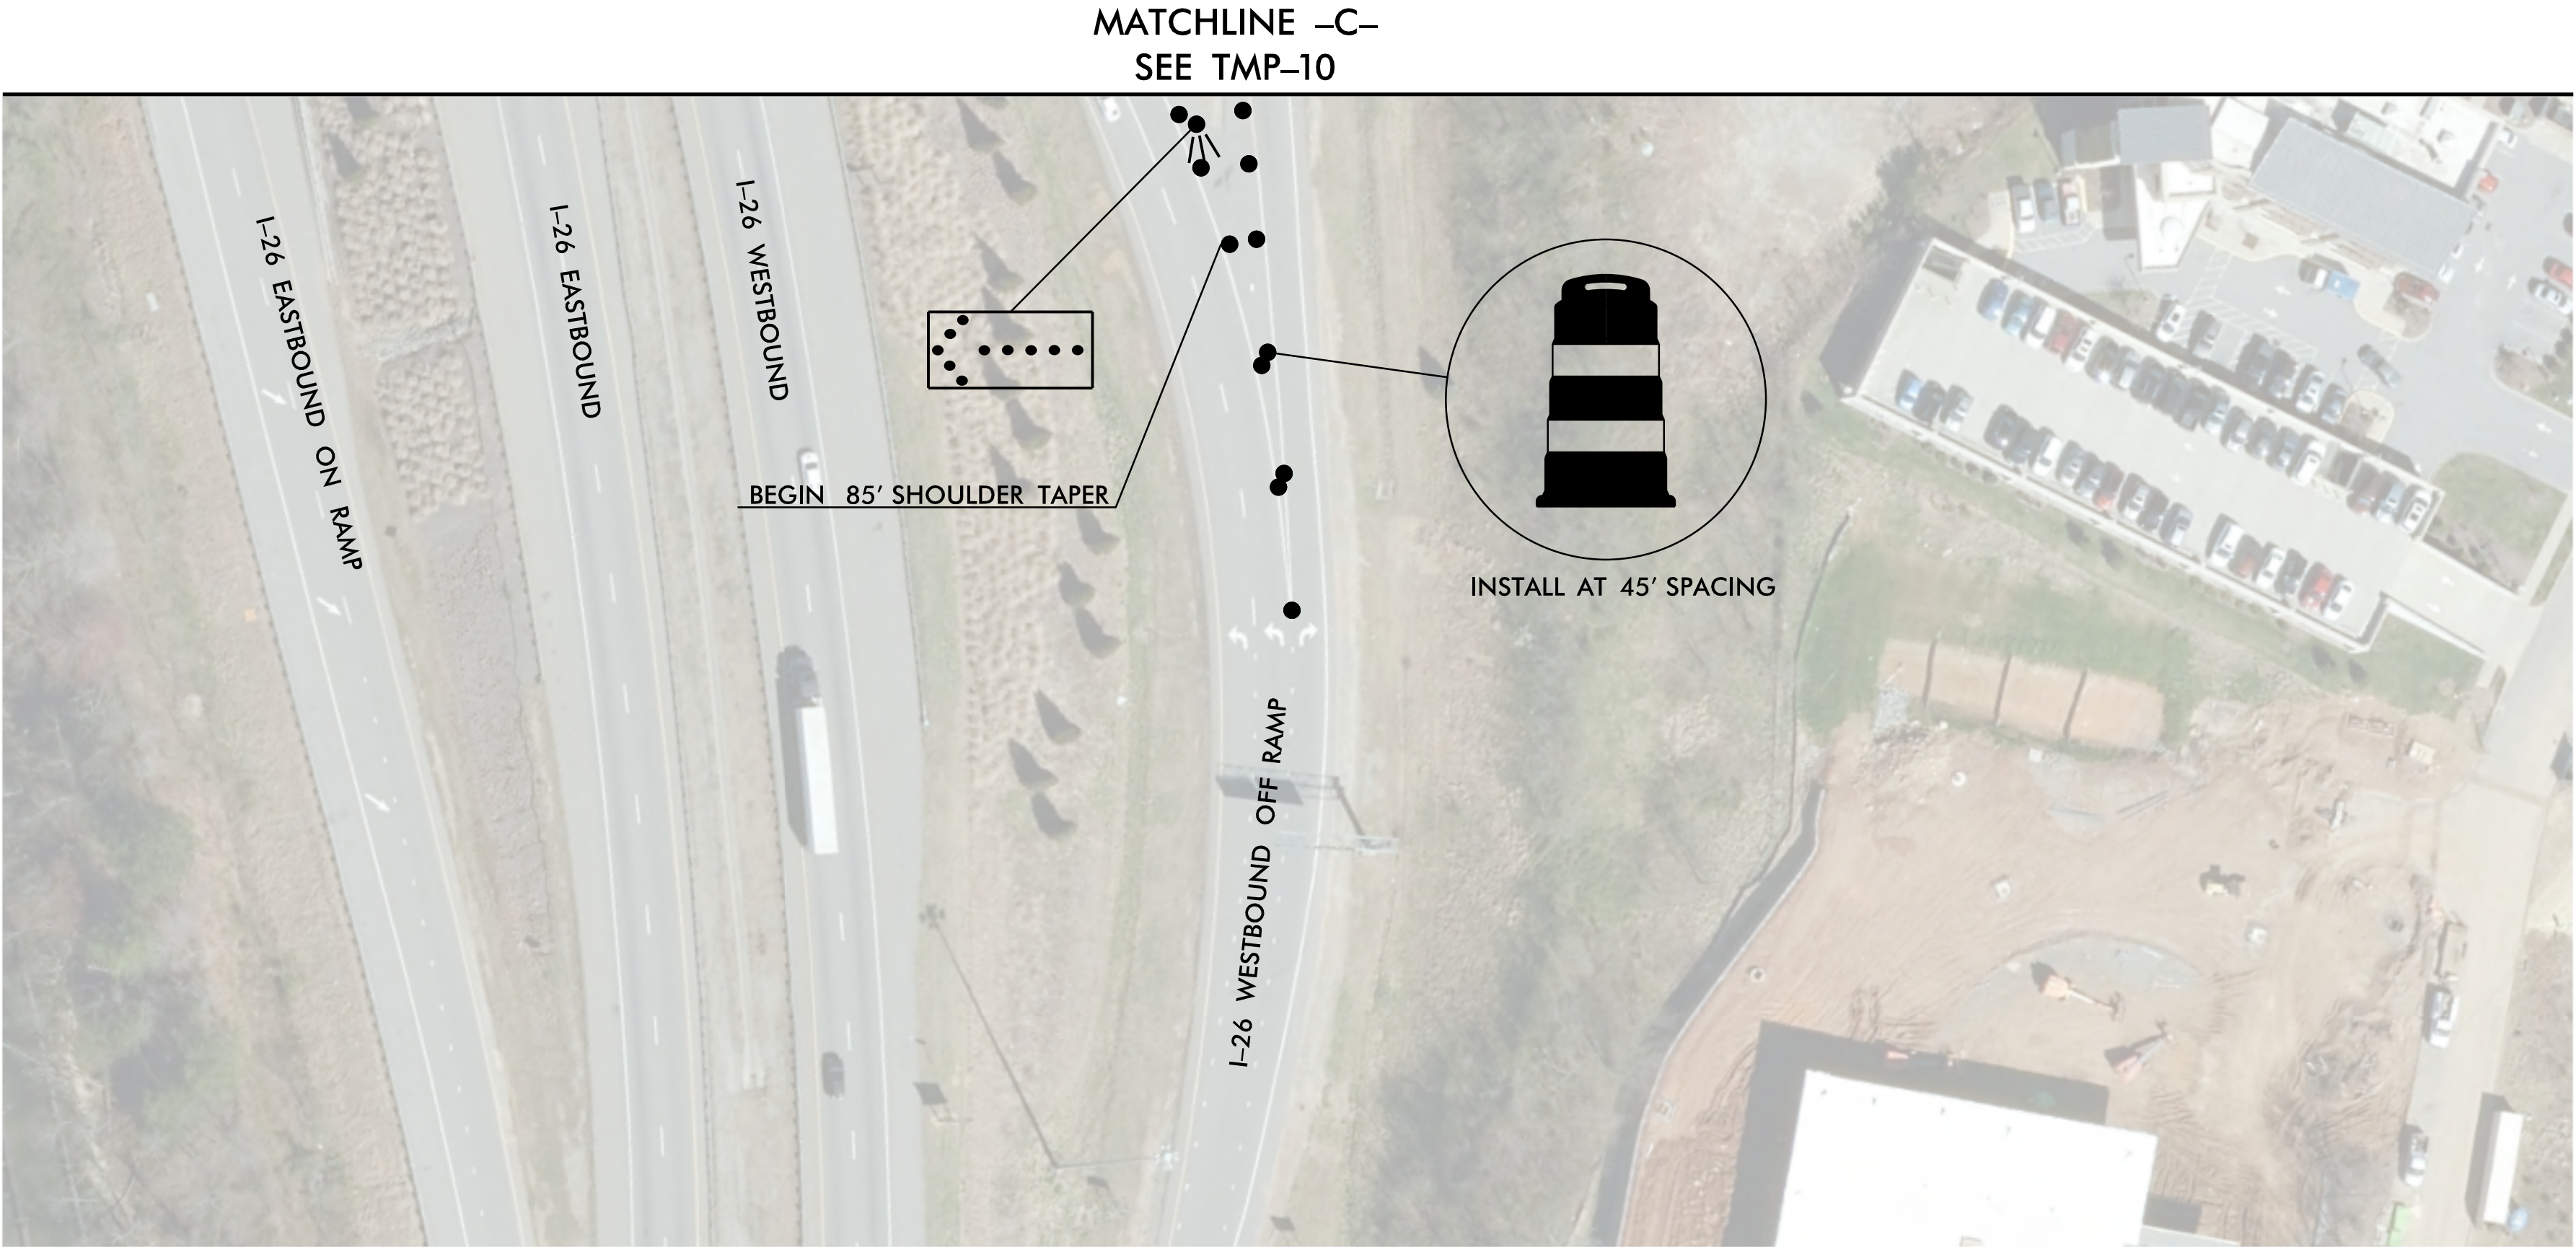
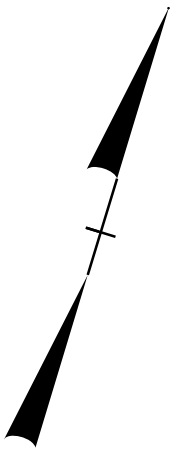
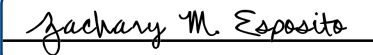


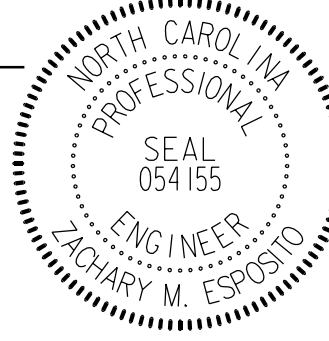

APPROVED: <u> Signed by: <i>Zachary M. Esposito</i> </u> 904702076D4844E8 DATE: <u>3/25/2025</u>  SEAL		BRIDGE #53 TEMPORARY TRAFFIC CONTROL PHASE IIIA
DOCUMENT NOT CONSIDERED FINAL UNLESS ALL SIGNATURES COMPLETED		

PROJ. REFERENCE NO.	SHEET NO.
15BPR.128.3	TMP-12
PLANS PREPARED BY:	
	
DRMP, INC. 8210 UNIVERSITY EXECUTIVE PARK DR., SUITE 220 CHARLOTTE, NC 28262 NC LICENSE NO. F-1524 (704) 549-4260	

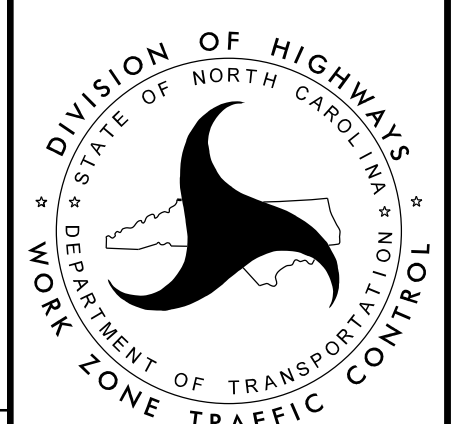

APPROVED:  DATE: 3/25/2025 SEAL			BRIDGE #53 TEMPORARY TRAFFIC CONTROL PHASE IIIA
DOCUMENT NOT CONSIDERED FINAL UNLESS ALL SIGNATURES COMPLETED			


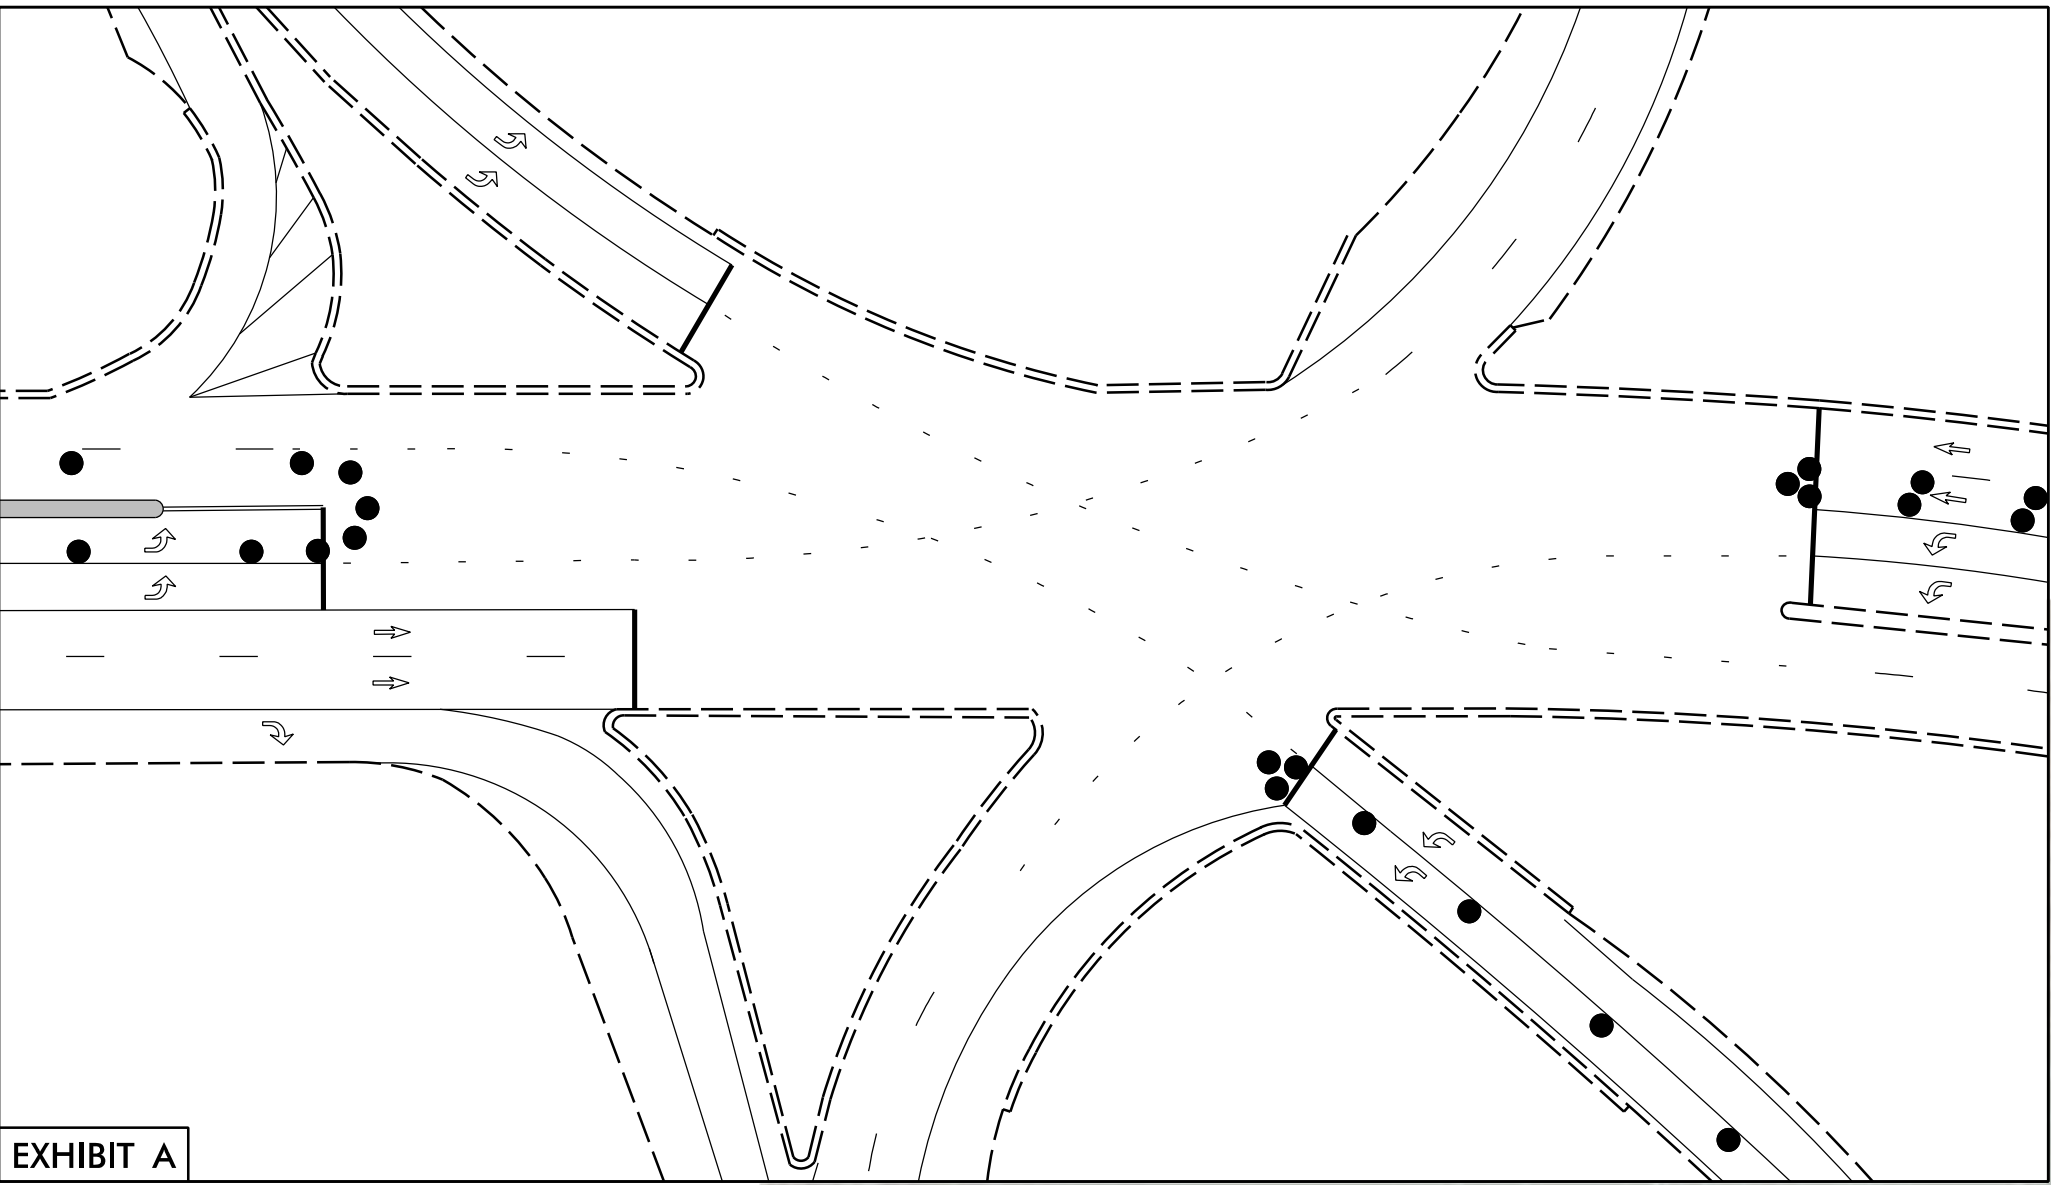


EXHIBIT A

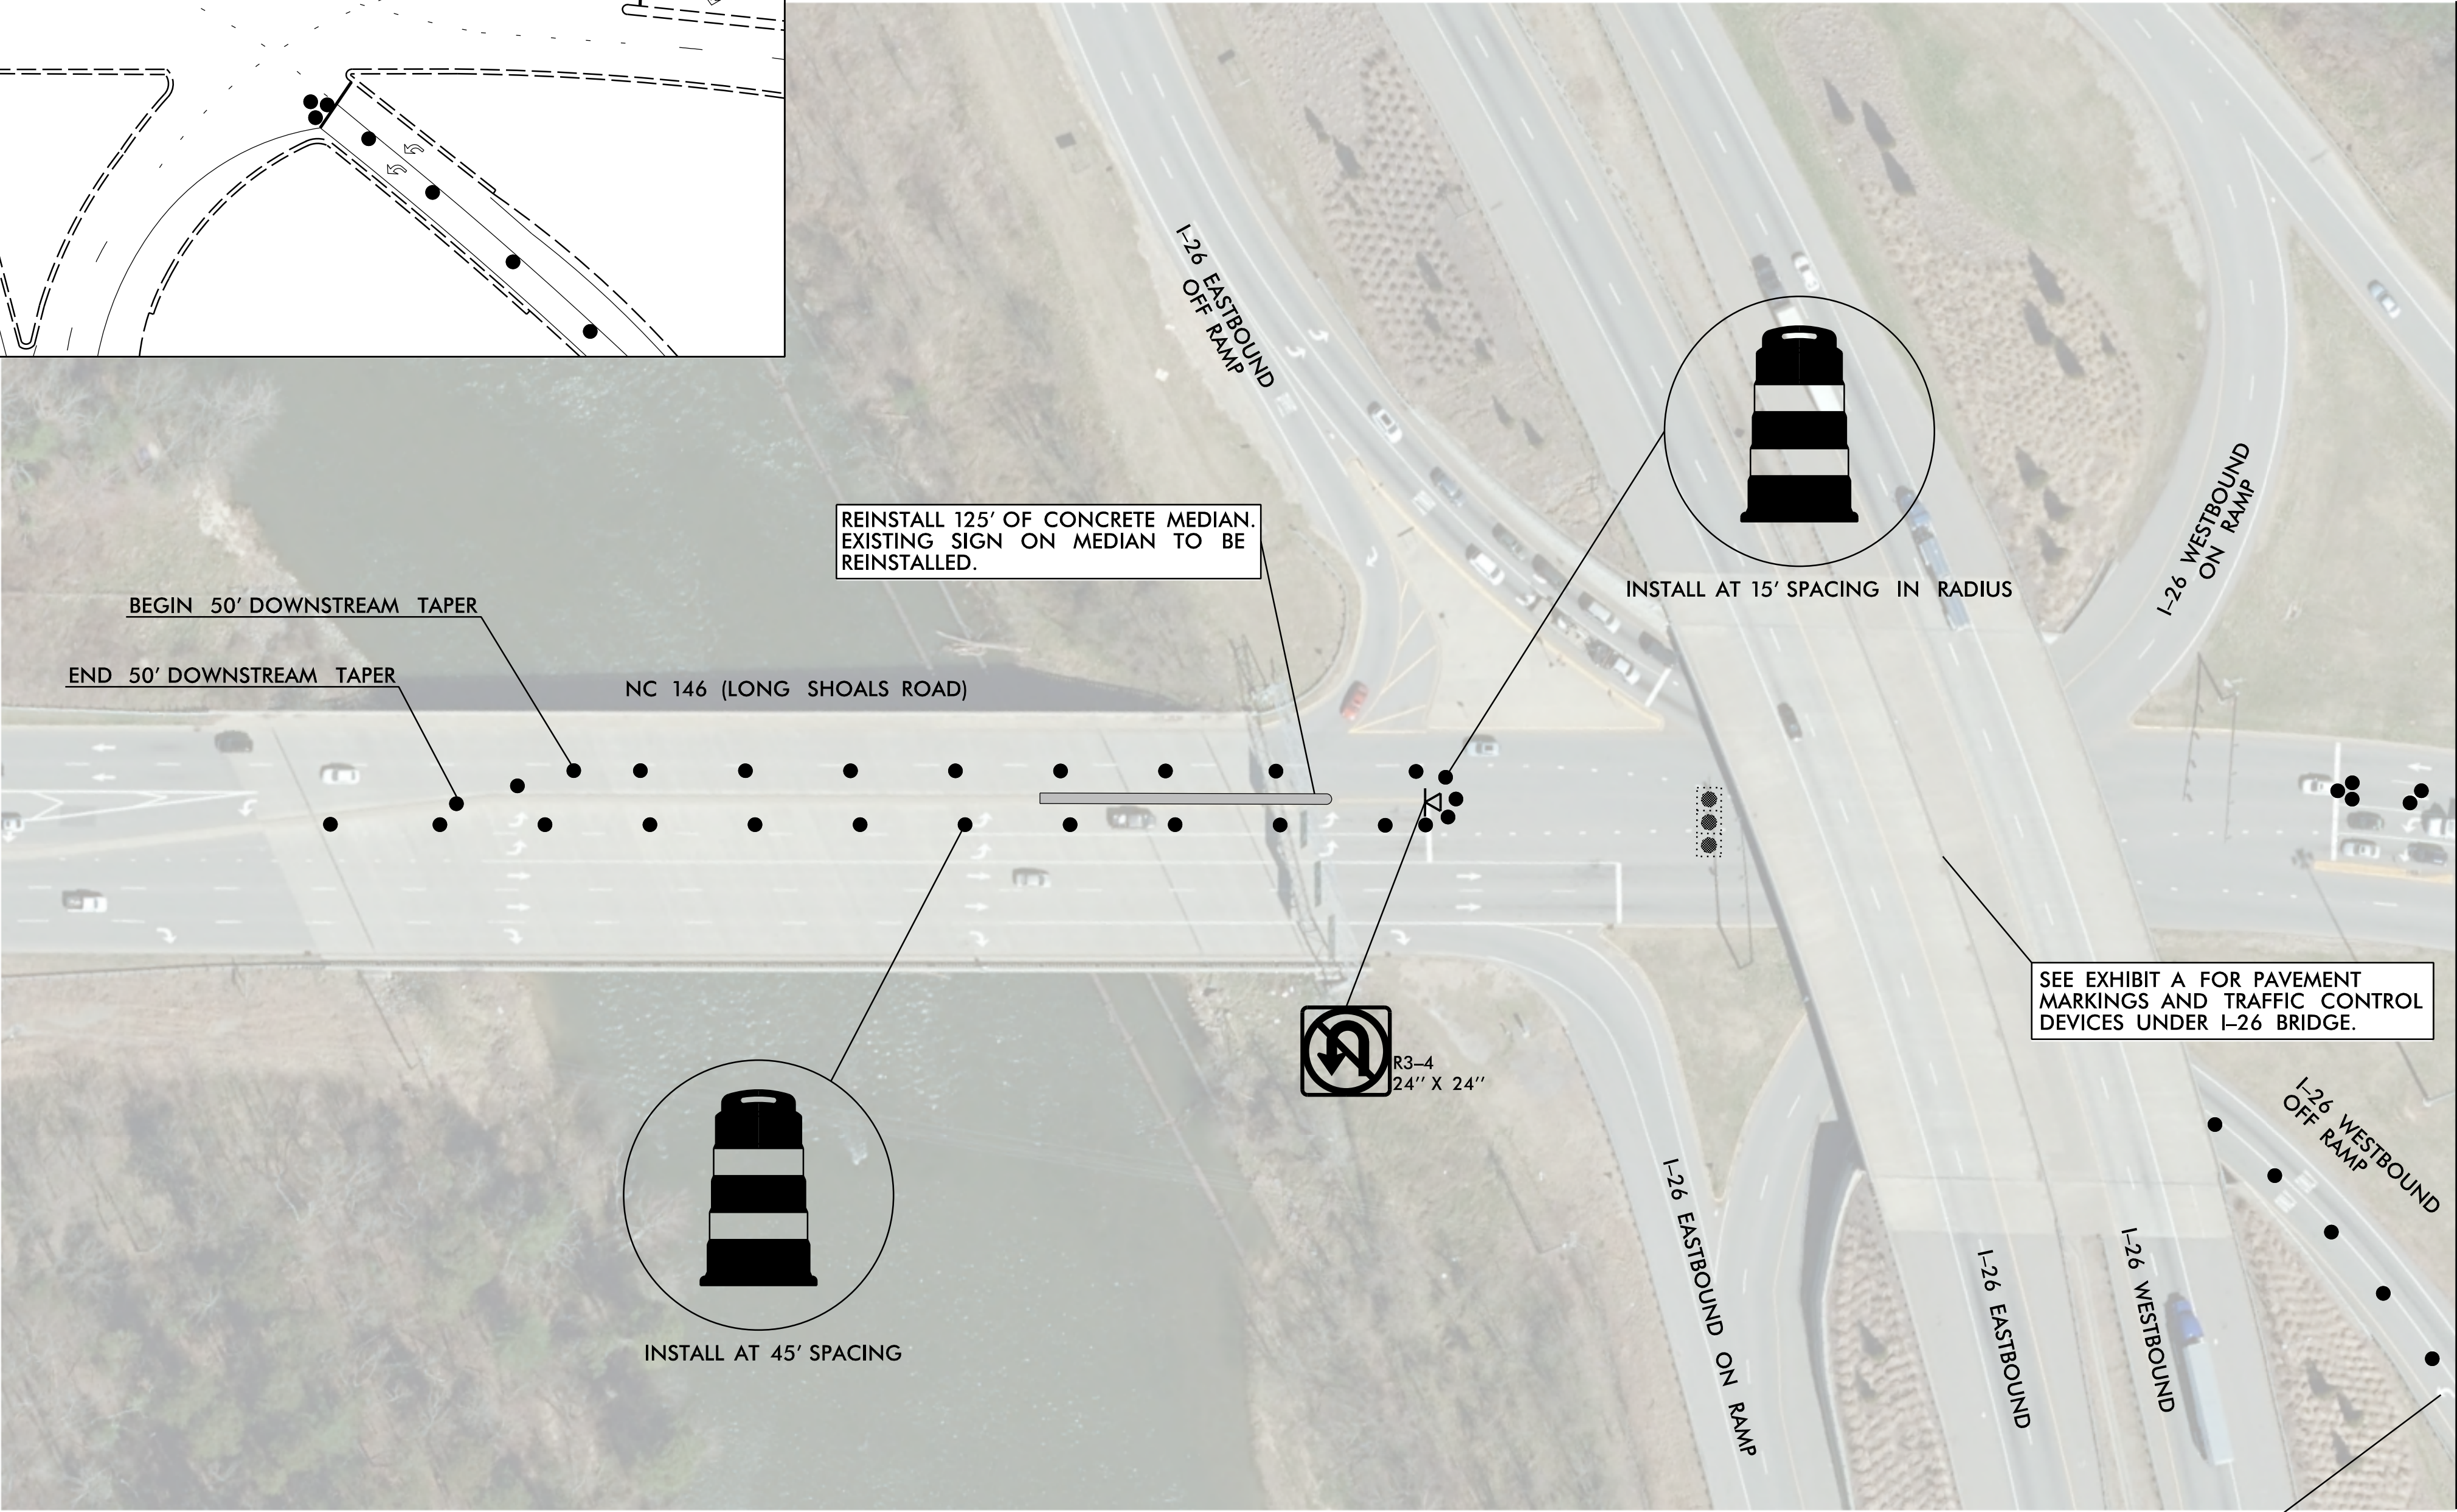


MATCHLINE -A-
SEE TMP-14

INNERMOST LEFT TURN LANE SHALL
BE DRUMMED OUT AND CLOSED FOR
THE DURATION OF THIS PHASE.

APPROVED: 
DATE: 3/25/2025
SEAL


DOCUMENT NOT CONSIDERED FINAL UNLESS ALL SIGNATURES COMPLETED

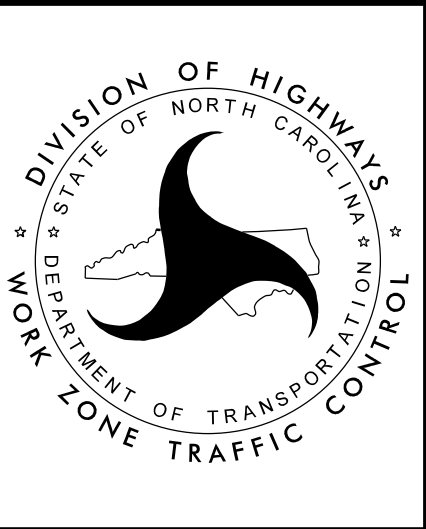



BRIDGE #53
TEMPORARY
TRAFFIC CONTROL
PHASE IIIB

PROJ. REFERENCE NO. 15BPR.128.3	SHEET NO. TMP-13
PLANS PREPARED BY:  DRMP, INC. 8210 UNIVERSITY EXECUTIVE PARK DR., SUITE 220 CHARLOTTE, NC 28262 NC LICENSE NO. F-1524 (704) 549-4260	

PROJ. REFERENCE NO.	SHEET NO.
15BPR.128.3	TMP-14
PLANS PREPARED BY:	
	
DRMP, INC. 8210 UNIVERSITY EXECUTIVE PARK DR., SUITE 220 CHARLOTTE, NC 28262 NC LICENSE NO. F-1524 (704) 549-4260	

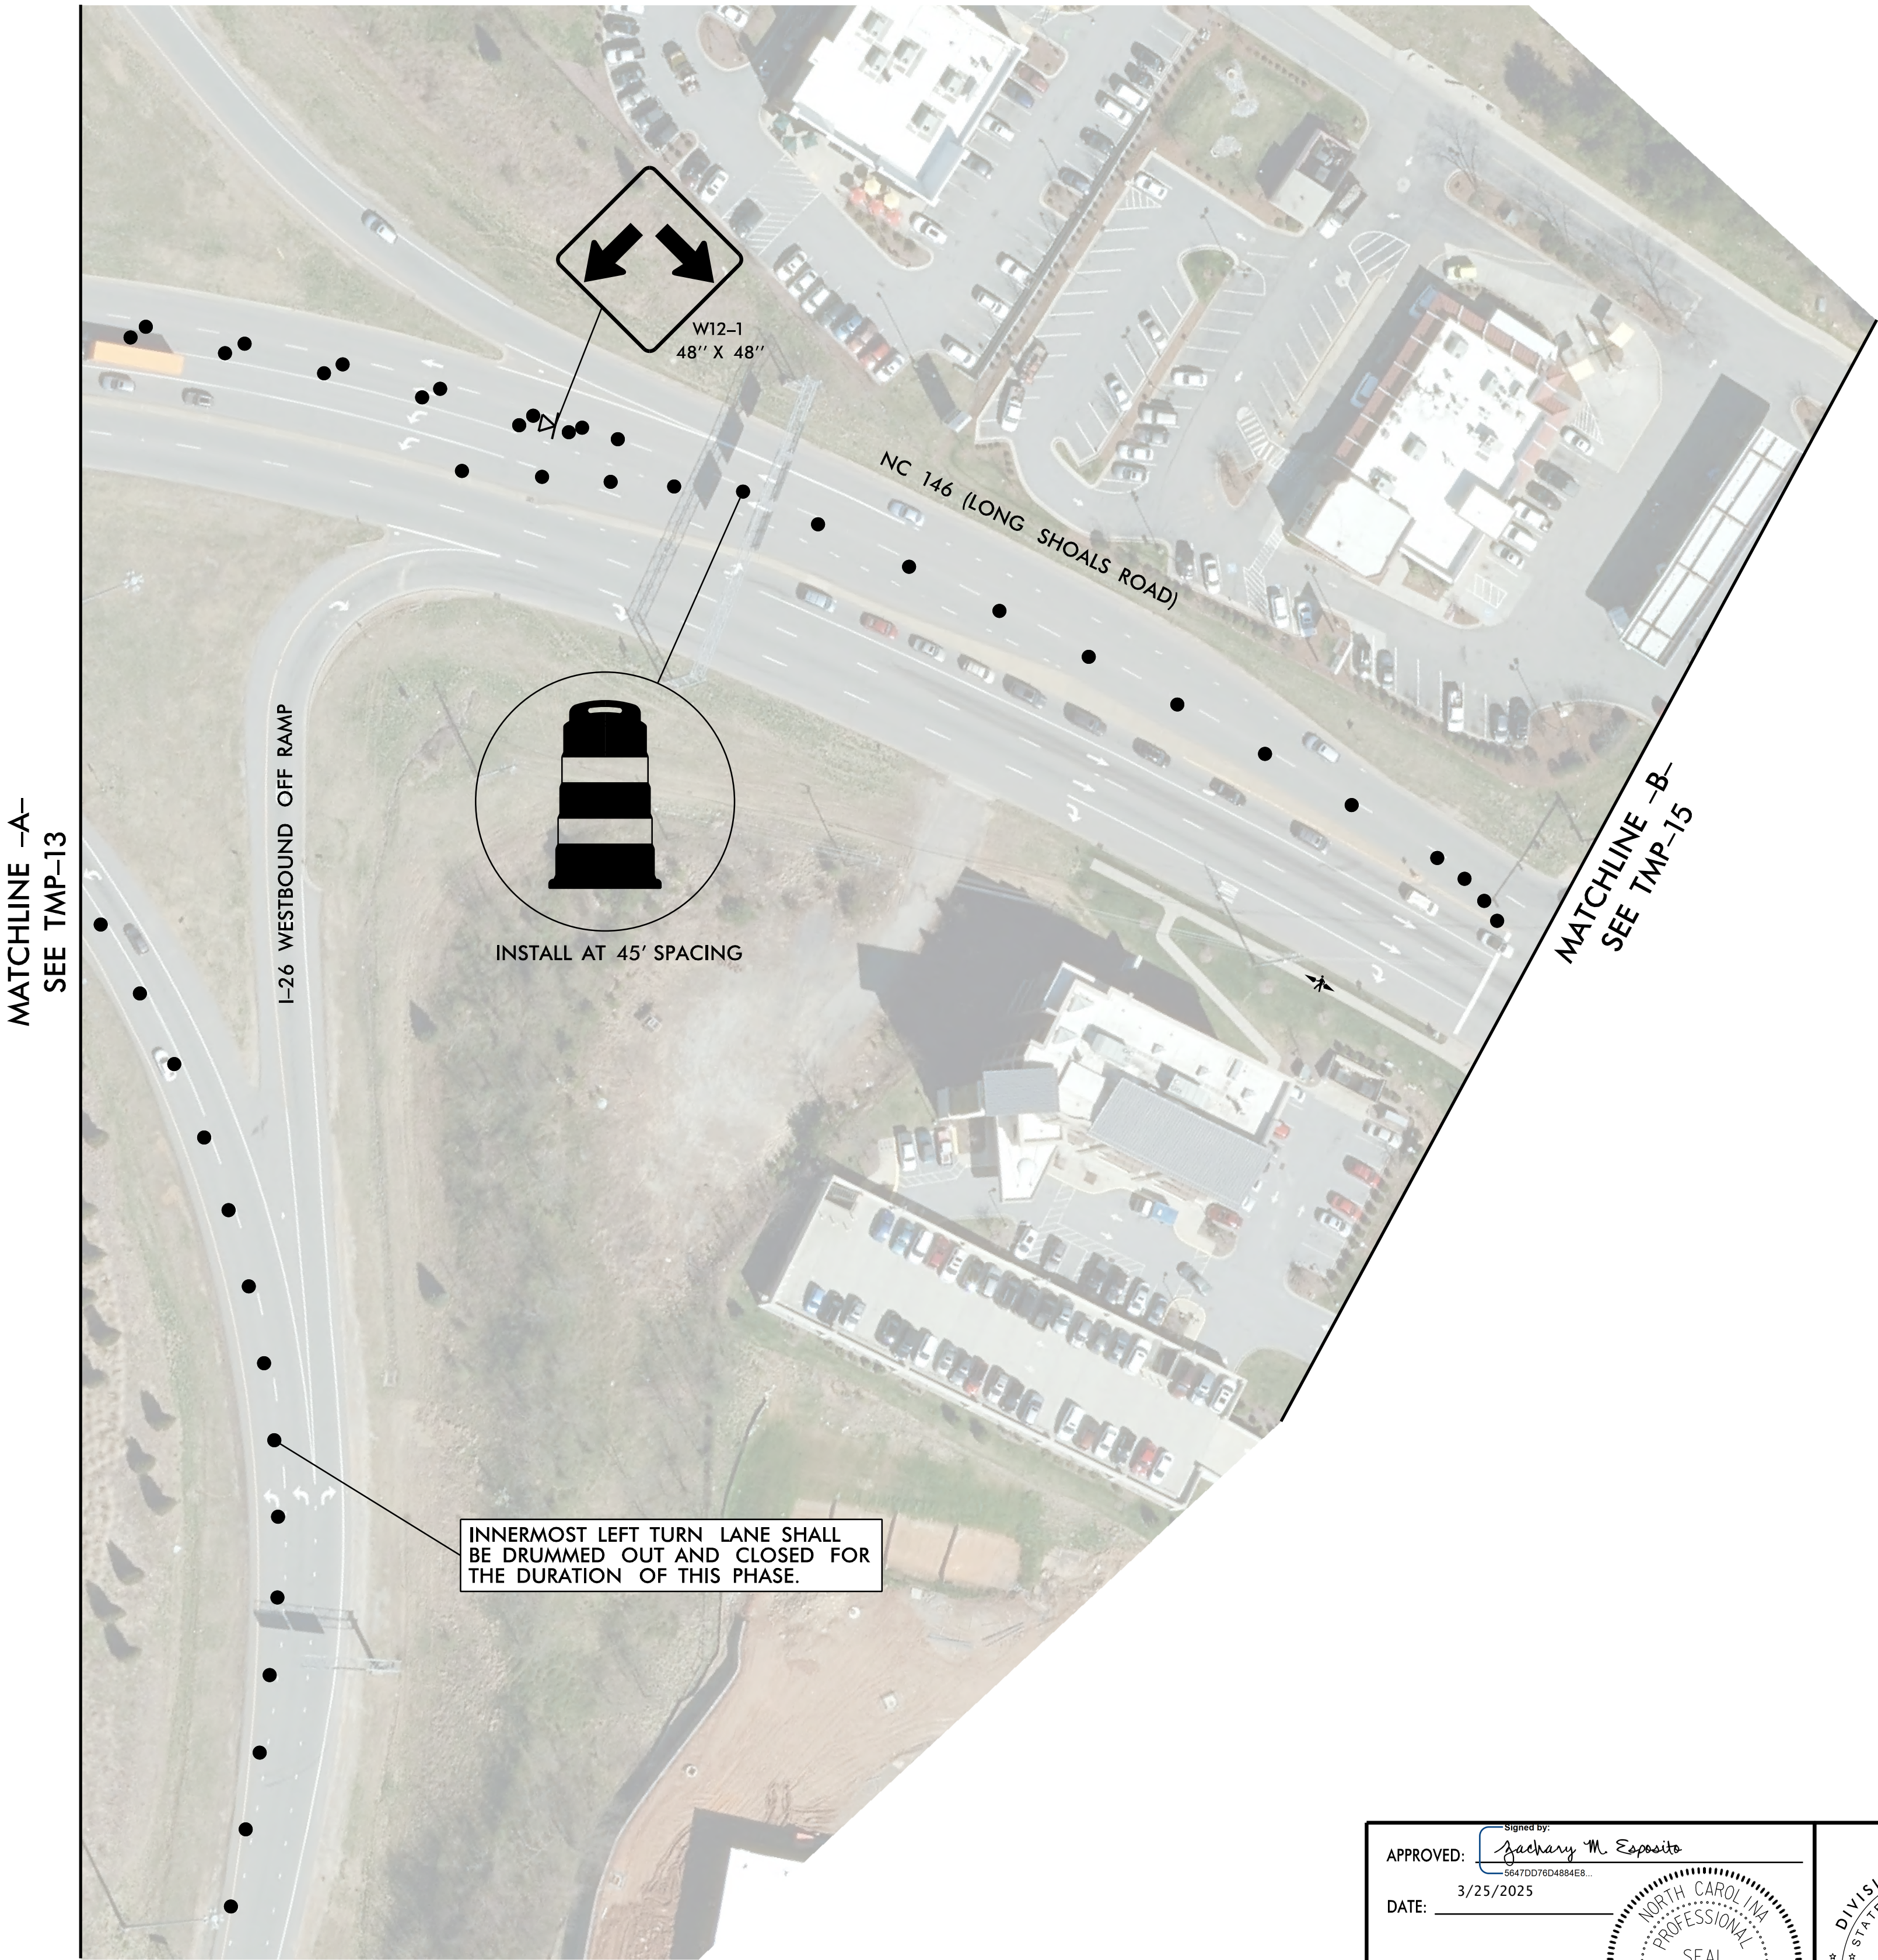

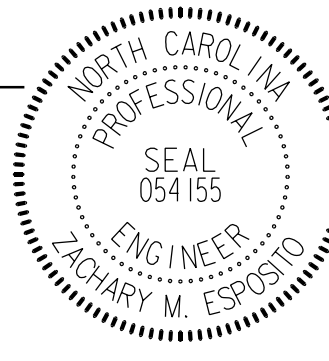APPROVED:  3/25/2025	
DATE: 3/25/2025	
SEAL	
DOCUMENT NOT CONSIDERED FINAL UNLESS ALL SIGNATURES COMPLETED	

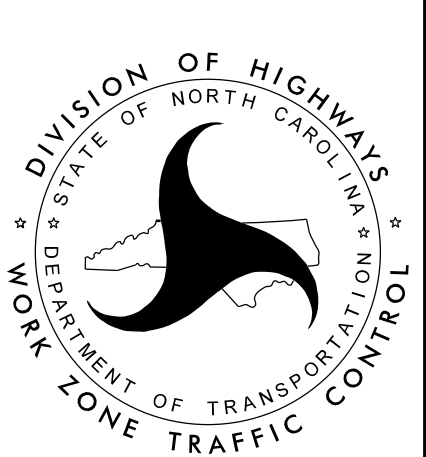

BRIDGE #53 TEMPORARY TRAFFIC CONTROL PHASE IIIB
--

PROJ. REFERENCE NO.

15BPR.128.3

SHEET NO.

TMP-15

PLANS PREPARED BY:

**DRMP**


DRMP, INC.
8210 UNIVERSITY EXECUTIVE PARK DR., SUITE 220
CHARLOTTE, NC 28262
NC LICENSE NO. F-1524 (704) 549-4260

①



R3-2
24" X 24"

②

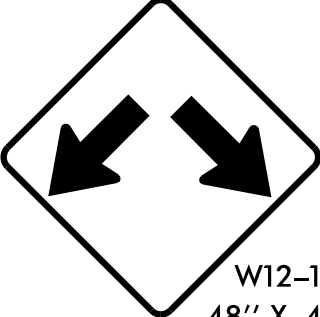

W12-1
48" X 48"

③



R6-1 R
36" X 12"

INSTALL AT 25' SPACING

END 540' MERGING TAPER


BEGIN 540' MERGING TAPER
END 180' TAPER

BEGIN 180' TAPER


NC 146 (LONG SHOALS ROAD)

SCHENCK PARKWAY

MATCHLINE -B-
SEE TMP-14

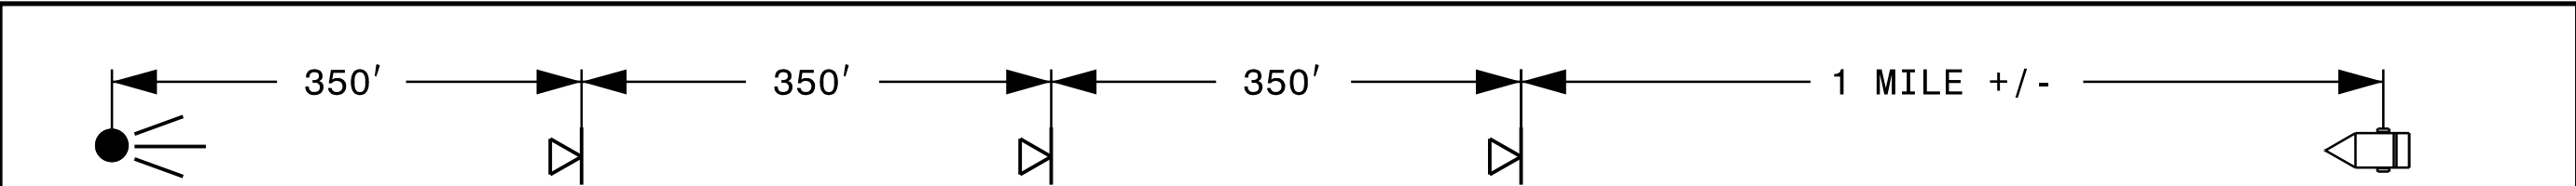

350' 350' 350' 1 MILE +/-

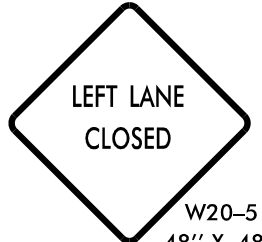

W20-5 L
48" X 48"



W4-2L
48" X 48"




W20-5 L
48" X 48"

MESSAGE NO. 1
LEFT LANE
CLOSED
CHANGEABLE MESSAGE SIGN


MESSAGE NO. 2
MERGE
RIGHT

INSTALL ADVANCED WARNING SIGNS ALONG NC 146 AS SHOWN ABOVE. END INSTALLATION PRIOR TO MERGING TAPER.

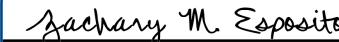
APPROVED: 
DATE: 3/25/2025

SEAL



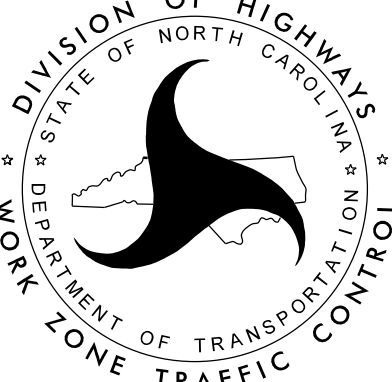



BRIDGE #53
TEMPORARY
TRAFFIC CONTROL
PHASE IIIB

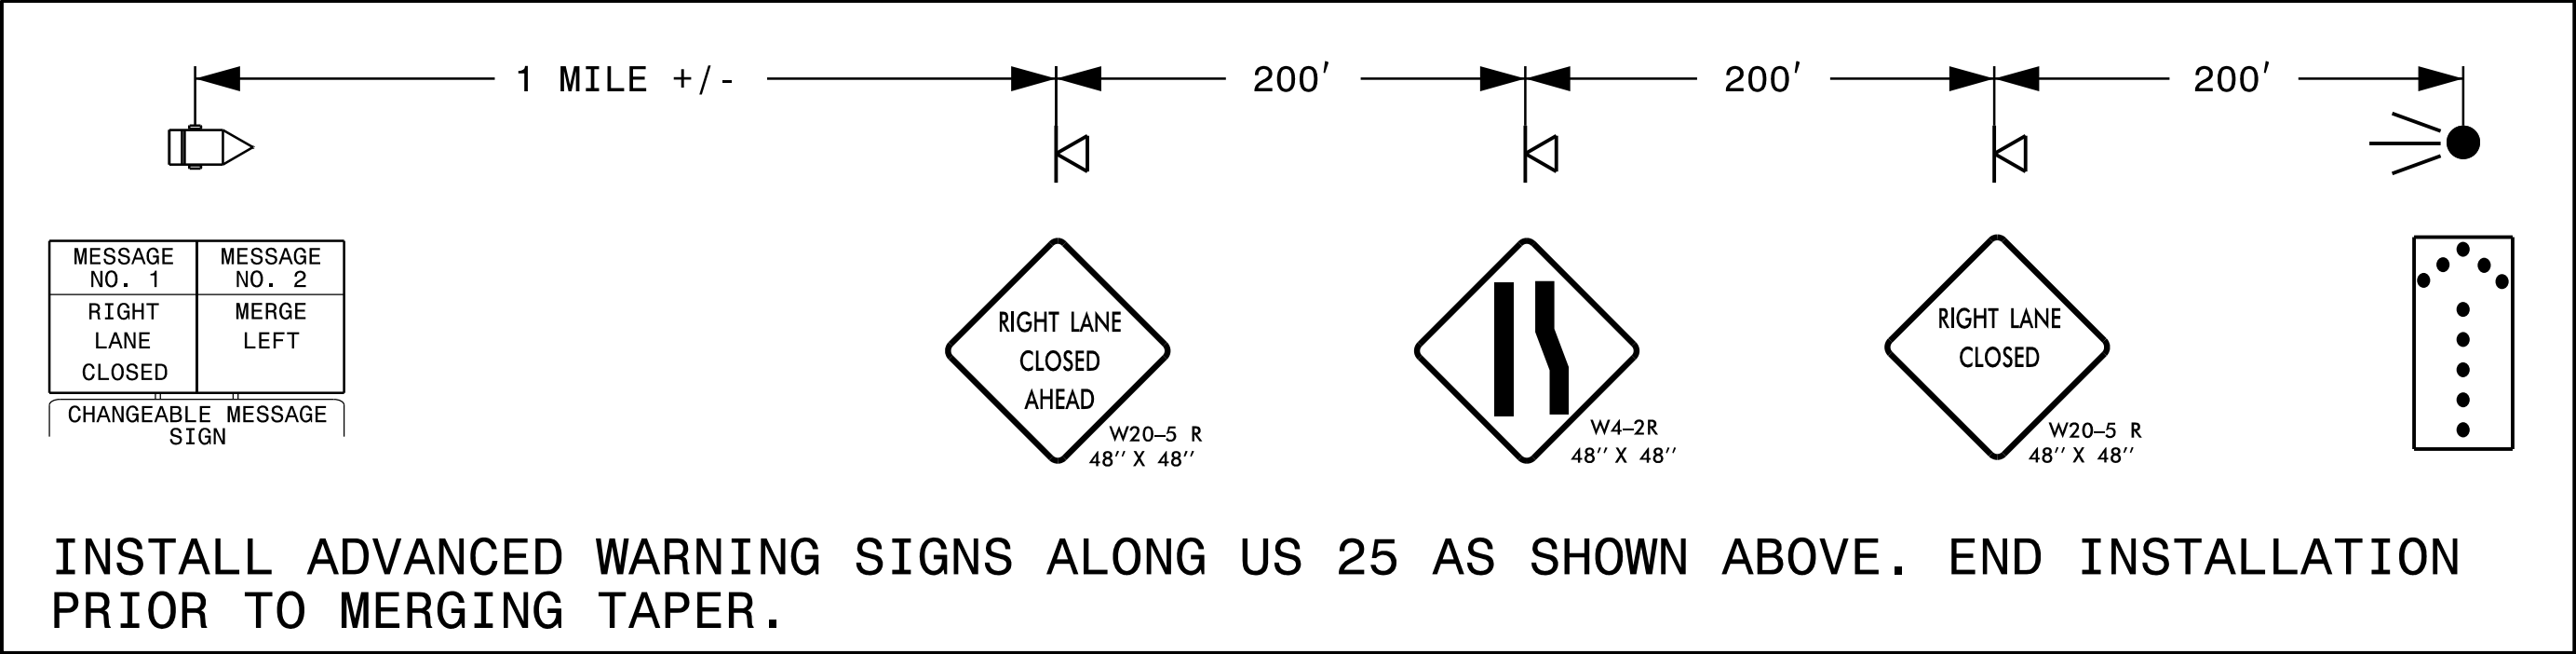

PROJ. REFERENCE NO.
15BPR.128.3

SHEET NO.
TMP-16

PLANS PREPARED BY:
DRMP
DRMP, INC.
8210 UNIVERSITY EXECUTIVE PARK DR., SUITE 220
CHARLOTTE, NC 28262
NC LICENSE NO. F-1524 (704) 549-4260

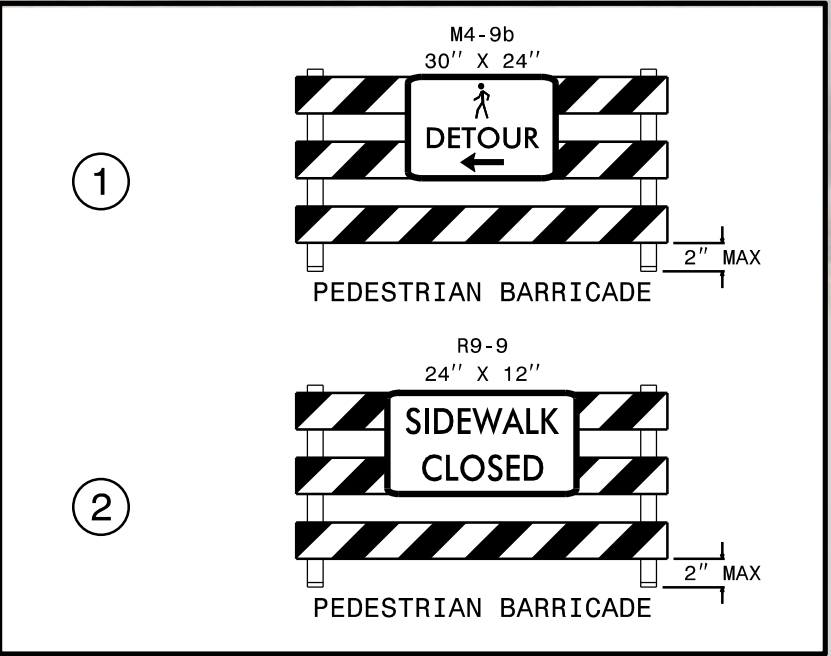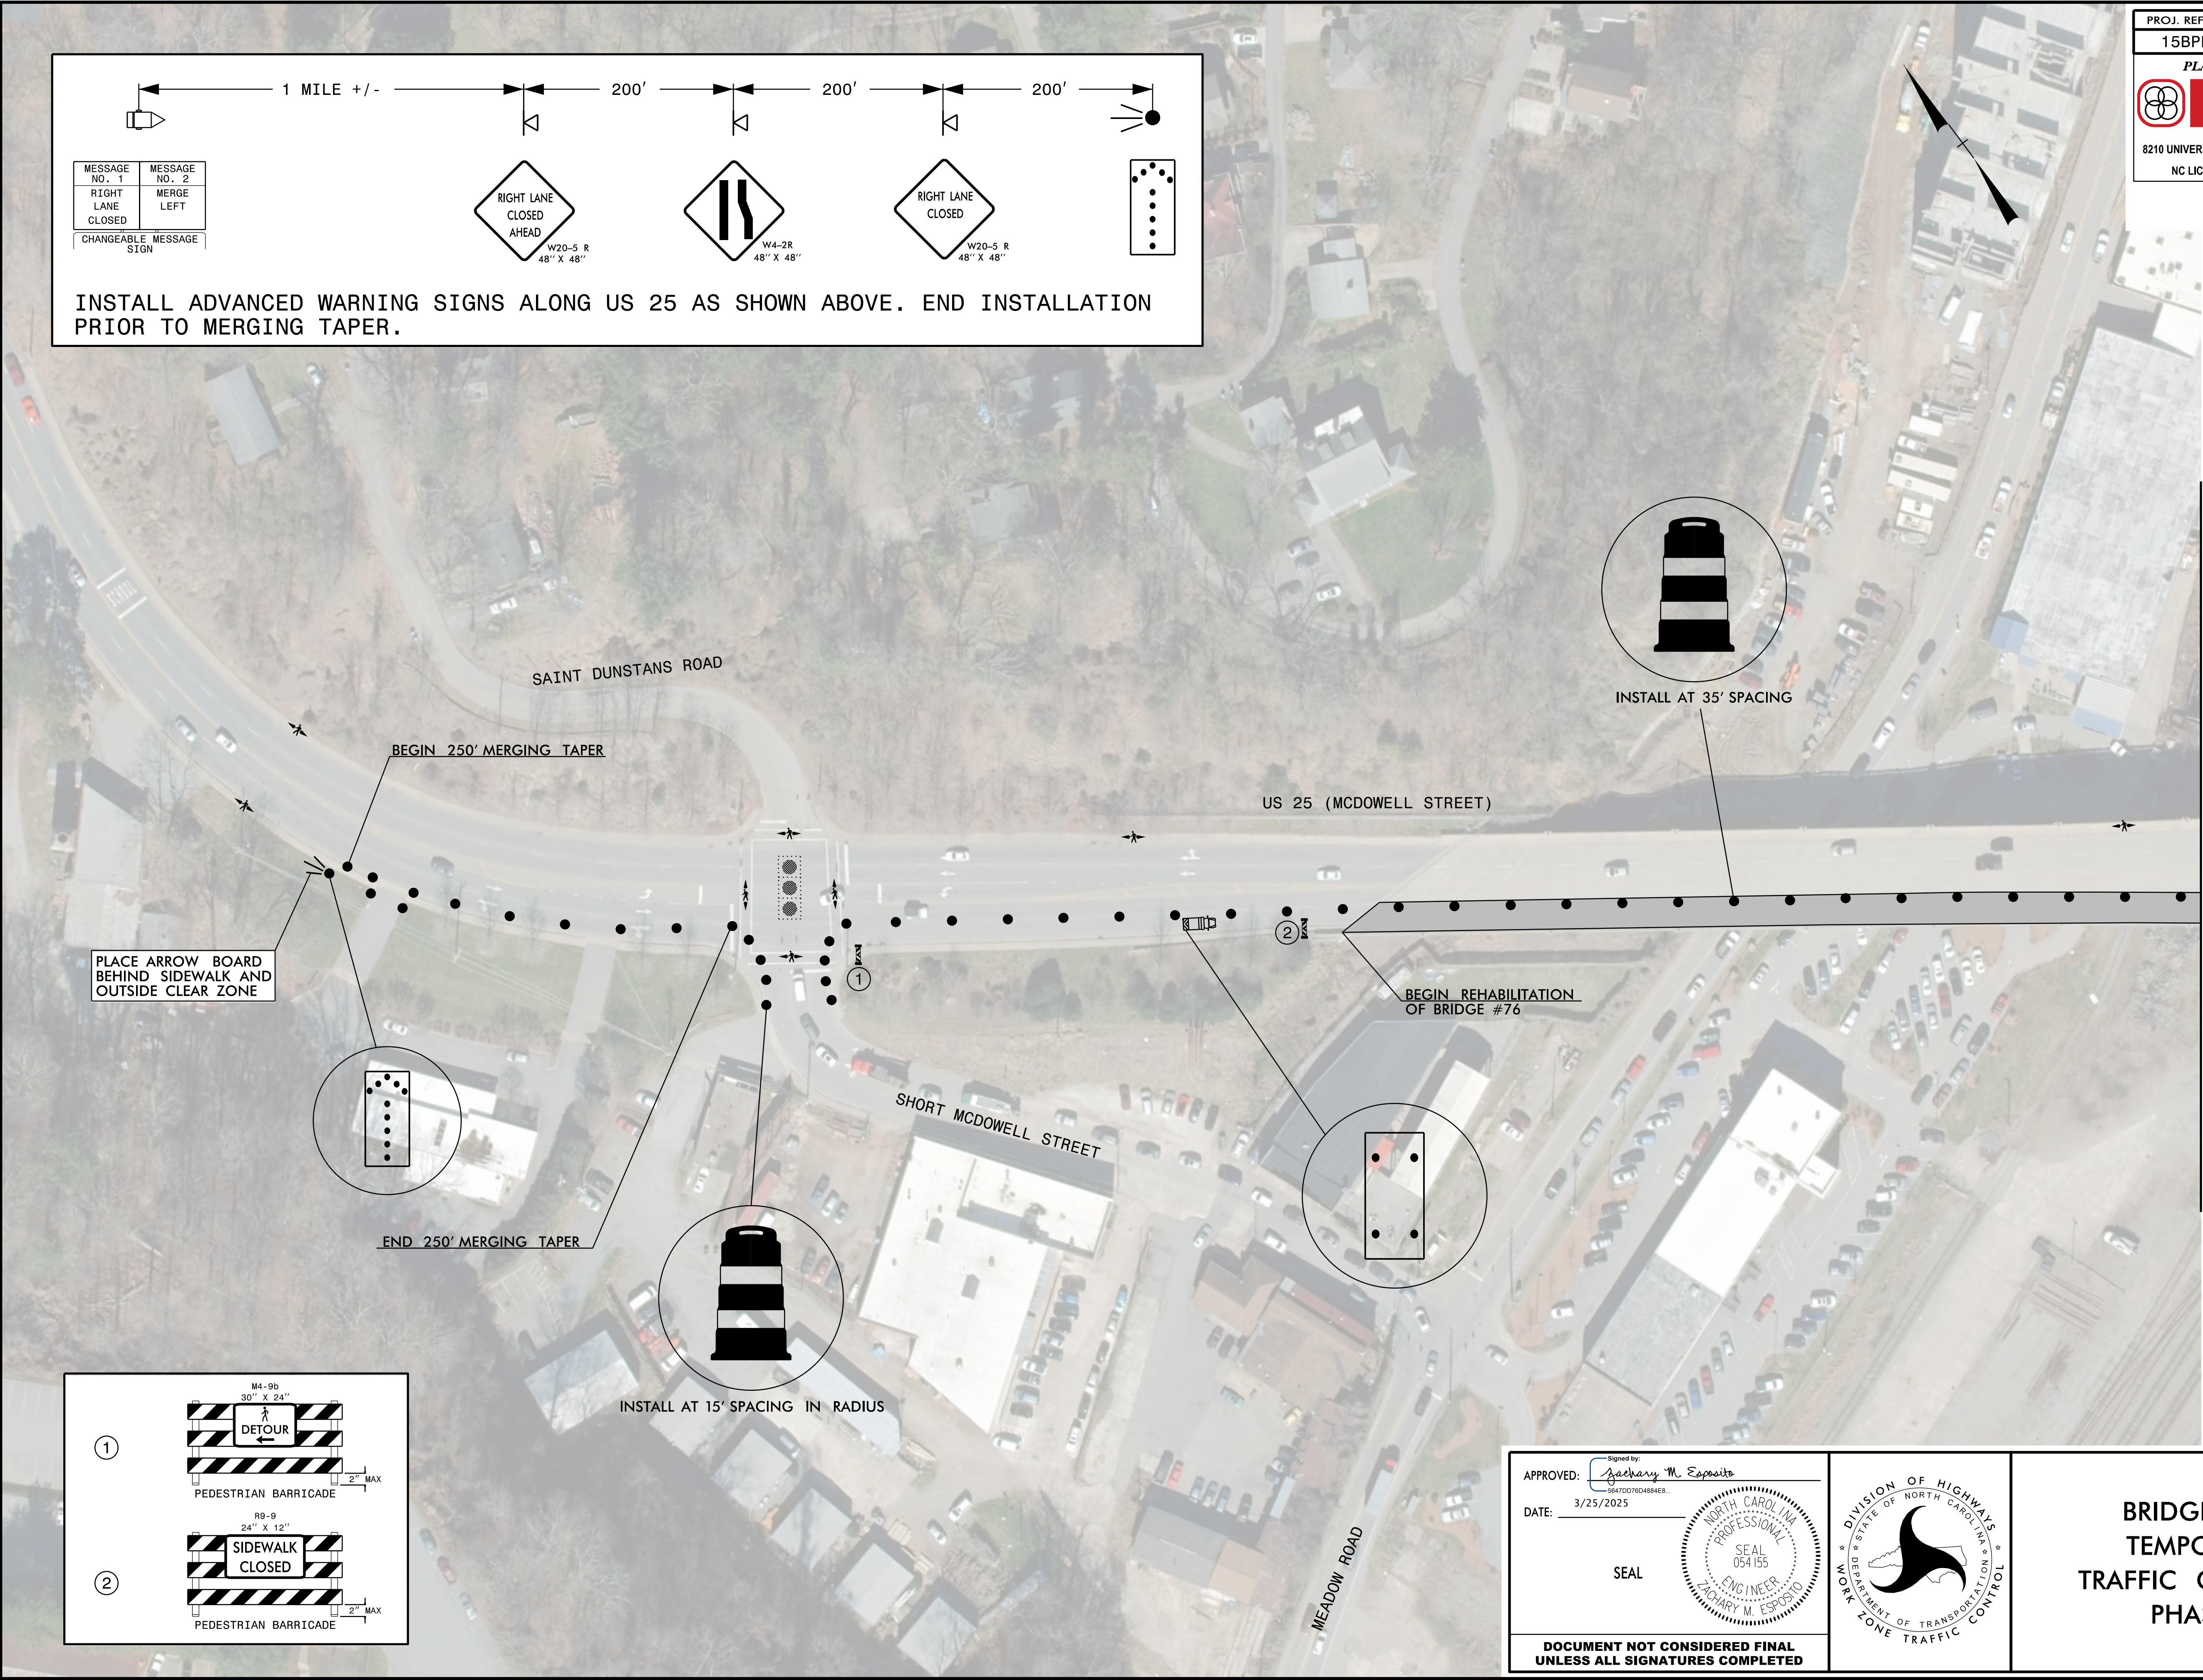


APPROVED: *Zachary M. Esposito*
DATE: 3/25/2025

SEAL

NORTH CAROLINA
PROFESSIONAL
SEAL
054155
ENGINEER
ZACHARY M. ESPOSITO

DOCUMENT NOT CONSIDERED FINAL
UNLESS ALL SIGNATURES COMPLETED

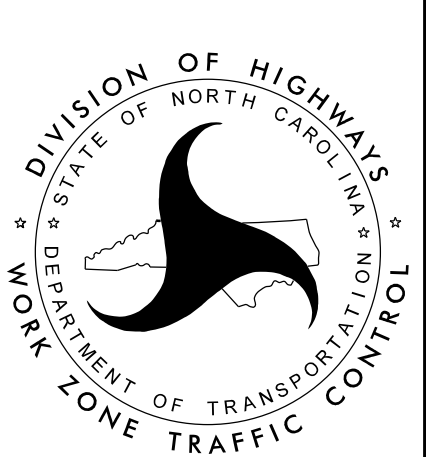

BRIDGE #76
TEMPORARY
TRAFFIC CONTROL
PHASE I

PROJ. REFERENCE NO.	SHEET NO.
15BPR.128.3	TMP-17
PLANS PREPARED BY:	
	
DRMP, INC. 8210 UNIVERSITY EXECUTIVE PARK DR., SUITE 220 CHARLOTTE, NC 28262 NC LICENSE NO. F-1524 (704) 549-4260	

MATCHLINE -A-
SEE TMP-16



INSTALL AT 35' SPACING


US 25 (MCDOWELL STREET)

END REHABILITATION
OF BRIDGE #76

50' DOWNSTREAM TAPER

CONTRACTOR MUST COORDINATE
WITH NCDOT DIVISION 13 AND
NORFOLK SOUTHERN RAILWAY FOR
ANY WORK ONNEAR THE RAILROAD
UNDERNEATH BRIDGE #76 TO
ENSURE RAILROAD OPERATIONS IS
NOT IMPACTED THROUGHOUT
CONSTRUCTION.

①

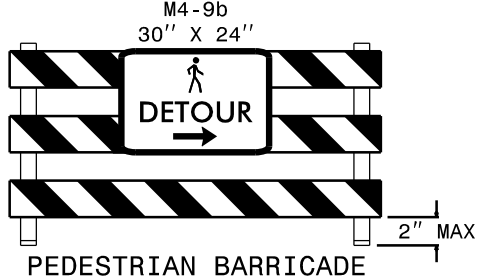

M4-9b
30" X 24"
PEDESTRIAN BARRICADE
2" MAX

②



P9-9
24" X 12"
PEDESTRIAN BARRICADE
2" MAX

APPROVED: 

DATE: 3/25/2025

SEAL



**DOCUMENT NOT CONSIDERED FINAL
UNLESS ALL SIGNATURES COMPLETED**



**BRIDGE #76
TEMPORARY
TRAFFIC CONTROL
PHASE I**