PROJECT REFERENCE NO.	SHEET NO.
R-3430B	UO-4

THIS SHEET CORRESPONDS TO RDY-6

UTILITIES BY OTHERS

NOTE:
ALL UTILITY WORK SHOWN ON THIS SHEET WILL BE DONE BY OTHERS. NO PAYMENT WILL BE MADE TO THE CONTRACTOR FOR UTILITY WORK SHOWN ON THIS SHEET.

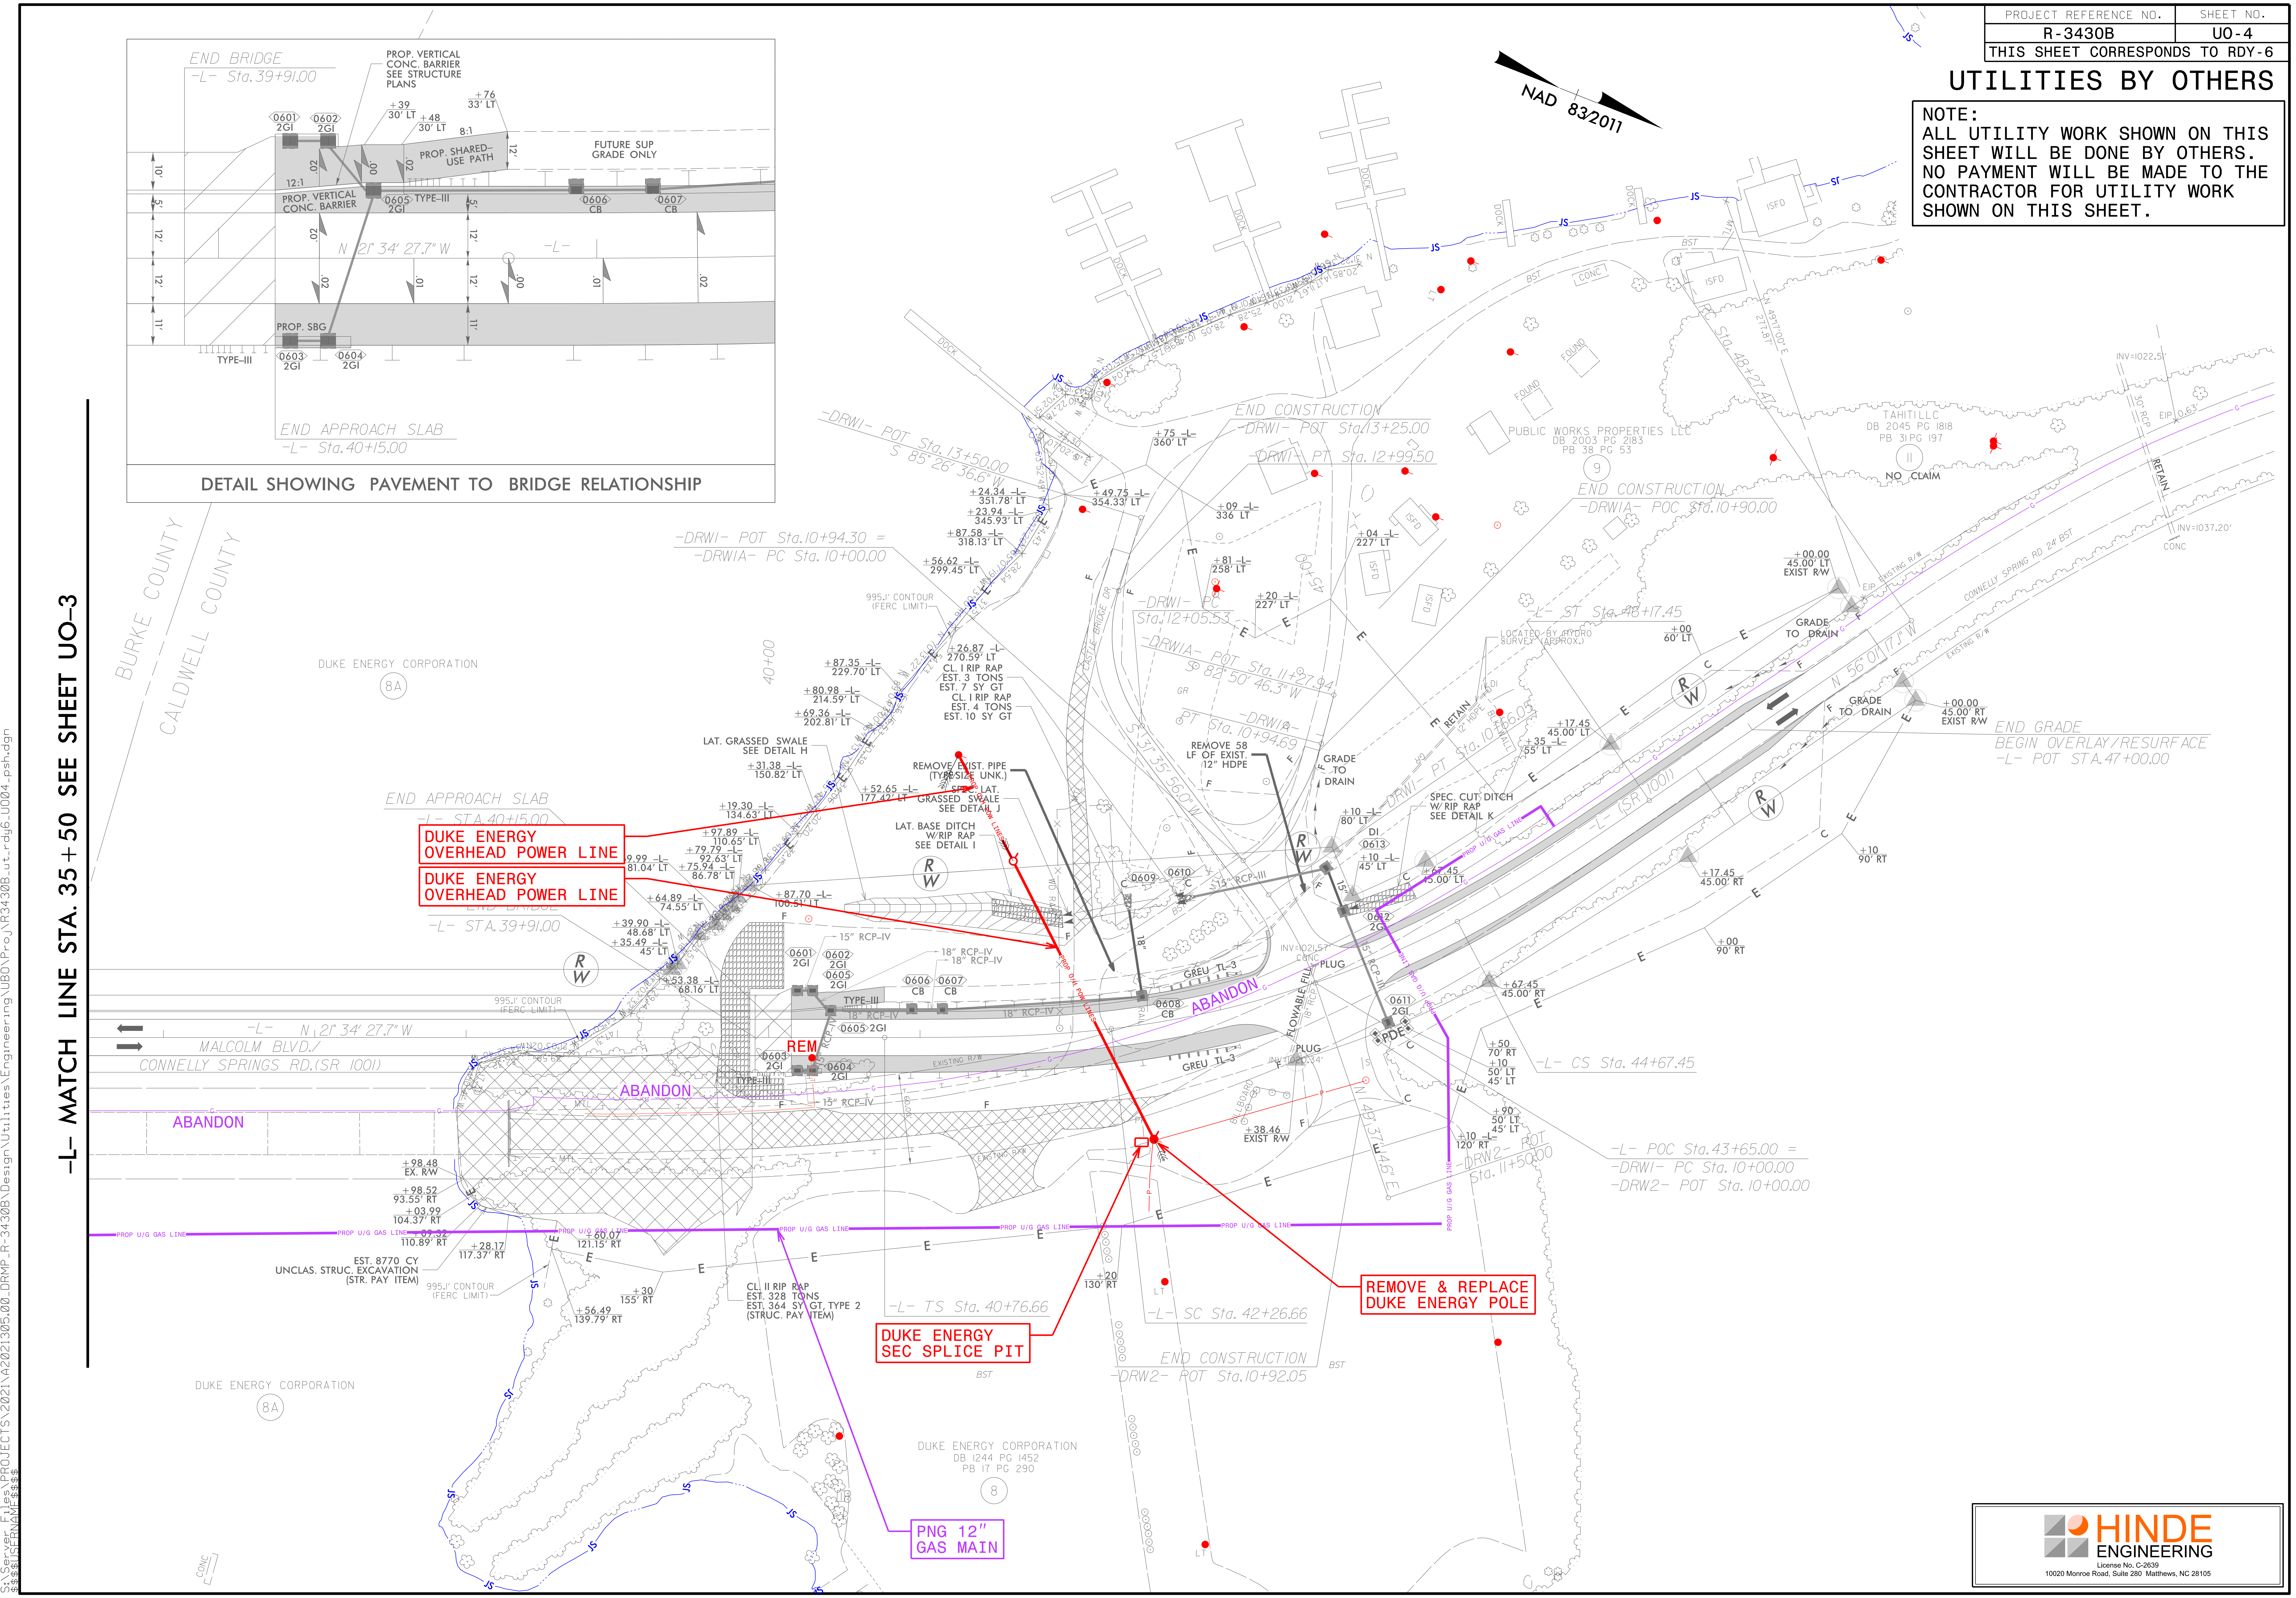

HINDE ENGINEERING
License No. C-2639
10020 Monroe Road, Suite 280 Matthews, NC 28105

24-JAN-2025 12:12
S:\PROJECTS\2021\A2021305.00_DRMP_R-3430B\Design\Utilities\Engineering\UBO\Proj\R3430B_ut_rdy6_U004_psh.dgn
$$$$USERNAME$$$$