Docusign Envelope ID: 4BF09E6A-81CC-461E-8731-10F9A43164E8

09/08/99

TIP PROJECT: U-4758

STATE	STATE PROJECT REFERENCE NO.	SHEET NO.	TOTAL SHEETS
N.C.	U-4758	RW01	27

STATE OF NORTH CAROLINA
DIVISION OF HIGHWAYS

SURVEY CONTROL, EXISTING CENTERLINES, RIGHT OF WAY, EASEMENTS AND PROPERTY TIES

GUILFORD COUNTY

NC GRID NAD 83 NA 2011

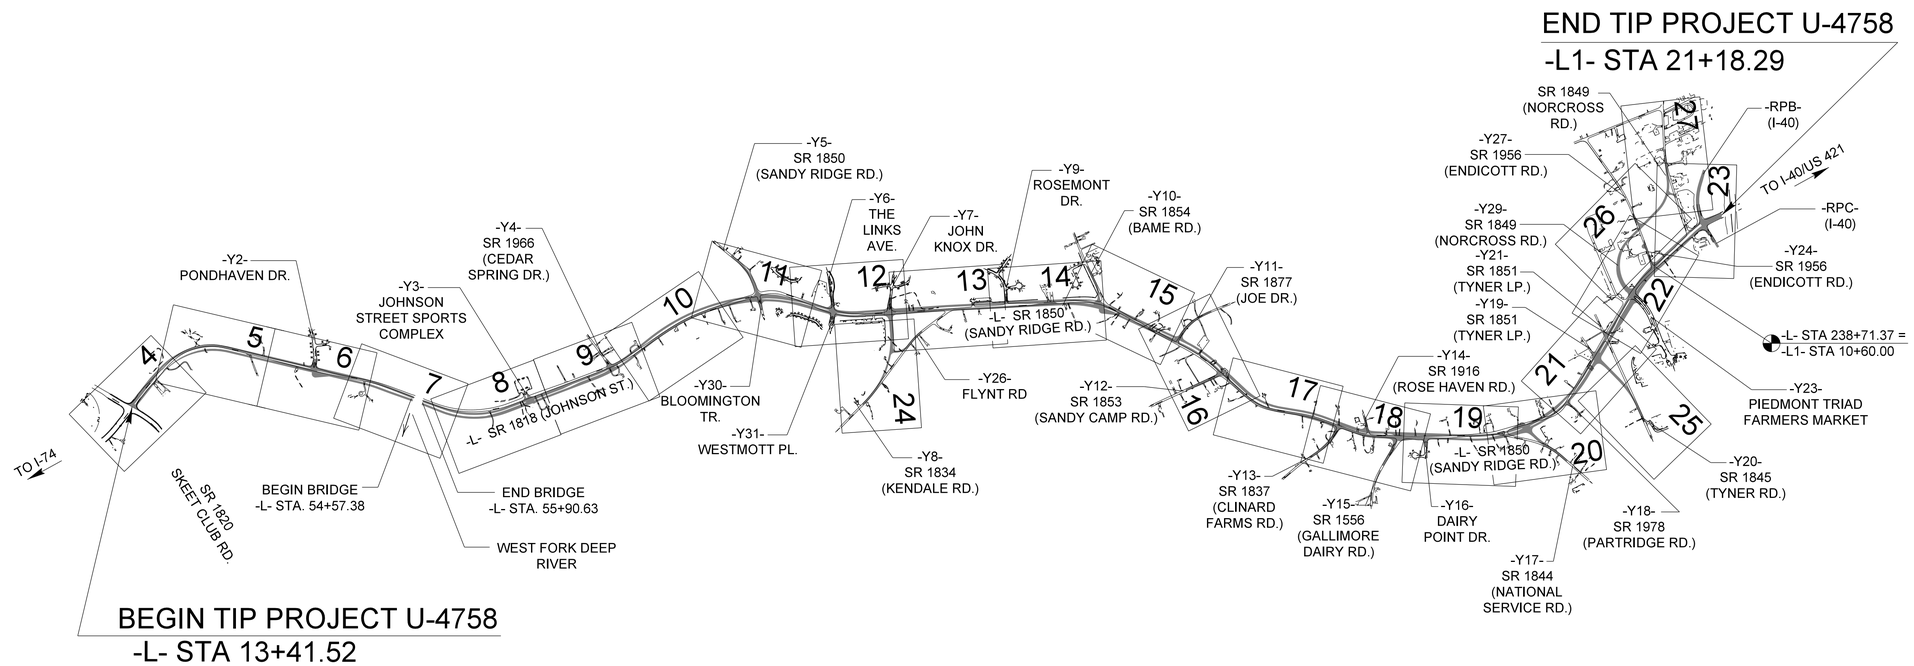

GRAPHIC SCALE

50 25 0 50 100

PLANS

DATUM DESCRIPTION

THE LOCALIZED COORDINATE SYSTEM DEVELOPED FOR THIS PROJECT IS BASED ON THE STATE PLANE COORDINATES ESTABLISHED BY NGS FOR MONUMENT "616E-200"
WITH NAD 83/NA 2011 STATE PLANE GRID COORDINATES OF
NORTHING: 855,280.100(ft) EASTING: 1,707,247.730(ft)
ELEVATION: 948.62(ft)
THE AVERAGE COMBINED GRID FACTOR USED ON THIS PROJECT (GROUND TO GRID) IS: 0.9999407330
THE N.C. LAMBERT GRID BEARING AND LOCALIZED HORIZONTAL GROUND DISTANCE FROM "616E-200" TO -L- STATION 10+00.00 IS N 21°33'32.0" E 23,327.56(ft)
ALL LINEAR DIMENSIONS ARE LOCALIZED HORIZONTAL DISTANCES
VERTICAL DATUM USED IS NAVD 88

Prepared in the Office of:

Stantec
ONE WEST FOURTH ST., SUITE 820
WINSTON SALEM, N.C. 27101
LICENSE NO.: F-0672
www.stantec.com

2024 STANDARD SPECIFICATIONS

RIGHT OF WAY DATE:	*LETTING DATE:*
12–17–2021	*06–17–2025*

PROFESSIONAL LAND SURVEYOR

NORTH CAROLINA PROFESSIONAL SEAL L-3834 LAND SURVEYOR CLINTON B. OSBORNE

DocuSigned by: Clinton B. Osborne
0A6F6B085F6449B...

SIGNATURE: *Date:* *09–02–2024*

STATE OF NORTH CAROLINA DEPARTMENT OF TRANSPORTATION

20-AUG-2024 09:06
U:\234300168\survey\drawing\dgn\u4758_ls_rw01.dgn
cosborne AT OSBORNEC-LT