6/2/99

REVISIONS

PROJECT REFERENCE NO.	SHEET NO.
U-5760	RW12A

Location and Surveys

INSERT CONSULTANT'S NAME

PROJECT SURVEYOR

NORTH CAROLINA PROFESSIONAL SEAL L-3877 LAND SURVEYOR MICHAEL L. MOTSINGER

DOCUMENT NOT CONSIDERED FINAL UNLESS ALL SIGNATURES COMPLETED

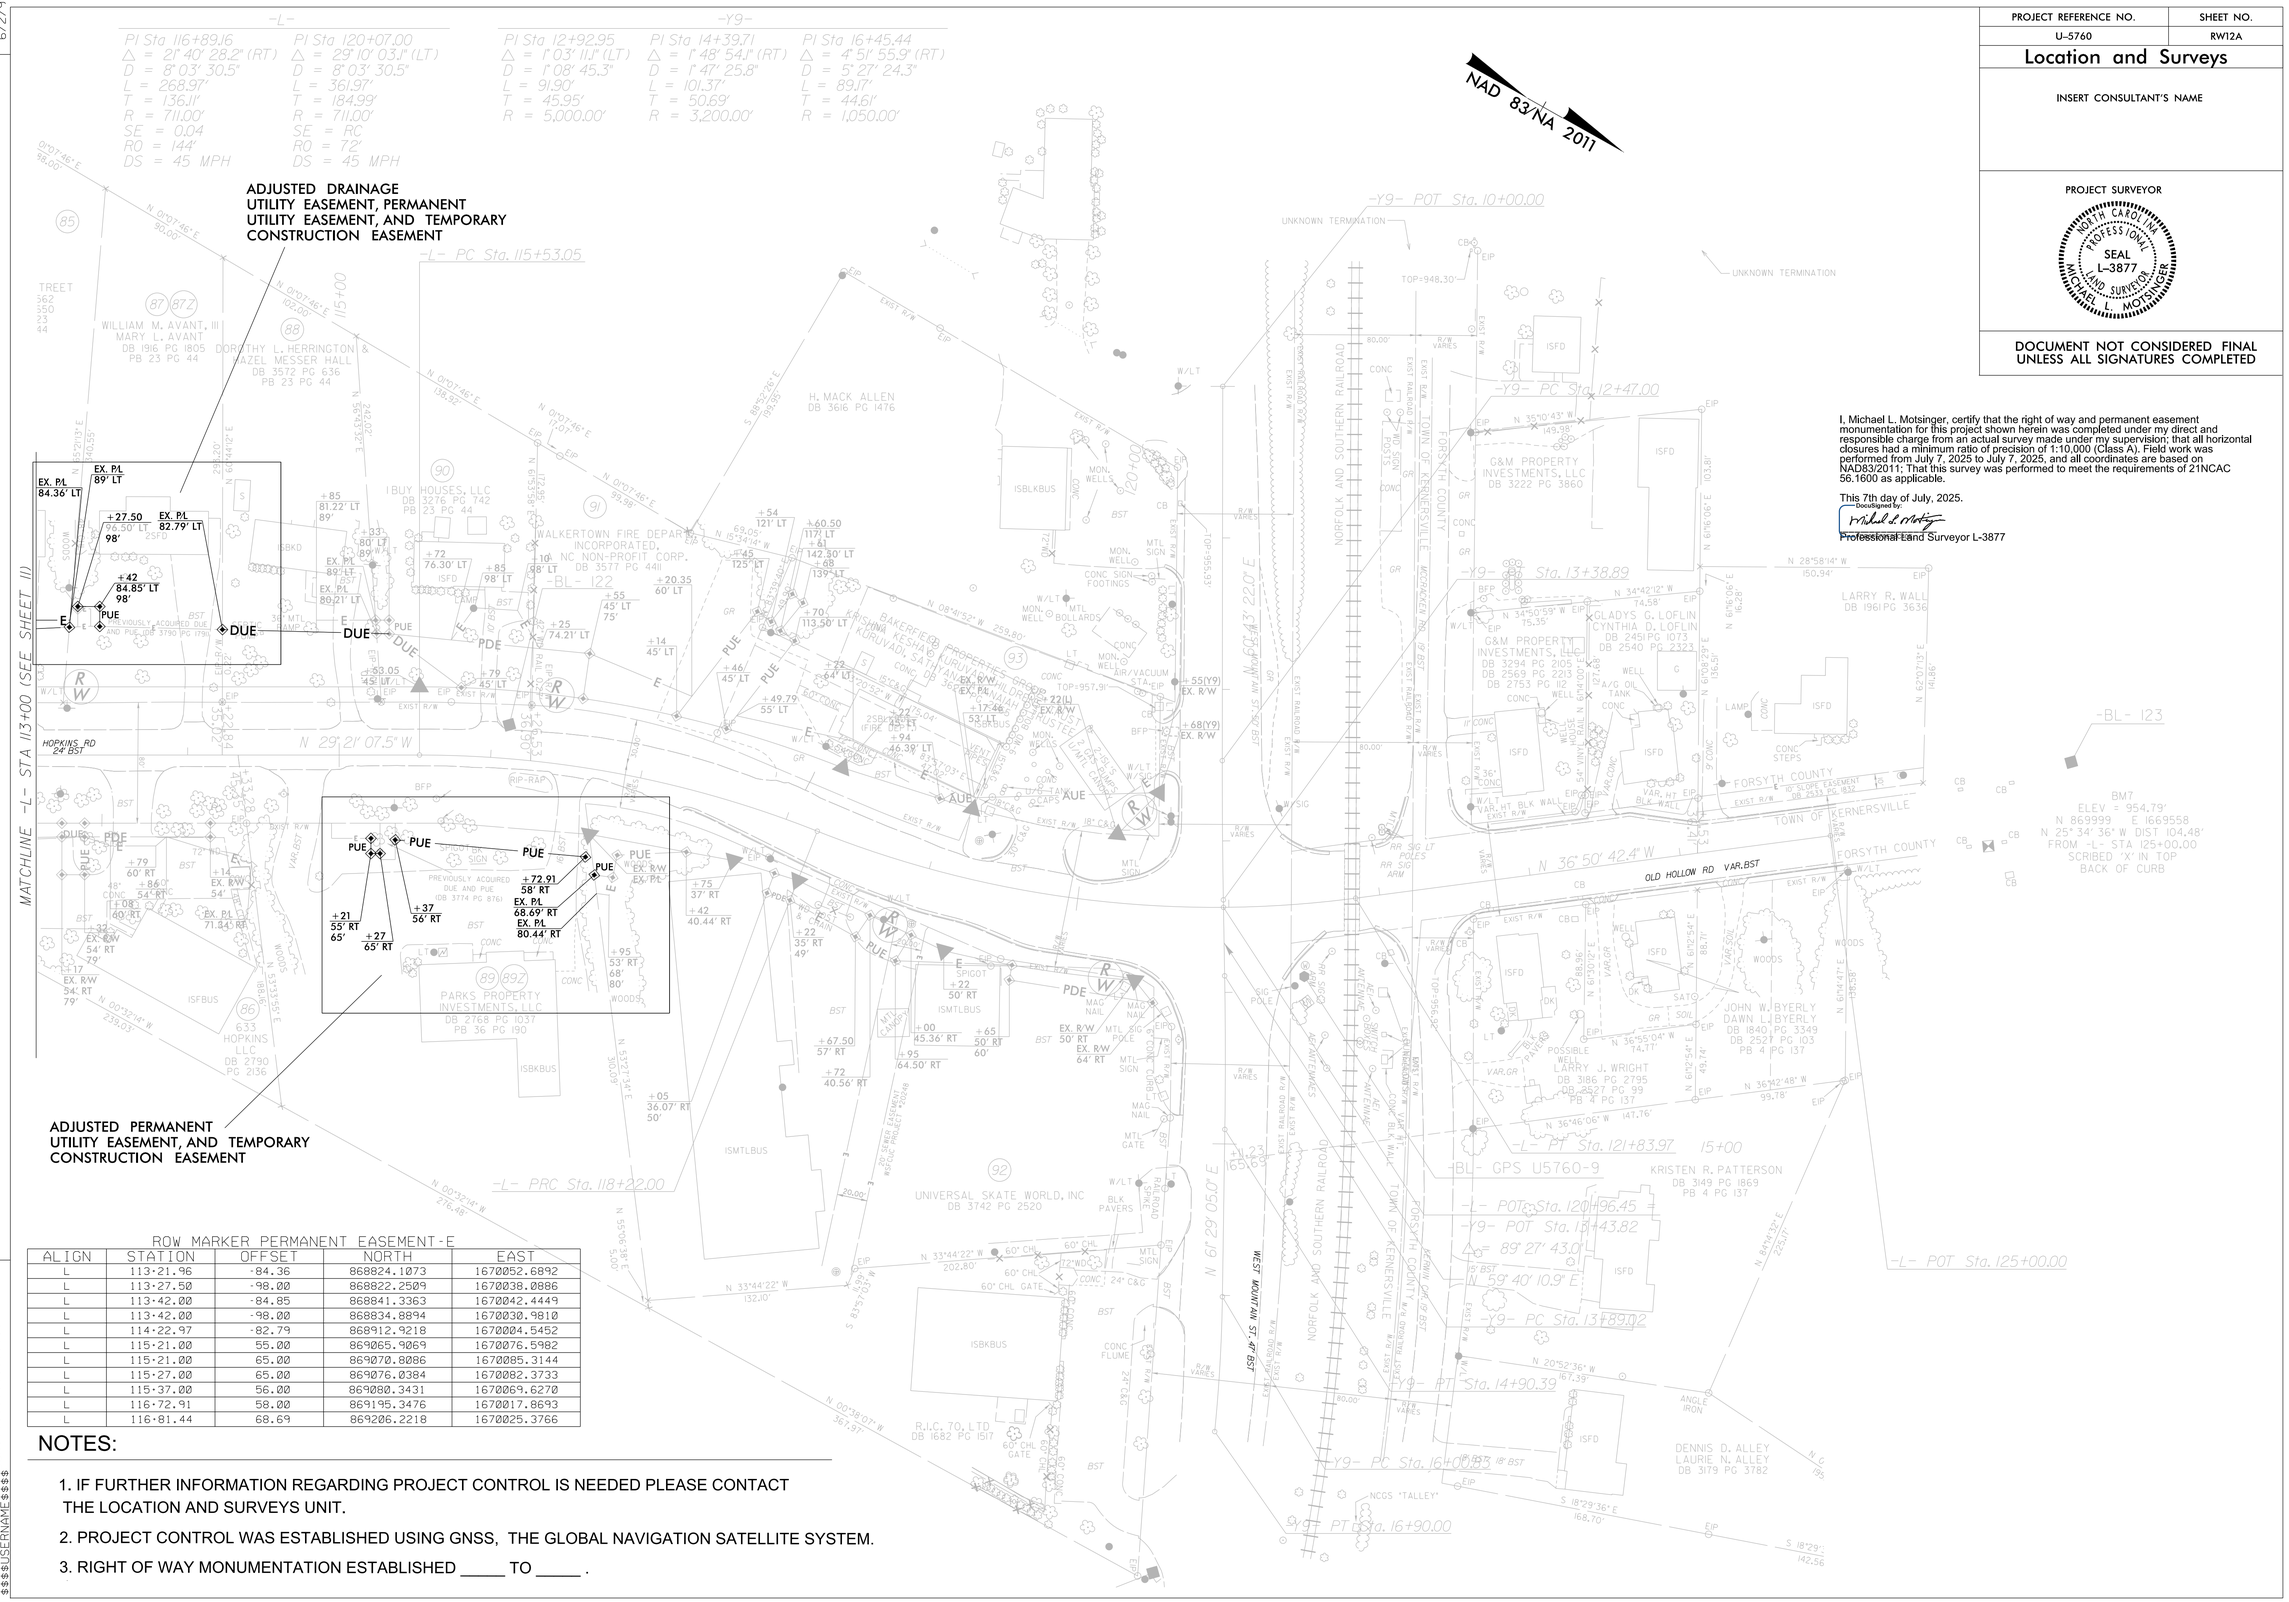

ROW MARKER PERMANENT EASEMENT-E

ALIGN	STATION	OFFSET	NORTH	EAST
L	113+21.96	-84.36	868824.1073	1670052.6892
L	113+27.50	-98.00	868822.2509	1670038.0886
L	113+42.00	-84.85	868841.3363	1670042.4449
L	113+42.00	-98.00	868834.8894	1670030.9810
L	114+22.97	-82.79	868912.9218	1670004.5452
L	115+21.00	55.00	869065.9069	1670076.5982
L	115+21.00	65.00	869070.8086	1670085.3144
L	115+27.00	65.00	869076.0384	1670082.3733
L	115+37.00	56.00	869080.3431	1670069.6270
L	116+72.91	58.00	869195.3476	1670017.8693
L	116+81.44	68.69	869206.2218	1670025.3766

I, Michael L. Motsinger, certify that the right of way and permanent easement monumentation for this project shown herein was completed under my direct and responsible charge from an actual survey made under my supervision; that all horizontal closures had a minimum ratio of precision of 1:10,000 (Class A). Field work was performed from July 7, 2025 to July 7, 2025, and all coordinates are based on NAD83/2011; That this survey was performed to meet the requirements of 21NCAC 56.1600 as applicable.

This 7th day of July, 2025.

DocuSigned by:

Professional Land Surveyor L-3877

NOTES:

1. IF FURTHER INFORMATION REGARDING PROJECT CONTROL IS NEEDED PLEASE CONTACT THE LOCATION AND SURVEYS UNIT.
2. PROJECT CONTROL WAS ESTABLISHED USING GNSS, THE GLOBAL NAVIGATION SATELLITE SYSTEM.
3. RIGHT OF WAY MONUMENTATION ESTABLISHED _____ TO _____ .

$$$$SYSTIME$$$$
$$$$DGN$$$$
$$$$USERNAME$$$$