6/2/99

REVISIONS

I , William B. Powell , certify that the right of way and permanent easement monumentation for this project shown herein was completed under my direct and responsible charge from an actual survey made under my supervision; that all horizontal closures had a minimum ratio of precision of 1:10,000 (Class A). Field work was performed from 10/9/25 to 10/16/25, and all coordinates are based on NAD83/2011; That this survey was performed to meet the requirements of 21NCAC 56.1600 as applicable.

This 16th day of October, 2025.

Signed by:
W. B. Powell
A1C58B2AFAB4A40...

Professional Land Surveyor L-5664 10/27/2025 | 11:40 AM EDT

PROJECT REFERENCE NO.	SHEET NO.
I-5898	RW07

Location and Surveys

Dewberry
Dewberry Engineers Inc.
551 PINEY FOREST ROAD
DANVILLE, VA 24540
PHONE: 434.797.4497
FAX: 434.797.4341
NCBELS #F-0929

PROJECT SURVEYOR

NORTH CAROLINA PROFESSIONAL SEAL L-5664 LAND SURVEYOR WILLIAM B. POWELL

DOCUMENT NOT CONSIDERED FINAL UNLESS ALL SIGNATURES COMPLETED

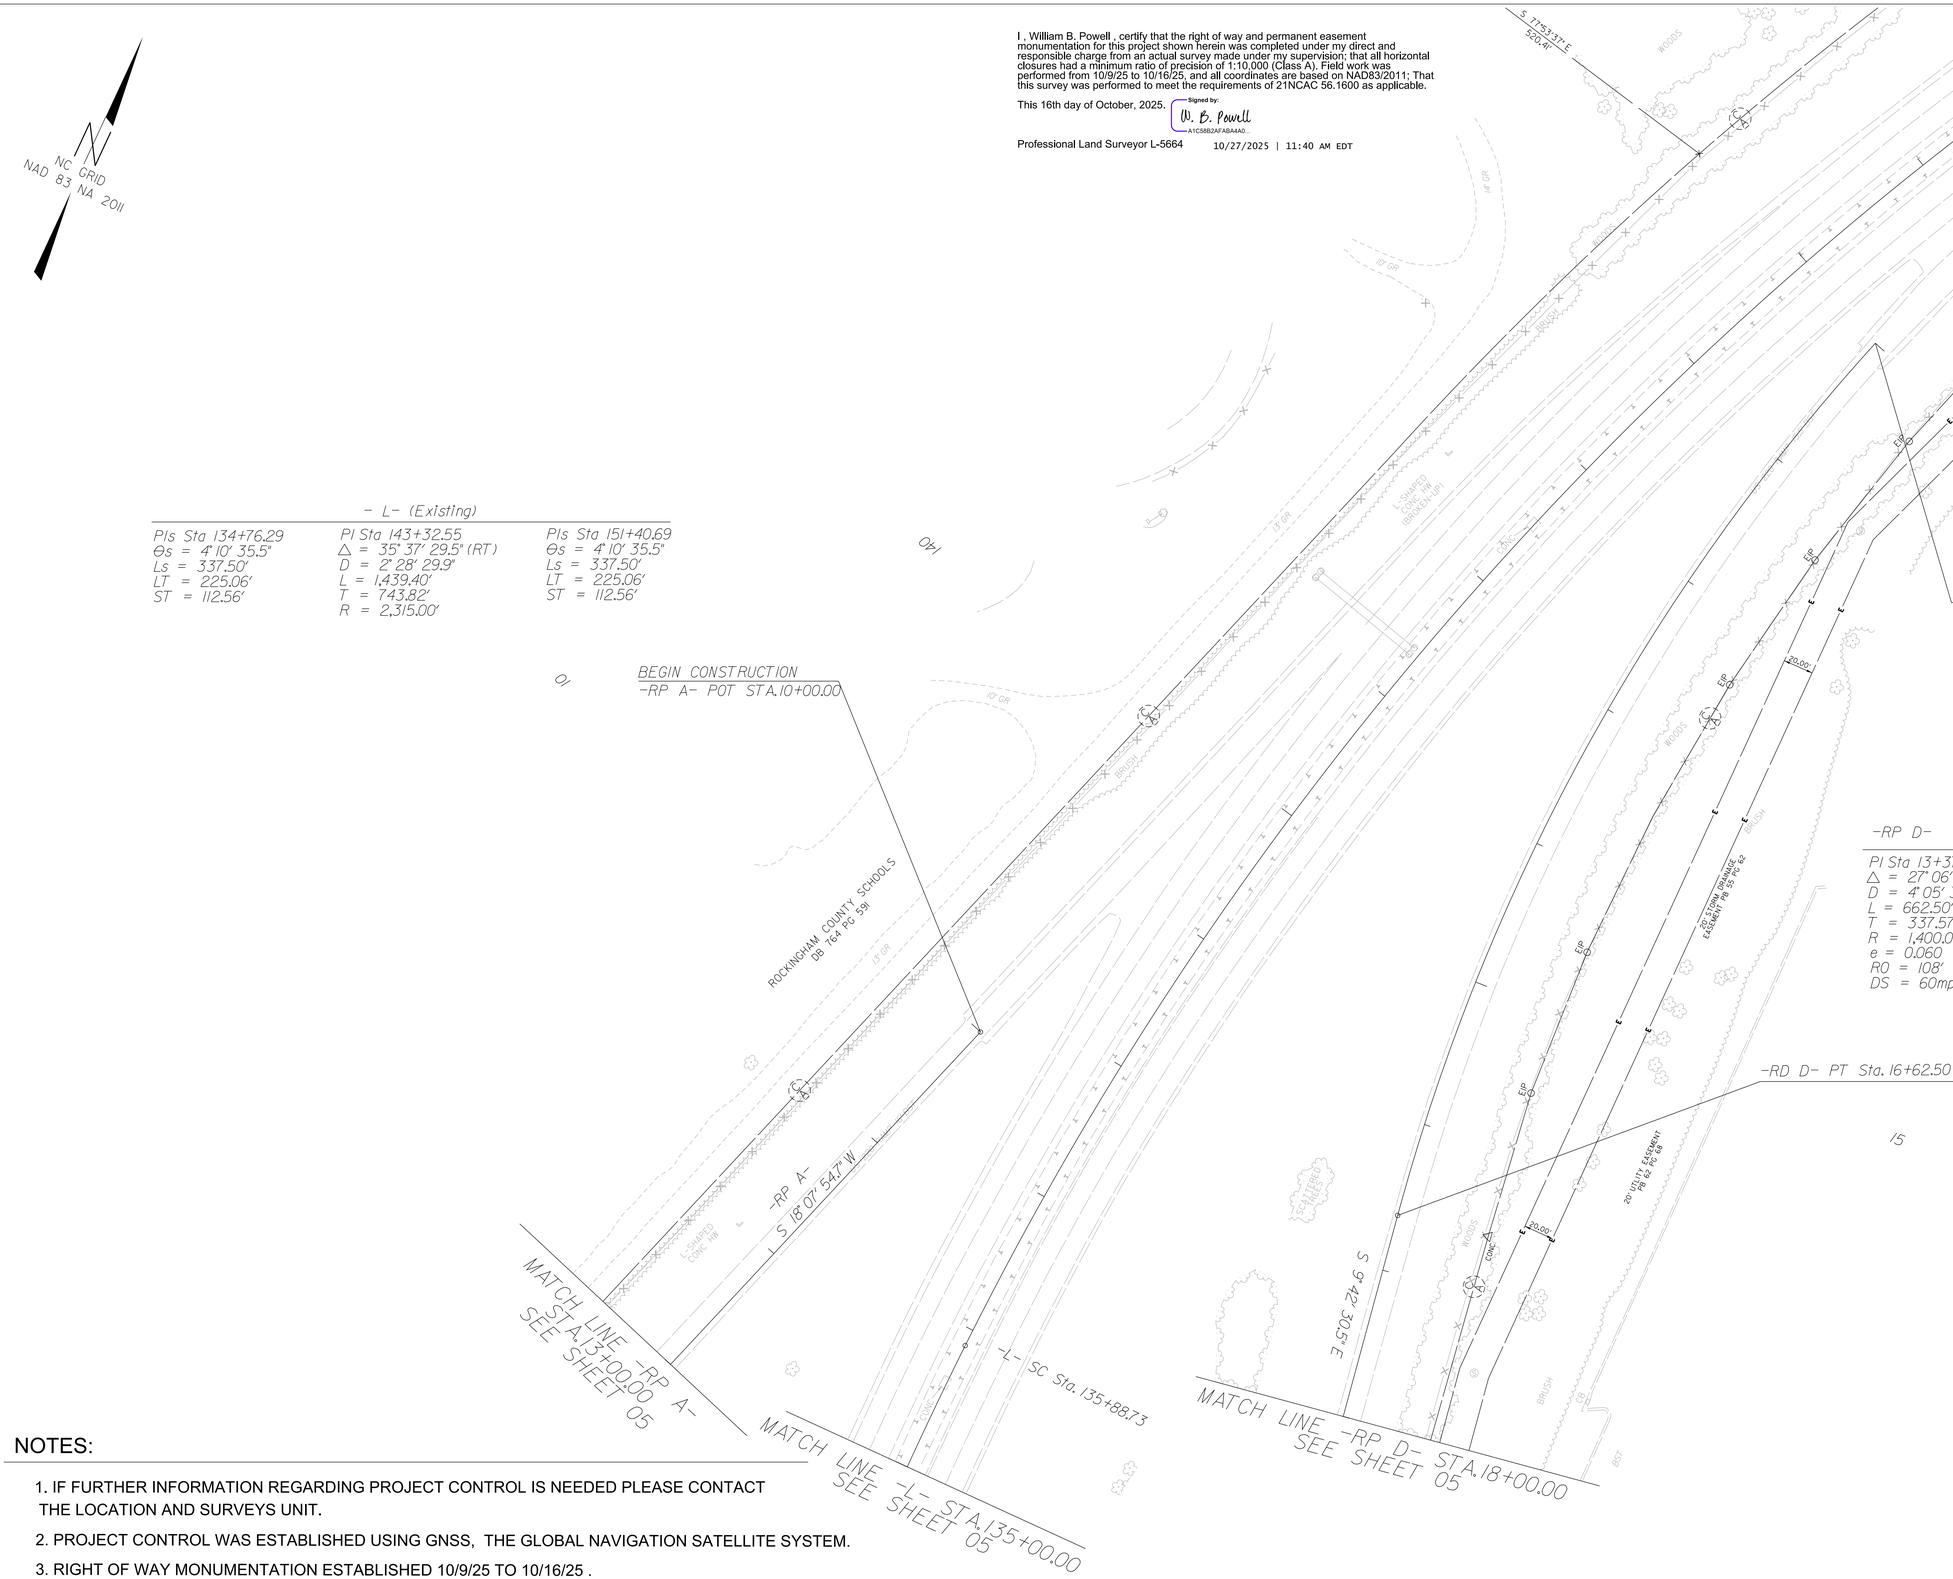

- L- (Existing)

PIs Sta 134+76.29	PI Sta 143+32.55	PIs Sta 151+40.69
Θs = 4° 10' 35.5"	Δ = 35° 37' 29.5" (RT)	Θs = 4° 10' 35.5"
Ls = 337.50'	D = 2° 28' 29.9"	Ls = 337.50'
LT = 225.06'	L = 1,439.40'	LT = 225.06'
ST = 112.56'	T = 743.82'	ST = 112.56'
	R = 2,315.00'	

NOTES:

1. IF FURTHER INFORMATION REGARDING PROJECT CONTROL IS NEEDED PLEASE CONTACT THE LOCATION AND SURVEYS UNIT.
2. PROJECT CONTROL WAS ESTABLISHED USING GNSS, THE GLOBAL NAVIGATION SATELLITE SYSTEM.
3. RIGHT OF WAY MONUMENTATION ESTABLISHED 10/9/25 TO 10/16/25 .

24-OCT-2025 13:53
R:\5898_Survey\microstation\rw sheets\I5898_LS_RW07_251016.dgn
cadkins AT BFTYW94