Docusign Envelope ID: 6830CD77-4EE5-4FB1-998A-F9B486294BBD

5/28/99

BM3 ELEVATION = 133.26
N 608349 E 2316877
-L- STATION 50+98.03 103.48' RIGHT
BENCHTIE NAIL SET IN 18" PINE

PLANS PREPARED BY :
PARSONS
RALEIGH, NORTH CAROLINA, (919) 854-1345
NC LICENSE NO. F-0246
FOR NORTH CAROLINA DEPT. OF TRANSPORTATION

SUNGATE DESIGN GROUP, P.A.
905 JONES FRANKLIN ROAD
RALEIGH, NORTH CAROLINA 27606
TEL (919) 859-2243 FAX (919) 859-2258
ENG FIRM LICENSE NO. C-850

PROJECT REFERENCE NO.	SHEET NO.
U-4753	11

ROADWAY DESIGN ENGINEER
NORTH CAROLINA PROFESSIONAL SEAL 038187 ENGINEER
DocuSigned by: Kenan Alquduah
KENAN I. ALQUDUAH, PE 1/13/2025

HYDRAULICS ENGINEER
NORTH CAROLINA PROFESSIONAL SEAL 026971 ENGINEER
DocuSigned by: Joshua Dalton
JOSHUA G. DALTON, PE 1/13/2025

DOCUMENT NOT CONSIDERED FINAL UNLESS ALL SIGNATURES COMPLETED

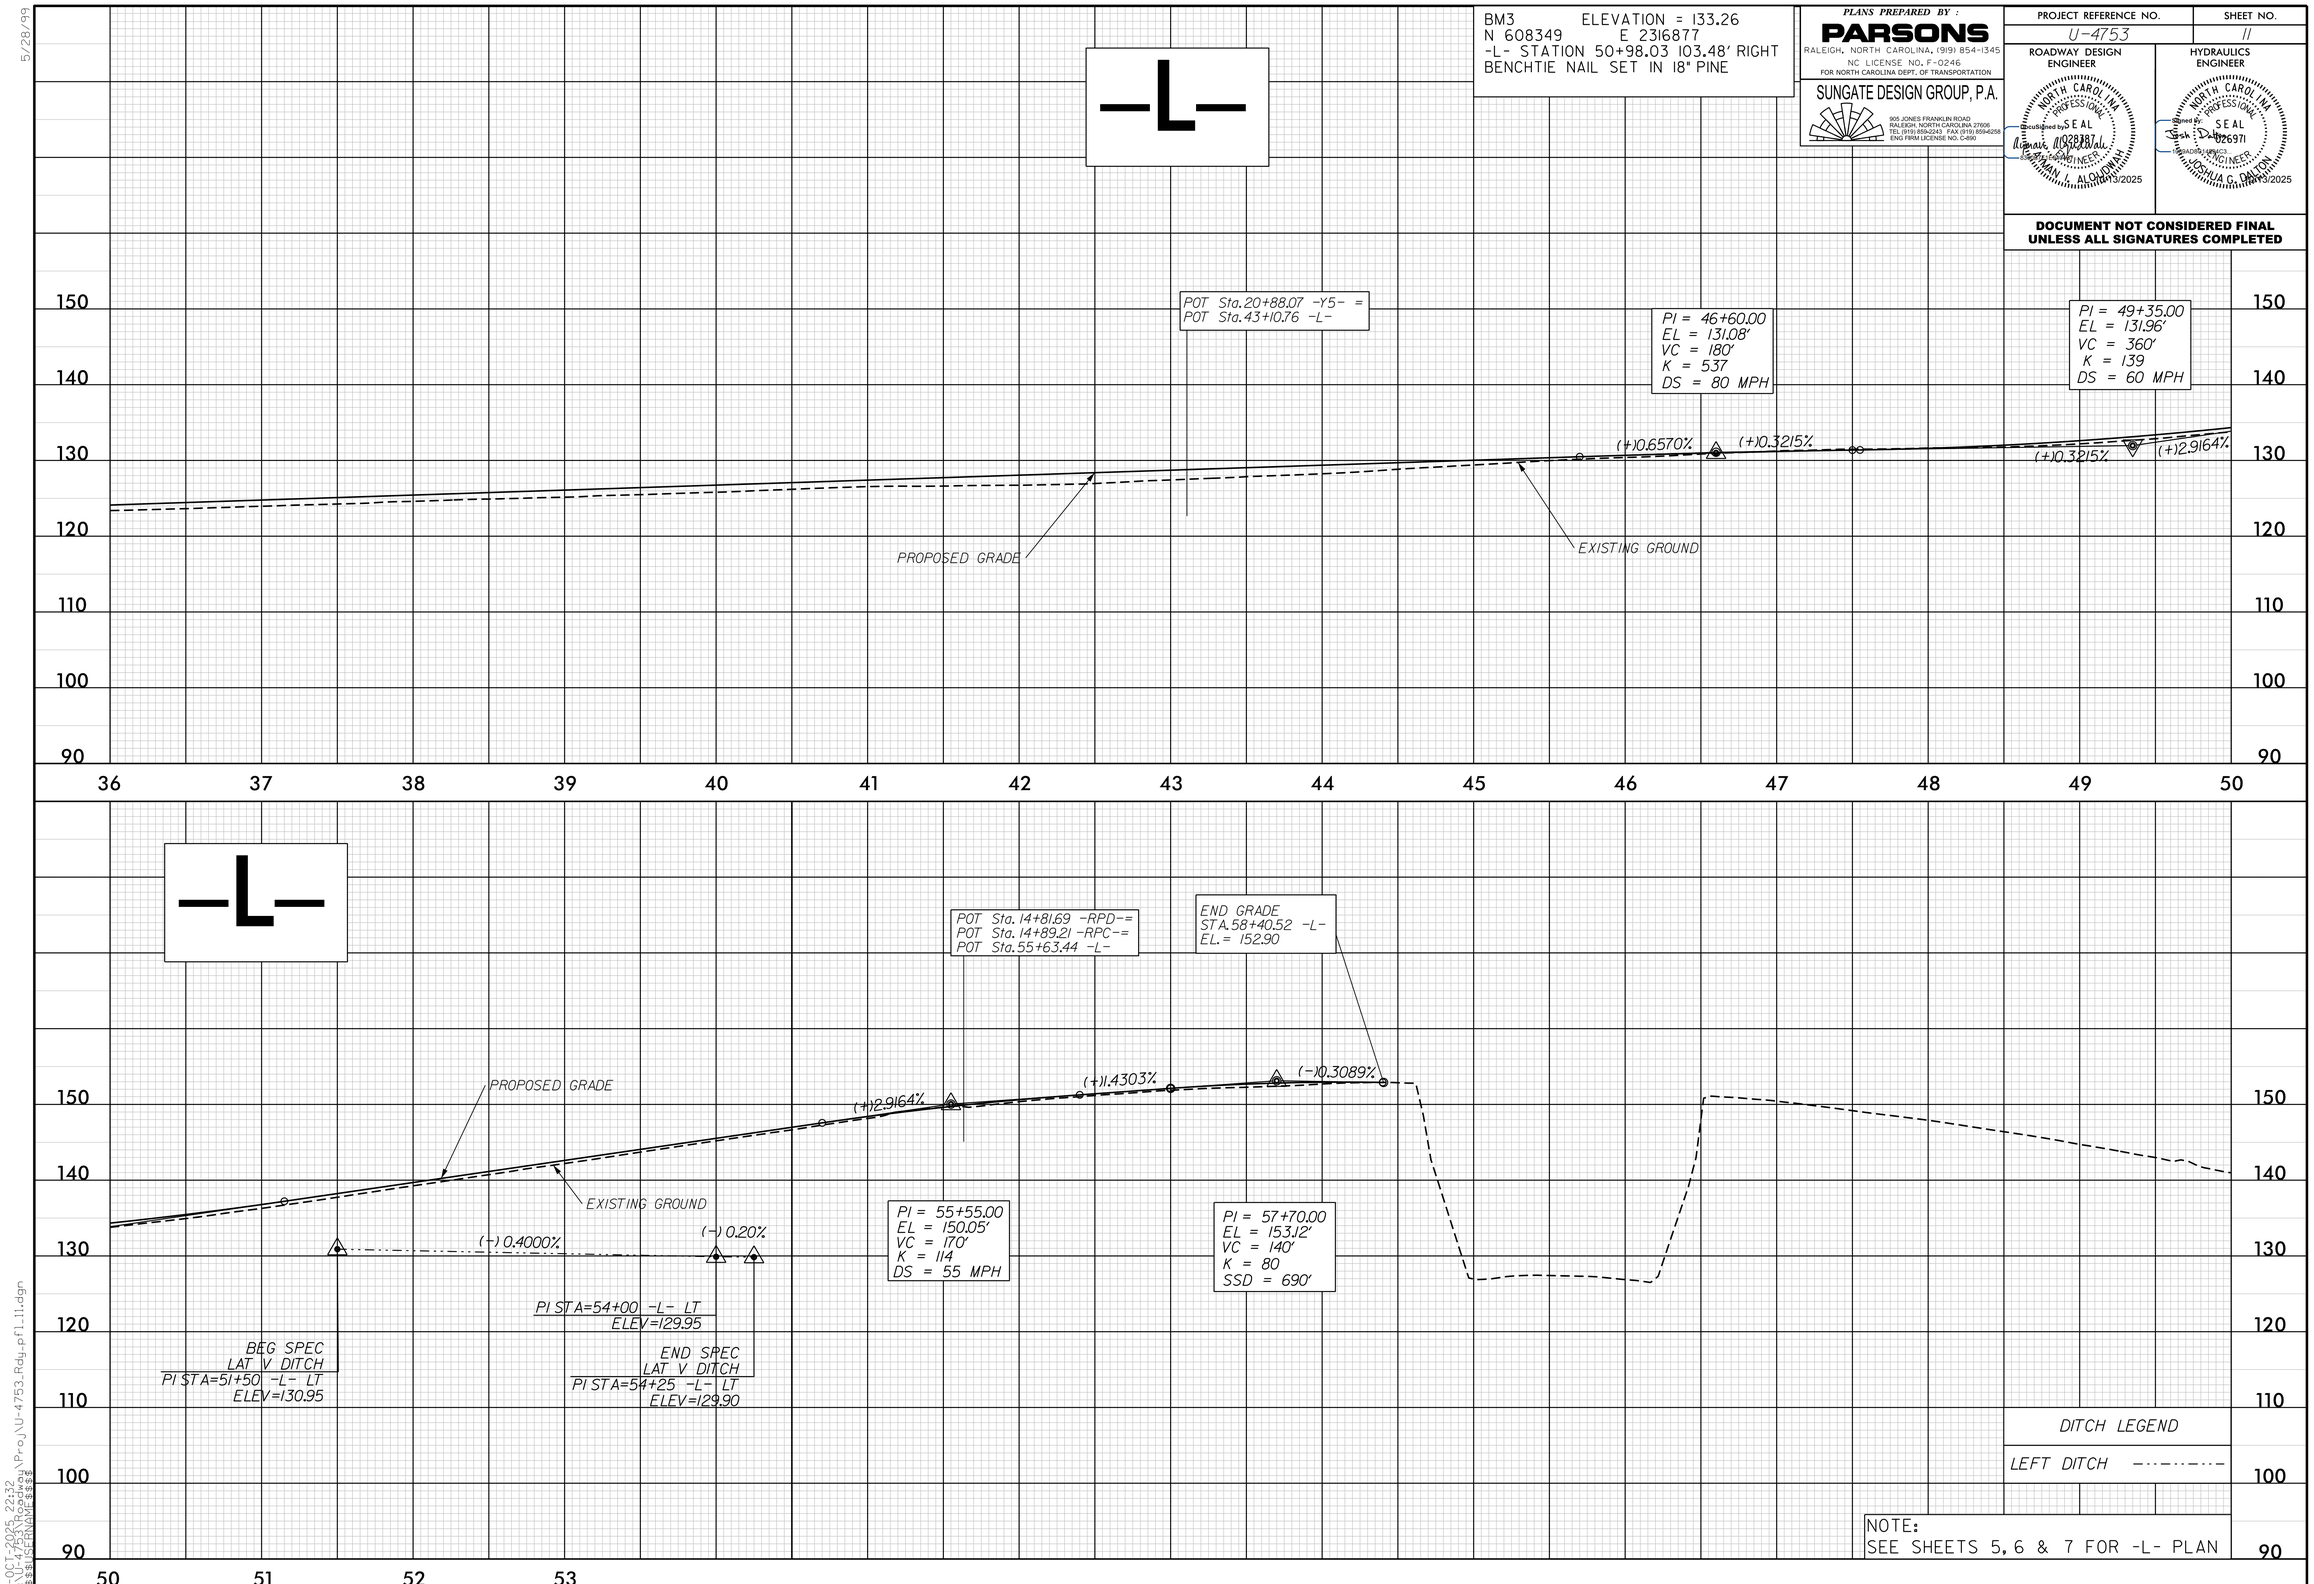

NOTE:
SEE SHEETS 5, 6 & 7 FOR -L- PLAN

12/10/2025 2:32
$$$$USERNAME$$$$
