Docusign Envelope ID: 64342BF4-CF43-8FF7-8039-534D27738339

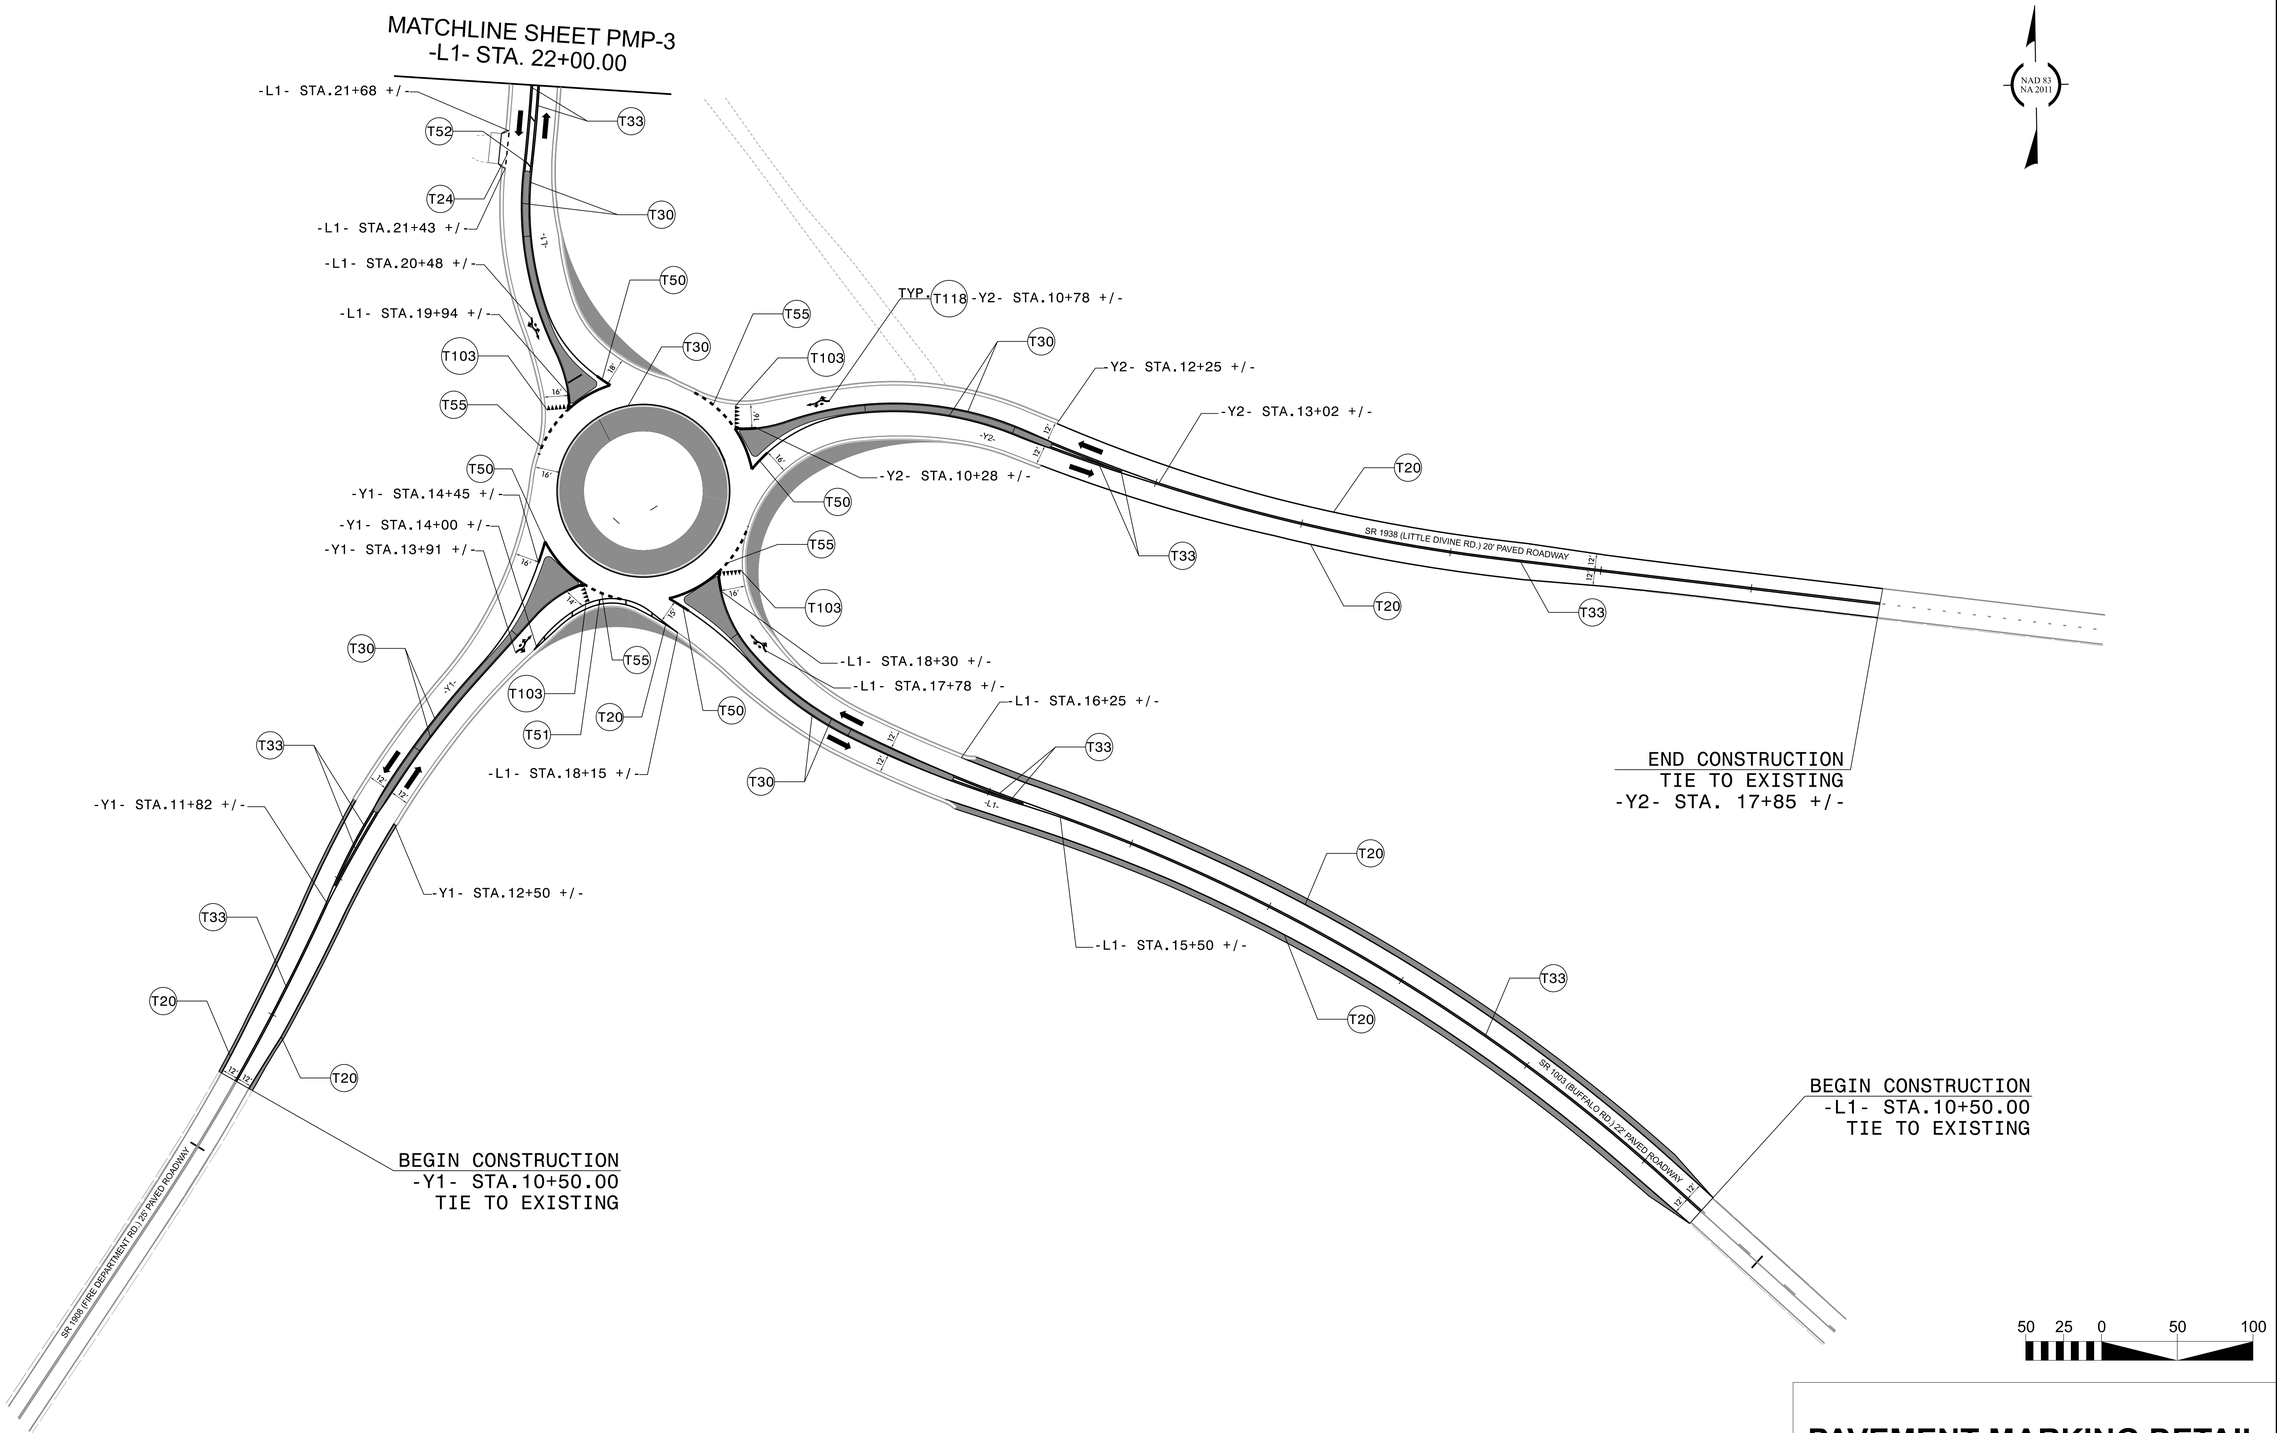

PAVEMENT MARKING DETAIL

HN-0040

PMP	2

NORTH CAROLINA
DEPARTMENT OF TRANSPORTATION
JOHNSTON COUNTY

ROADWAY DESIGN UNIT

SIGNING & DELINEATION ENGINEER

7/6/2026 (Rev. 23 PDT-001)

NORTH CAROLINA PROFESSIONAL SEAL 054788 ENGINEER JOSHUA OVERTON ROEMER

DocuSigned by:
Joshua Roemer
C4A0A0A0A0A0A0...

JMT

Johnson, Mirmiran, & Thompson Inc.
4700 Falls of Neuse Rd, Suite 100,
Raleigh, NC, 27609
License No: C-3097

DOCUMENT NOT CONSIDERED FINAL UNLESS ALL SIGNATURES COMPLETED