

For "Paving Only Section"
install Erosion Control
Measures as directed.

NOTE:
PLACE TEMPORARY ROCK SEDIMENT DAMS TYPE - B
AND TEMPORARY ROCK SILT CHECKS TYPE - A AT
DRAINAGE OUTLETS.

UTILIZE FABRIC INSERT INLET PROTECTION
DEVICE IN LIEU OF ROCK INLET SEDIMENT TRAP
TYPE C WHERE WATER MAY POND ON THE
ROADWAY IN AREAS WHERE LIVE TRAFFIC
IS PRESENT, AS DIRECTED BY THE ENGINEER

CLEARING AND GRUBBING
EROSION CONTROL FOR
CONSTRUCTION SHEET 13

1-5995

EC-13 / CONST.13

NORTH CAROLINA

DEPARTMENT OF TRANSPORTATION

DURHAM & WAKE COUNTIES

DIVISION 5

MATCHLINE -I40EB- STA. 361 + 00.00 - SEE SHEET 12

MATCHLINE -I40EB- STA. 389 + 00.00 - SEE SHEET 14

BEGIN MILLING & RESURFACING (WB LANES)
MATCH EXIST. AT CONST. JOINT
+I40WB ± 968+91

REMOVE EXIST GR AND INSTALL NEW GR.
SEE NOTE 3.


REMOVE EXIST GR AND INSTALL NEW GR.
SEE NOTE 3.

-I40WB-
-I40EB-

NOTE:
PLACE TEMPORARY ROCK SEDIMENT DAMS TYPE - B
AND TEMPORARY ROCK SILT CHECKS TYPE - A AT
DRAINAGE OUTLETS.

UTILIZE FABRIC INSERT INLET PROTECTION
DEVICE IN LIEU OF ROCK INLET SEDIMENT TRAP
TYPE C WHERE WATER MAY POND ON THE
ROADWAY IN AREAS WHERE LIVE TRAFFIC
IS PRESENT, AS DIRECTED BY THE ENGINEER

CLEARING AND GRUBBING
EROSION CONTROL FOR
CONSTRUCTION SHEET 14

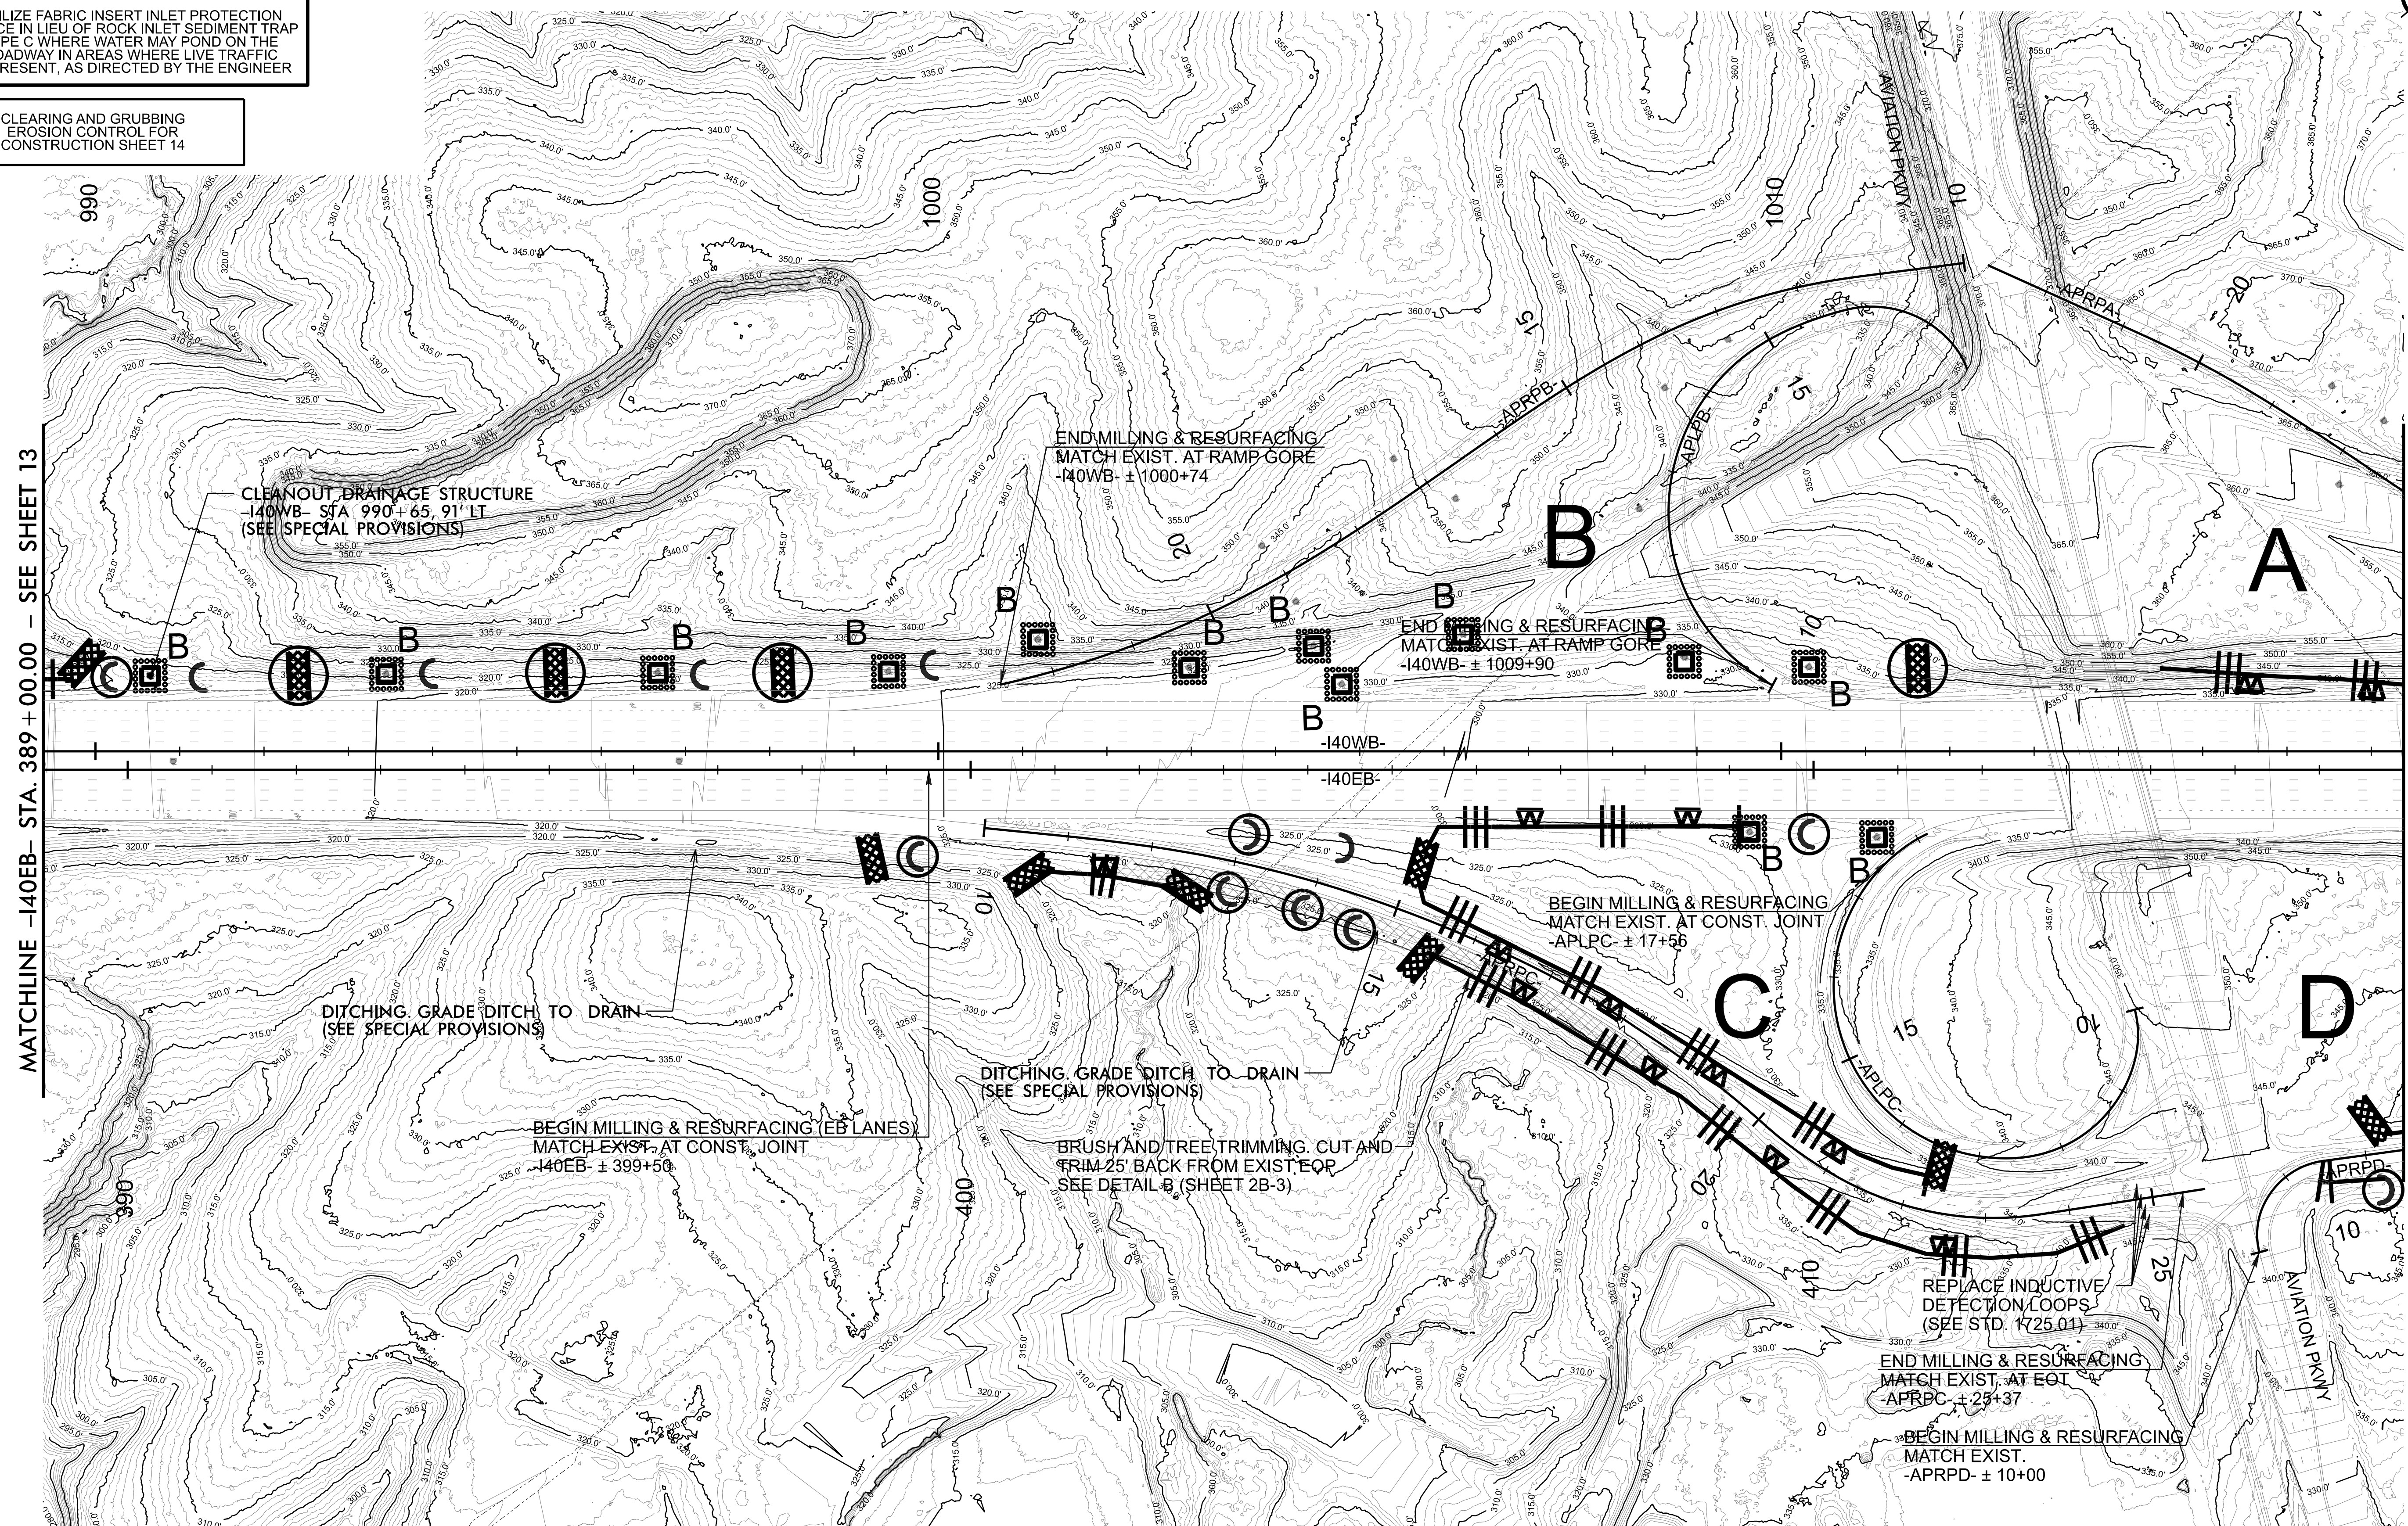

DIVISION 5

NOTES

For "Paving Only Section"
install Erosion Control
Measures as directed.

NOTE:
PLACE TEMPORARY ROCK SEDIMENT DAMS TYPE - B
AND TEMPORARY ROCK SILT CHECKS TYPE - A AT
DRAINAGE OUTLETS.

UTILIZE FABRIC INSERT INLET PROTECTION
DEVICE IN LIEU OF ROCK INLET SEDIMENT TRAP
TYPE C WHERE WATER MAY POND ON THE
ROADWAY IN AREAS WHERE LIVE TRAFFIC
IS PRESENT, AS DIRECTED BY THE ENGINEER

CLEARING AND GRUBBING
EROSION CONTROL FOR
CONSTRUCTION SHEET 15

1-5995


EC-15/CONST.15

NORTH CAROLINA

DEPARTMENT OF TRANSPORTATION

DURHAM & WAKE COUNTIES

DIVISION 5

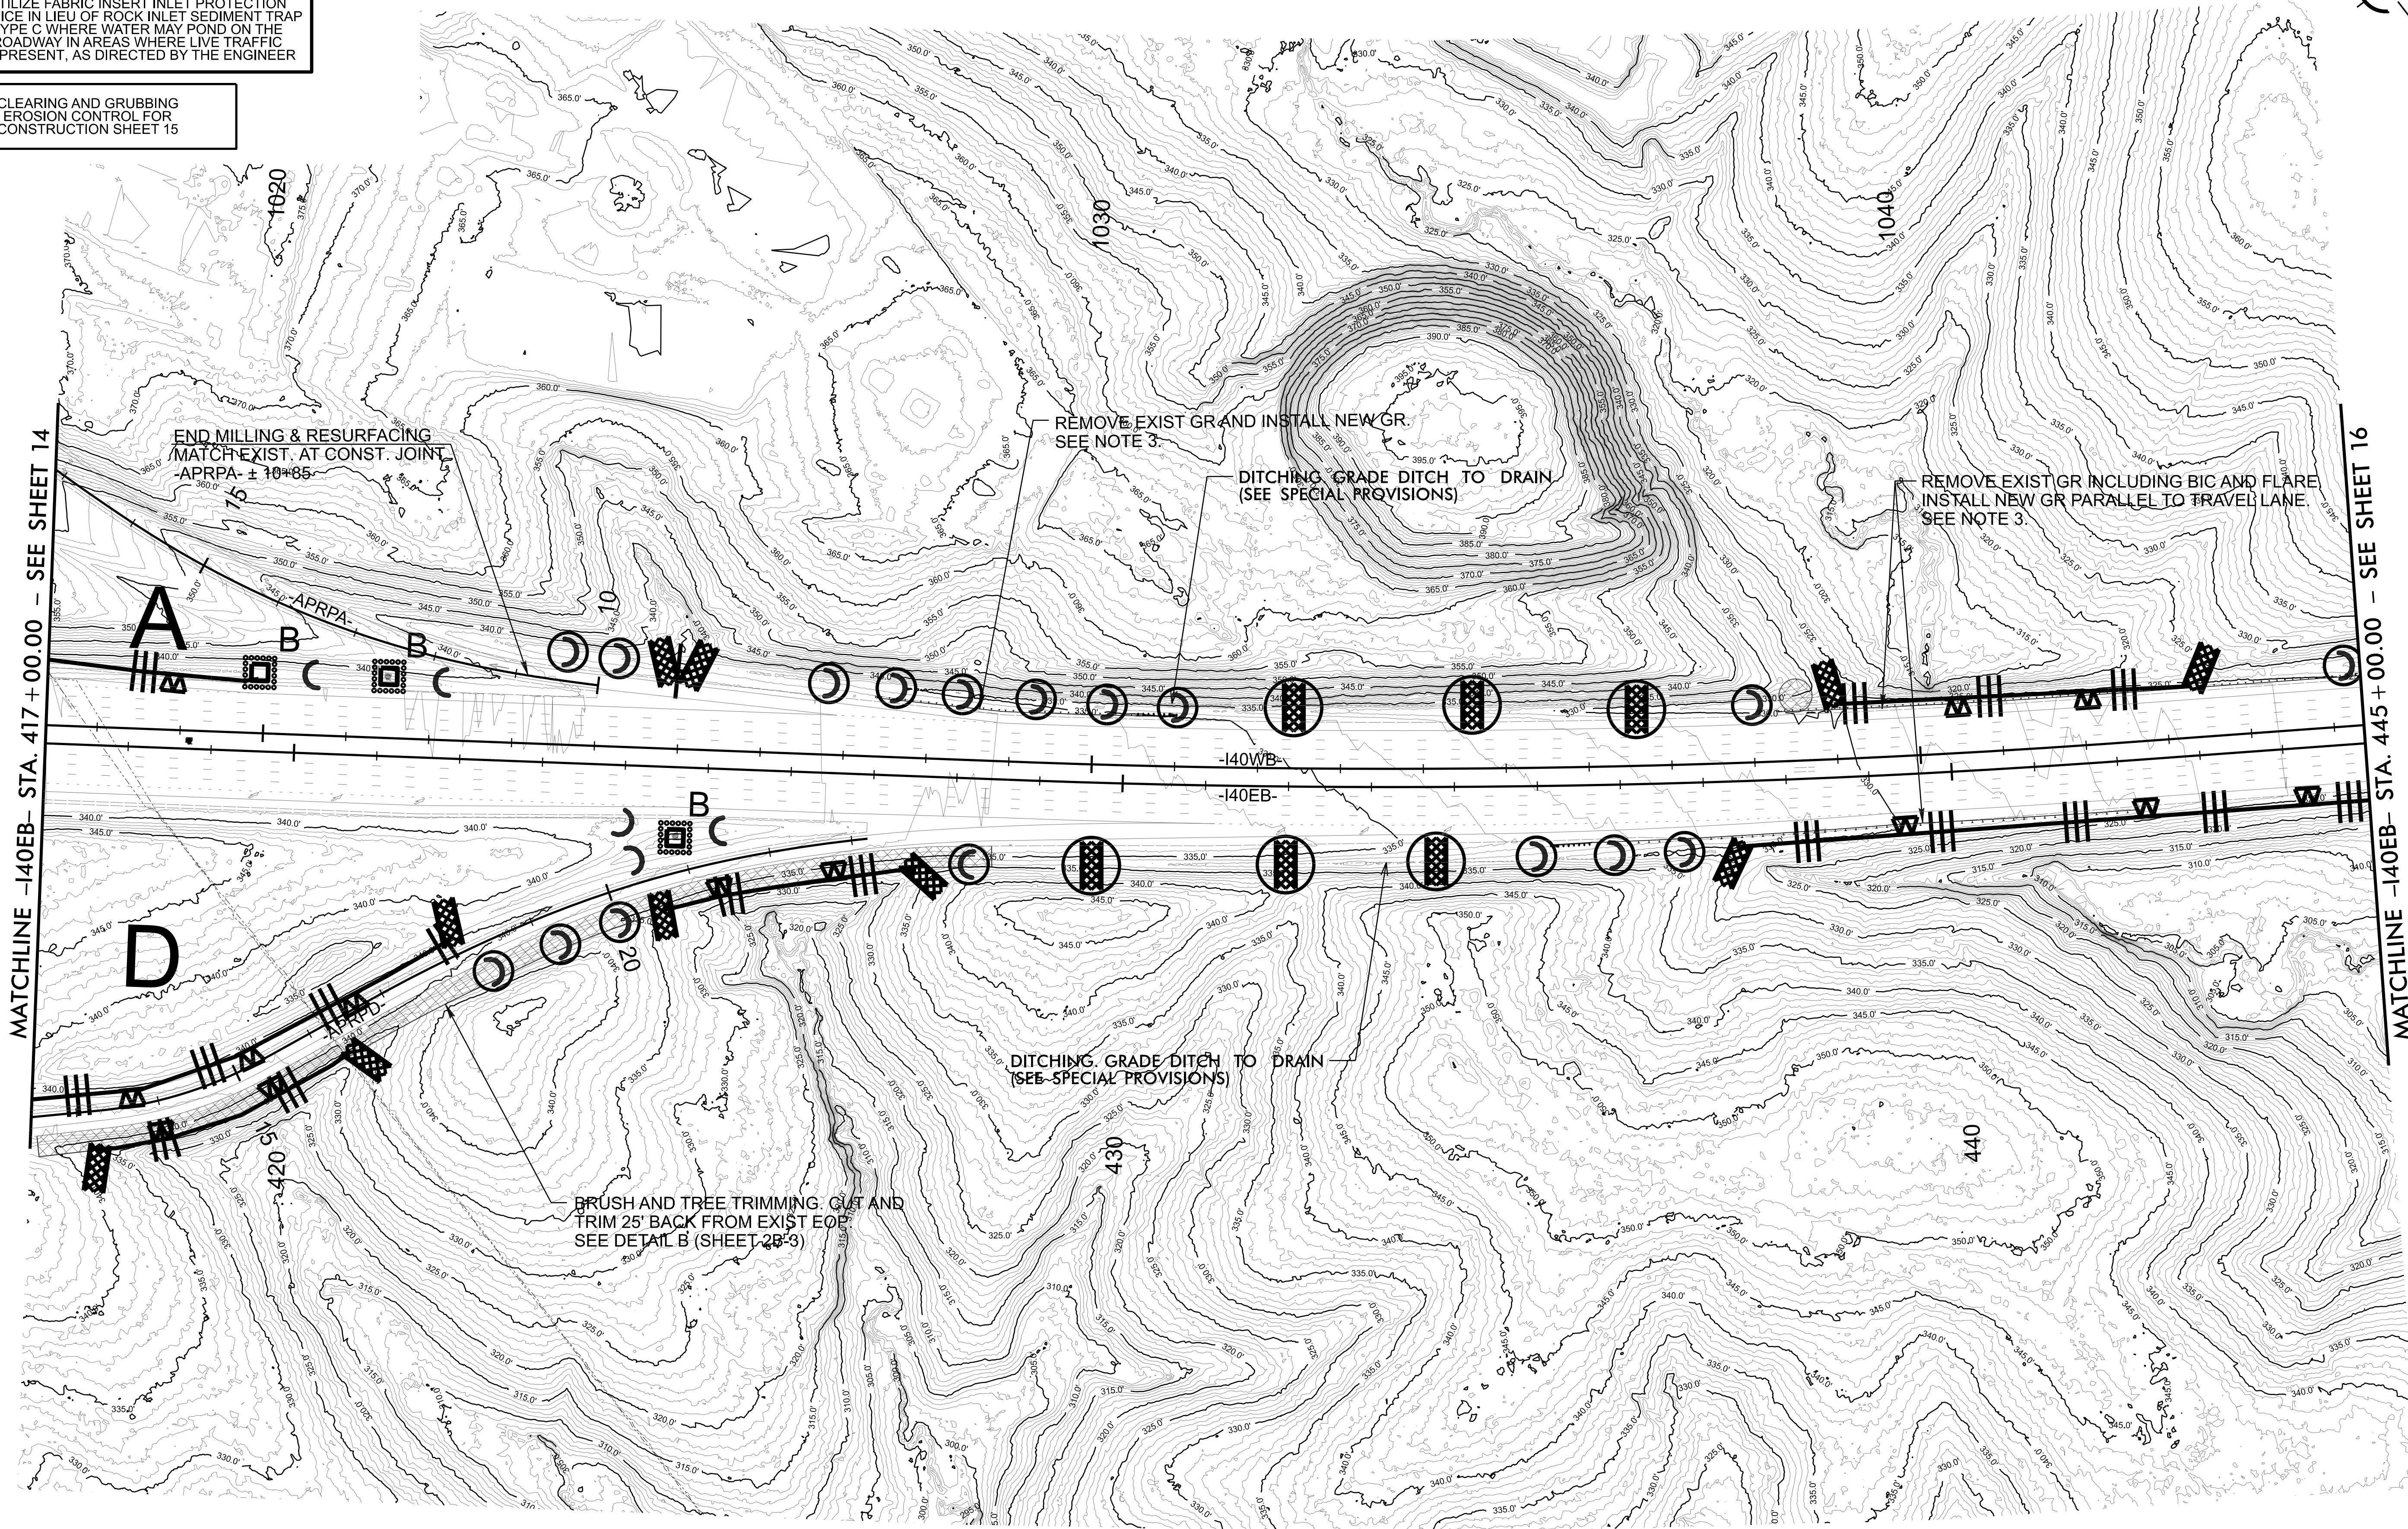

For "Paving Only Section"
install Erosion Control
Measures as directed.

NOTE:
PLACE TEMPORARY ROCK SEDIMENT DAMS TYPE - B
AND TEMPORARY ROCK SILT CHECKS TYPE - A AT
DRAINAGE OUTLETS.

UTILIZE FABRIC INSERT INLET PROTECTION
DEVICE IN LIEU OF ROCK INLET SEDIMENT TRAP
TYPE C WHERE WATER MAY POND ON THE
ROADWAY IN AREAS WHERE LIVE TRAFFIC
IS PRESENT, AS DIRECTED BY THE ENGINEER

CLEARING AND GRUBBING
EROSION CONTROL FOR
CONSTRUCTION SHEET 16

1-5995


EC-16 / CONST.16

NORTH CAROLINA

DEPARTMENT OF TRANSPORTATION

DURHAM & WAKE COUNTIES

DIVISION 5

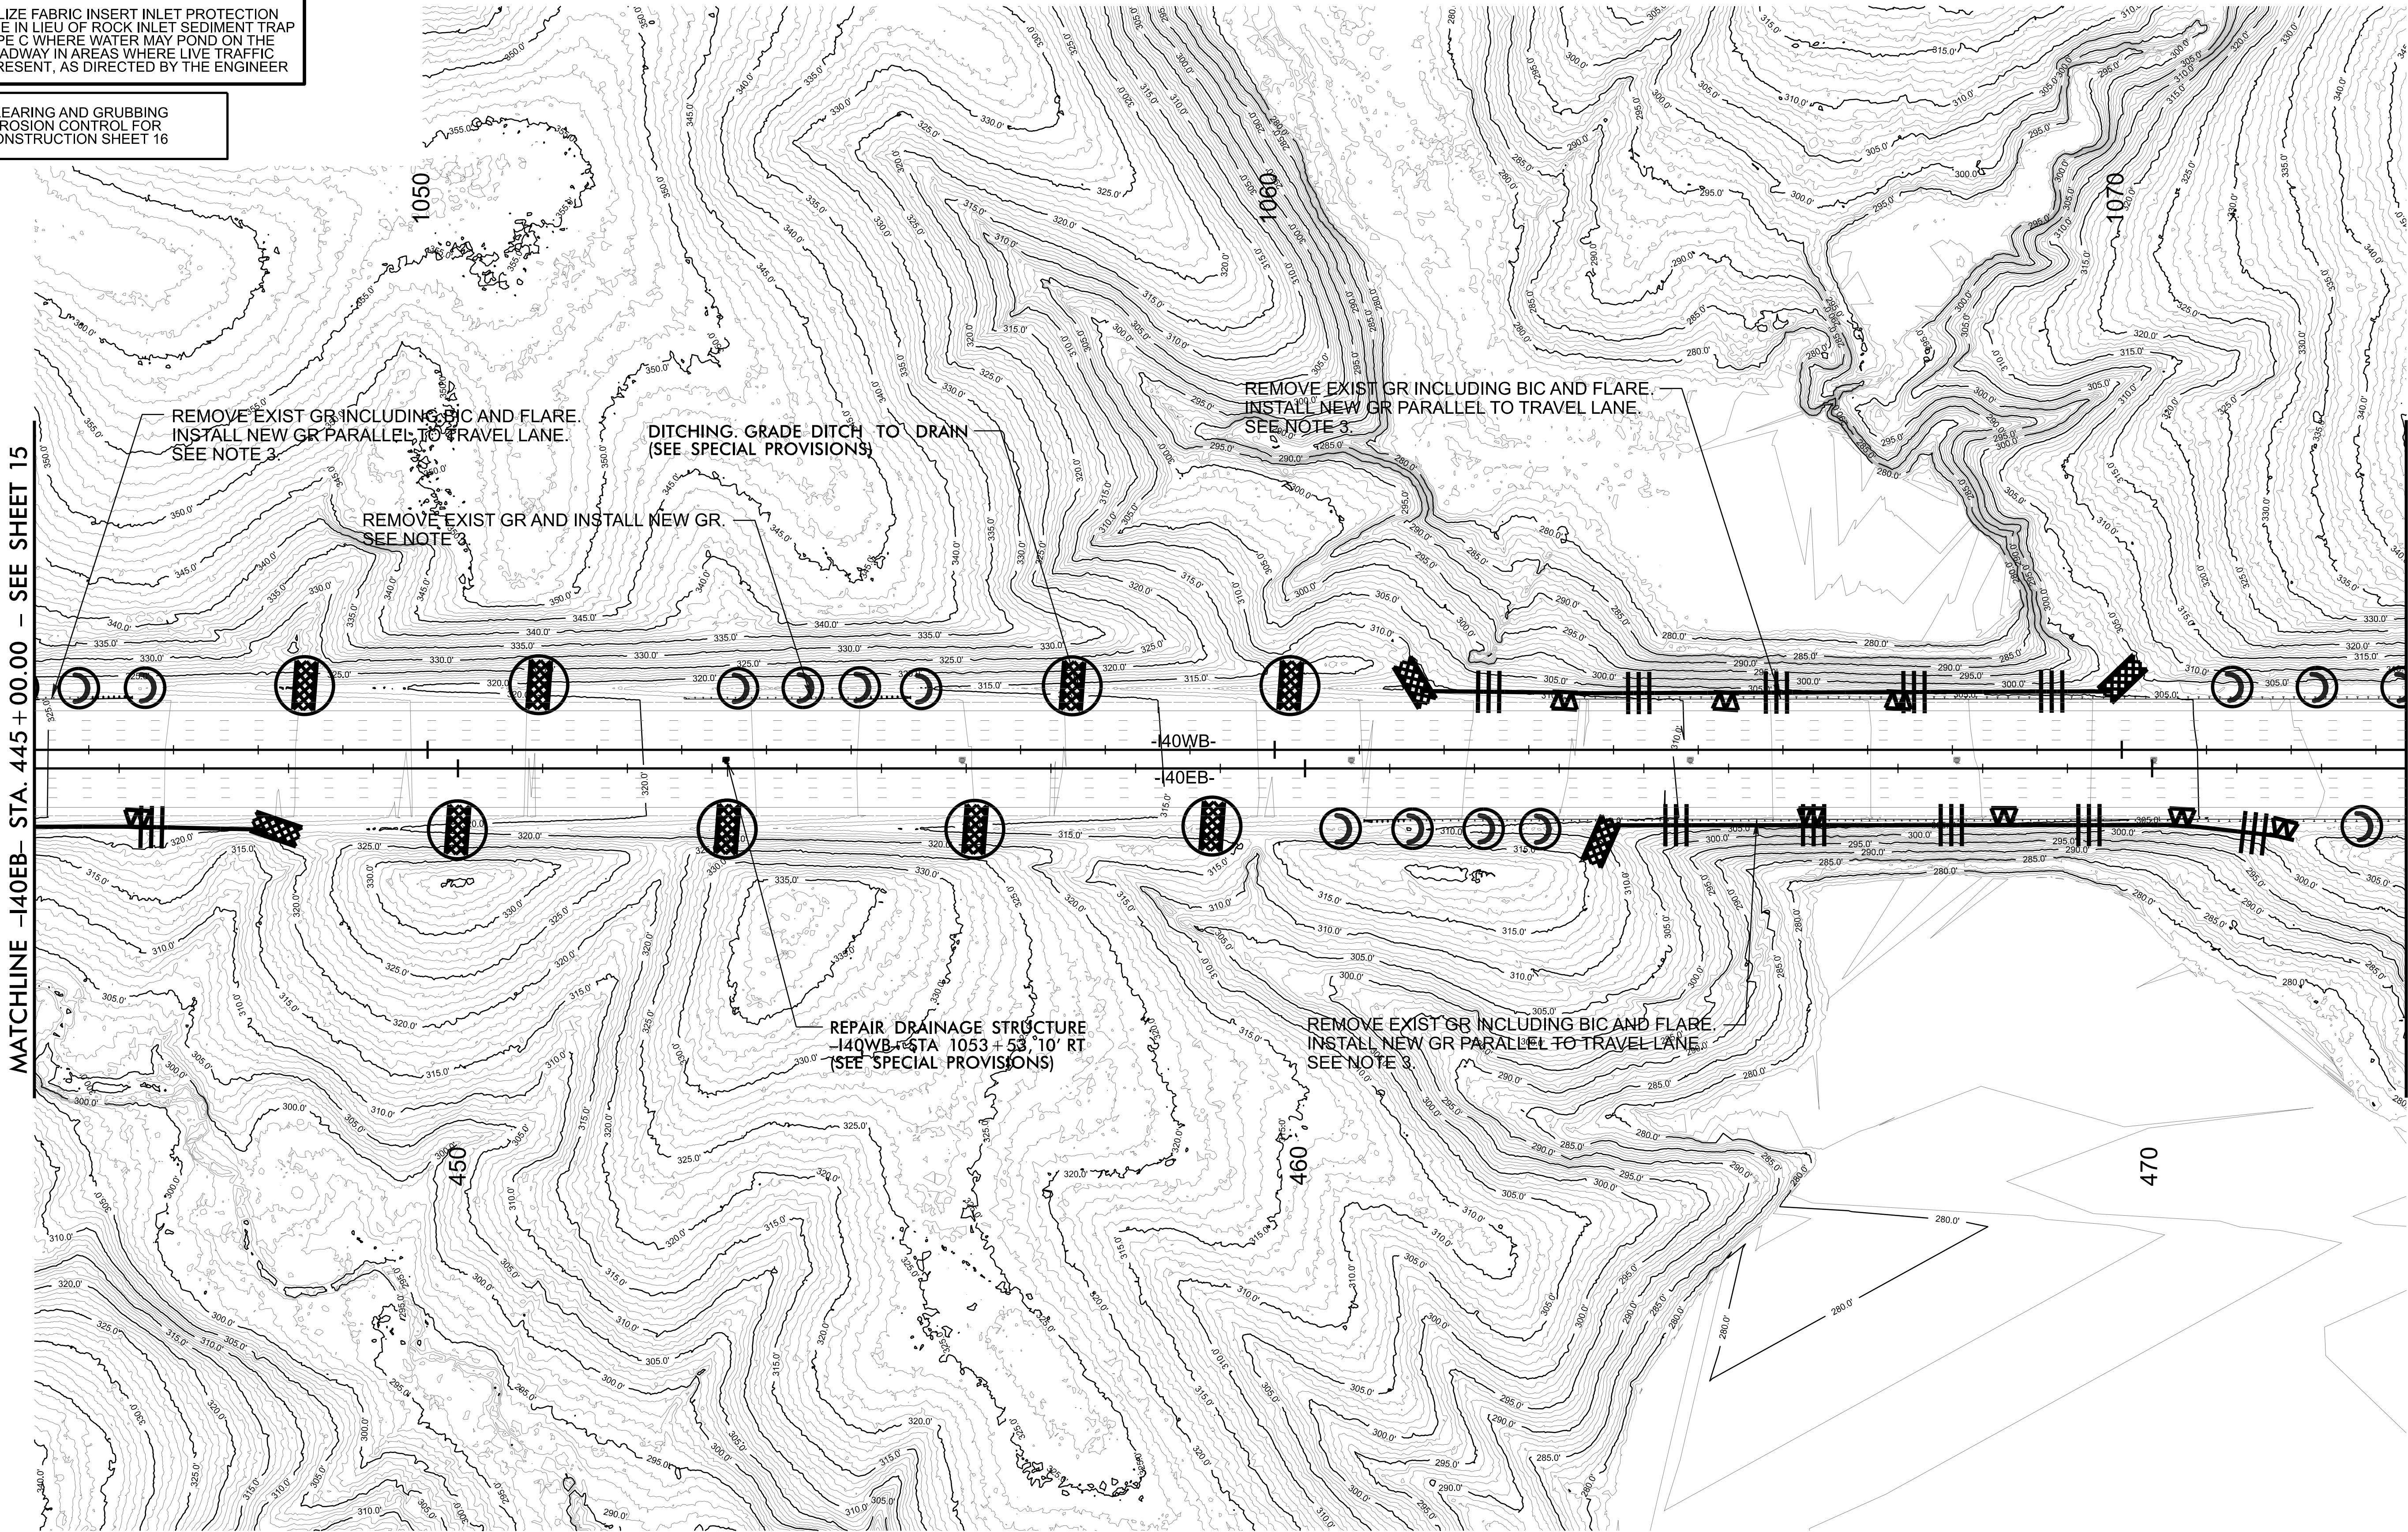

MATCHLINE -140EB- STA. 445 + 00.00 - SEE SHEET 15

MATCHLINE -140EB- STA. 473 + 00.00 - SEE SHEET 17

REVISIONS

For "Paving Only Section"
install Erosion Control
Measures as directed.

NOTE:
PLACE TEMPORARY ROCK SEDIMENT DAMS TYPE - B
AND TEMPORARY ROCK SILT CHECKS TYPE - A AT
DRAINAGE OUTLETS.

UTILIZE FABRIC INSERT INLET PROTECTION
DEVICE IN LIEU OF ROCK INLET SEDIMENT TRAP
TYPE C WHERE WATER MAY POND ON THE
ROADWAY IN AREAS WHERE LIVE TRAFFIC
IS PRESENT, AS DIRECTED BY THE ENGINEER

CLEARING AND GRUBBING
EROSION CONTROL FOR
CONSTRUCTION SHEET 17

I-5995



EC- 17/ CONST. 17

NORTH CAROLINA

DEPARTMENT OF TRANSPORTATION

DURHAM & WAKE COUNTIES

DIVISION 5

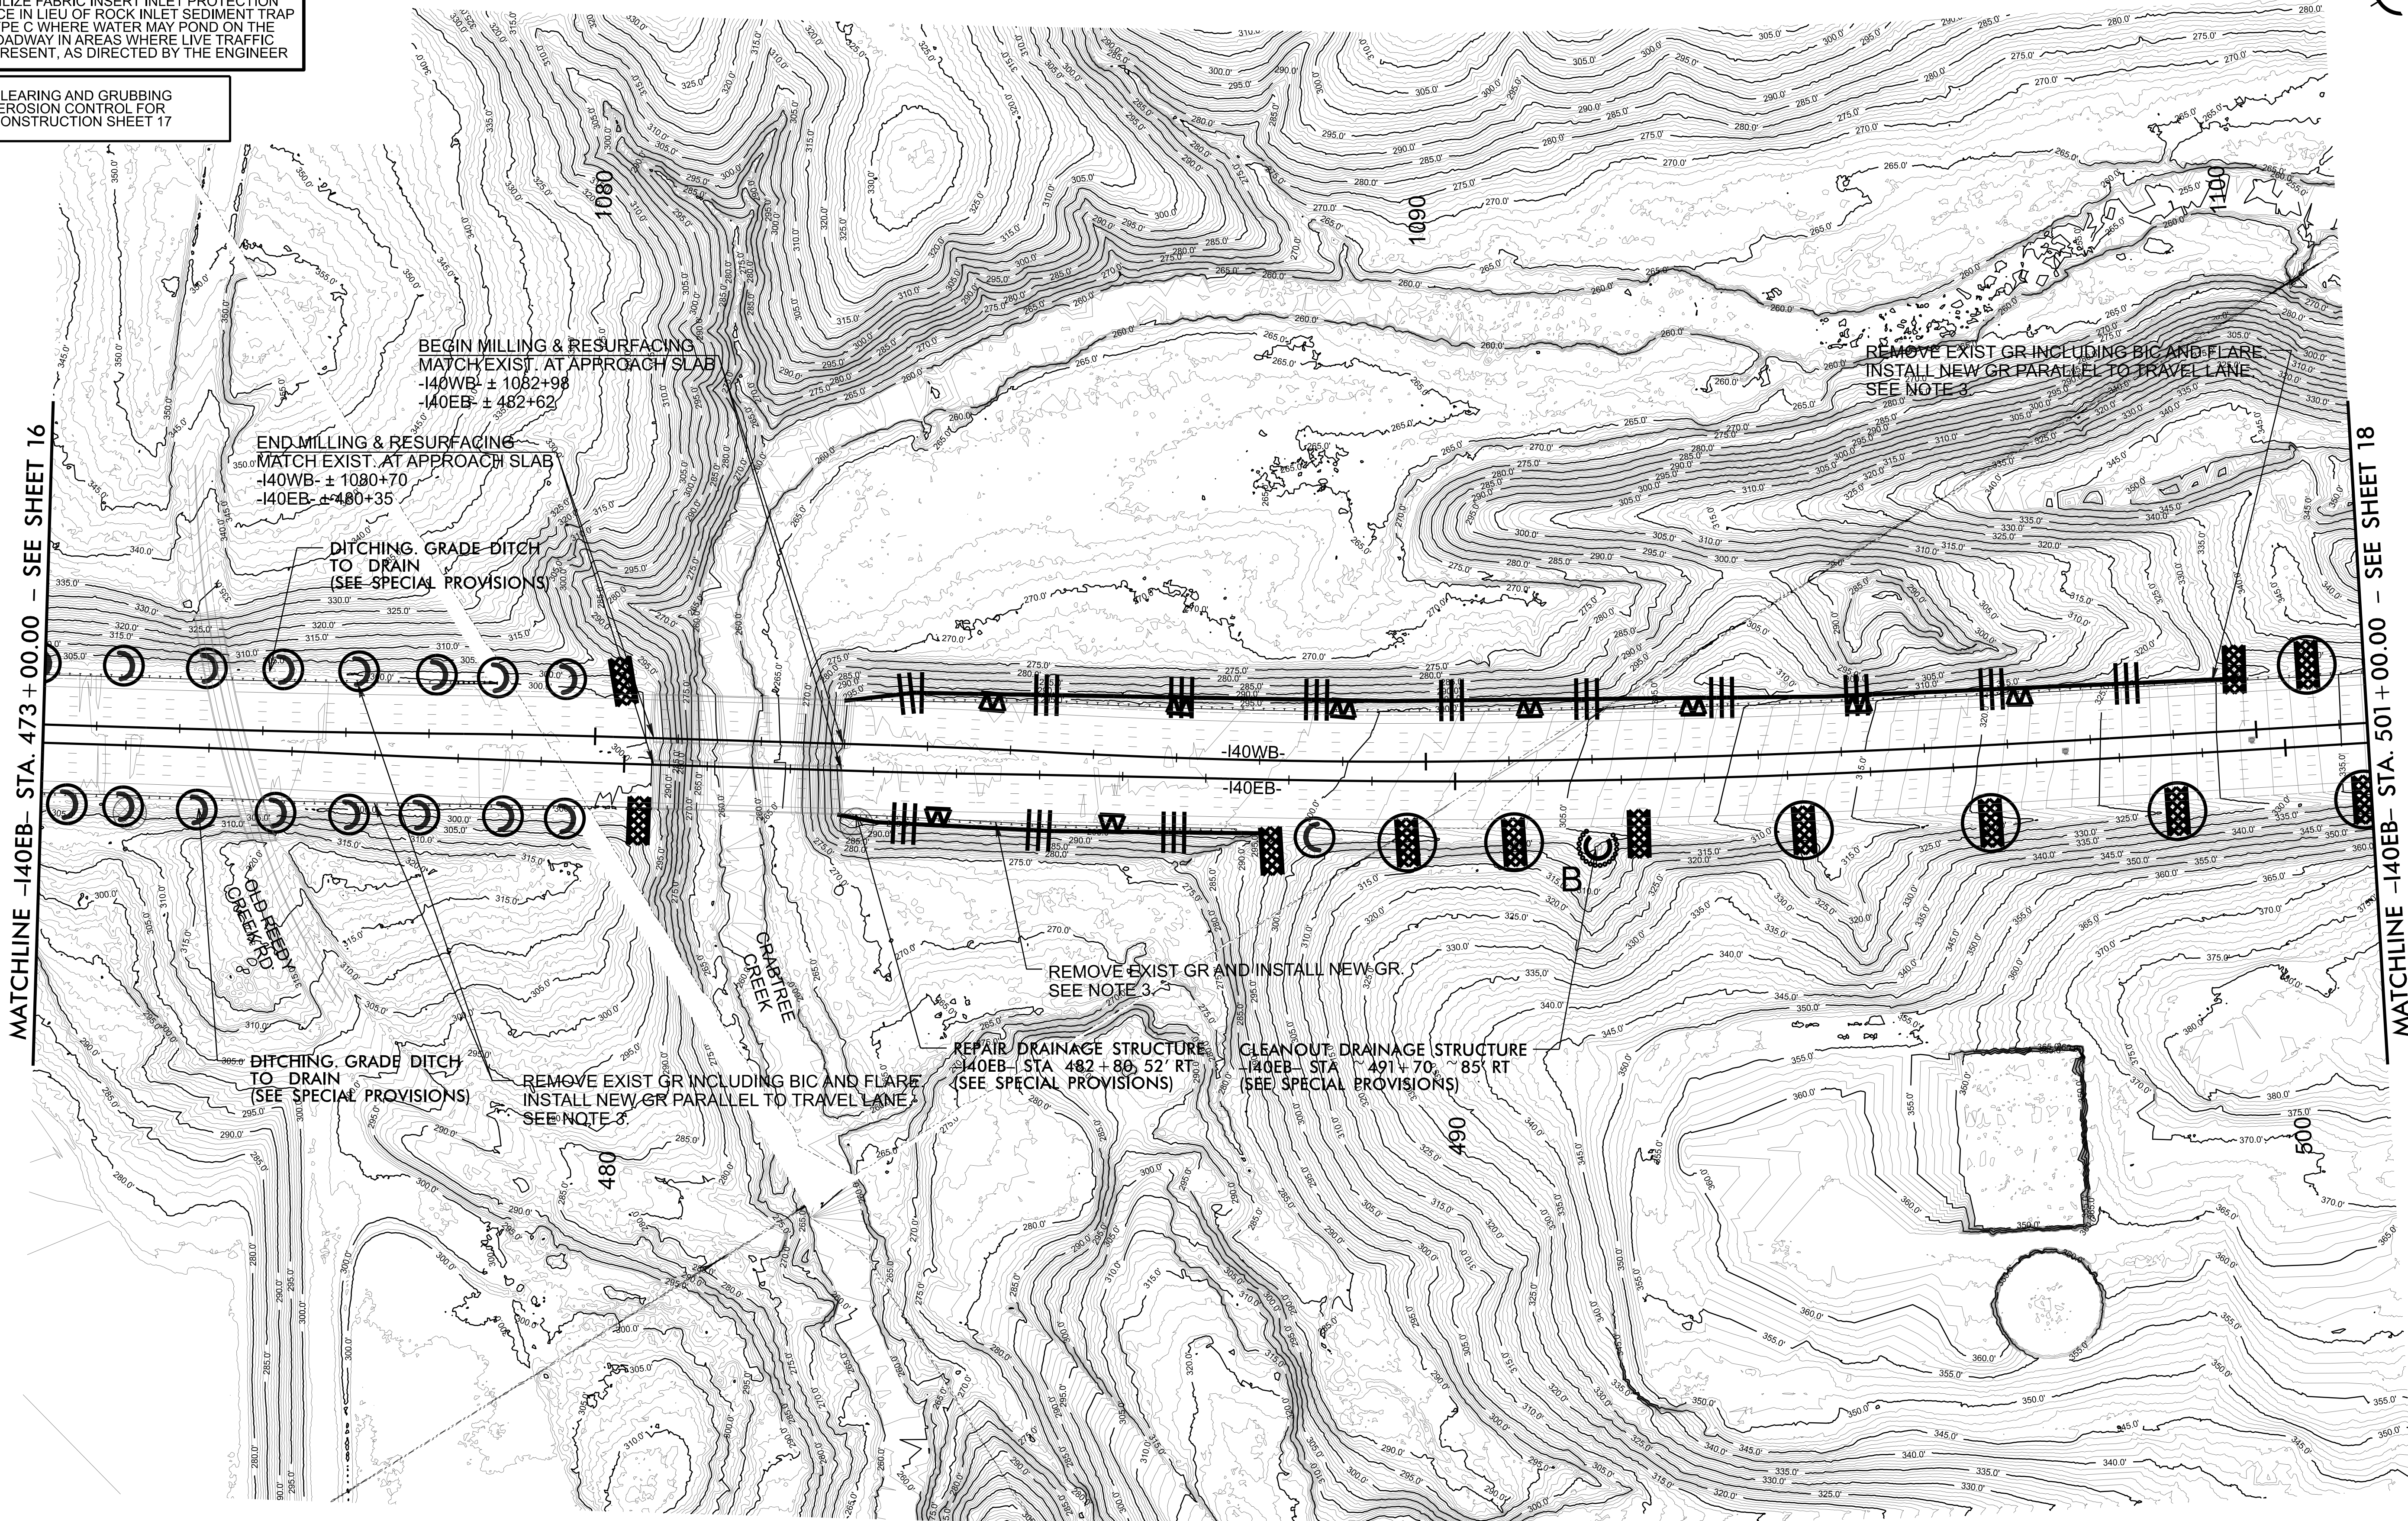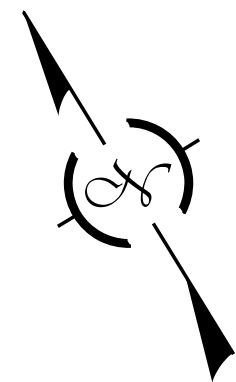

REVISIONS

For "Paving Only Section"
install Erosion Control
Measures as directed.

NOTE:
PLACE TEMPORARY ROCK SEDIMENT DAMS TYPE - B
AND TEMPORARY ROCK SILT CHECKS TYPE - A AT
DRAINAGE OUTLETS.

UTILIZE FABRIC INSERT INLET PROTECTION
DEVICE IN LIEU OF ROCK INLET SEDIMENT TRAP
TYPE C WHERE WATER MAY POND ON THE
ROADWAY IN AREAS WHERE LIVE TRAFFIC
IS PRESENT, AS DIRECTED BY THE ENGINEER

CLEARING AND GRUBBING
EROSION CONTROL FOR
CONSTRUCTION SHEET 18

I-5995


EC-18 / CONST.18

NORTH CAROLINA

DEPARTMENT OF TRANSPORTATION

DURHAM & WAKE COUNTIES

DIVISION 5

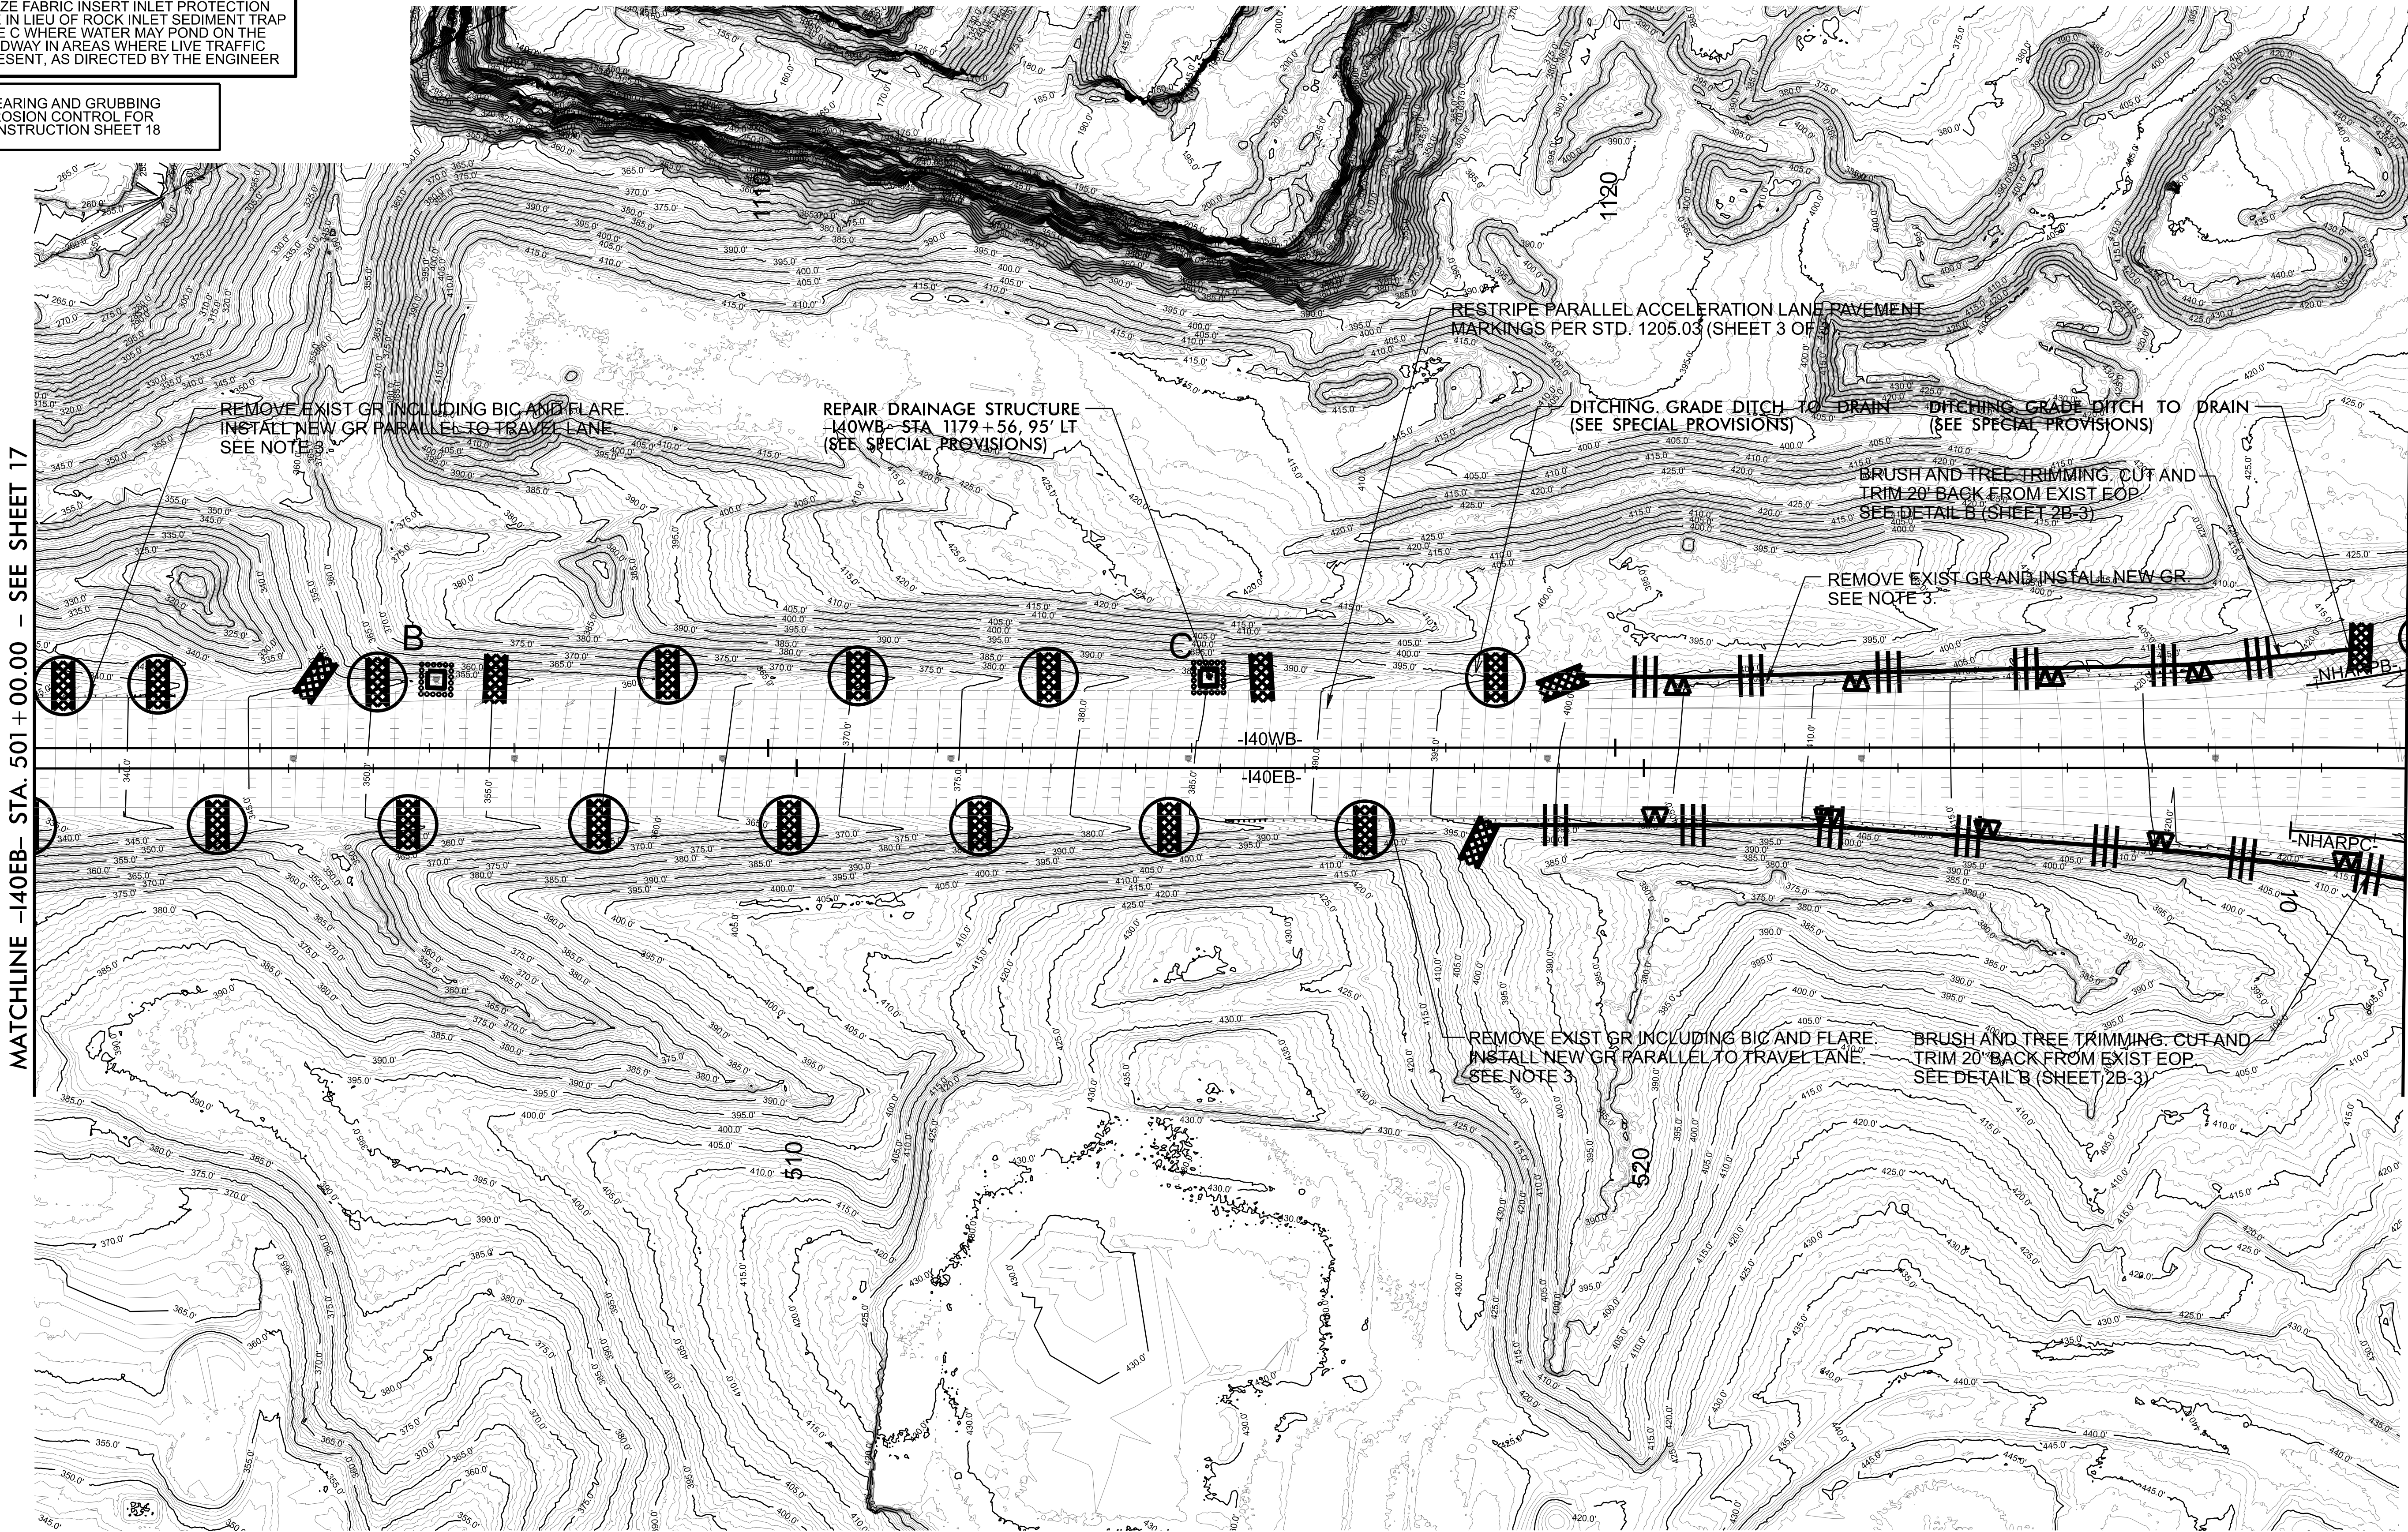


REVISIONS

For "Paving Only Section"
install Erosion Control
Measures as directed.

NOTE:
PLACE TEMPORARY ROCK SEDIMENT DAMS TYPE - B
AND TEMPORARY ROCK SILT CHECKS TYPE - A AT
DRAINAGE OUTLETS.

UTILIZE FABRIC INSERT INLET PROTECTION
DEVICE IN LIEU OF ROCK INLET SEDIMENT TRAP
TYPE C WHERE WATER MAY POND ON THE
ROADWAY IN AREAS WHERE LIVE TRAFFIC
IS PRESENT, AS DIRECTED BY THE ENGINEER

CLEARING AND GRUBBING
EROSION CONTROL FOR
CONSTRUCTION SHEET 19


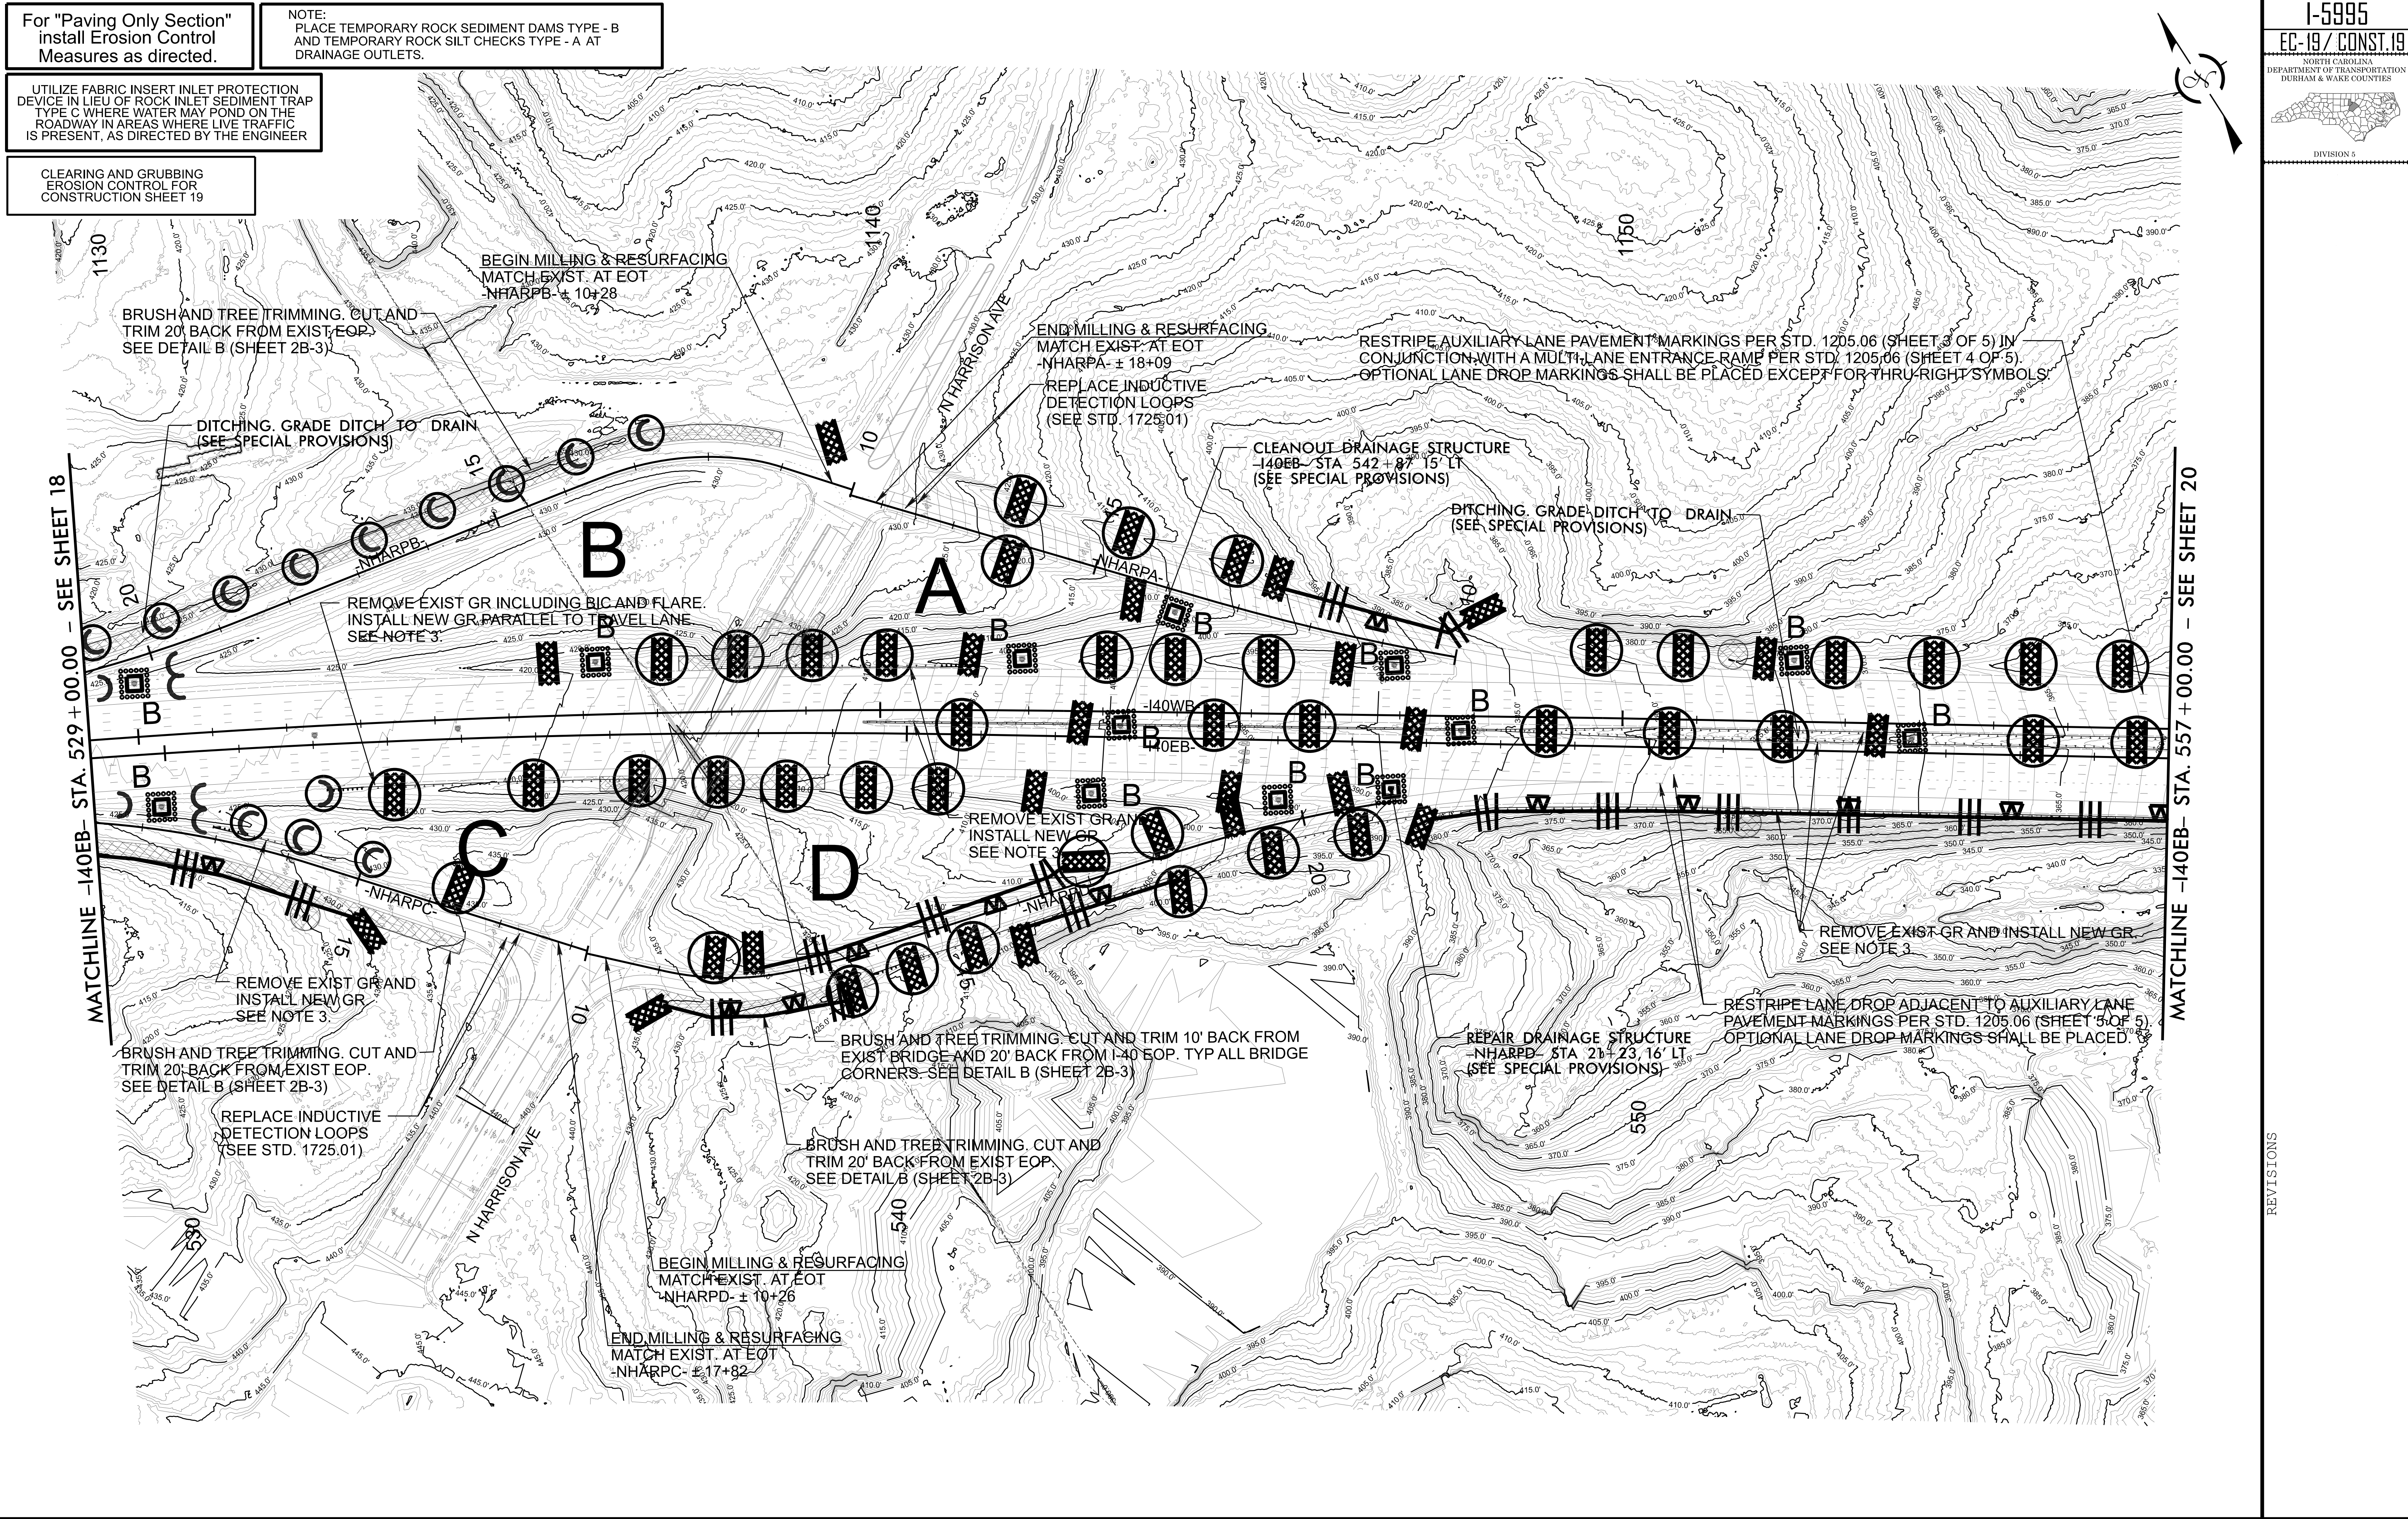


For "Paving Only Section"
install Erosion Control
Measures as directed.

NOTE:
PLACE TEMPORARY ROCK SEDIMENT DAMS TYPE - B
AND TEMPORARY ROCK SILT CHECKS TYPE - A AT
DRAINAGE OUTLETS.

UTILIZE FABRIC INSERT INLET PROTECTION
DEVICE IN LIEU OF ROCK INLET SEDIMENT TRAP
TYPE C WHERE WATER MAY POND ON THE
ROADWAY IN AREAS WHERE LIVE TRAFFIC
IS PRESENT, AS DIRECTED BY THE ENGINEER

CLEARING AND GRUBBING
EROSION CONTROL FOR
CONSTRUCTION SHEET 20

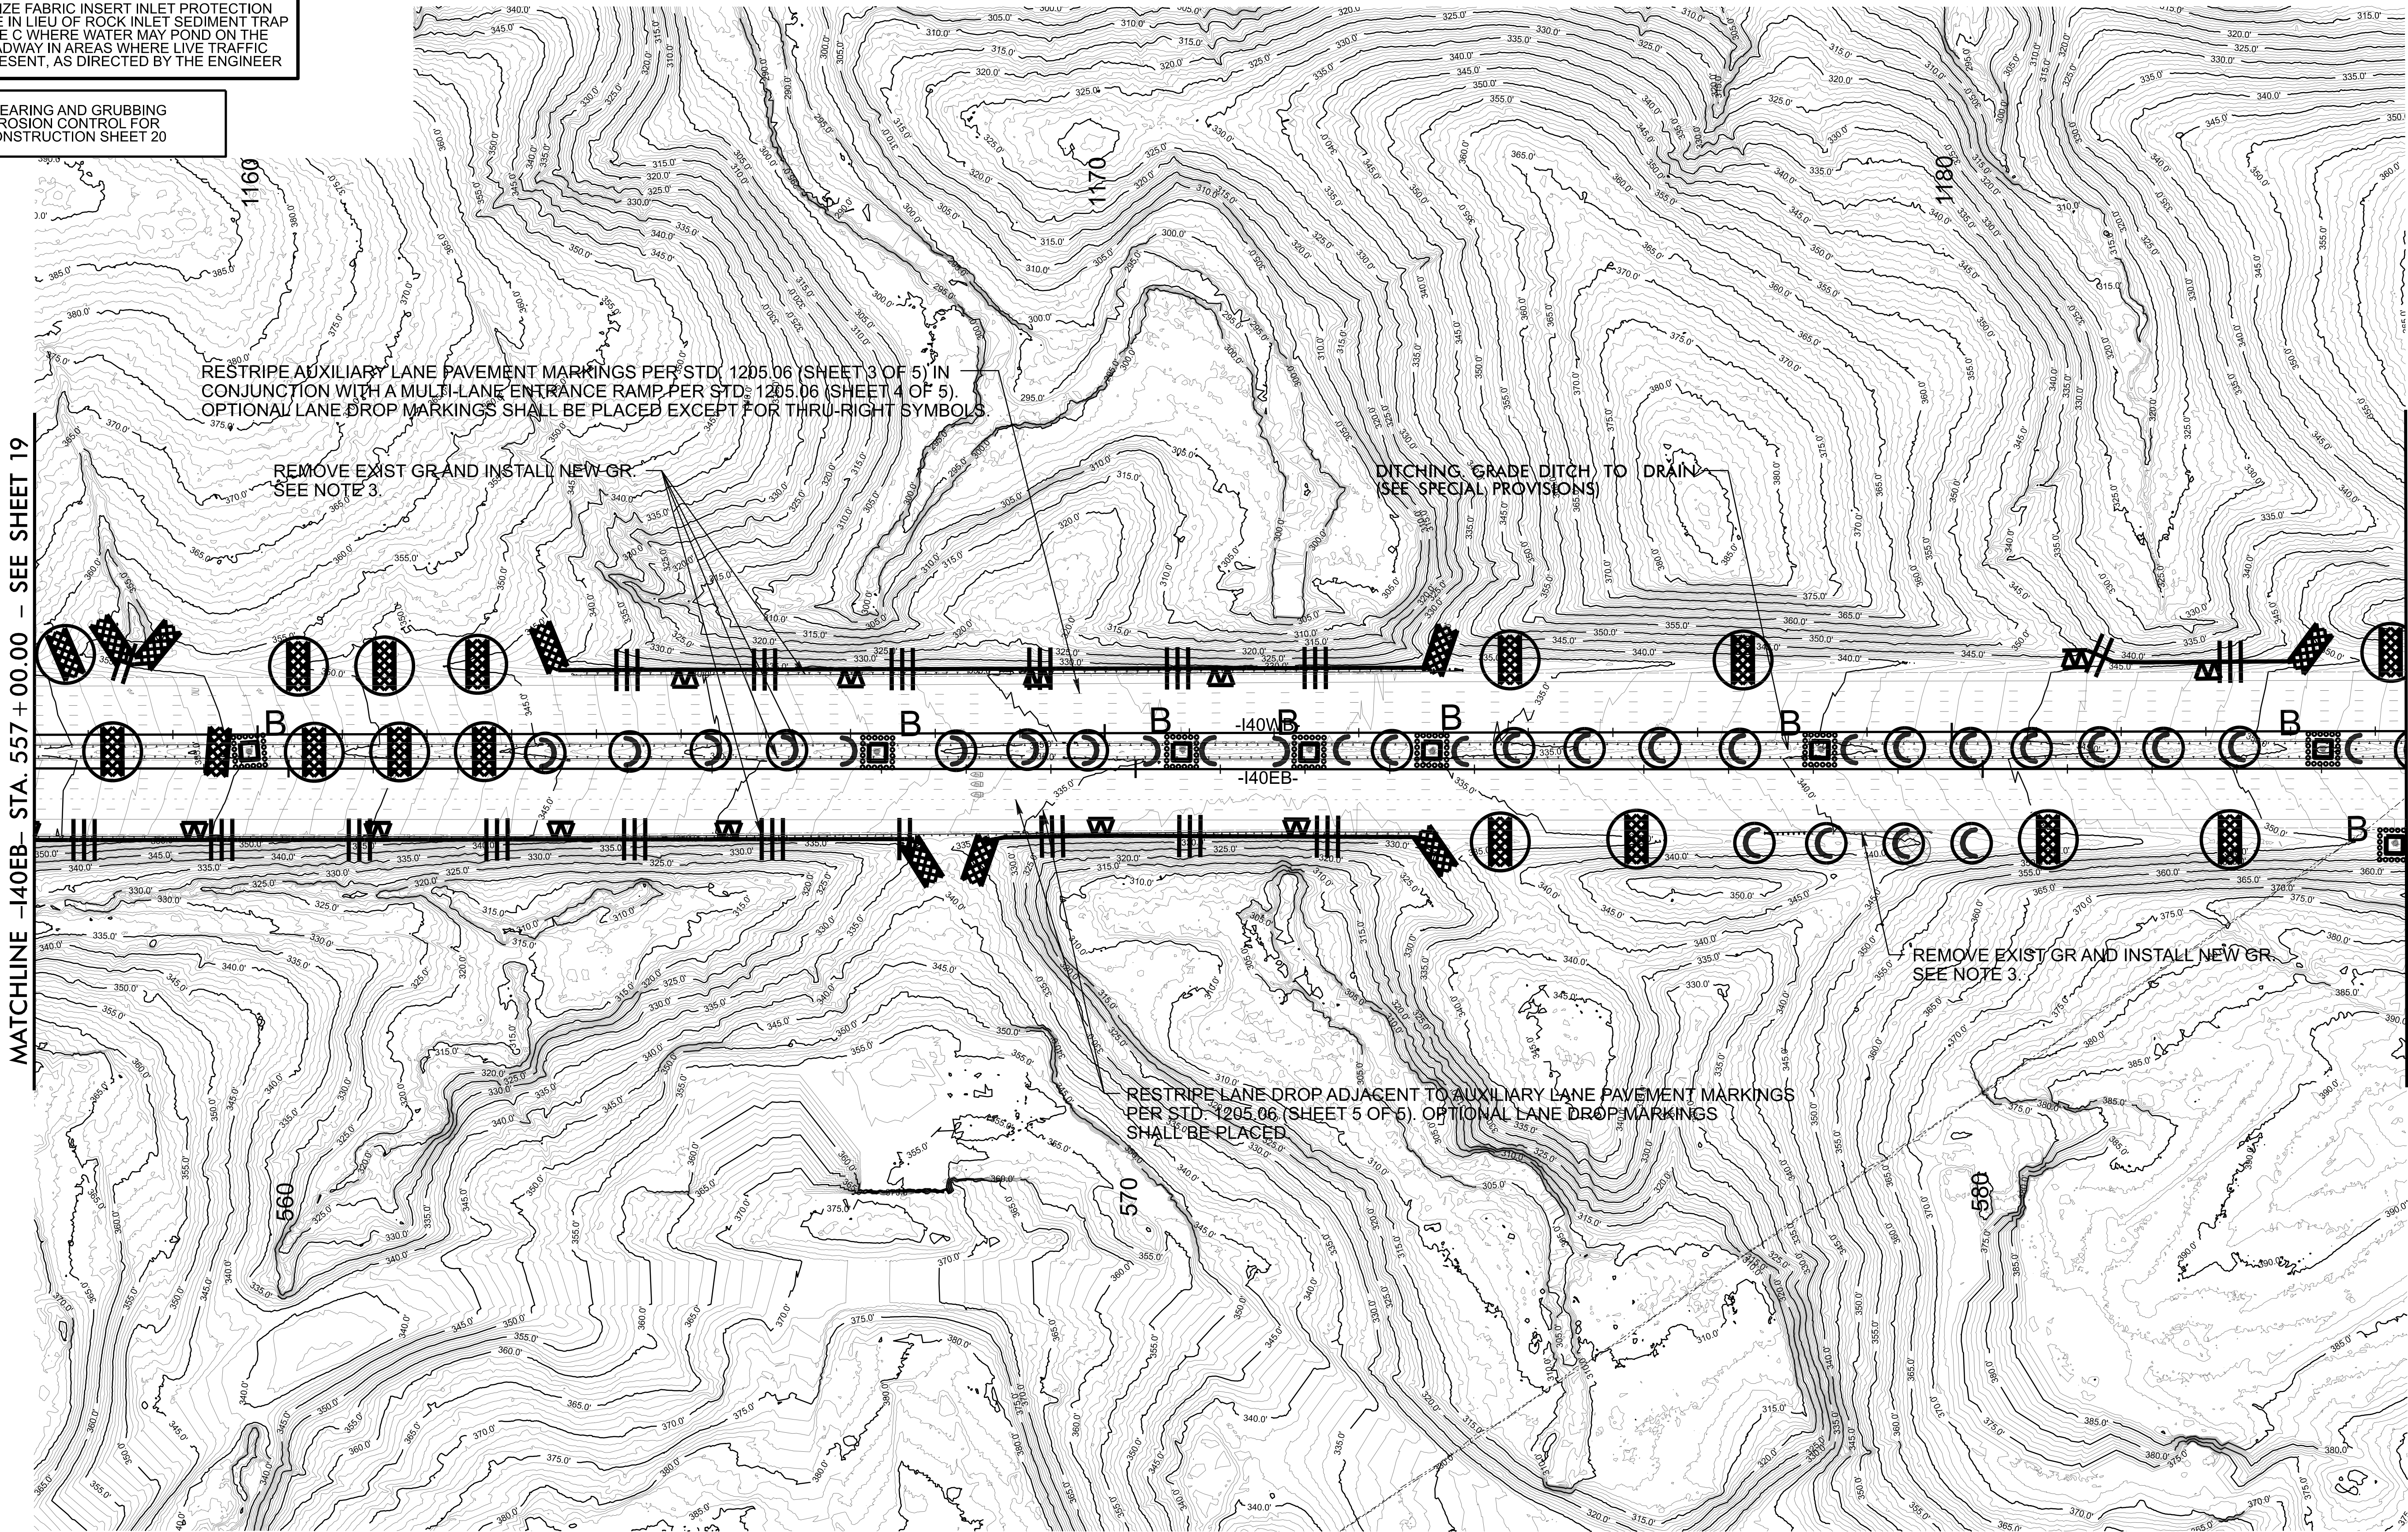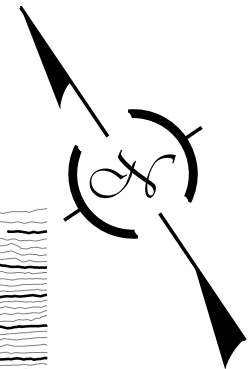

REVISIONS