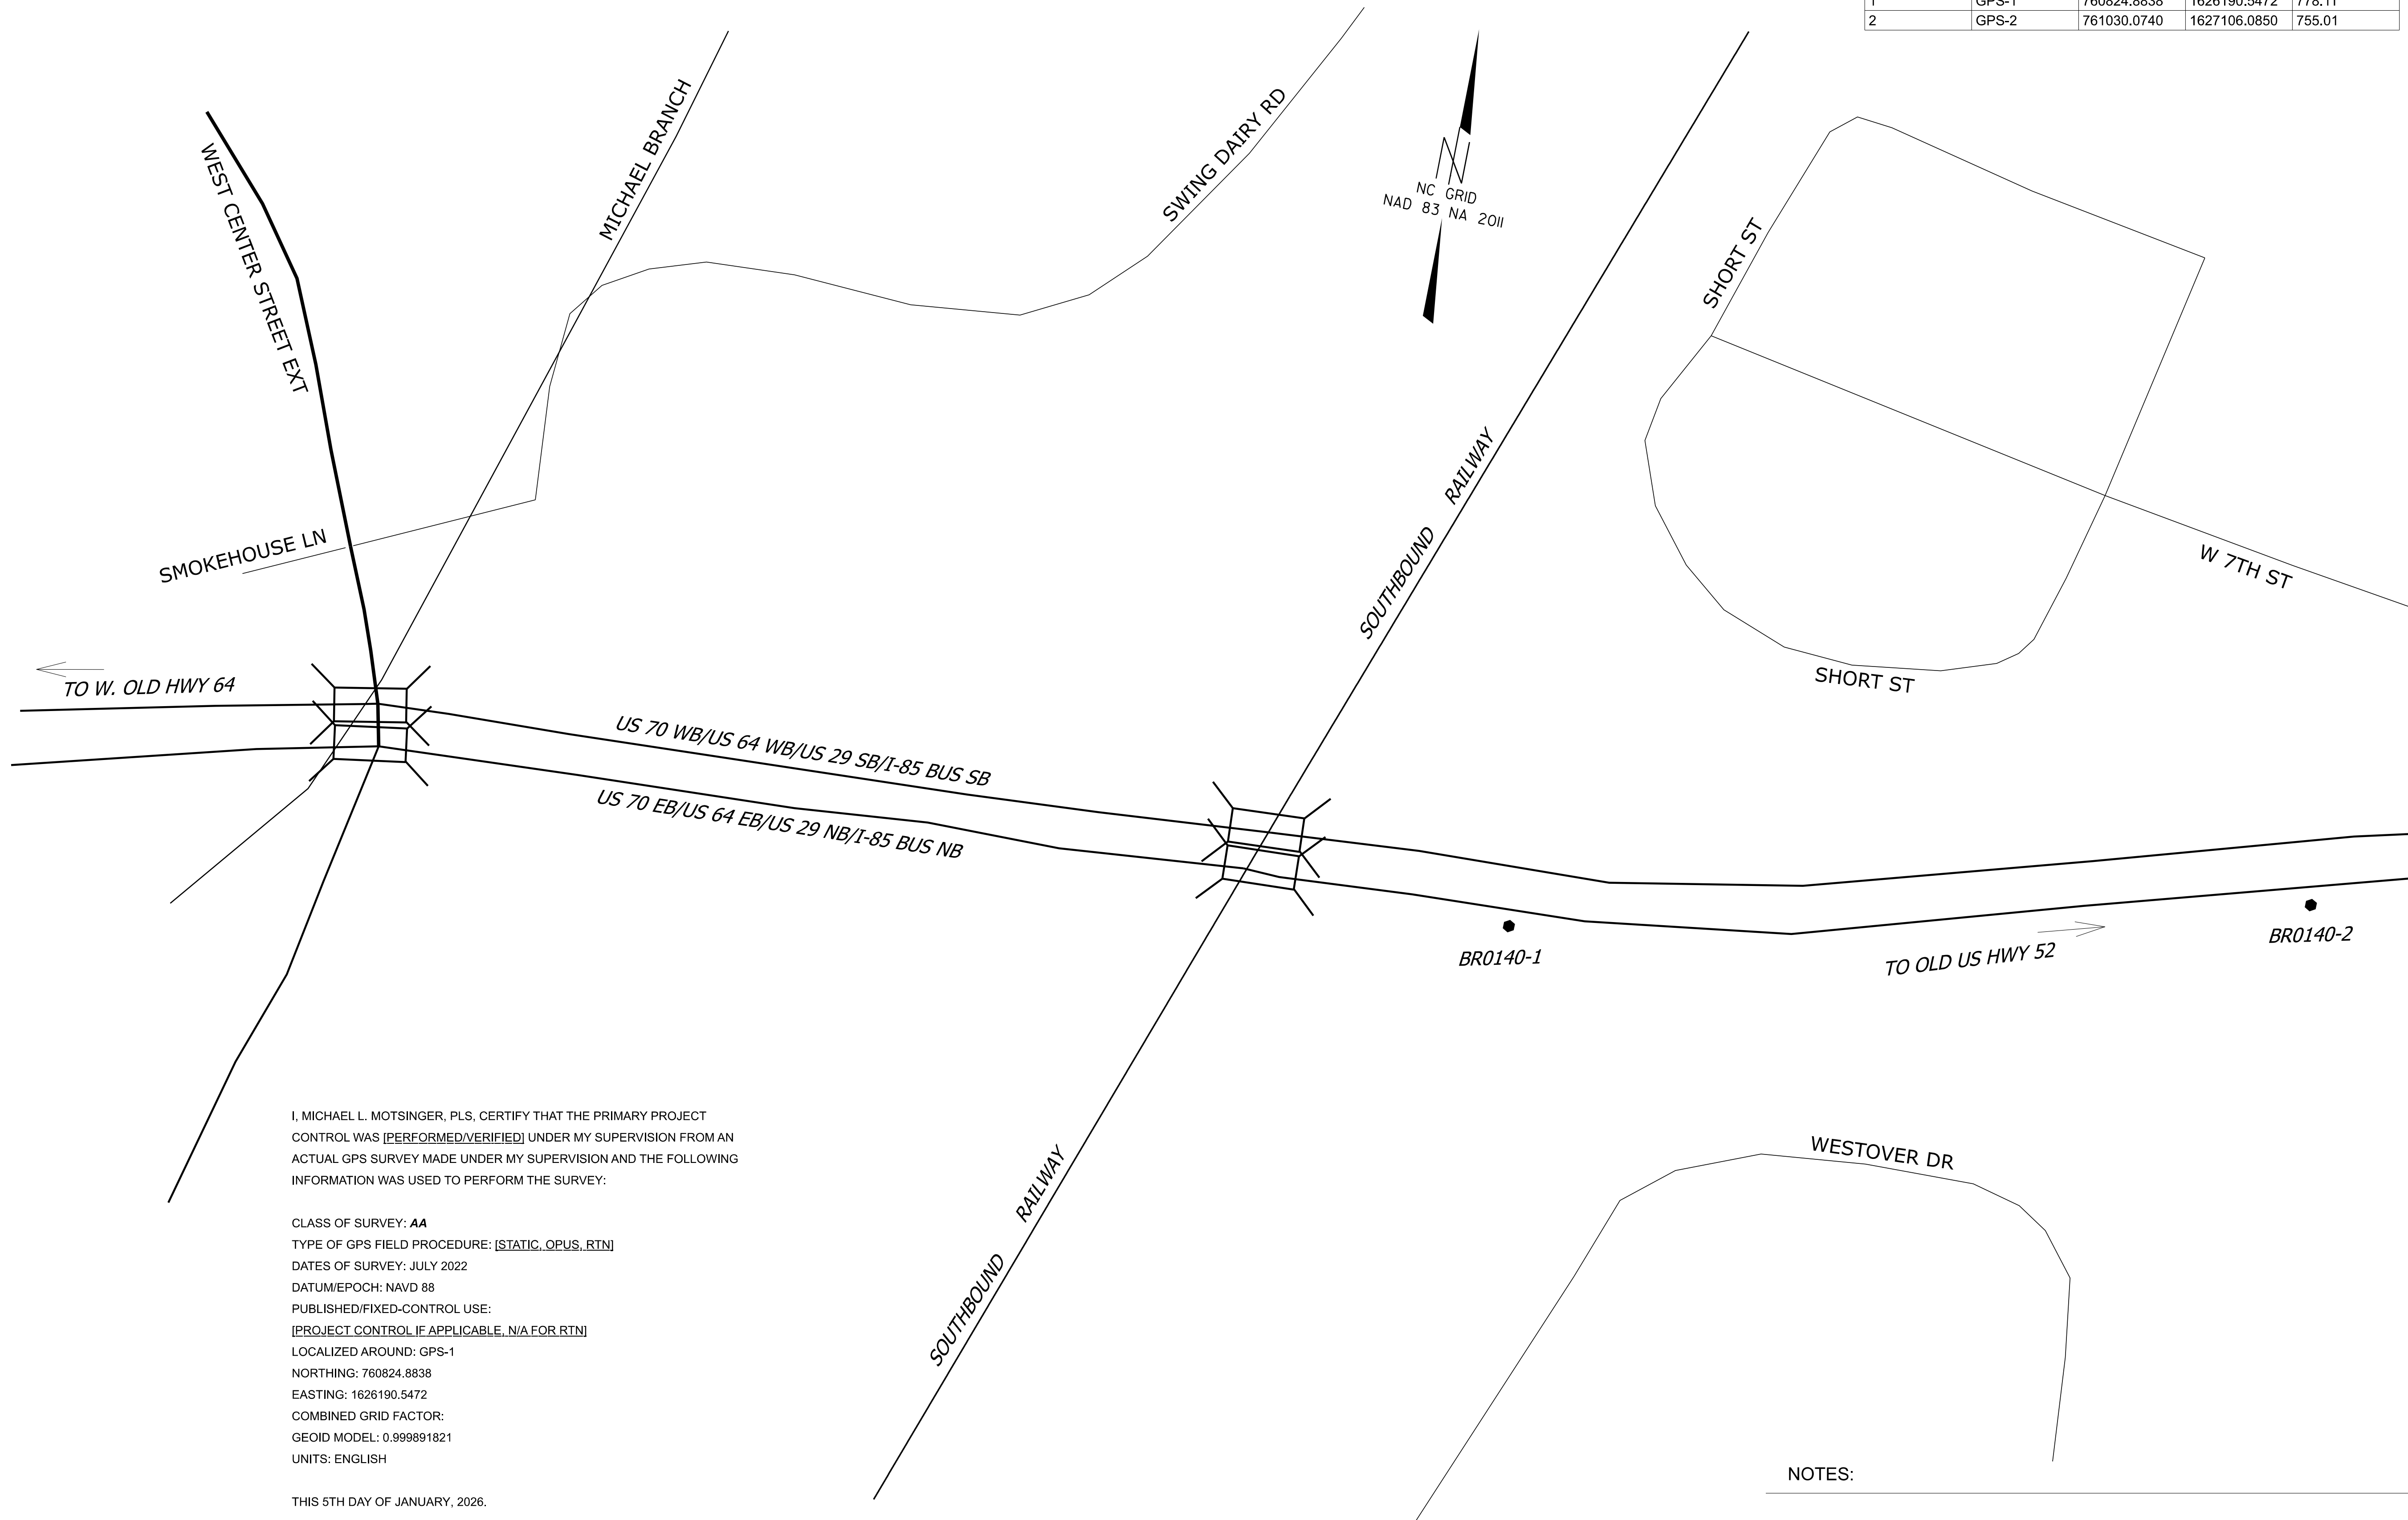


PRIMARY SURVEY CONTROL SHEET

PRIMARY CONTROL TABLE				
Benchmark	Description	Northing	Easting	Elevation
1	GPS-1	760824.8838	1626190.5472	778.11
2	GPS-2	761030.0740	1627106.0850	755.01



I, MICHAEL L. MOTSINGER, PLS, CERTIFY THAT THE PRIMARY PROJECT CONTROL WAS [PERFORMED/VERIFIED] UNDER MY SUPERVISION FROM AN ACTUAL GPS SURVEY MADE UNDER MY SUPERVISION AND THE FOLLOWING INFORMATION WAS USED TO PERFORM THE SURVEY:

CLASS OF SURVEY: **AA**
TYPE OF GPS FIELD PROCEDURE: [STATIC, OPUS, RTN]
DATES OF SURVEY: JULY 2022
DATUM/EPOCH: NAVD 88
PUBLISHED/FIXED-CONTROL USE:
[PROJECT CONTROL IF APPLICABLE, N/A FOR RTN]
LOCALIZED AROUND: GPS-1
NORTHING: 760824.8838
EASTING: 1626190.5472
COMBINED GRID FACTOR:
GEOID MODEL: 0.999891821
UNITS: ENGLISH

THIS 5TH DAY OF JANUARY, 2026.

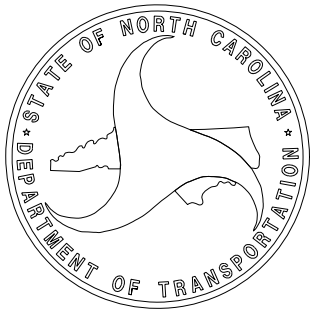
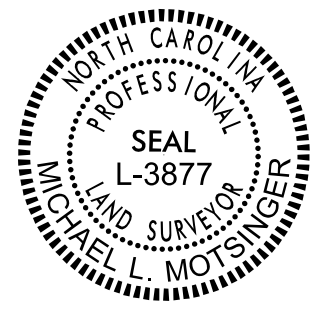
DocuSigned by:
Michael L. Motsinger
7C995E77623C40E
PROFESSIONAL LAND SURVEYOR L-3877

NOTES:

- THE PROPOSED ALIGNMENT CONTROL DATA FOR THIS PROJECT HAS BEEN COMPILED FROM VARIOUS SOURCES. IF FURTHER INFORMATION REGARDING PROJECT CONTROL IS NEEDED, PLEASE CONTACT THE LOCATION AND SURVEYS UNIT.

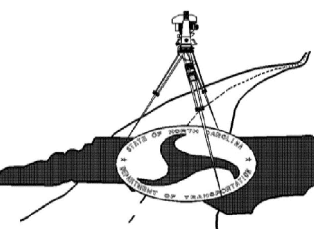
BR-0140

R/W 02C-1

NORTH CAROLINA
DEPARTMENT
OF TRANSPORTATIONPROFESSIONAL LAND
SURVEYORDOCUMENT NOT CONSIDERED
FINAL UNLESS ALL SIGNATURES
ARE COMPLETED2024 STANDARD
SPECIFICATIONS

TIP PROJECT: BR-0140
County: Davidson

PREPARED FOR

LOCATION AND
SURVEYS UNIT

PREPARED BY:
LOCATION AND SURVEYS
DIVISION 9
403 POLO RD
WINSTON-SALEM, NC 27105