


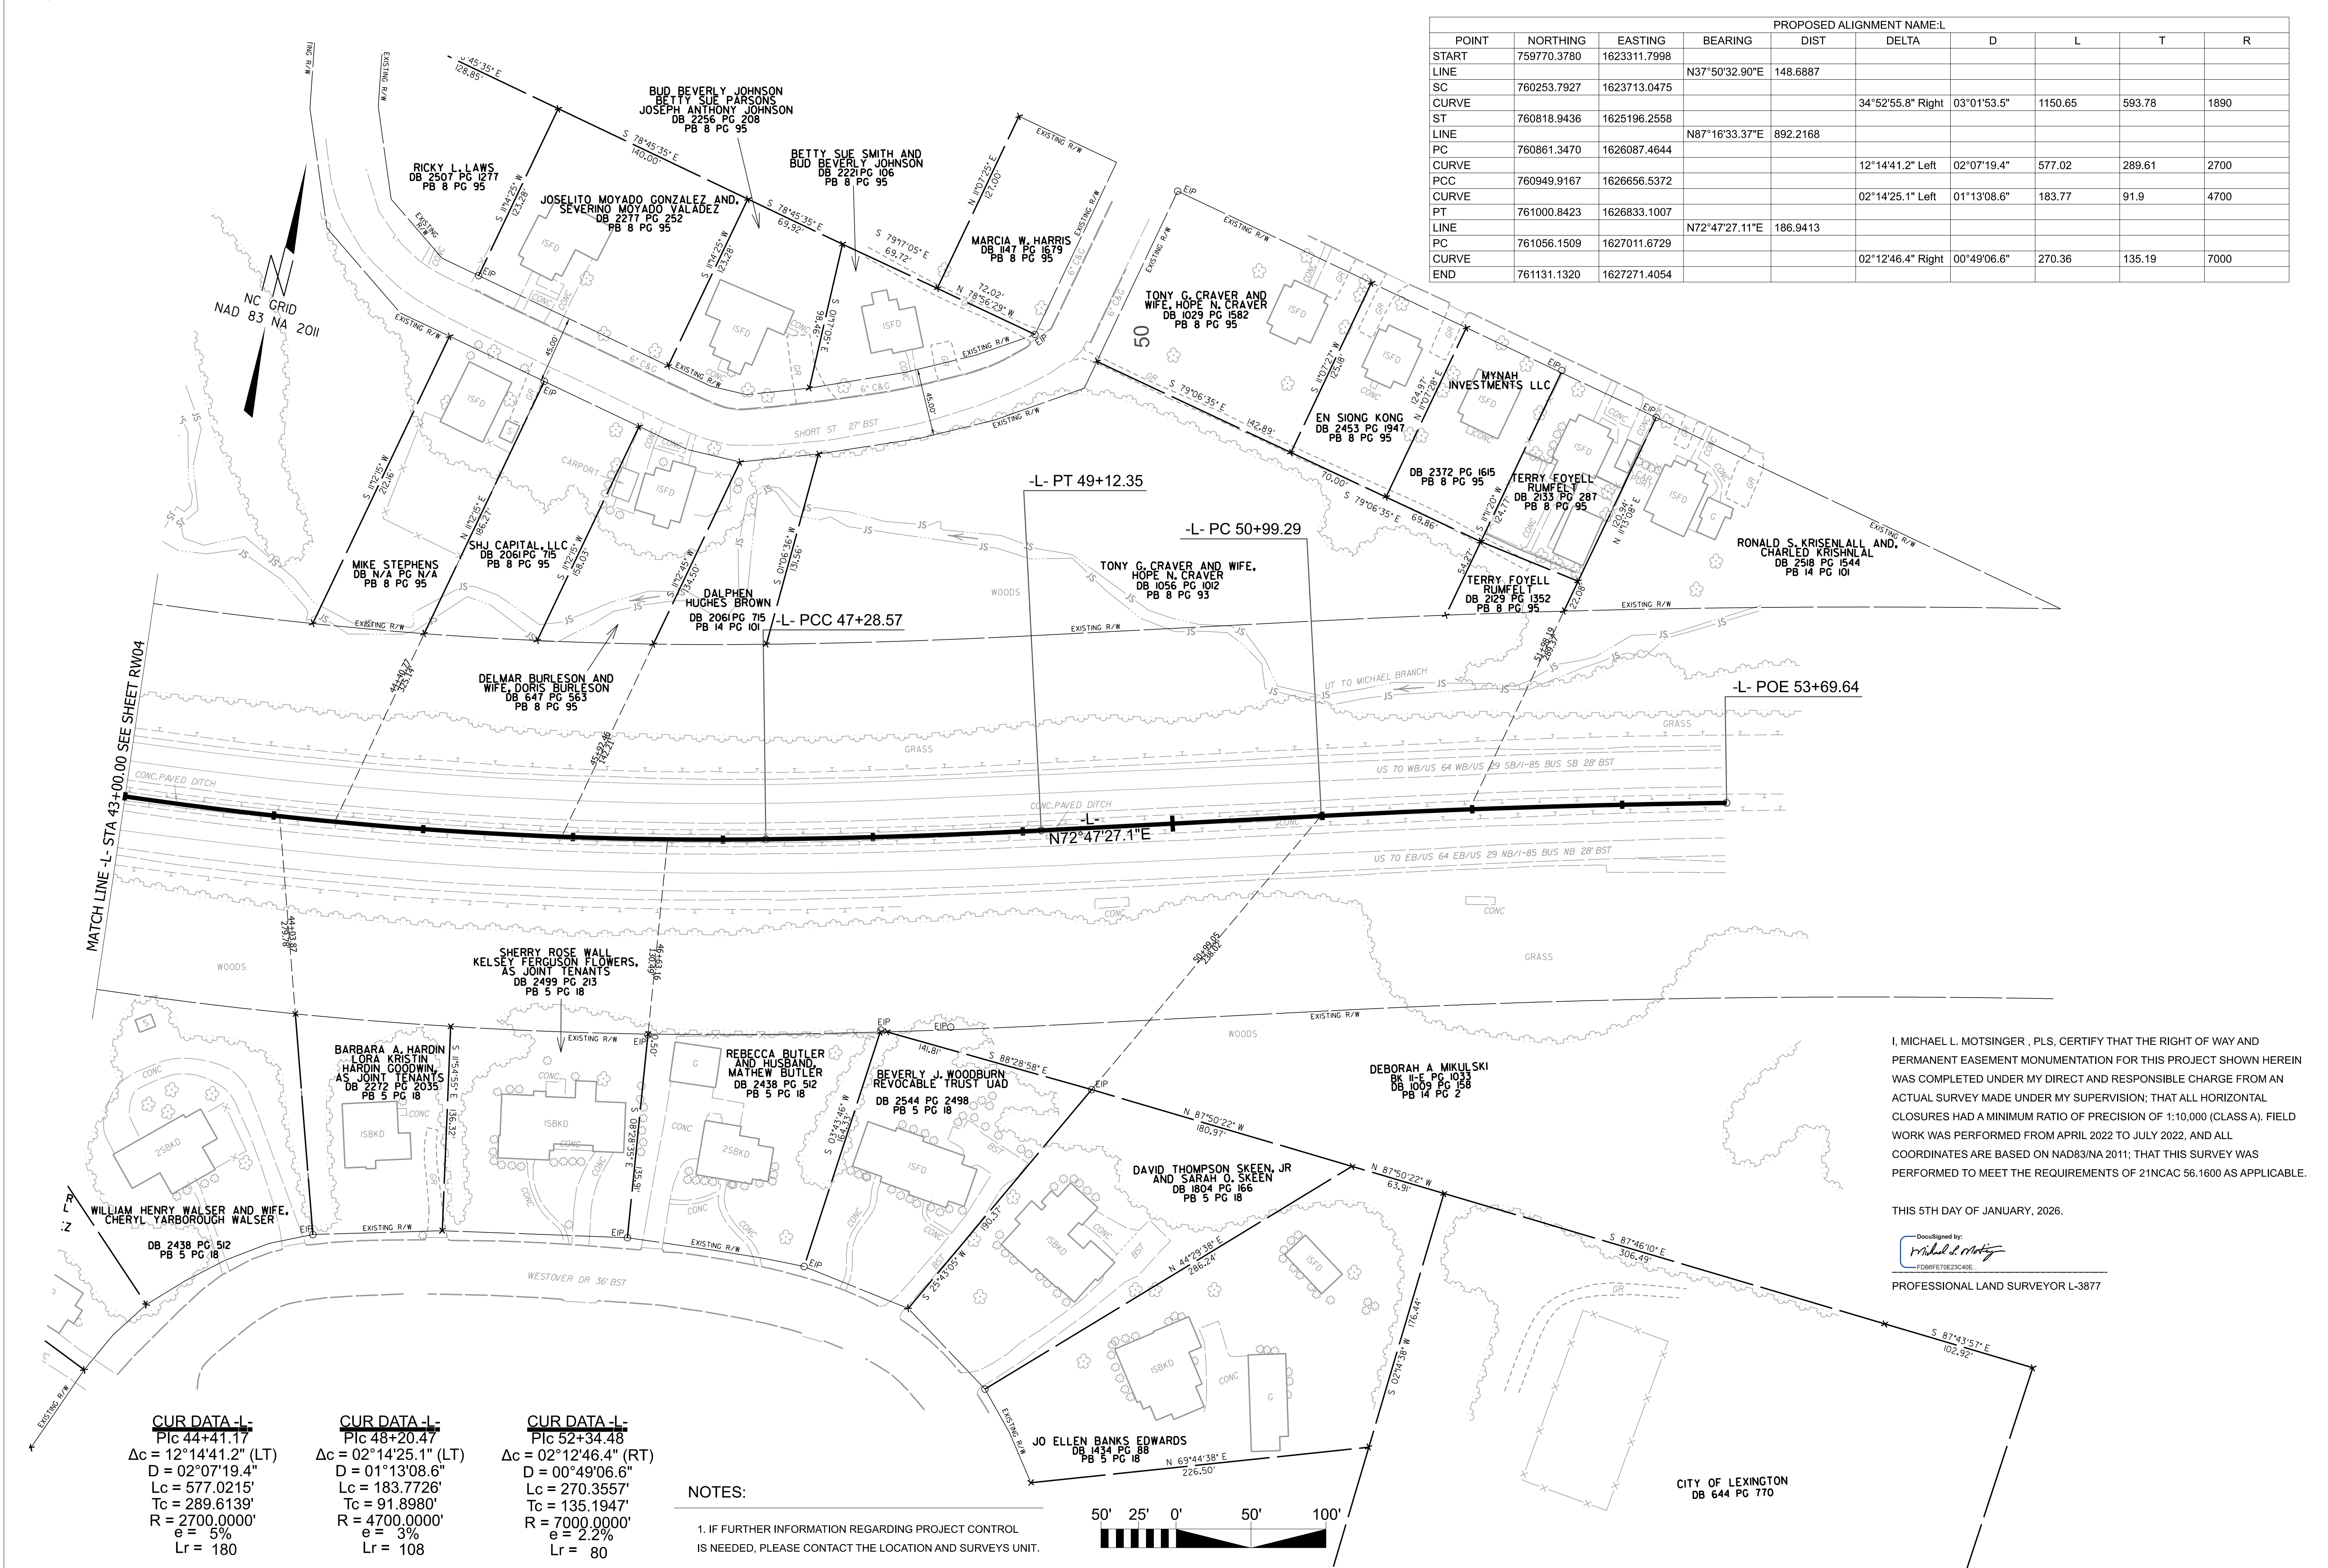

BR-0140

R/W05

NORTH CAROLINA
DEPARTMENT
OF TRANSPORTATION

PROFESSIONAL LAND
SURVEYOR

DOCUMENT NOT CONSIDERED
FINAL UNLESS ALL SIGNATURES
ARE COMPLETED

2024 STANDARD
SPECIFICATIONS

TIP PROJECT: BR-0140

County: Davidson

PREPARED FOR

LOCATION AND
SURVEYS UNIT

PREPARED BY:

LOCATION AND SURVEYS
DIVISION 8
403 POLO RD
WINSTON-SALEM, NC 27105