

TIP NO.
BR - 0140

SHEET NO.
PMP - 2


Signed by:
Matthew Ferguson
APPROVED: 0442261E2014B9

DATE: 2/5/2026

SEAL

SEAL
NORTH CAROLINA
PROFESSIONAL
ENGINEER
SEAL
044480
MATTHEW B. FERGUSON

DOCUMENT NOT CONSIDERED FINAL
UNLESS ALL SIGNATURES COMPLETED

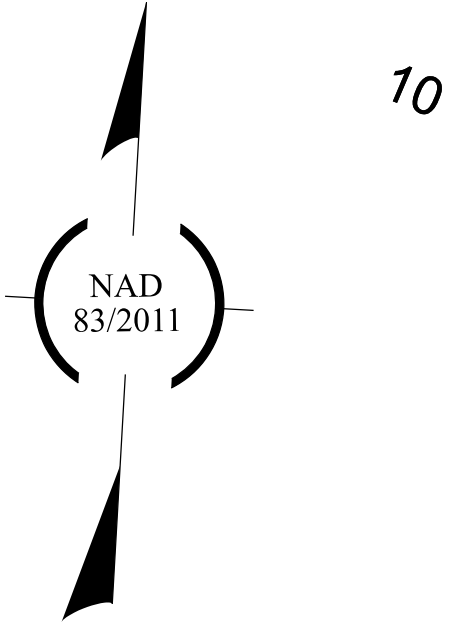


40

WSSB RAILWAY

MATCHLINE -L- STA. 42+50 SEE SHEET PMP-3

PROJECT NOTE

LOCATE PROPOSED MARKINGS FROM -L- STA 27+79+/- TO -L- STA 30+11+/- AT EXISTING LOCATION

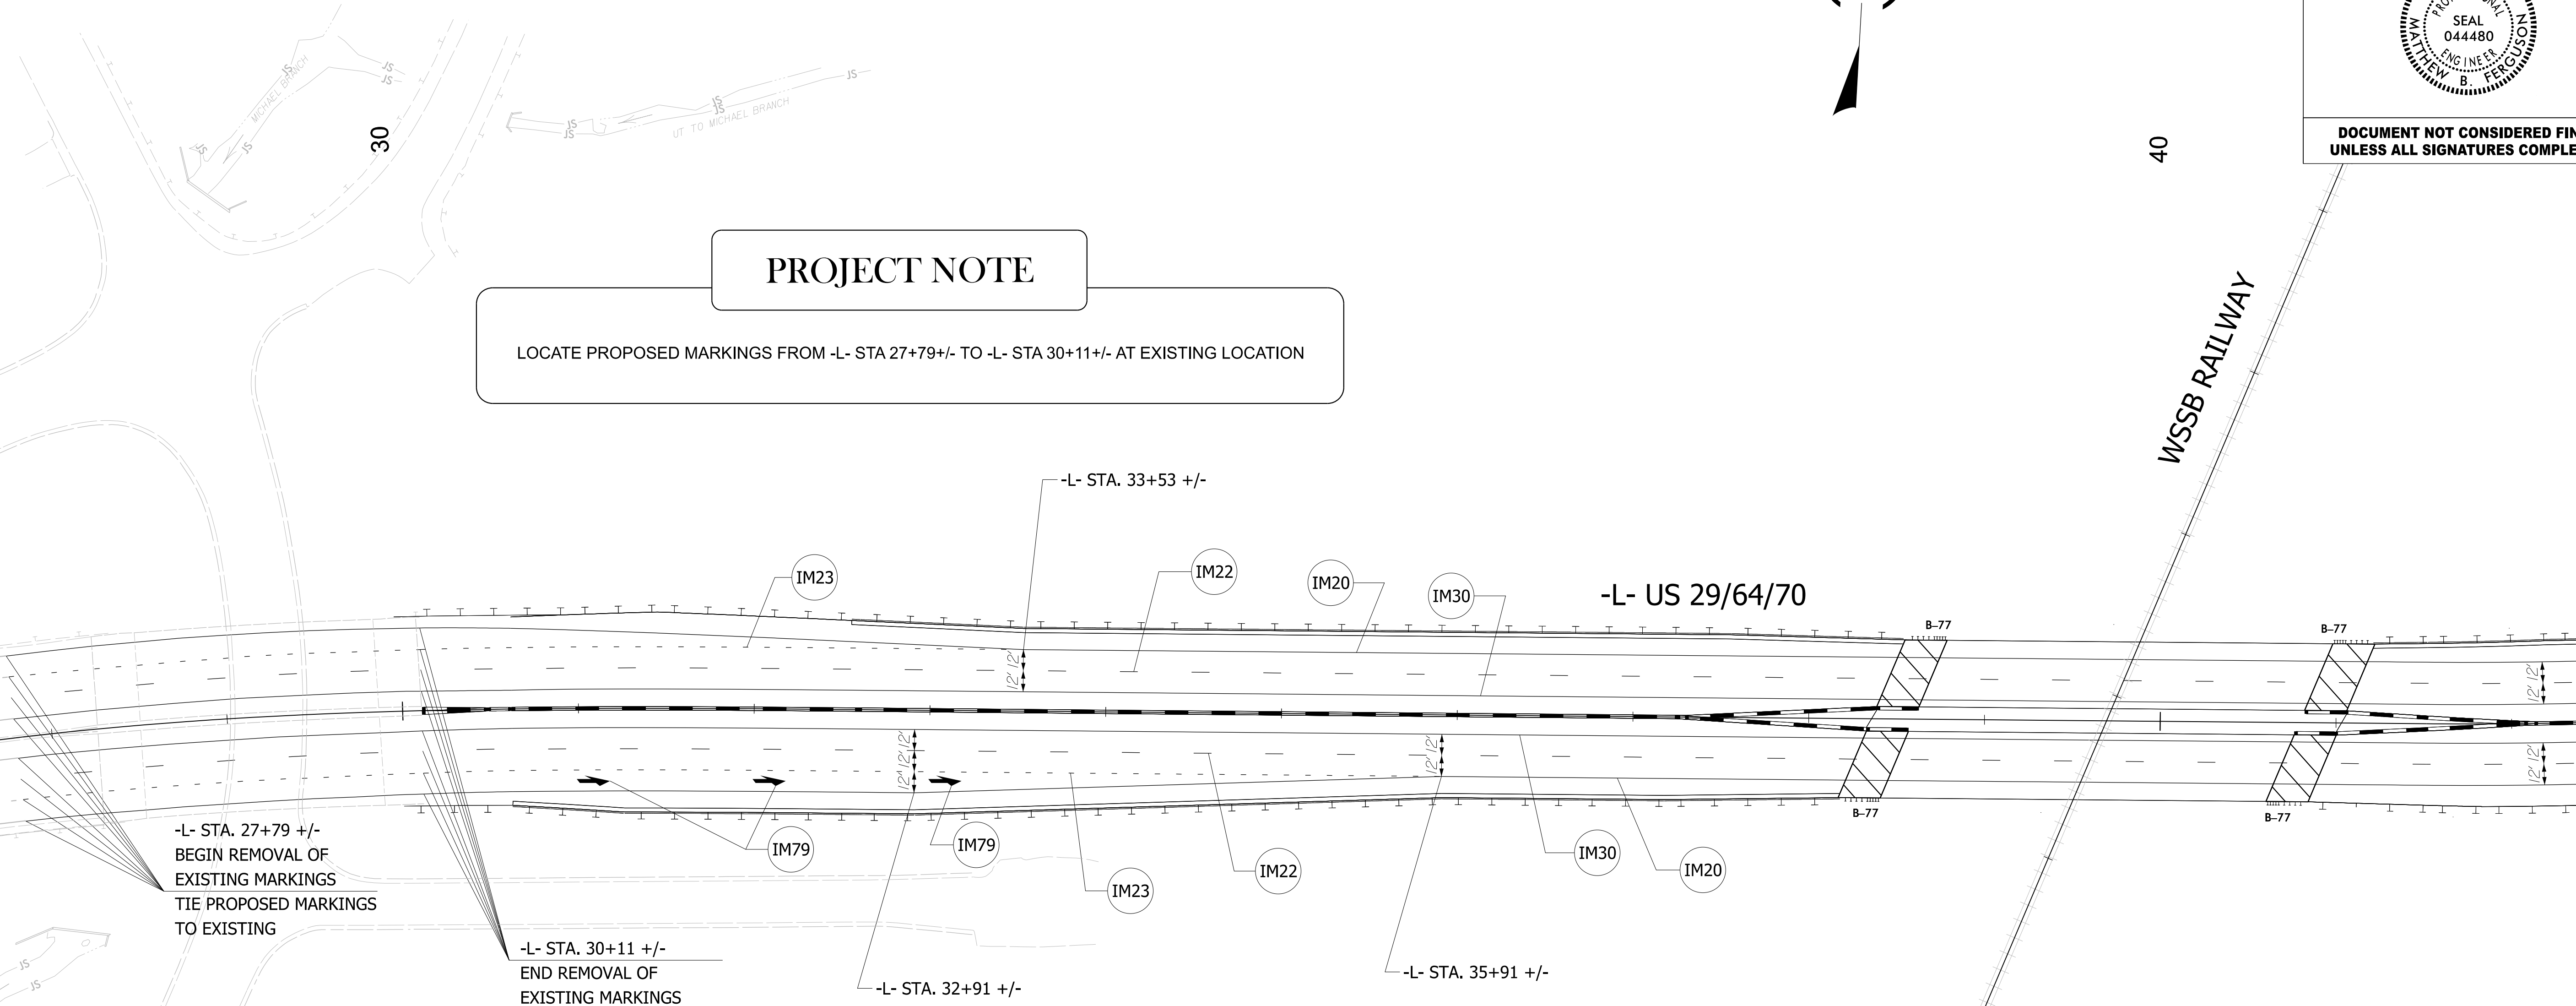

PAVEMENT MARKING SCHEDULE

SYMBOL	DESCRIPTION
IM20	WHITE EDGELINE (6", 90 MIL)
IM22	10FT. WHITE SKIP (6", 90 MIL)
IM23	3FT. - 9FT./SP WHITE MINISKIP (6", 90 MIL)
IM30	YELLOW EDGELINE (6", 90 MIL)
IM79	MERGE ARROW (90 MIL)



PAVEMENT MARKING DETAIL