


TIP PROJECT: BR-0140

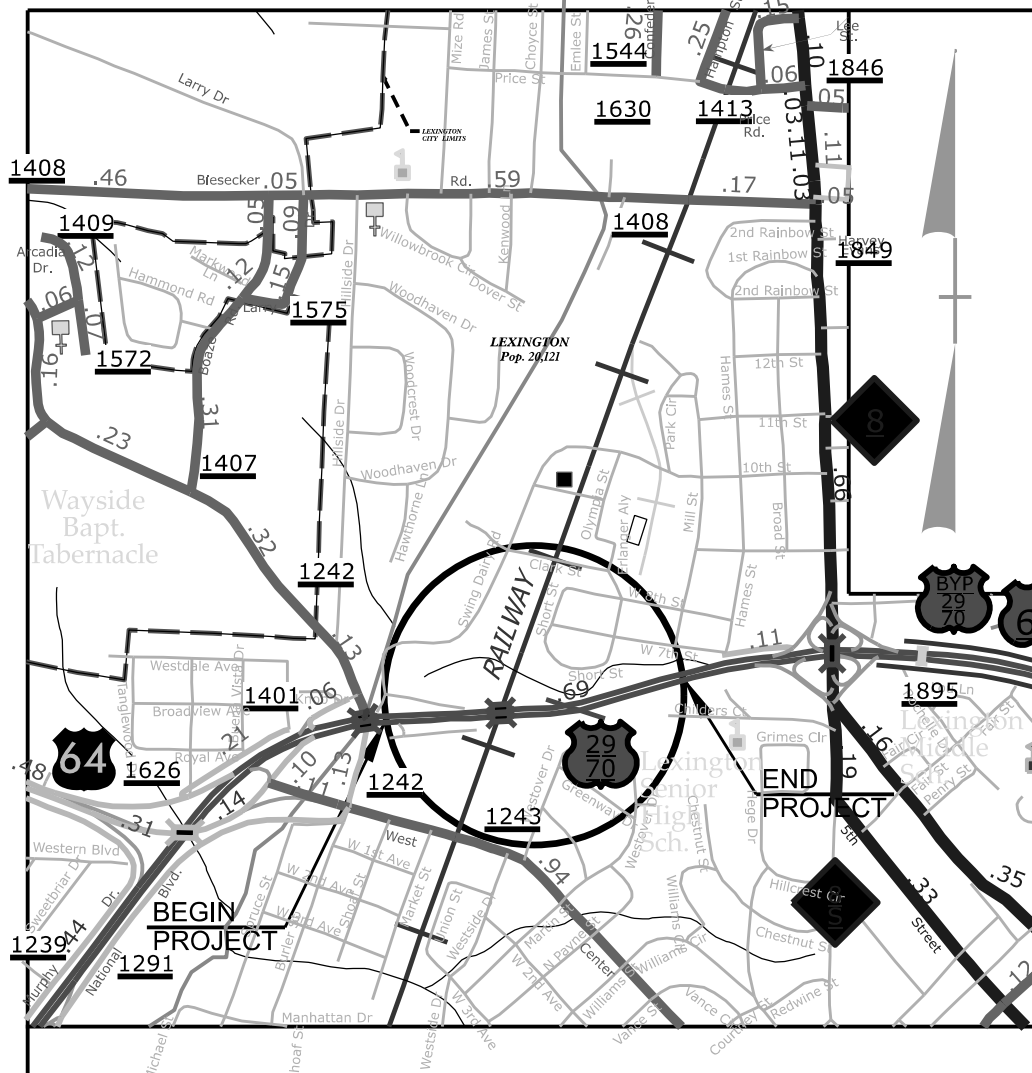

VICINITY MAP
NOT TO SCALE

STATE OF NORTH CAROLINA
DIVISION OF HIGHWAYS
PLAN FOR PROPOSED
HIGHWAY EROSION CONTROL
DAVIDSON COUNTY

LOCATION: *REPLACE BRIDGES 87 AND 89 ON US 29/70
OVER WSSB RAILROAD*

TYPE OF WORK: *GRADING, DRAINAGE, PAVING
AND STRUCTURE*

BEGIN CONSTRUCTION
-L- STA 30+10.86

BEGIN TIP PROJECT BR-0140
-L- STA 27+79.34

SR 1401 (SMOKEHOUSE LN)
TO I-285

SR 1242
(WEST CENTER ST EXT)
TO BURLER ST

BEGIN BRIDGE (-L- EB)
-L- STA 38+55.16 11' RT

BEGIN BRIDGE (-L- WB)
-L- STA 38+64.27 11' LT


END BRIDGE (-L- WB)
-L- STA 40+83.77 11' LT

END BRIDGE (-L- EB)
-L- STA 40+74.66 11' RT

END TIP PROJECT BR-0140
-L- STA 56+59.72

THIS PROJECT CONTAINS
EROSION CONTROL PLANS
FOR CLEARING AND
GRUBBING PHASE OF
CONSTRUCTION.

GRAPHIC SCALE

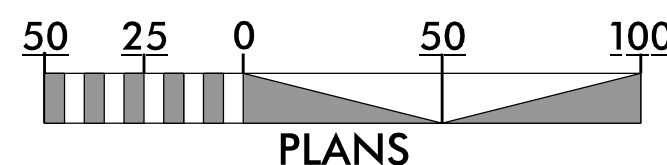

THESE EROSION AND SEDIMENT CONTROL PLANS COMPLY WITH
THE APPLICABLE REGULATIONS SET FORTH BY THE NCG-010000
GENERAL CONSTRUCTION PERMIT
ISSUED BY THE NORTH CAROLINA DEPARTMENT OF
ENVIRONMENTAL QUALITY DIVISION OF ENERGY, MINERAL AND
LAND RESOURCES.



Prepared In the Office of:
PARRISH AND PARTNERS

6701 CARMEL RD.
SUITE 210
CHARLOTTE, NC 28226

Designed by:

MONIKA SZOKE-FANCZAL, PE 4691

NAME

LEVEL III CERTIFICATION NO.

Roadway Standard Drawings

The "Roadway Standard Drawings"- Roadway Design Unit - N. C.
Department of Transportation - Raleigh, N. C., dated January 2024
and the latest revision thereto are applicable to this project and by
reference hereby are considered a part of these plans.