

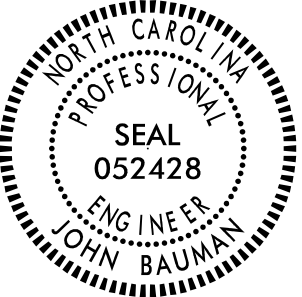
\\192.206
2022\SE22.285.00 BR-0140\TP\Traffic\Signing\BR-0140 SIGN-1 Title.dgn
Bauman

TIP PROJECT: BR-0140

STATE OF NORTH CAROLINA
DEPARTMENT OF TRANSPORTATION

SIGNING PLAN
DAVIDSON COUNTY

LOCATION: REPLACE BRIDGES 87 AND 89 ON US 29/70
OVER WSSB RAILROAD

PROJECT NO.	SHEET NO.
BR - 0140	SIGN - 1
APPROVED: DocuSigned by: <i>John Bauman</i> 7FFD5B4C578AD1	
DATE: 2/6/2026	
SEAL 	
DOCUMENT NOT CONSIDERED FINAL UNLESS ALL SIGNATURES COMPLETED	

PROJECT NOTES

- DISPOSAL OF SIGN SYSTEM, U-CHANNEL
- DISPOSAL OF SIGN SYSTEM, STEEL BEAM
- DISPOSAL OF SUPPORT, STEEL BEAM
- SIGN ERECTION, RELOCATE SIGN TYPE A (GROUND MOUNTED)
- SIGN ERECTION, RELOCATE SIGN TYPE B (GROUND MOUNTED)

GENERAL NOTES

- SIGNS FURNISHED BY CONTRACTOR
- CONFIRM IN WRITING AT LEAST 4 MONTHS IN ADVANCE, THE ACTUAL DATE THE DEPARTMENT FURNISHED SIGNS WILL BE REQUIRED.
- WHEN NOT STATIONED OR DIMENSIONED ON PLANS, ALL 'E' AND 'F' SIGNS SHALL BE FIELD LOCATED BY THE ENGINEER
- WHEN EXISTING SIGNS ARE REMOVED AND INSTALLED ON NEW SUPPORTS, THE RE-ERECTION SHALL IMMEDIATELY FOLLOW THE REMOVAL.
- THE BACKGROUND FOR TYPE E & F SIGNS SHALL BE TYPE C REFLECTIVE SHEETING.
- DO NOT BEGIN FABRICATION FOR TYPES A & B SIGNS MOUNTED ON OVERHEAD STRUCTURES OR STEEL SUPPORTS UNTIL "S" DIMENSIONS HAVE BEEN FIELD VERIFIED.
- SEE ROADWAY PLANS FOR GUARD/GUIDE RAIL DETAILS.

PLAN PREPARED BY: TRANSYSTEMS

TRAFFIC DESIGNER
John Bauman, P.E. TRAFFIC PROJECT MANAGER

TRANSYSTEMS
1 Glenwood Avenue
Raleigh, NC 27603
Tel: 919.789.9977
Fax: 919.789.9591
License: F-0453

INDEX

SHEET NO.	DESCRIPTION
SIGN-1	TITLE SHEET
SIGN-2	SIGN DESIGNS
SIGN-2A	SUPPORT CHART
SIGN-3	TYPE E SIGNS
SIGN-4-5	EXISTING SIGNS
SIGN-6-7	PROPOSED SIGNS

SUMMARY OF QUANTITIES

ITEM NO.		ITEM DESCRIPTION	QUANTITY	UNIT
DESC. NO.	SECT. NO.			
4025000000	901	CONTRACTOR FURNISHED, TYPE A SIGN	396	SF
4025000000	901	CONTRACTOR FURNISHED, TYPE E SIGN	30	SF
4048000000	902	REINFORCED CONCRETE SIGN FOUNDATION	6	CY
4066000000	903	SUPPORTS, SIMPLE STEEL BEAM	5098	LB
4072000000	903	SUPPORTS, 3 LB STEEL U-CHANNEL	65	LF
4102000000	904	SIGN ERECTION, TYPE E	3	EA
4110000000	904	SIGN ERECTION, TYPE A (GROUND MOUNTED)	2	EA
4116100000	904	SIGN ERECTION, RELOCATE SIGN TYPE A (GROUND MOUNTED)	2	EA
4116100000	904	SIGN ERECTION, RELOCATE SIGN TYPE B (GROUND MOUNTED)	1	EA
4138000000	907	DISPOSAL OF SUPPORT, STEEL BEAM	4	EA
4152000000	907	DISPOSAL OF SIGN SYSTEM, STEEL BEAM	2	EA
4155000000	907	DISPOSAL OF SIGN SYSTEM, U-CHANNEL	4	EA

ROADWAY STANDARD DRAWING

THE FOLLOWING ROADWAY STANDARDS AS APPEAR IN "ROADWAY STANDARD DRAWINGS" - PROJECT SERVICES UNIT - N.C. DEPARTMENT OF TRANSPORTATION - RALEIGH, N.C., DATED JANUARY 2024 ARE APPLICABLE TO THIS PROJECT AND BY REFERENCE HEREBY ARE CONSIDERED A PART OF THESE PLANS:

STD. NO.	TITLE
901.10	TYPE 'A' SIGNS
901.20	TYPE 'B' SIGNS
901.50	ARROWS AND SHIELDS
901.70	SIGN STRINGERS AND SUPPORT SPACING
901.80	SIGN MOUNTING DETAILS - FOR TYPE A AND TYPE B SIGNS
902.10	FOUNDATIONS FOR GROUND MOUNTED SIGNS
903.10	GROUND MOUNTED SIGN SUPPORTS
904.10	ORIENTATION OF GROUND MOUNTED SIGNS
904.30	SUPPLEMENTAL SIGN MOUNTING
904.50	MOUNTING OF TYPE 'D', 'E' AND 'F' SIGNS ON 'U' CHANNEL POSTS