

TIP NO.
BR - 0140


SHEET NO.
SIGN - 2

DocuSigned by:
John Bauman
77F058AC37884D1...

APPROVED:


DATE: 2/6/2026

SEAL

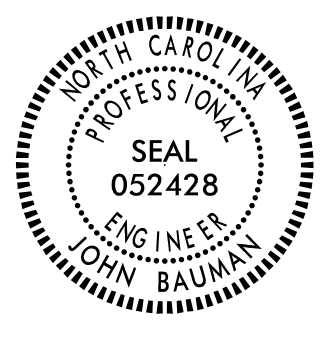

DOCUMENT NOT CONSIDERED FINAL
UNLESS ALL SIGNATURES COMPLETED

SIGN NUMBER: 101 TYPE: A QUANTITY: 1 BACKG. COLOR: Green COPY COLOR: White SIGN WIDTH: 14' - 6" HEIGHT: 10' - 6" TOTAL AREA: 152.3 Sq. Ft. ROUTE MARKERS: 36.0" x 36.0" (M1-4) BORDER TYPE: FLUSH RECESS: 0" WIDTH: 2" RADIUS: 12" NO. Z BARS: 3 LENGTH: 166.0 MAT: 1.6 mm ALUMINUM DESIGN BY: JWB PROJECT ID: BR-0140 CHECKED BY: JWB DIV: 9 STD #: 901.10 DATE: Jan 19, 2026	 Panel Style: guide_exp_advance_a.ssi M.U.T.C.D.: 2009 Edition NORTH CAROLINA D.O.T. SIGN DETAIL	
LETTER POSITIONS <table><tr><td>W</td><td>E</td><td>S</td><td>T</td><td></td><td></td></tr><tr><td>83.9</td><td>15.9</td><td>2.7</td><td>10.7</td><td>11</td><td>9</td></tr><tr><td>40.8</td><td></td><td></td><td></td><td></td><td>49.3</td></tr><tr><td>M</td><td>O</td><td>C</td><td>K</td><td>S</td><td>V</td></tr><tr><td>21.4</td><td>18.9</td><td>14.4</td><td>15.5</td><td>13.8</td><td>13.8</td></tr><tr><td>17</td><td>9.6</td><td>9.6</td><td>8.2</td><td>10.6</td><td>21.4</td></tr><tr><td>131.2</td><td></td><td></td><td></td><td></td><td></td></tr><tr><td>E</td><td>X</td><td>I</td><td>T</td><td>1/4</td><td>M</td></tr><tr><td>25.8</td><td>10.7</td><td>12.8</td><td>4.2</td><td>9</td><td>12</td></tr><tr><td>22</td><td>12</td><td>14.4</td><td>5.3</td><td>11</td><td>9</td></tr><tr><td>25.8</td><td></td><td></td><td></td><td></td><td>122.4</td></tr></table> Letter positions are to the lower left corners	W	E	S	T			83.9	15.9	2.7	10.7	11	9	40.8					49.3	M	O	C	K	S	V	21.4	18.9	14.4	15.5	13.8	13.8	17	9.6	9.6	8.2	10.6	21.4	131.2						E	X	I	T	1/4	M	25.8	10.7	12.8	4.2	9	12	22	12	14.4	5.3	11	9	25.8					122.4	
W	E	S	T	
83.9	15.9	2.7	10.7	11	9	
40.8					49.3	
M	O	C	K	S	V	
21.4	18.9	14.4	15.5	13.8	13.8	
17	9.6	9.6	8.2	10.6	21.4	
131.2	
E	X	I	T	1/4	M	
25.8	10.7	12.8	4.2	9	12	
22	12	14.4	5.3	11	9	
25.8					122.4	
USE NOTES: 1, 3, 4, 6 1. Legend and border shall be direct applied encapsulated lens reflective sheeting. 2. Legend and border shall be direct applied enclosed lens reflective sheeting. 3. Shields shall be encapsulated lens reflective sheeting on 0.8mm aluminum and demountable. 4. Background shall be encapsulated lens reflective sheeting. 5. Background shall be enclosed lens reflective sheeting. 6. Center arrows vertically on sign.	

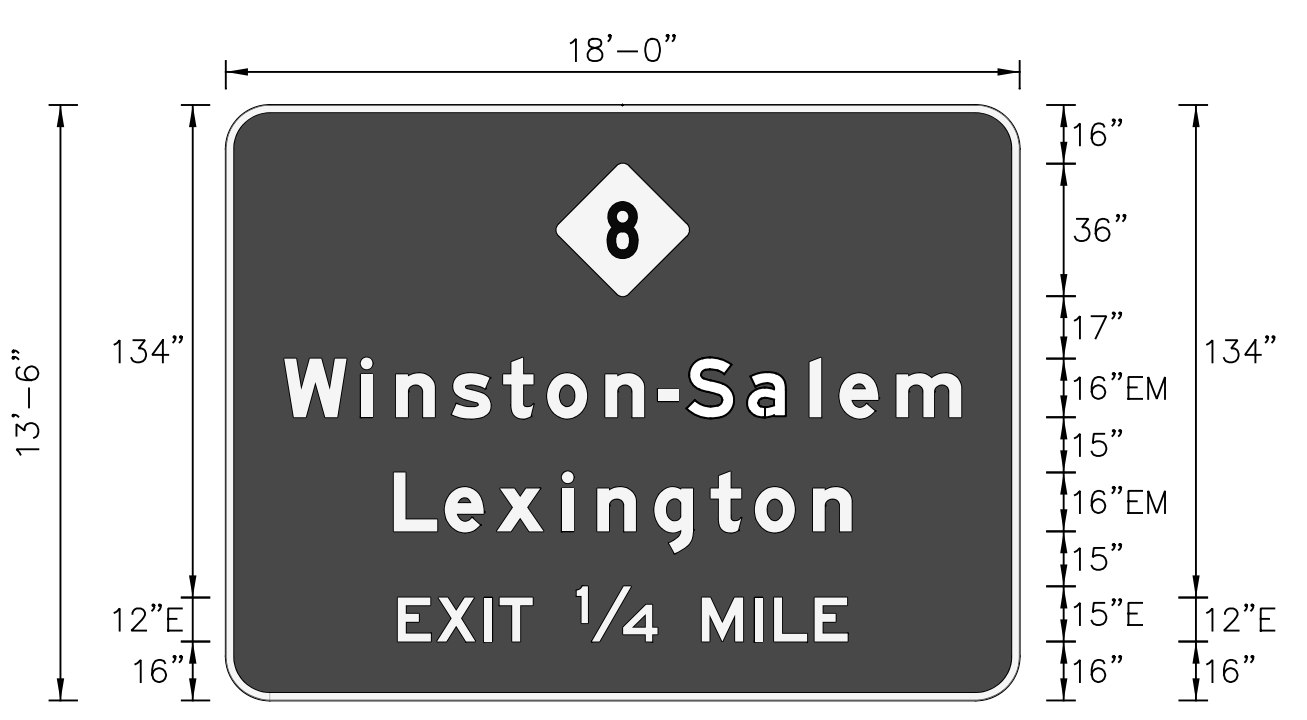SIGN NUMBER: 102 TYPE: A QUANTITY: 1 BACKG. COLOR: Green COPY COLOR: White SIGN WIDTH: 18' - 0" HEIGHT: 13' - 6" TOTAL AREA: 243.0 Sq. Ft. ROUTE MARKERS: 36.0" x 36.0" (M1-5-2-36-15C) BORDER TYPE: FLUSH RECESS: 0" WIDTH: 2" RADIUS: 12" NO. Z BARS: 4 LENGTH: 208.0 MAT: 1.6 mm ALUMINUM DESIGN BY: JWB PROJECT ID: BR-0140 CHECKED BY: JWB DIV: 9 STD #: 901.10 DATE: Jan 19, 2026	 Panel Style: guide_exp_advance_a.ssi M.U.T.C.D.: 2009 Edition NORTH CAROLINA D.O.T. SIGN DETAIL	
LETTER POSITIONS <table><tr><td>W</td><td>i</td><td>n</td><td>s</td><td>t</td><td>o</td><td>n</td><td>-</td><td>S</td><td>a</td><td>l</td><td>e</td><td>m</td><td></td><td></td></tr><tr><td>15.9</td><td>20.8</td><td>9.6</td><td>15.2</td><td>13.9</td><td>12</td><td>15.8</td><td>14.2</td><td>7.8</td><td>16.5</td><td>17</td><td>8.2</td><td>15.5</td><td>17.6</td><td>15.9</td></tr><tr><td>184.2</td><td></td><td></td><td></td><td></td><td></td><td></td><td></td><td></td><td></td><td></td><td></td><td></td><td></td><td></td></tr><tr><td>L</td><td>e</td><td>x</td><td>i</td><td>n</td><td>g</td><td>t</td><td>o</td><td>n</td><td></td><td></td><td></td><td></td><td></td><td></td></tr><tr><td>45.7</td><td>13.9</td><td>14.1</td><td>17.8</td><td>9.6</td><td>15.5</td><td>15.4</td><td>12</td><td>15.8</td><td>10.6</td><td>45.7</td><td></td><td></td><td></td><td>124.6</td></tr><tr><td>E</td><td>X</td><td>I</td><td>T</td><td>1/4</td><td>M</td><td>I</td><td>L</td><td>E</td><td></td><td></td><td></td><td></td><td></td><td></td></tr><tr><td>46.8</td><td>10.7</td><td>12.8</td><td>4.2</td><td>9</td><td>12</td><td>22</td><td>12</td><td>14.4</td><td>5.3</td><td>11</td><td>9</td><td>46.8</td><td></td><td>122.4</td></tr></table> Letter positions are to the lower left corners	W	i	n	s	t	o	n	-	S	a	l	e	m			15.9	20.8	9.6	15.2	13.9	12	15.8	14.2	7.8	16.5	17	8.2	15.5	17.6	15.9	184.2															L	e	x	i	n	g	t	o	n							45.7	13.9	14.1	17.8	9.6	15.5	15.4	12	15.8	10.6	45.7				124.6	E	X	I	T	1/4	M	I	L	E							46.8	10.7	12.8	4.2	9	12	22	12	14.4	5.3	11	9	46.8		122.4	
W	i	n	s	t	o	n	-	S	a	l	e	m	
15.9	20.8	9.6	15.2	13.9	12	15.8	14.2	7.8	16.5	17	8.2	15.5	17.6	15.9	
184.2	
L	e	x	i	n	g	t	o	n	
45.7	13.9	14.1	17.8	9.6	15.5	15.4	12	15.8	10.6	45.7				124.6	
E	X	I	T	1/4	M	I	L	E	
46.8	10.7	12.8	4.2	9	12	22	12	14.4	5.3	11	9	46.8		122.4	
USE NOTES: 1, 3, 4, 6 1. Legend and border shall be direct applied encapsulated lens reflective sheeting. 2. Legend and border shall be direct applied enclosed lens reflective sheeting. 3. Shields shall be encapsulated lens reflective sheeting on 0.8mm aluminum and demountable. 4. Background shall be encapsulated lens reflective sheeting. 5. Background shall be enclosed lens reflective sheeting. 6. Center arrows vertically on sign.	

V:\9-2025\SE22-285-00 BR-0140\TP-Traffic\Signing\BR-0140 SIGN-2_Type D_Sign_Designs.dgn
K:\2025\SE22-285-00 BR-0140\TP-Traffic\Signing\BR-0140 SIGN-2_Type D_Sign_Designs.dgn
John Bauman