

TIP NO.
BR-0140

SHEET NO.
SIGN-6

DocuSigned by:
John Bauman
77F058AC37884D1


APPROVED:

DATE: 2/6/2026

SEAL

Seal: NORTH CAROLINA PROFESSIONAL SEAL 052428 ENGINEER JOHN BAUMAN

DOCUMENT NOT CONSIDERED FINAL
UNLESS ALL SIGNATURES COMPLETED

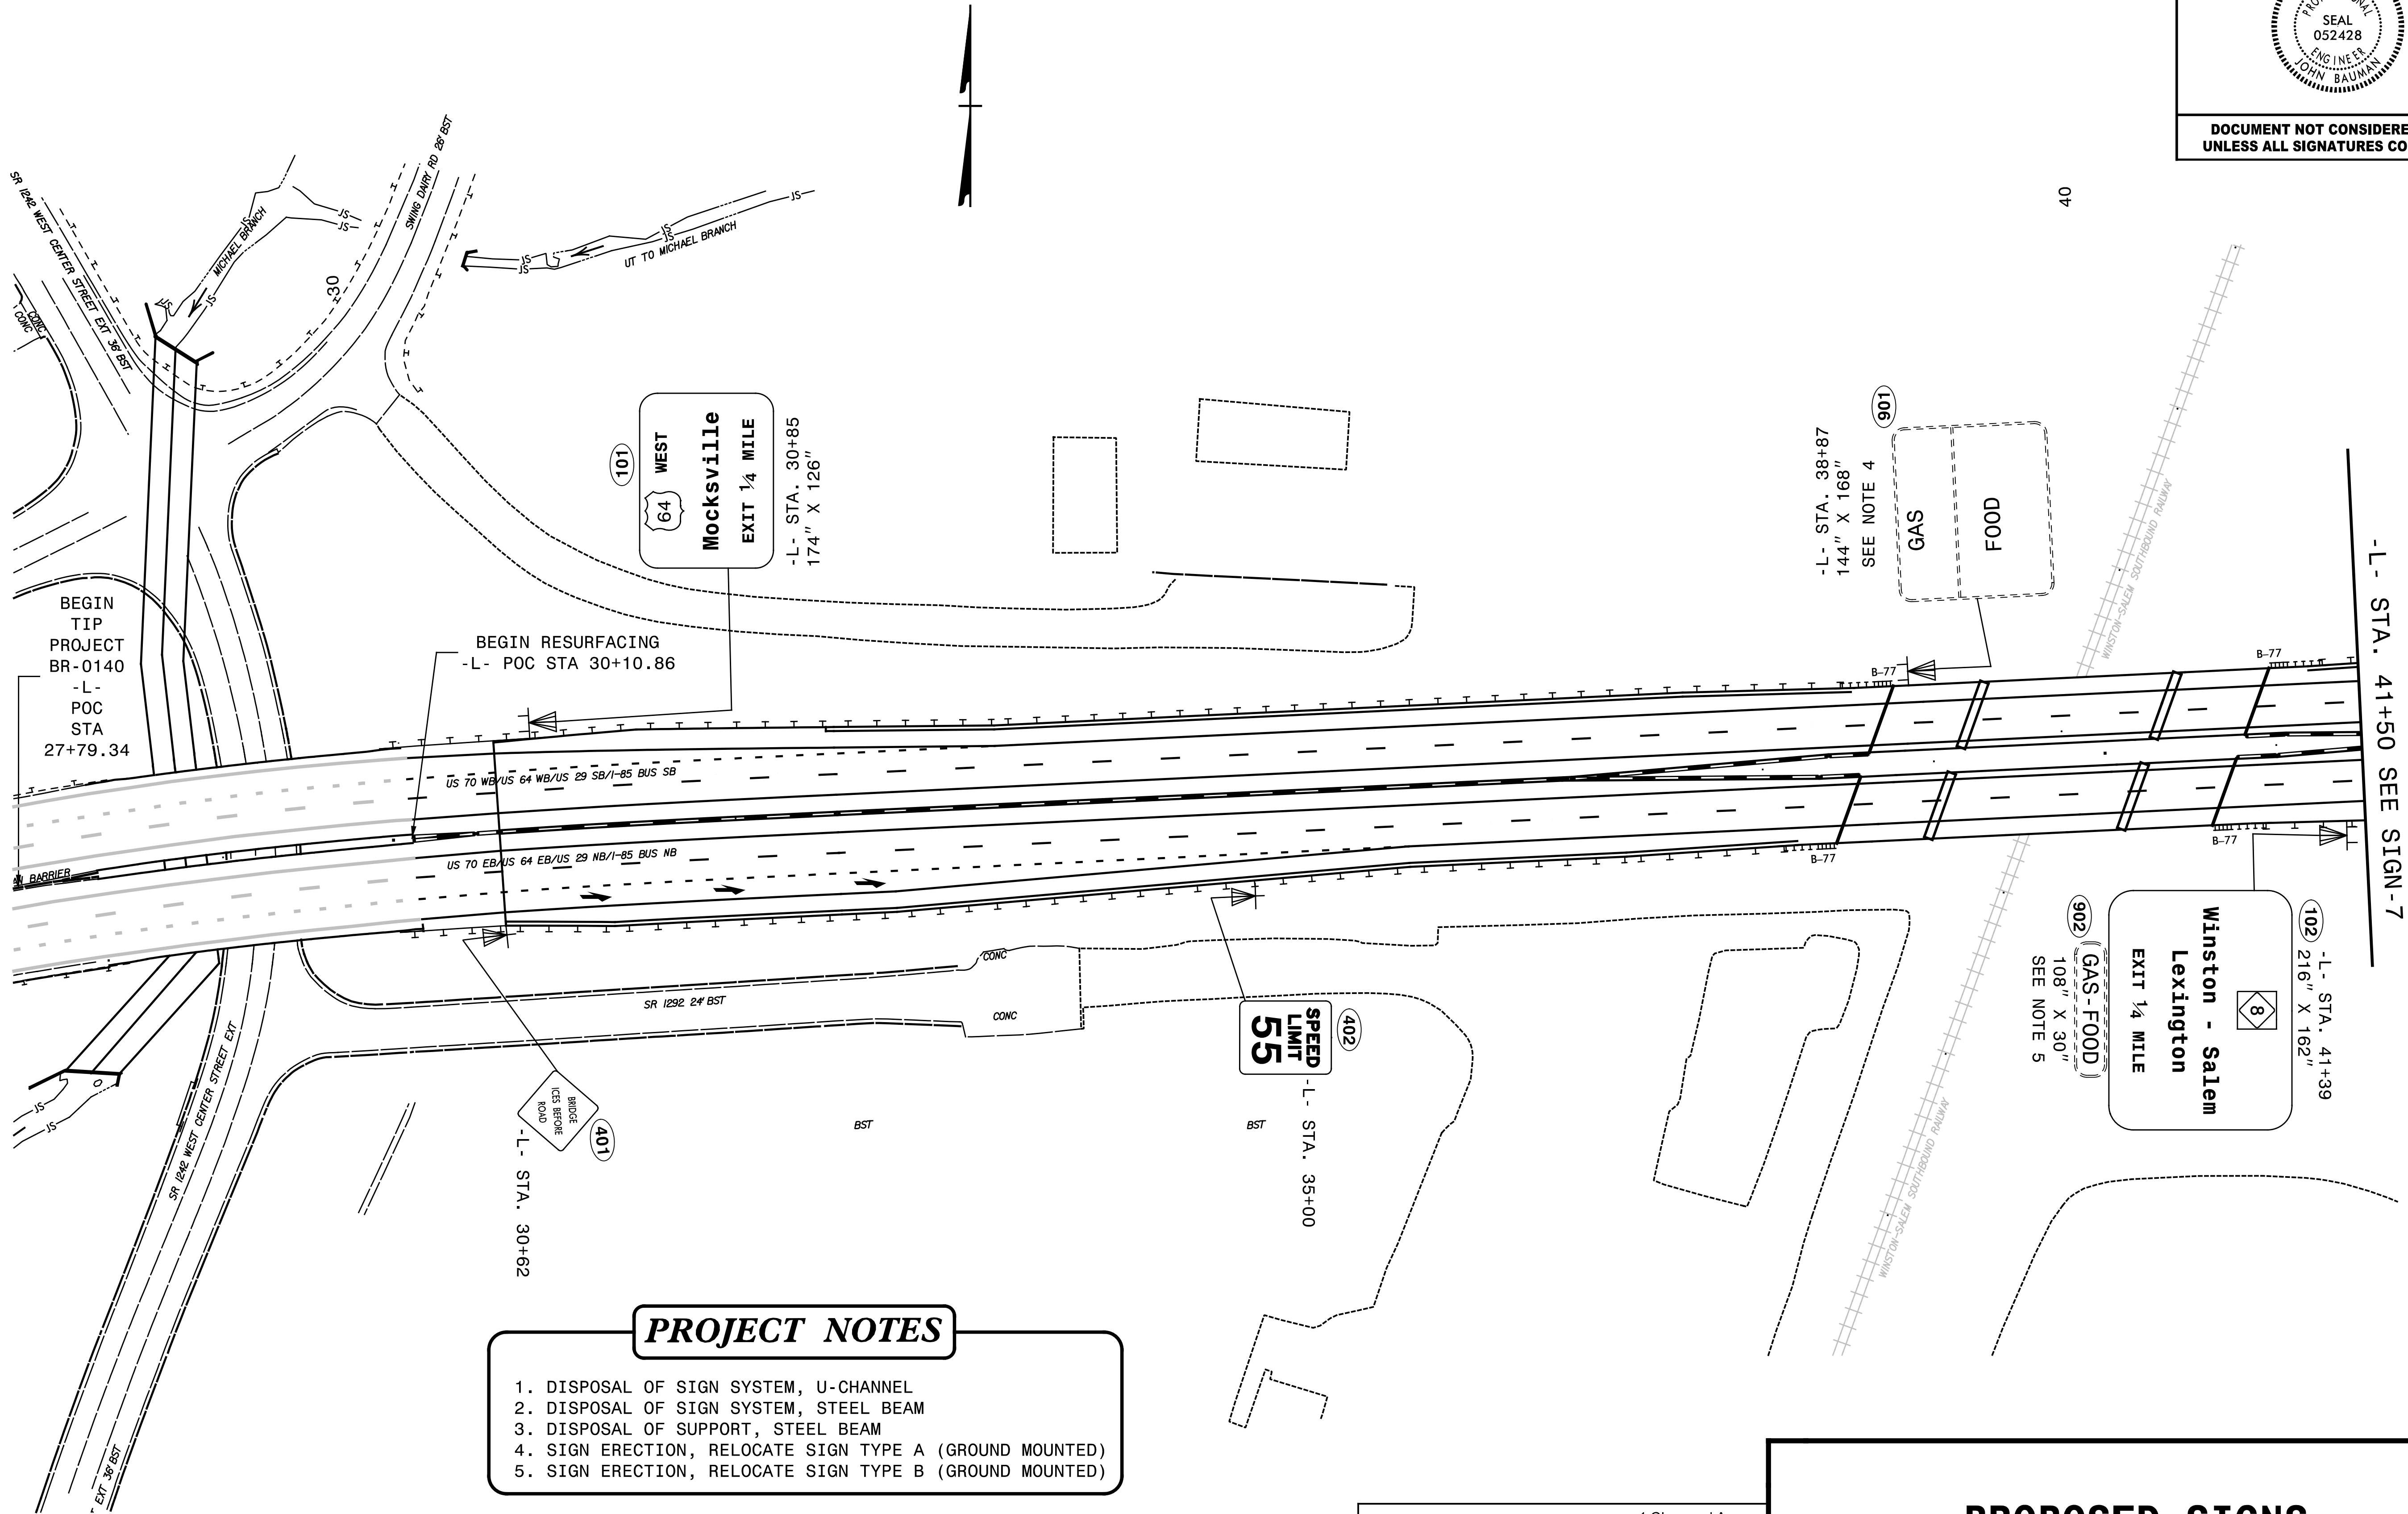

PROJECT NOTES

1. DISPOSAL OF SIGN SYSTEM, U-CHANNEL
2. DISPOSAL OF SIGN SYSTEM, STEEL BEAM
3. DISPOSAL OF SUPPORT, STEEL BEAM
4. SIGN ERECTION, RELOCATE SIGN TYPE A (GROUND MOUNTED)
5. SIGN ERECTION, RELOCATE SIGN TYPE B (GROUND MOUNTED)

TRANSYSTEMS

1 Glenwood Avenue
Raleigh, NC 27603
Tel: 919.789.9977
Fax: 919.789.9591
License: F-0453

PROPOSED SIGNS