


TIP PROJECT: BR-0140

CONTRACT: -----

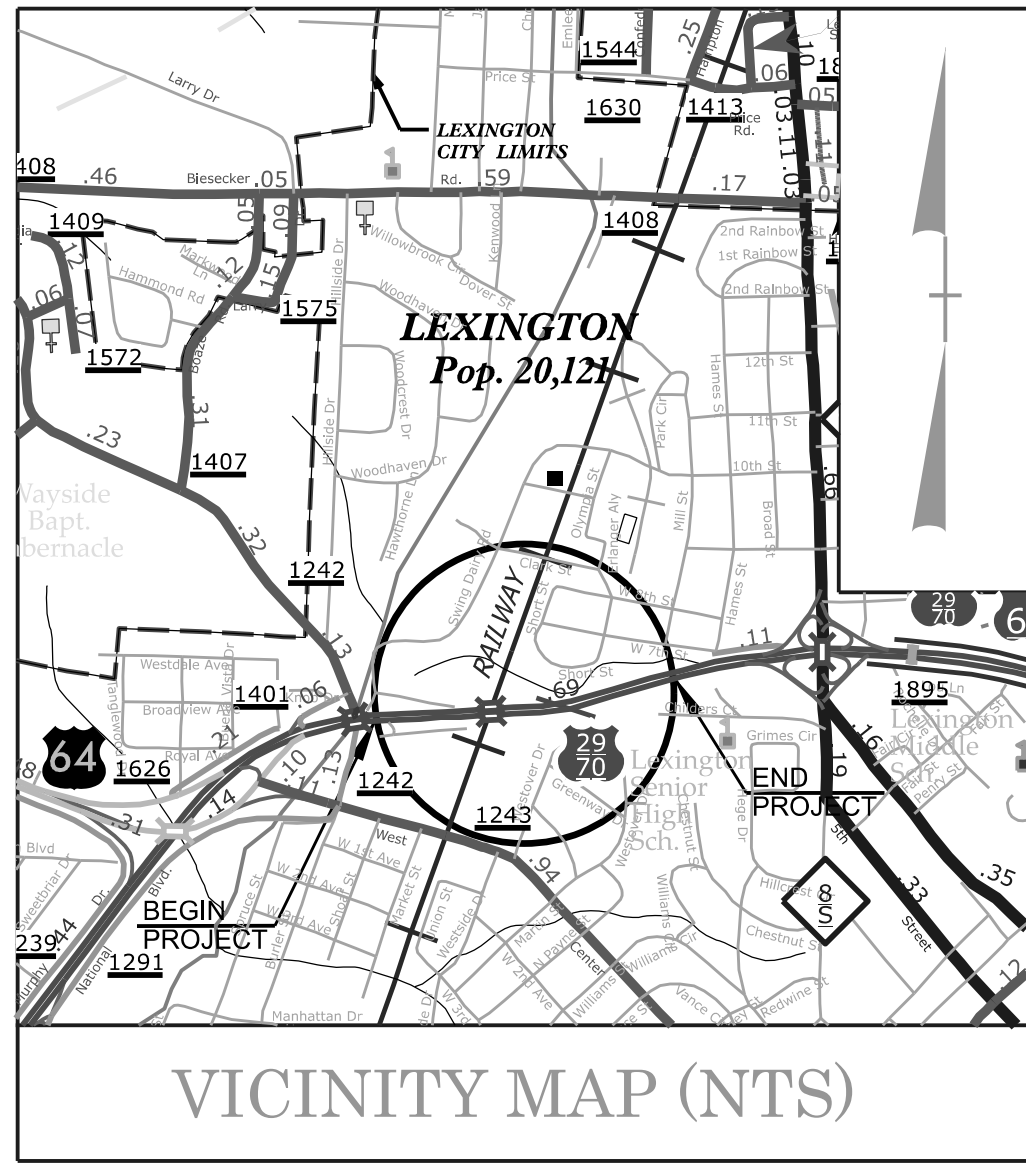

STATE OF NORTH CAROLINA
DIVISION OF HIGHWAYS

UTILITIES BY OTHERS PLANS
DAVIDSON COUNTY

LOCATION: REPLACE BRIDGES 87 & 89 ON US-29/70
OVER WSSB RAILROAD


TYPE OF WORK: UTILITIES BY OTHERS

T.I.P. NO.	SHEET NO.
BR-0140	UO-1


NOTE:
ALL UTILITY WORK SHOWN ON THIS SHEET WILL BE DONE BY OTHERS.
NO PAYMENT WILL BE MADE TO THE CONTRACTOR FOR UTILITY WORK SHOWN ON THIS SHEET.

BEGIN CONSTRUCTION
-L- STA 30+10.86

BEGIN TIP PROJECT BR-0140
-L- STA 27+79.34

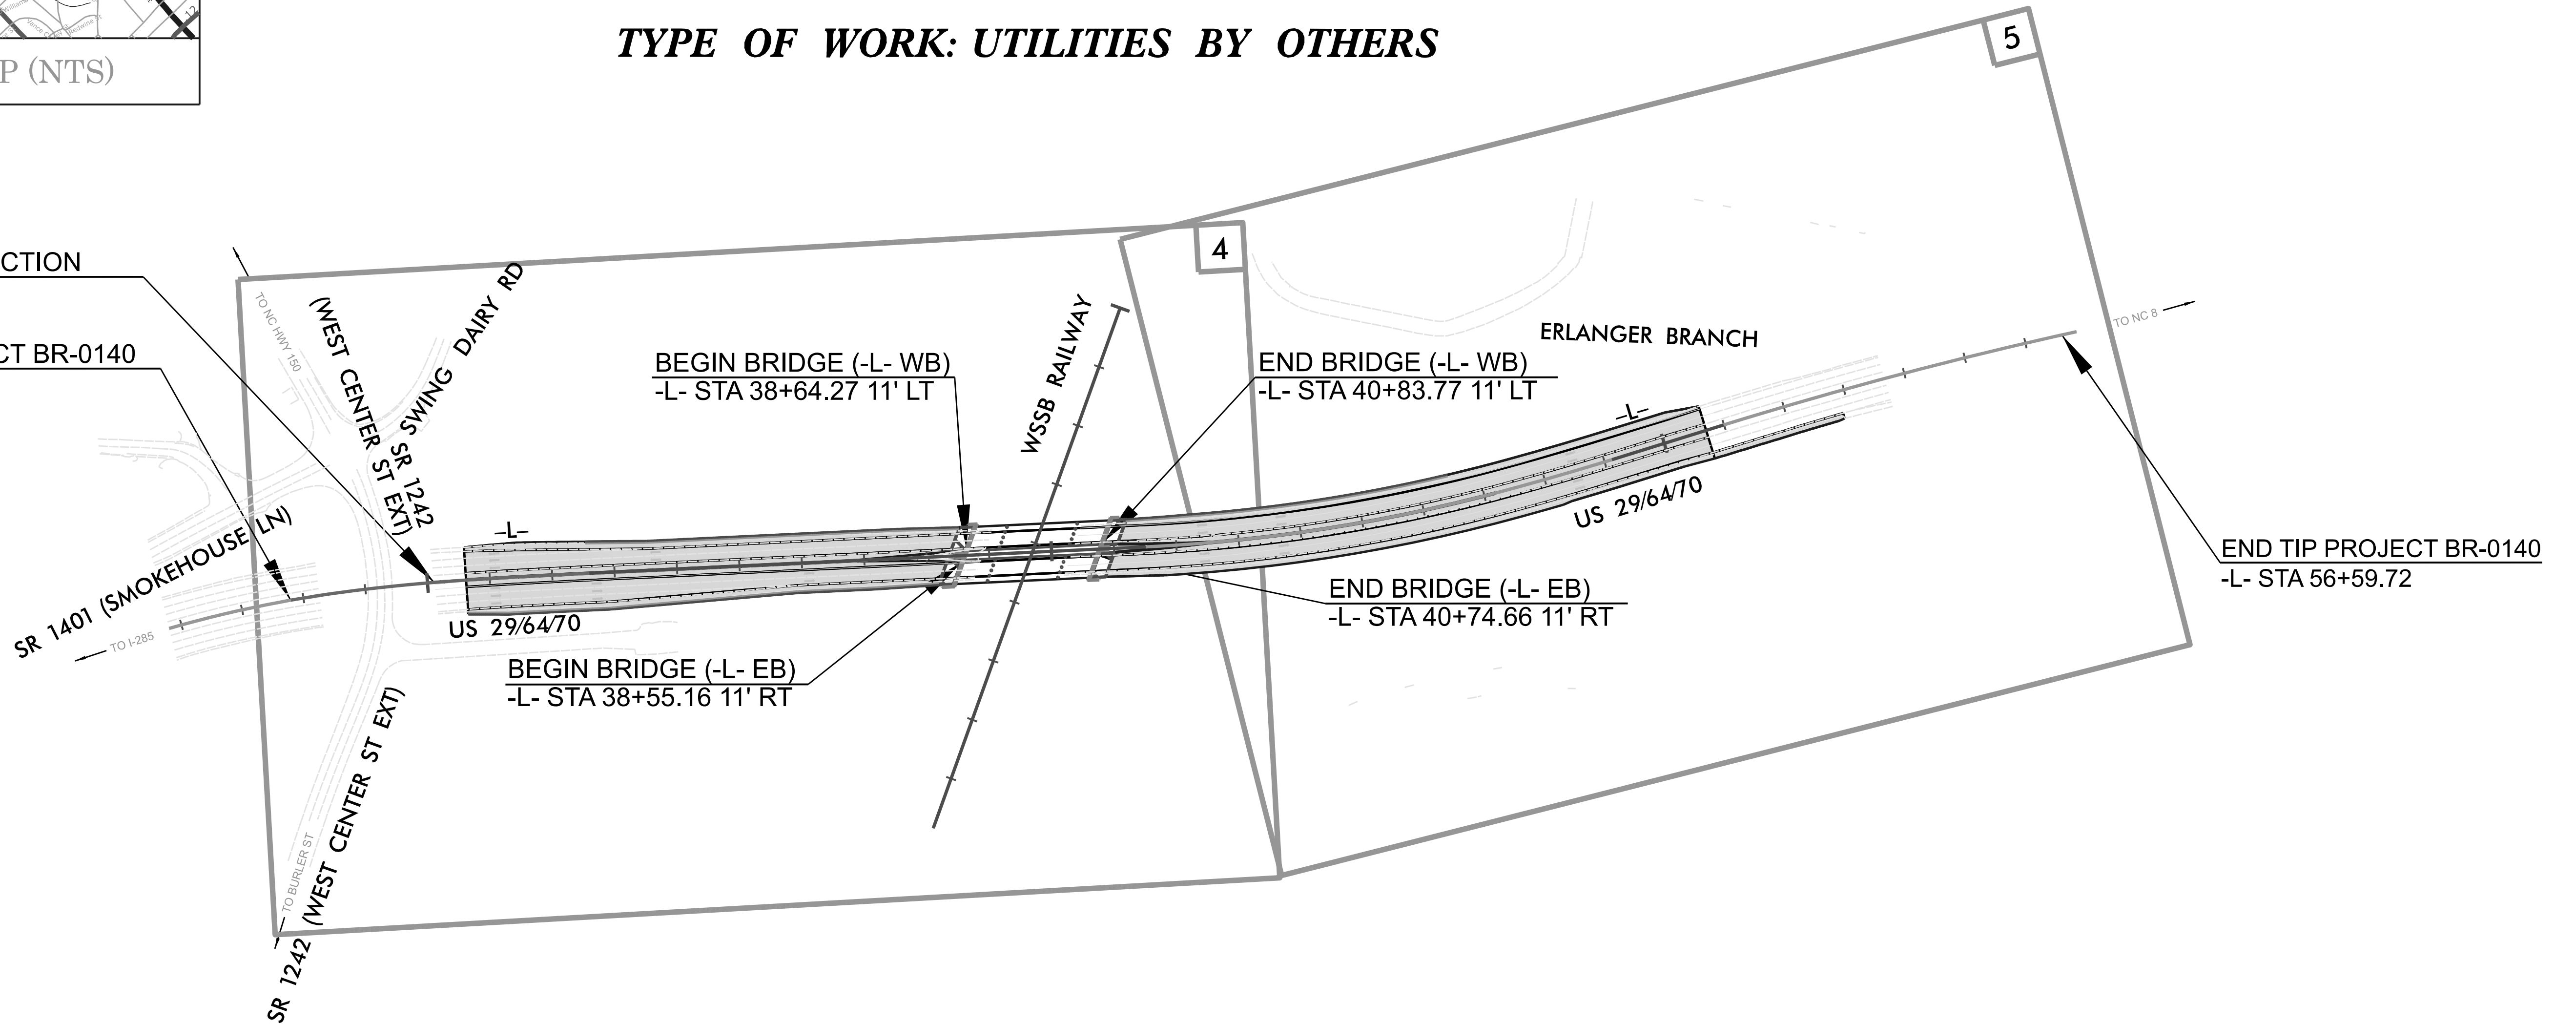

GRAPHIC SCALES

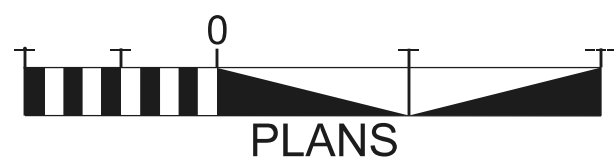

INDEX OF SHEETS

SHEET NO.:	DESCRIPTION:
UO-1	TITLE SHEET
UO-2 THRU UO-3	UO PLAN SHEETS

UTILITY OWNERS WITH CONFLICTS

- (A) COMMUNICATIONS - CHARTERSPECTRUM
- (B) COMMUNICATIONS - WINDSTREAM
- (C) GAS (TRANSMISSION) - CITY OF LEXINGTON NATURAL GAS
- (D) POWER (DISTRIBUTION) - DUKE ENERGY
- (E) POWER (TRANSMISSION) - DUKE ENERGY
- (F) POWER (DISTRIBUTION) - CITY OF LEXINGTON
- (G) POWER (TRANSMISSION) - CITY OF LEXINGTON

PREPARED IN THE OFFICE OF
DAVIS • MARTIN • POWELL
ENGINEERS & SURVEYORS
6415 OLD PLANK RD., HIGH POINT, NC 27265
PHONE: (336)886-4821 FAX: (336)886-4458
WWW.DMP-INC.COM LICENSE: F-0245

Kelly Hayes, PE, PLS CONSULTANT CONTACT #1
Kyle Stalls CONSULTANT CONTACT #2




DIVISION OF HIGHWAYS
UTILITIES UNIT
1555 MAIL SERVICES CENTER
RALEIGH, NC 27699-1555
PHONE (919) 707-6690
FAX (919) 250-4151

Jeremy Keaton DIVISION BRIDGE PROGRAM MANAGER
Josh McMahon DIVISION UTILITY ENGINEER
Lou Porter ASSISTANT DIVISION UTILITY ENGINEER
Chris Cox DIVISION UTILITIES COORDINATOR

UTILITIES BY OTHERS

ALL PROPOSED UTILITY WORK SHOWN ON THIS SHEET WILL BE DONE BY OTHERS. NO PAYMENT WILL BE MADE TO THE CONTRACTOR FOR PROPOSED UTILITY WORK SHOWN ON THIS SHEET.

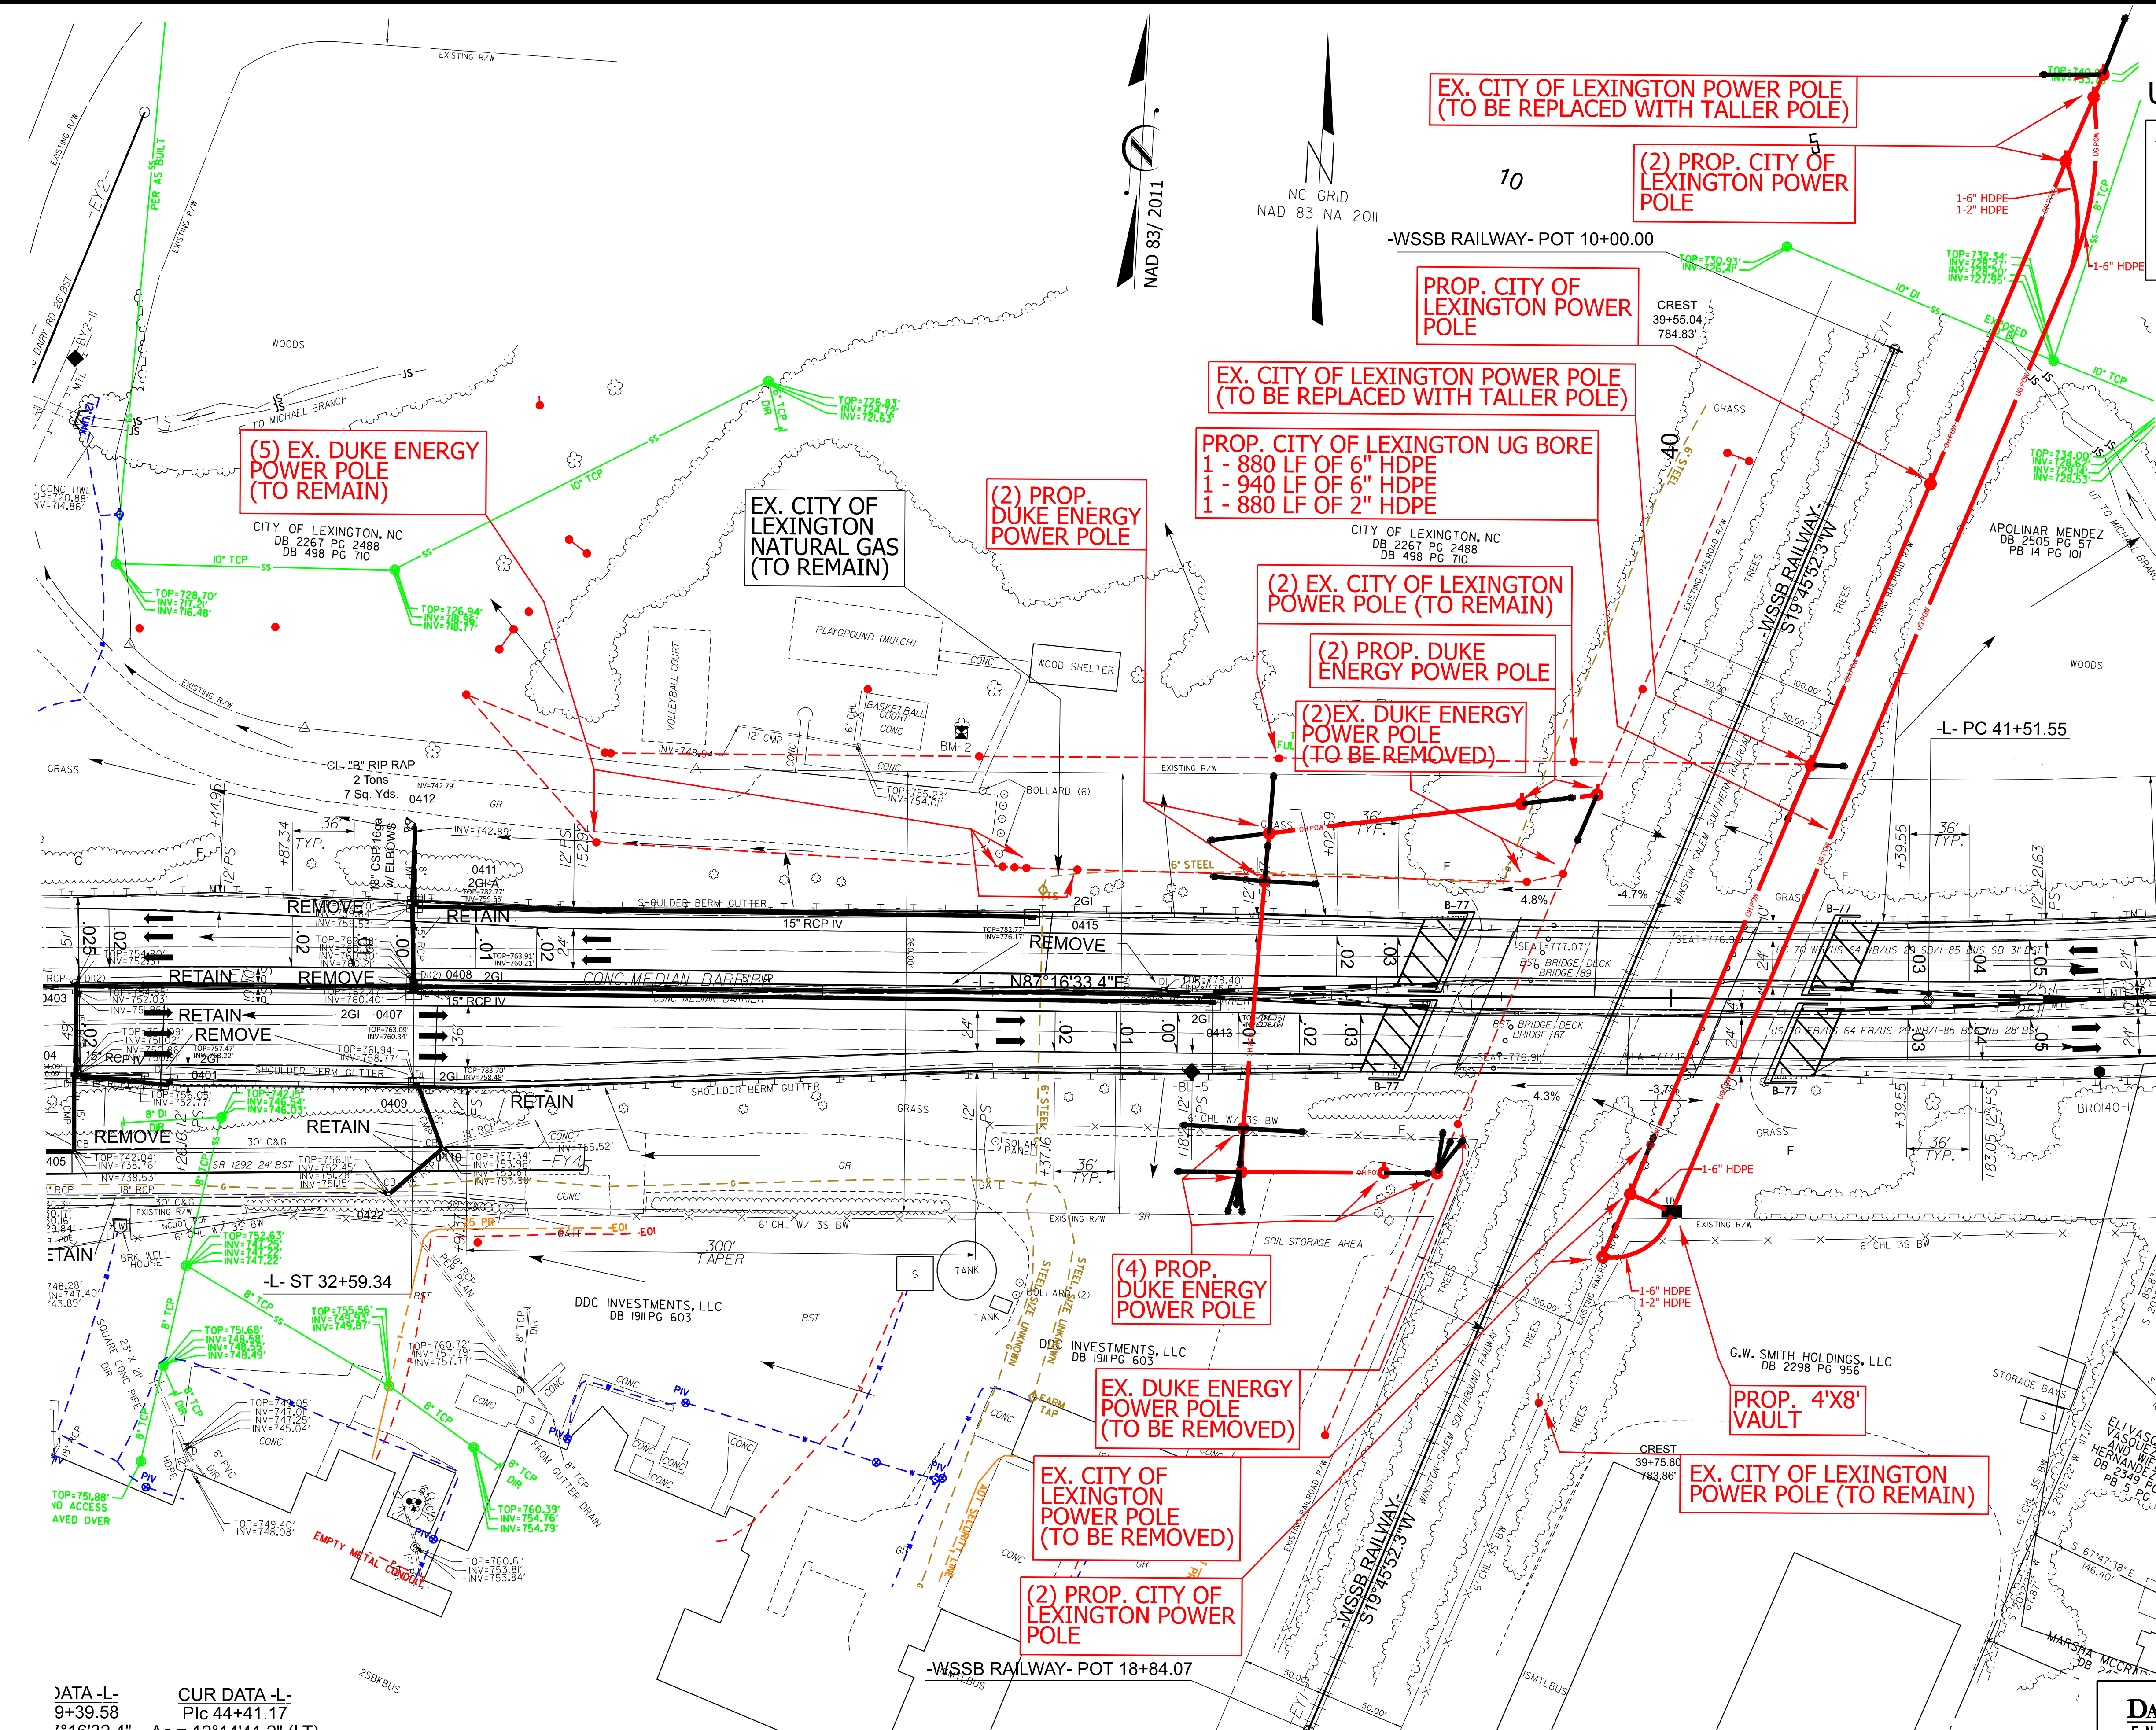


MATCHLINE -L- STA. 43+00 SEE SHEET UD-03

DATA -L- 9+39.58
CUR DATA -L- Pic 44+41.17
1:16/22.1" 1:16/22.1" 1:16/22.1" 1:16/22.1"

PROJECT REFERENCE NO.	SHEET NO.
BR-0140	UO-03
THIS SHEET CORRESPONDS TO RDY-5	

UTILITIES BY OTHERS

ALL PROPOSED UTILITY WORK SHOWN ON THIS SHEET WILL BE DONE BY OTHERS. NO PAYMENT WILL BE MADE TO THE CONTRACTOR FOR PROPOSED UTILITY WORK SHOWN ON THIS SHEET.

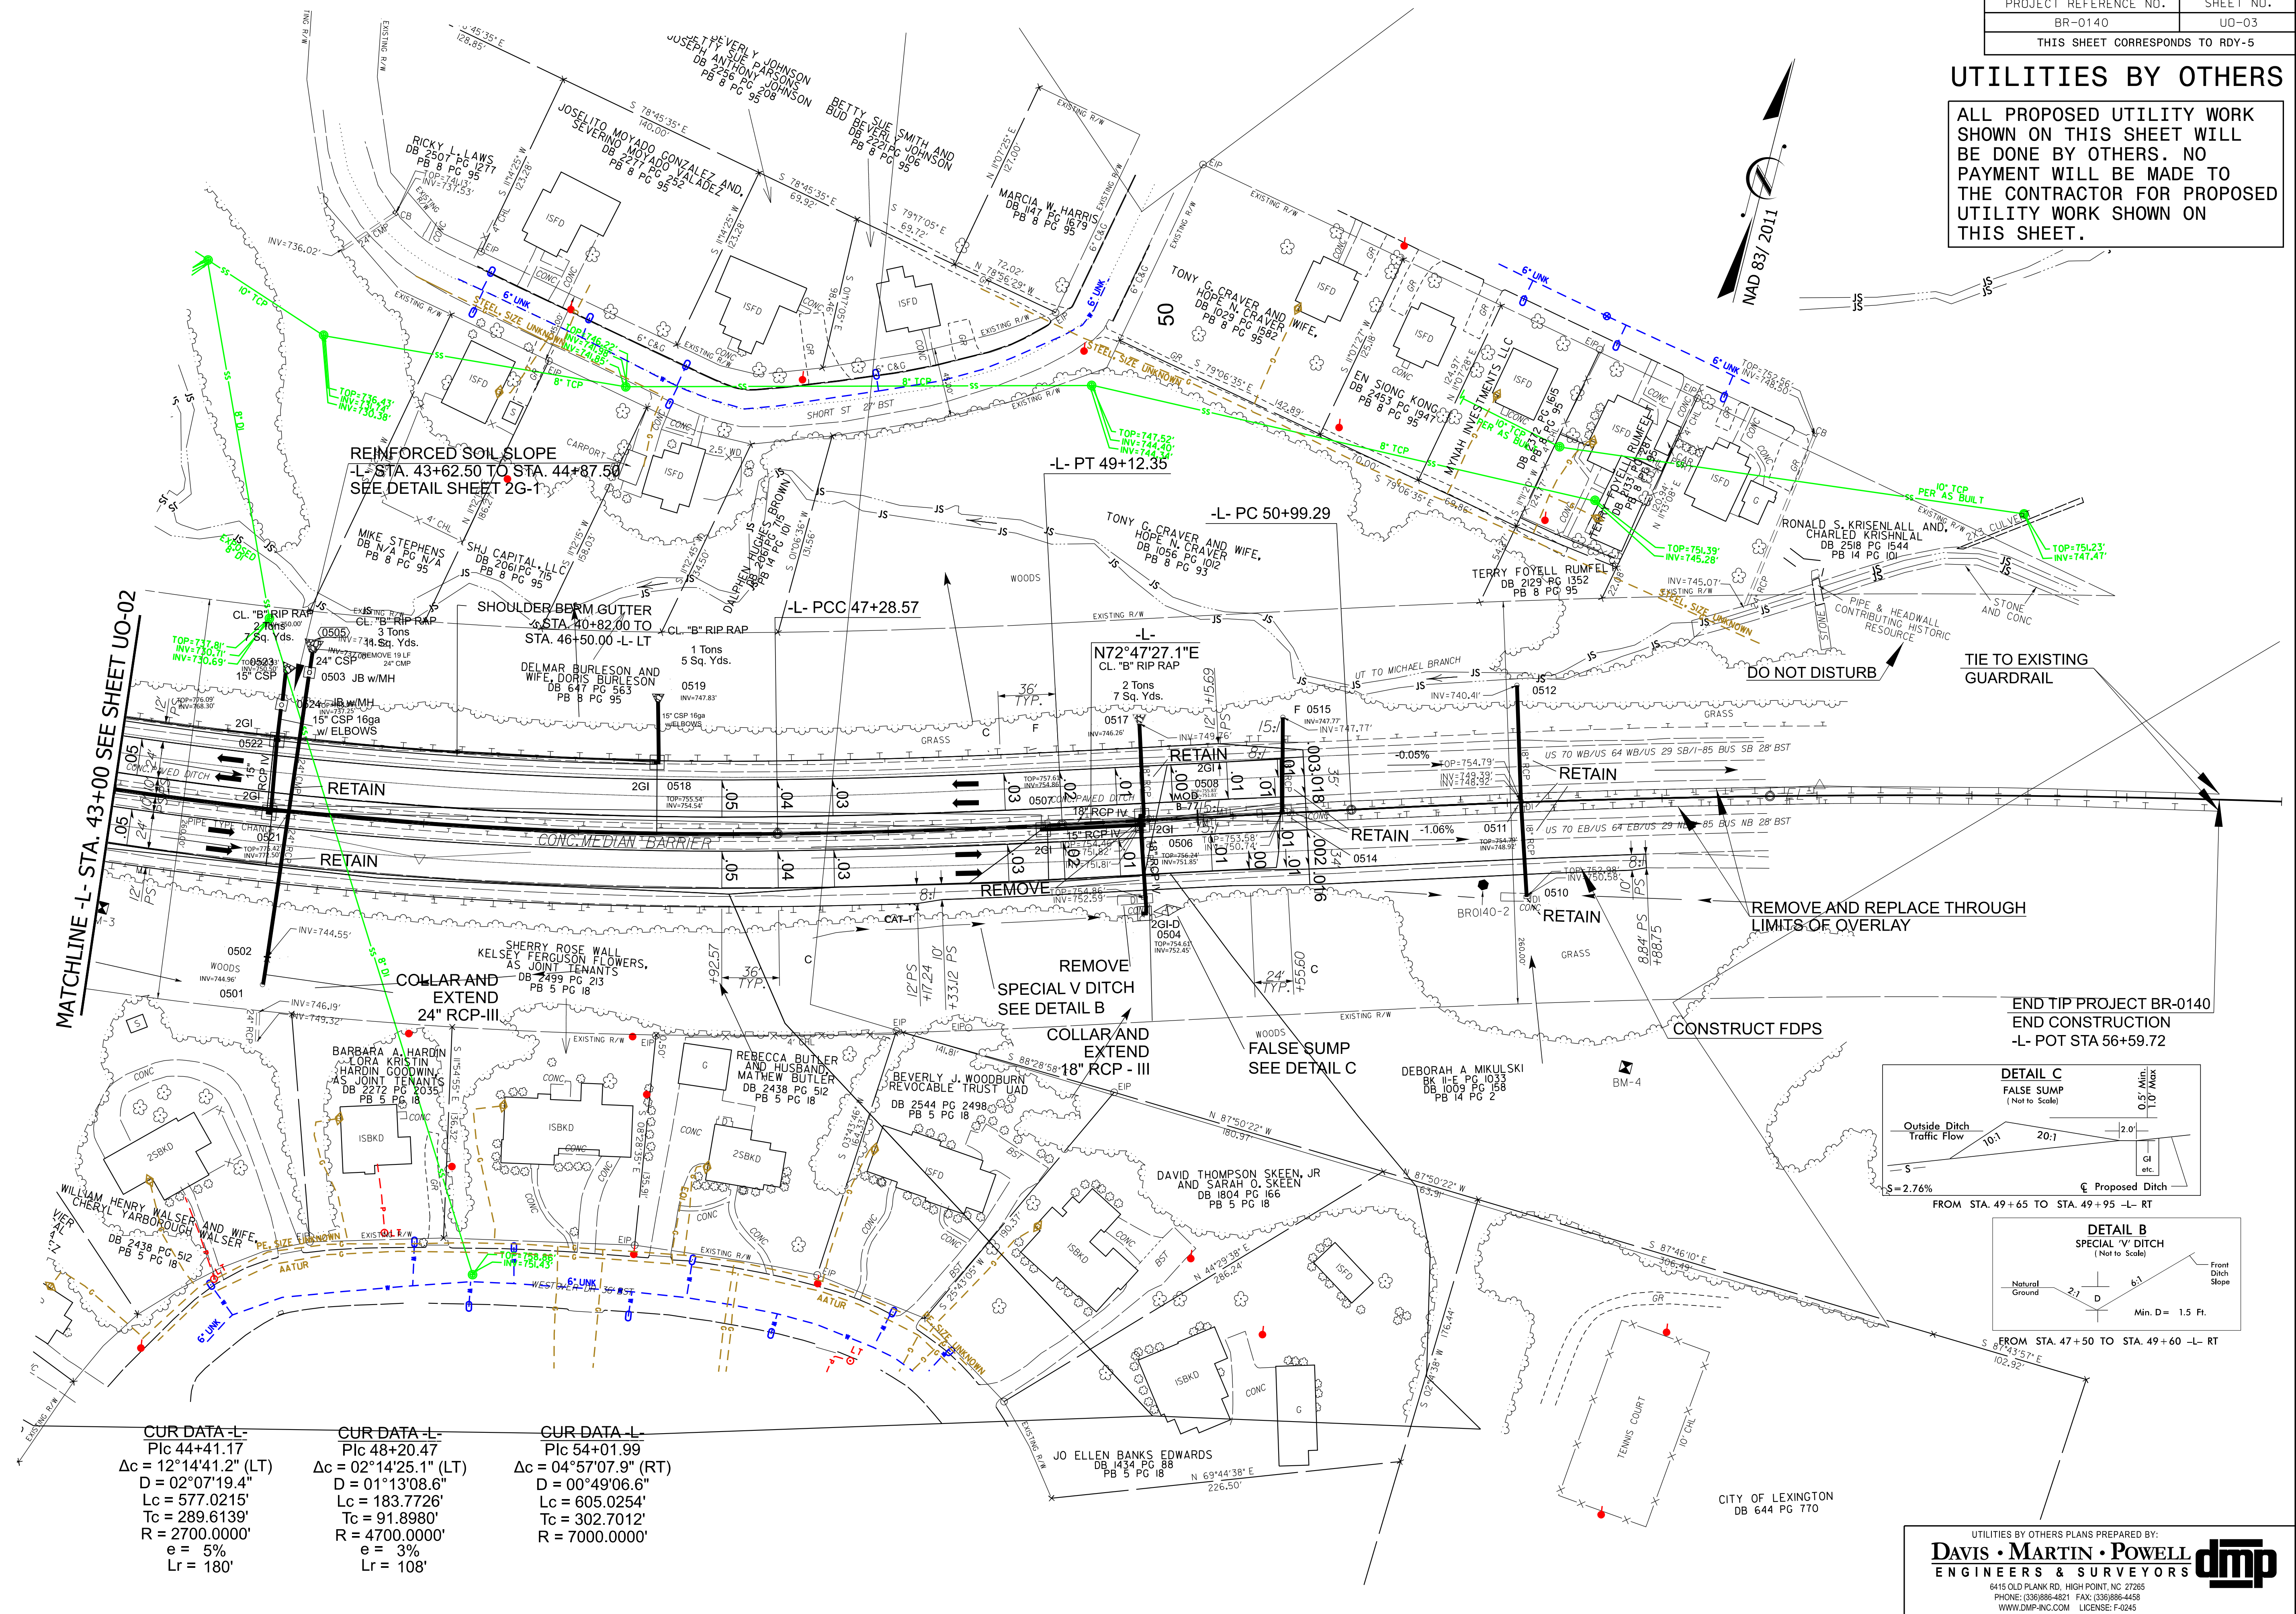

UTILITIES BY OTHERS PLANS PREPARED BY:

DAVIS • MARTIN • POWELL
ENGINEERS & SURVEYORS

6415 OLD PLANK RD, HIGH POINT, NC 27265
PHONE: (336)886-4821 FAX: (336)886-4458
WWW.DMP-INC.COM LICENSE: F-0245

