

CROSS SECTION INDEX

CROSS SECTION SUMMARY	X-1A
-L-	X-002 TO X-026
-PHASE 2_MEDX-	X-027 TO X-042
-PHASE 3_MEDX-	X-043 TO X-055
-WSSB-	X-056 TO X-070

PROJ. REFERENCE NO.	SHEET NO.
BR-0140	X-1A




STATE OF NORTH CAROLINA DIVISION OF HIGHWAYS




Approximate quantities only. Unclassified excavation, borrow excavation, fine grading, clearing and grubbing, removal of existing asphalt pavement and removal of existing concrete pavement will be paid for at the lump sum price for "Grading".



NOTE: EMBANKMENT COLUMN DOES NOT INCLUDE BACKFILL FOR UNDERCUT




CROSS-SECTION SUMMARY




Station	Uncl. Exc.	Embt	Station	Uncl. Exc.	Embt	Station	Uncl. Exc.	Embt	Station	Uncl. Exc.	Embt	Station	Uncl. Exc.	Embt
L (LT)	(cu. yd.)	(cu. yd.)	L (MED)	(cu. yd.)	(cu. yd.)	L (RT)	(cu. yd.)	(cu. yd.)	PHASE2_MEDX	(cu. yd.)	(cu. yd.)	PHASE3_MEDX	(cu. yd.)	(cu. yd.)
30+62.00	0	0	33+50.00	1	60	30+62.00	0	0	12+31.69	0	0	10+12.26	0	0
31+00.00	12	0	34+00.00	0	91	31+00.00	15	0	12+50.00	0	0	10+50.00	9	0
31+50.00	25	49	34+50.00	0	118	31+50.00	35	2	13+00.00	0	0	11+00.00	23	0
32+00.00	11	94	35+00.00	0	138	32+00.00	26	5	13+50.00	0	0	11+50.00	24	0
32+50.00	4	65	35+50.00	0	143	32+50.00	18	3	14+00.00	0	0	12+00.00	21	0
33+00.00	2	52				33+00.00	12	0	14+50.00	0	0	12+50.00	8	3
33+50.00	0	77	Station	Uncl. Exc.	Embt	33+50.00	7	5	15+00.00	0	0	13+00.00	1	12
34+00.00	0	112	L (MED)	(cu. yd.)	(cu. yd.)	34+00.00	4	17	15+50.00	0	0	13+50.00	0	21
34+50.00	0	147				34+50.00	2	32	16+00.00	0	0	14+00.00	0	23
35+00.00	0	163	35+50.00	0	0	35+00.00	1	41	16+50.00	0	0	14+50.00	0	20
35+50.00	0	167	36+00.00	0	135	35+50.00	1	41	17+00.00	0	0	14+89.10	0	6
36+00.00	0	192	36+50.00	0	124	36+00.00	0	33	17+50.00	0	0			
36+50.00	0	232	37+00.00	0	117	36+50.00	0	44	18+00.00	0	0	Station	Uncl. Exc.	Embt
37+00.00	0	252	37+50.00	0	126	37+00.00	0	82	18+50.00	0	0	PHASE3_MEDX	(cu. yd.)	(cu. yd.)
37+50.00	0	272	38+00.00	0	147	37+50.00	0	123	18+50.56	0	0			
38+00.00	0	276	38+50.00	0	162	38+00.00	0	153				26+48.11	0	0
38+50.00	0	231	39+00.00	0	0	38+50.00	0	101	Station	Uncl. Exc.	Embt	26+50.00	0	0
38+64.27	0	28	39+50.00	0	0	38+55.16	0	2	PHASE2_MEDX	(cu. yd.)	(cu. yd.)	27+00.00	6	0
Station	Uncl. Exc.	Embt	40+00.00	0	0							27+50.00	9	0
L (LT)	(cu. yd.)	(cu. yd.)	Station	Uncl. Exc.	Embt	Station	Uncl. Exc.	Embt	29+73.98	0	0	28+00.00	11	0
40+83.77	0	0	L (MED)	(cu. yd.)	(cu. yd.)	L (RT)	(cu. yd.)	(cu. yd.)	30+00.00	6	0	28+50.00	14	1
41+00.00	0	24				40+74.66	0	0	31+00.00	25	0	29+50.00	21	0
41+50.00	0	168	40+00.00	0	0	41+00.00	0	65	31+50.00	23	0	30+00.00	26	0
42+00.00	0	272	40+50.00	0	0	41+50.00	0	257	32+00.00	25	0	30+50.00	21	4
42+50.00	0	457	41+00.00	0	84	42+00.00	0	284	32+50.00	28	0	31+00.00	15	3
43+00.00	0	549	41+50.00	0	166	42+50.00	0	339	33+00.00	21	0	31+50.00	13	0
43+50.00	0	540	42+00.00	0	166	43+00.00	0	450	33+50.00	23	0	32+00.00	8	0
44+00.00	0	395	42+50.00	0	172	43+50.00	0	539	34+00.00	28	0	32+50.00	9	0
44+50.00	0	286	43+00.00	0	186	44+00.00	0	563	34+50.00	19	0	32+73.45	2	0
45+00.00	0	371	43+50.00	0	198	44+50.00	0	450	35+00.00	16	0			
45+50.00	0	243	44+00.00	0	194	45+00.00	1	488	35+50.00	16	0			
46+00.00	0	39	44+50.00	0	179	45+50.00	2	42	36+00.00	17	0			
46+50.00	3	9	45+00.00	0	147	46+00.00	3	16	36+50.00	27	0			
47+00.00	9	2	45+50.00	0	96	46+50.00	7	3	37+00.00	31	0			
47+50.00	8	2	46+00.00	1	42	47+00.00	16	2	37+50.00	30	0			
48+00.00	9	1	46+50.00	4	12	47+50.00	45	2	38+00.00	29	0			
48+50.00	16	1				48+00.00	88	1	38+50.00	29	0			
49+00.00	24	0	Station	Uncl. Exc.	Embt	48+50.00	128	0	38+89.05	11	0			
49+50.00	28	1	L (MED)	(cu. yd.)	(cu. yd.)	49+00.00	142	0						
50+00.00	27	2				49+50.00	123	1						
50+50.00	29	1	46+50.00	0	0	50+00.00	148	1						
50+70.00	6	0	47+00.00	11	7	50+50.00	204	0						
			47+50.00	19	3	51+00.00	197	0						
Station	Uncl. Exc.	Embt	48+00.00	22	1	51+50.00	126	0						
L (MED)	(cu. yd.)	(cu. yd.)	48+50.00	23	1	52+00.00	58	1						
			49+00.00	22	0	52+50.00	40	1						
30+62.00	0	0	49+50.00	23	0	52+88.75	17	0						
31+00.00	15	1	50+00.00	30	0									
31+50.00	32	2	50+50.00	31	6									
32+00.00	19	2	50+70.00	5	2									
32+50.00	10	14												
33+00.00	5	34												

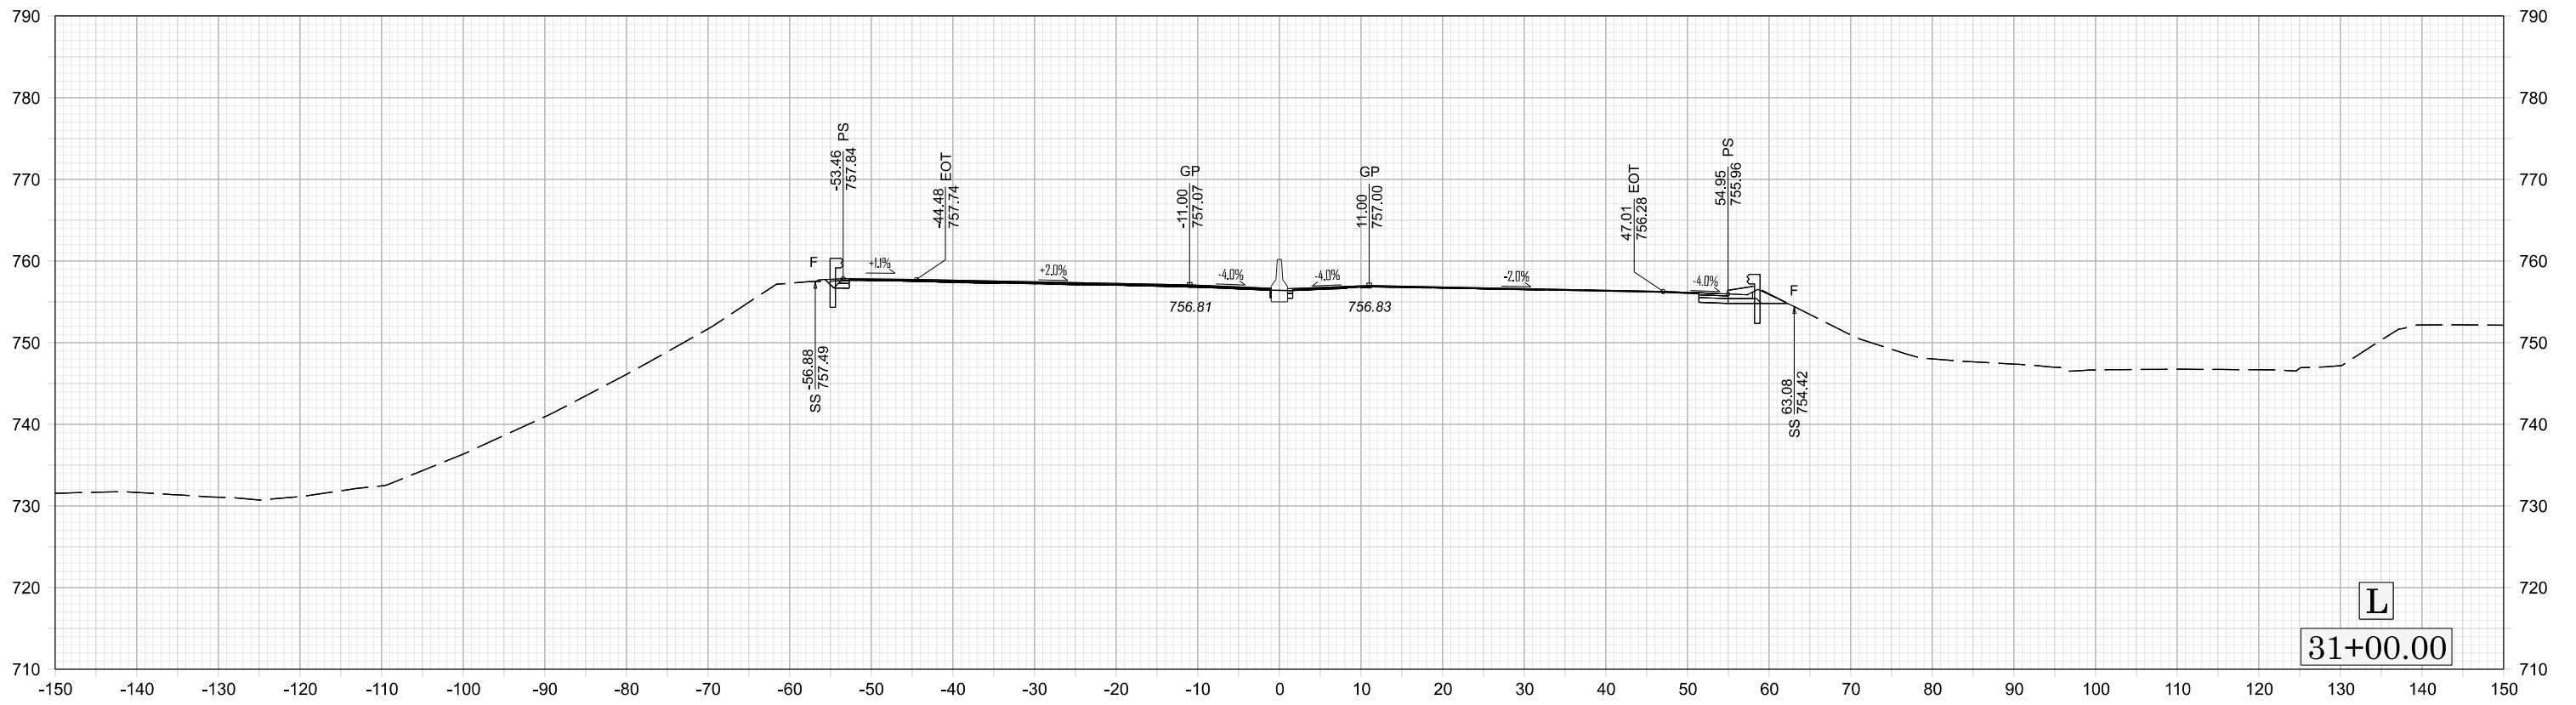
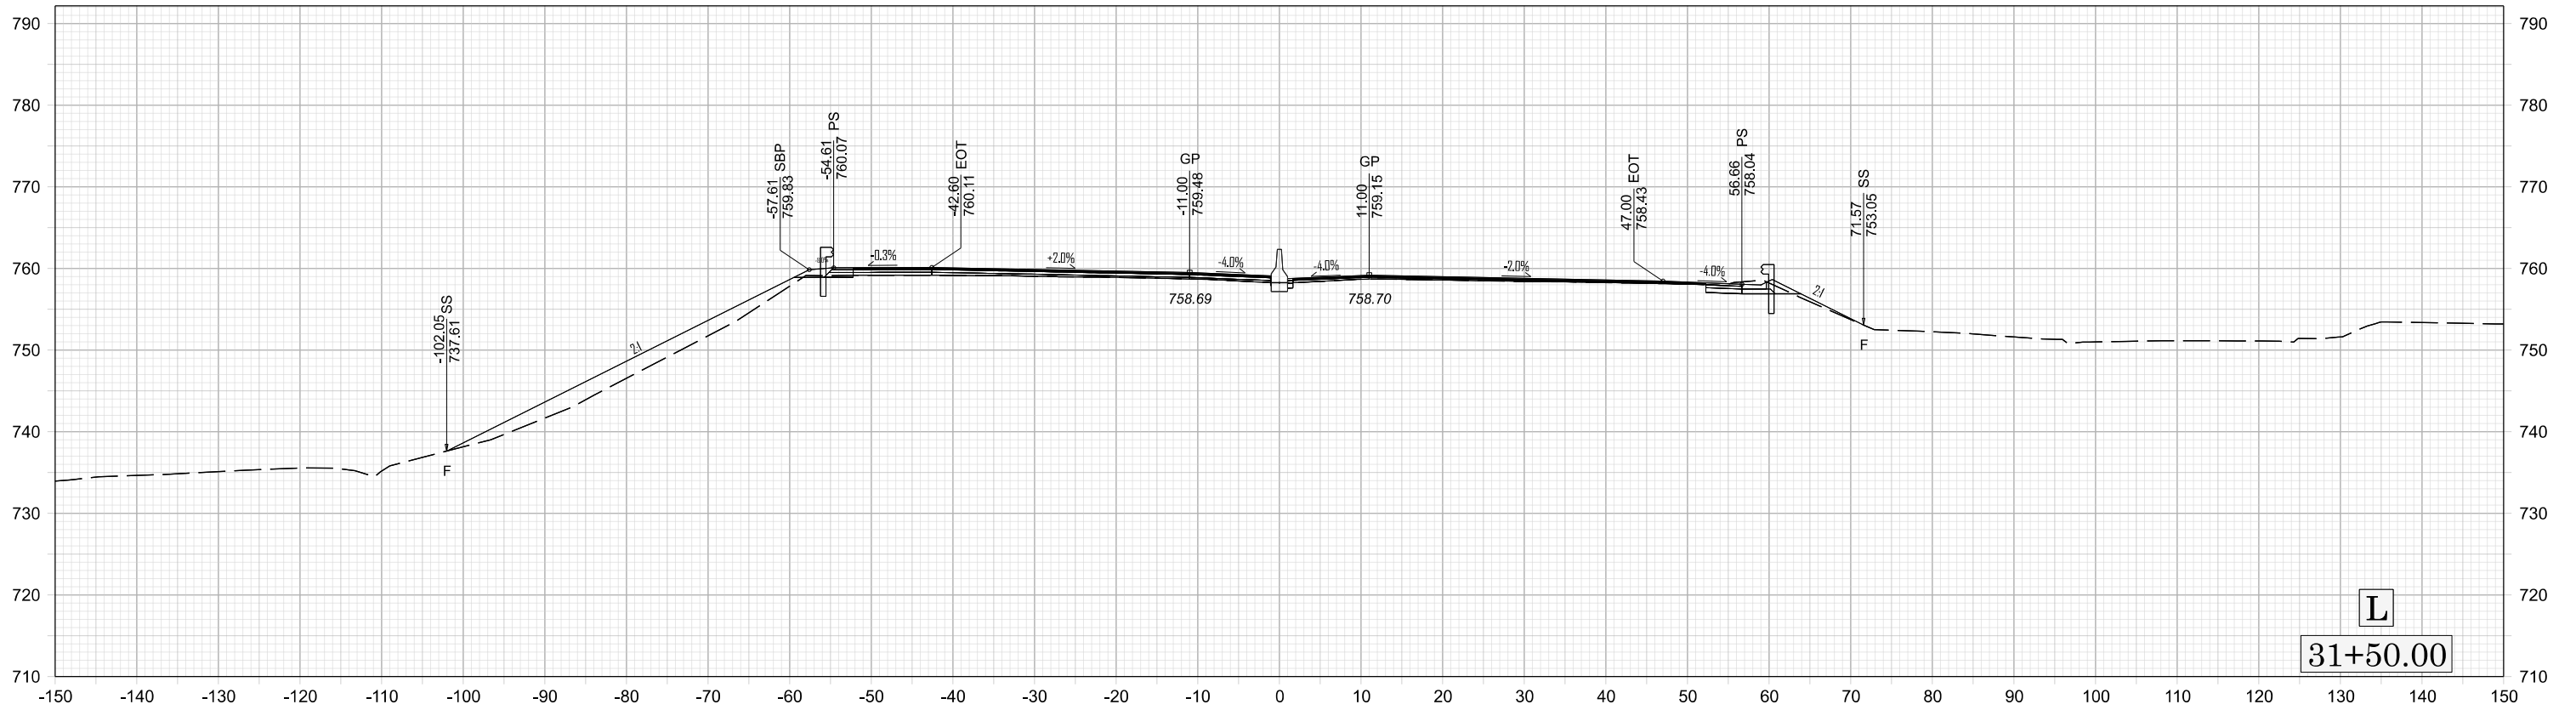
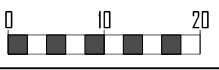


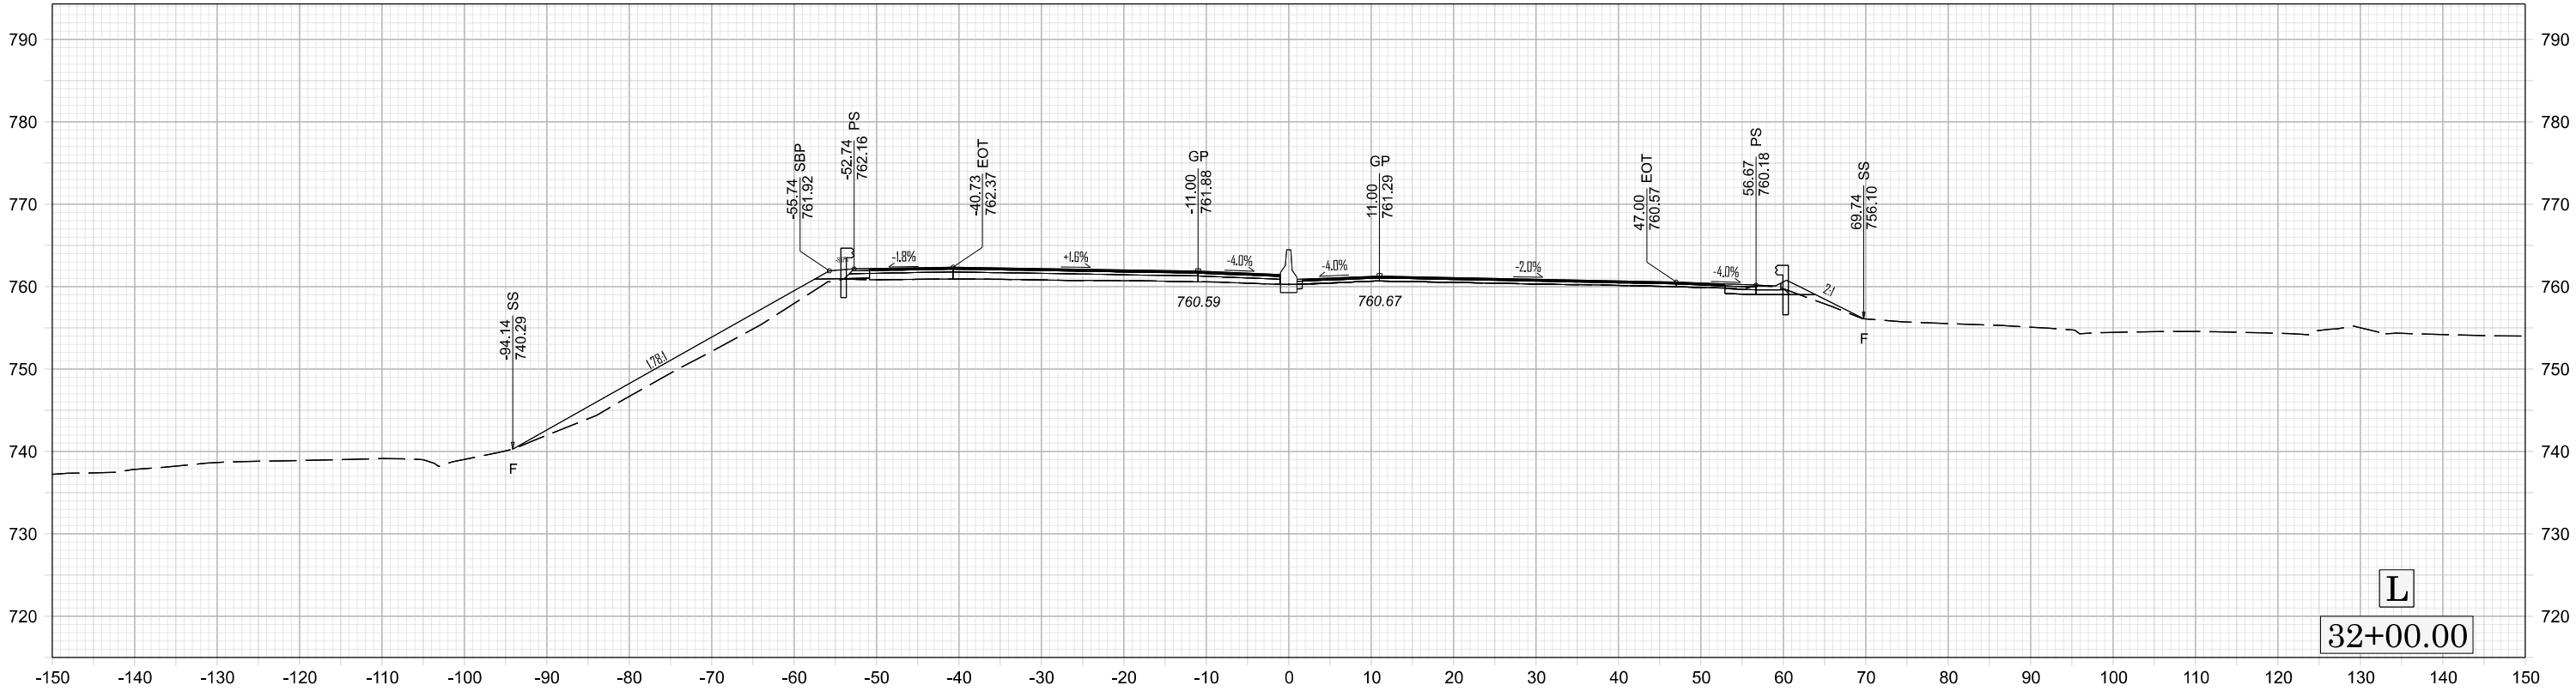
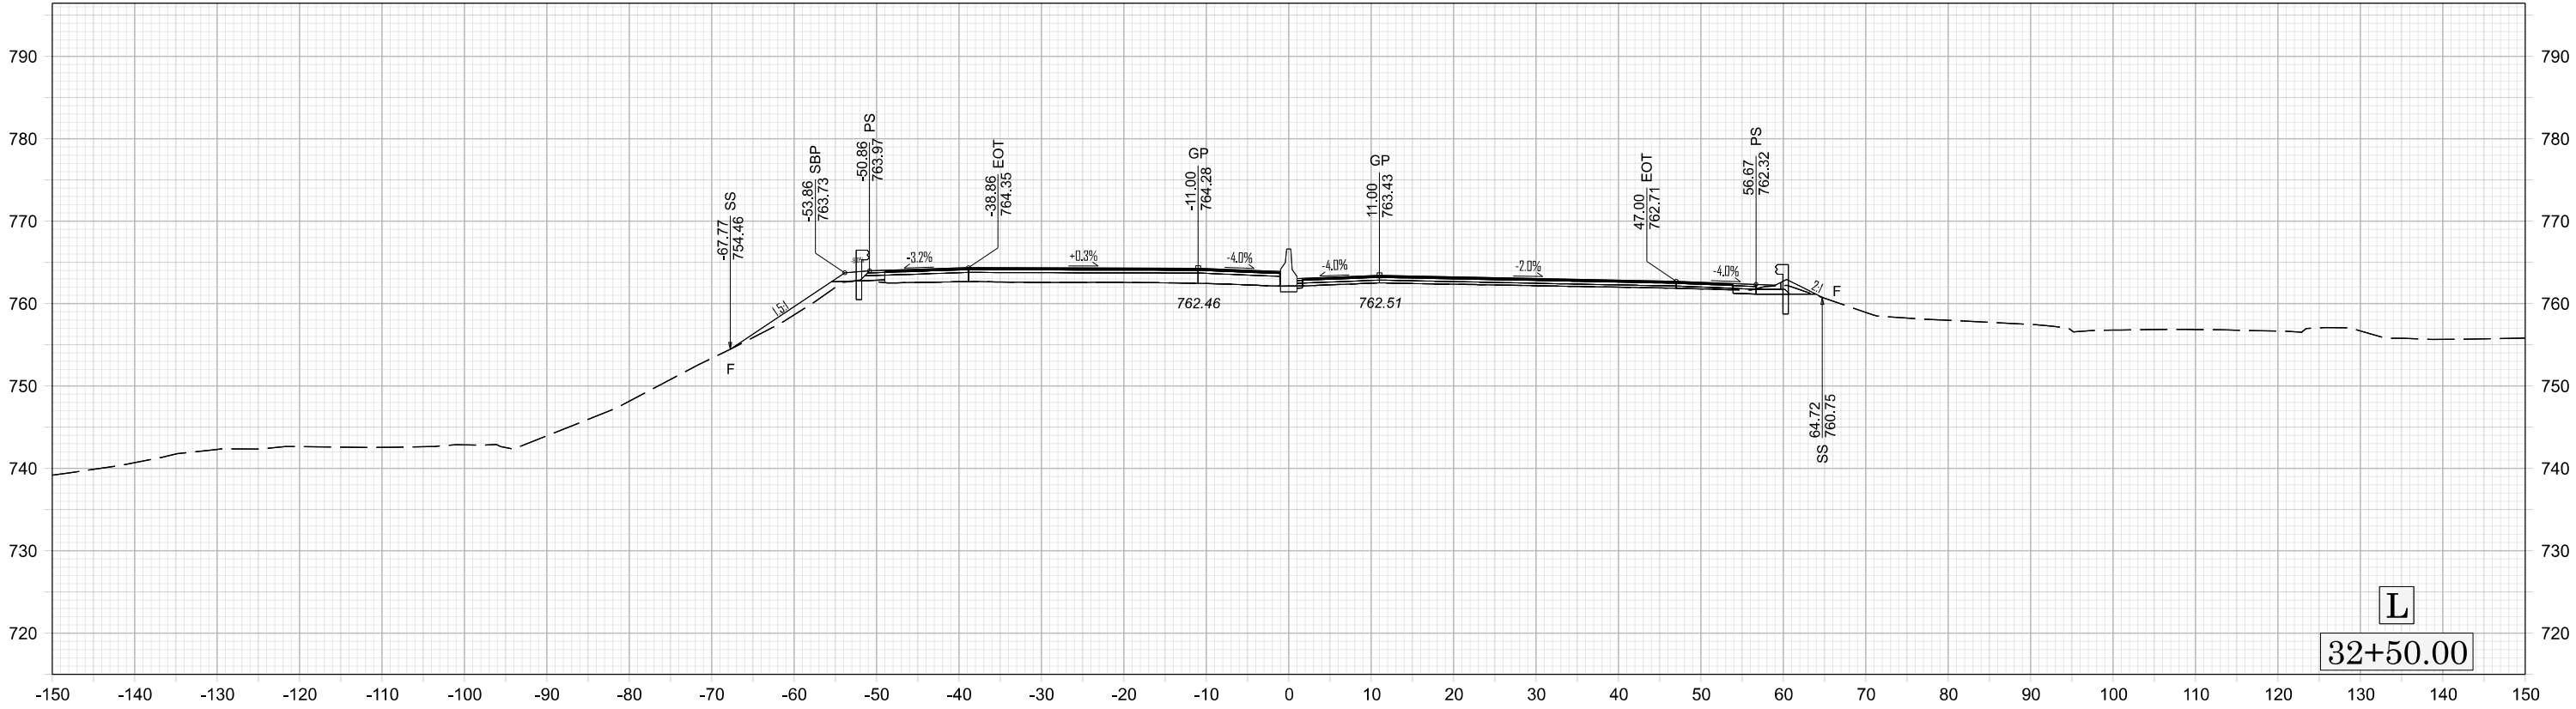
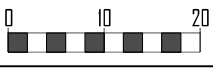



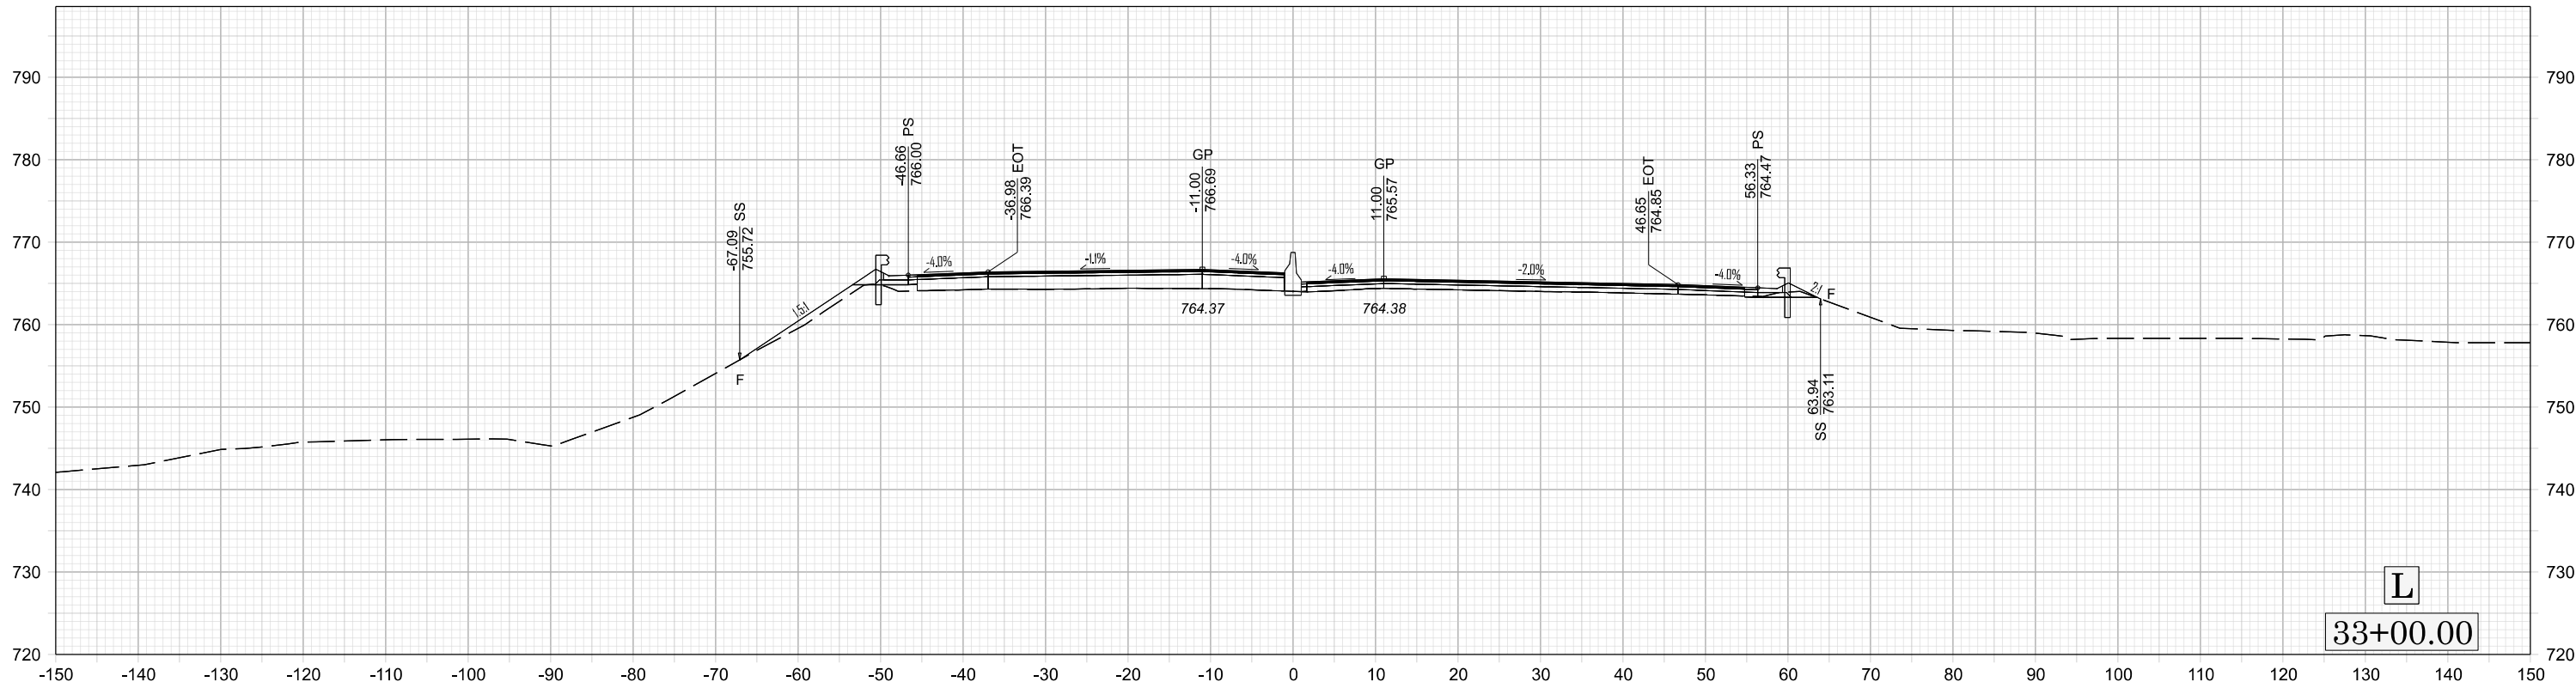
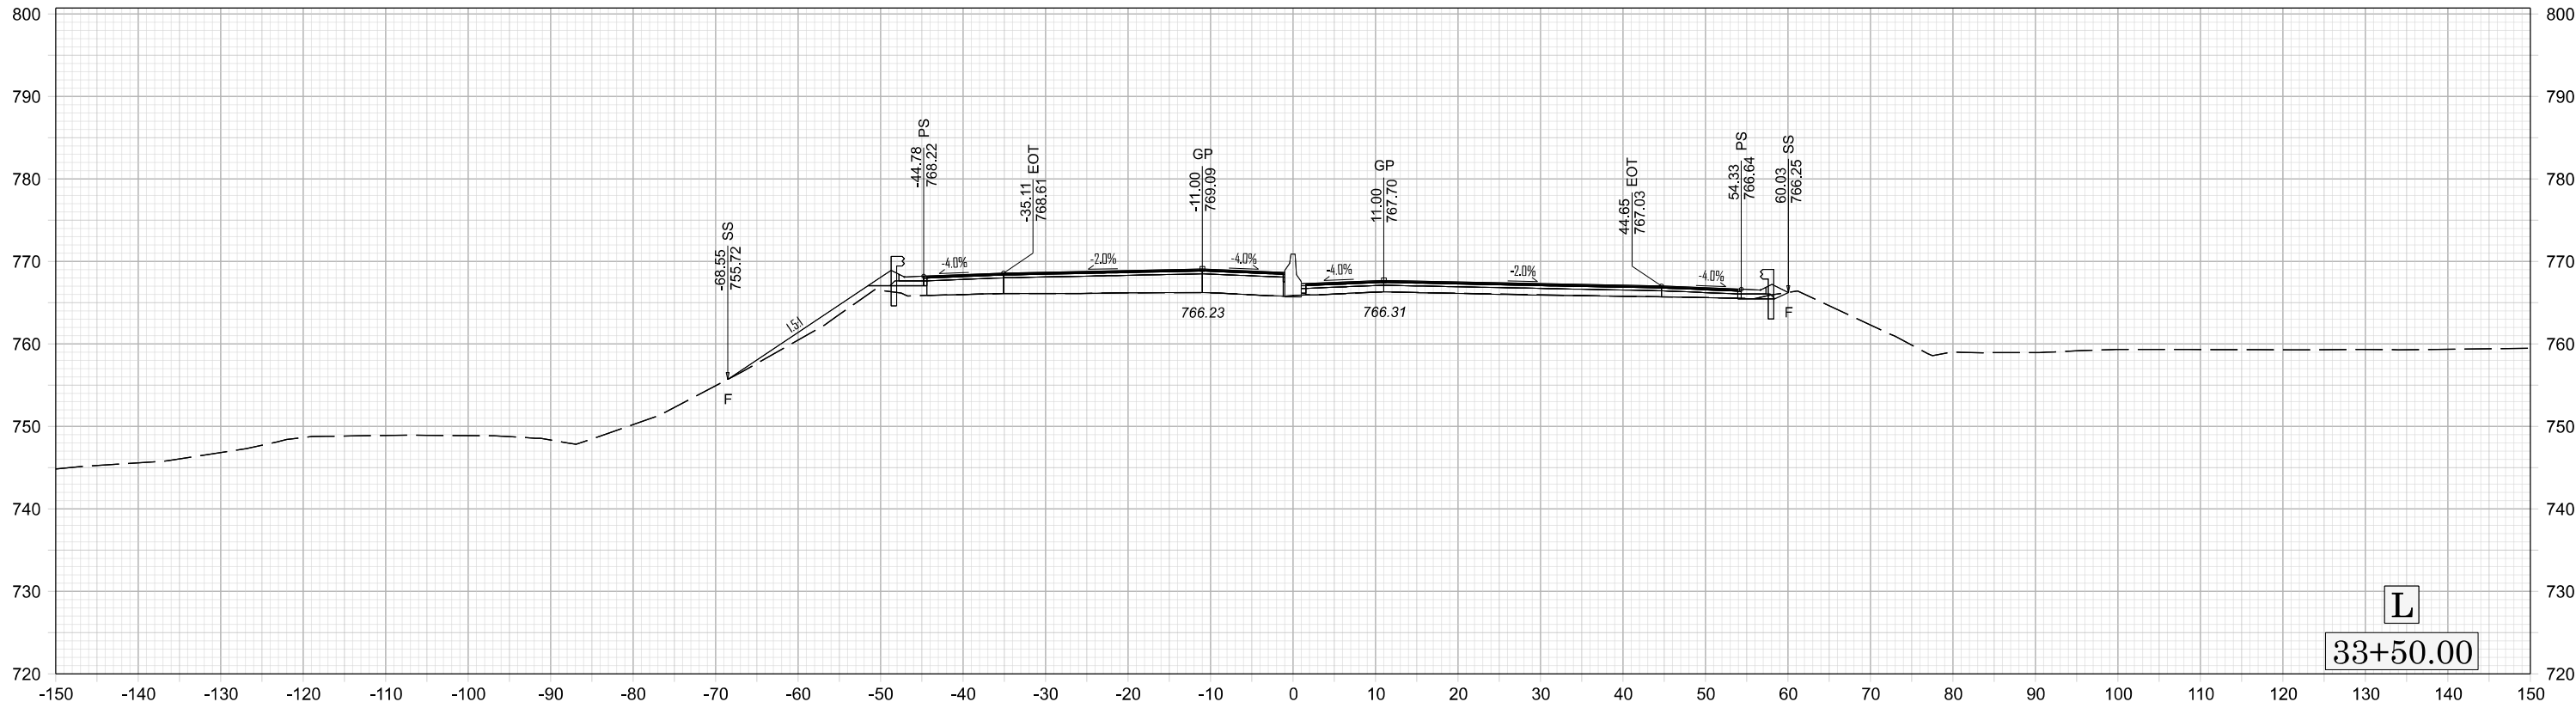


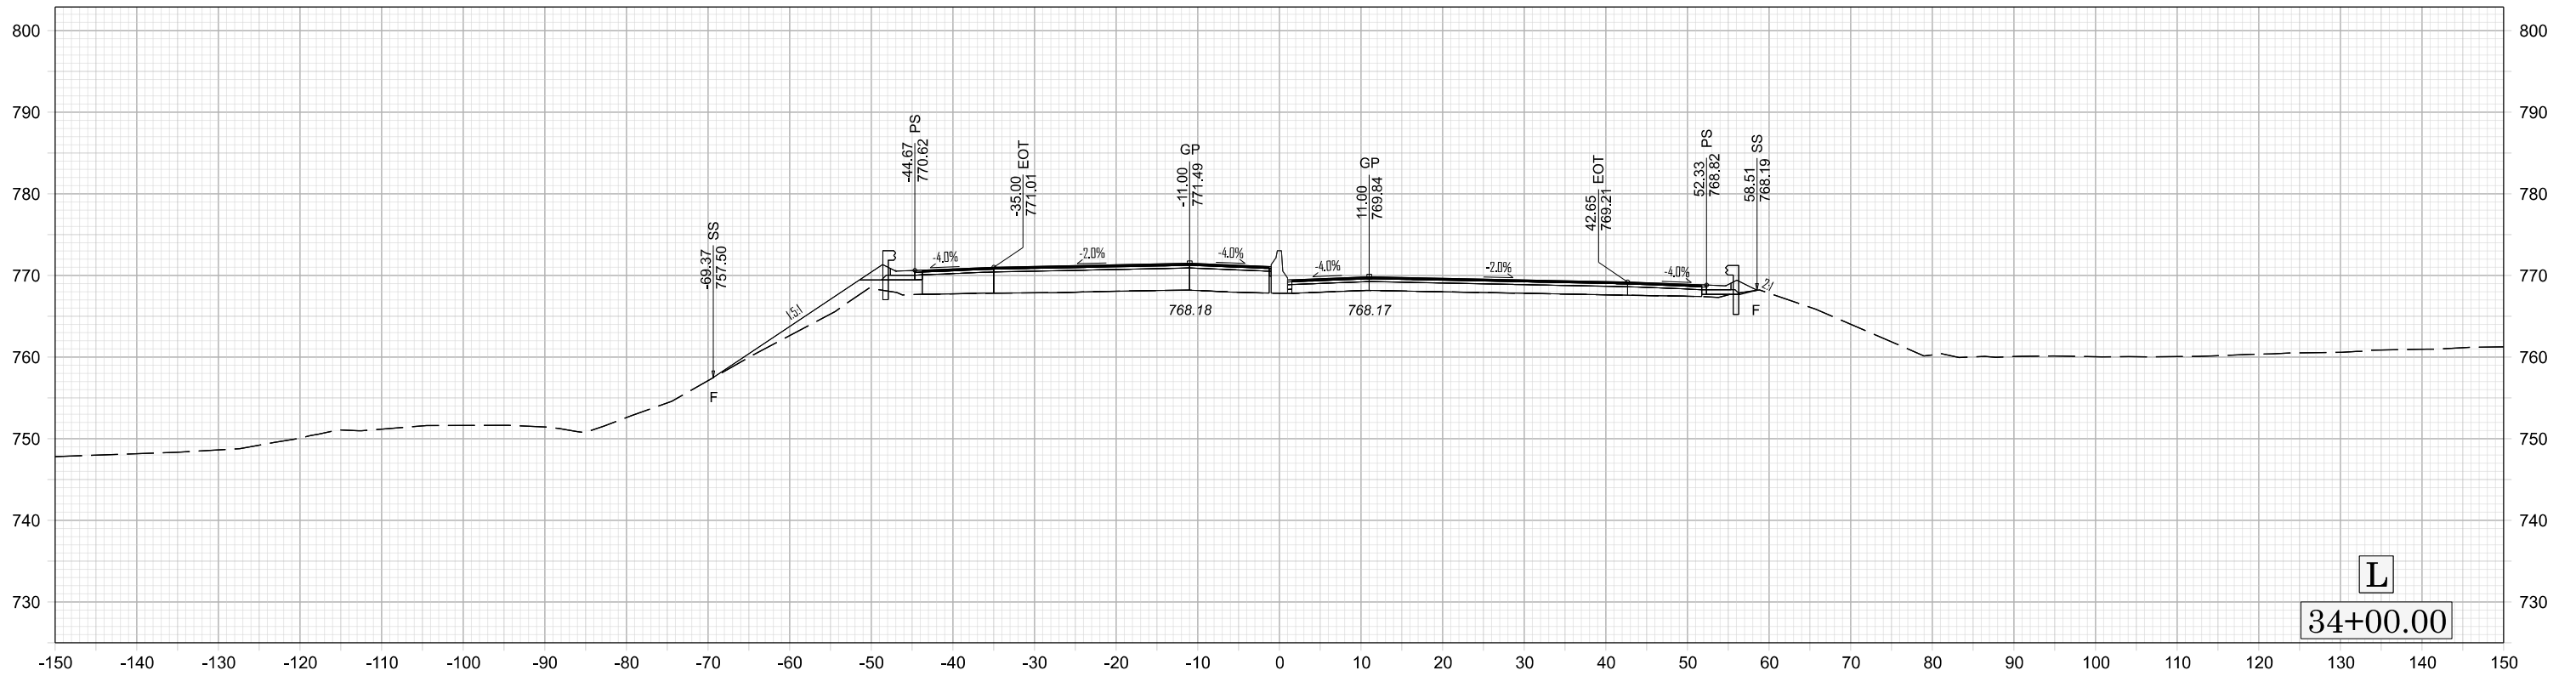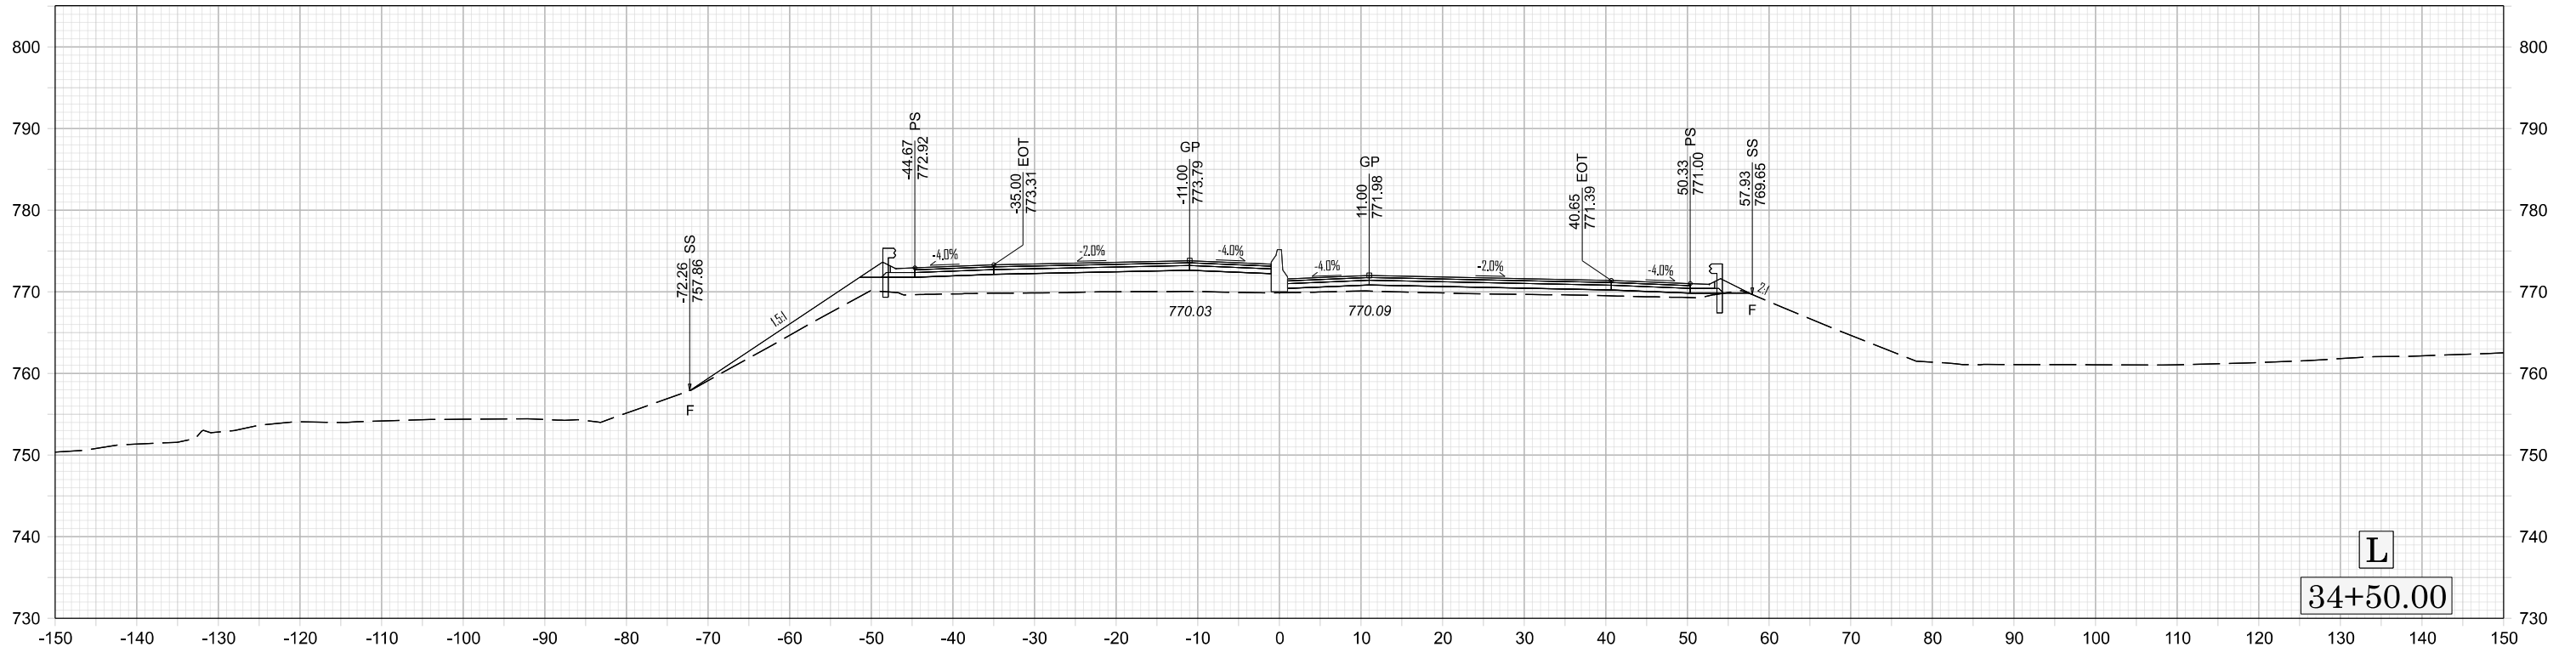
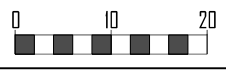


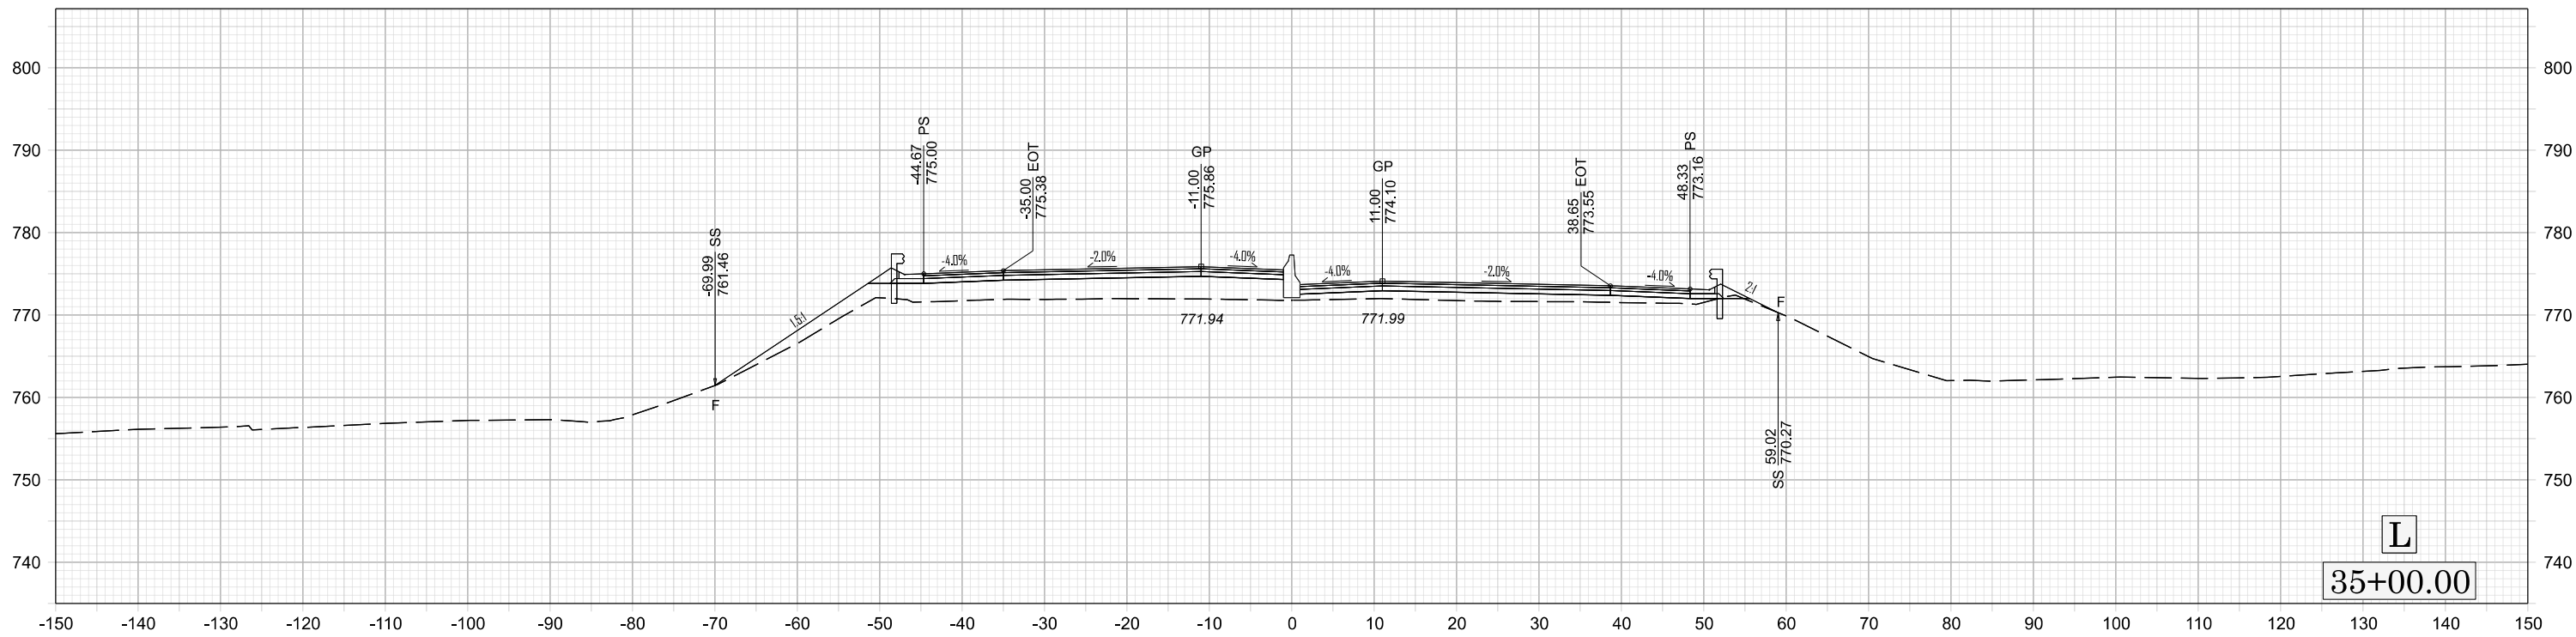
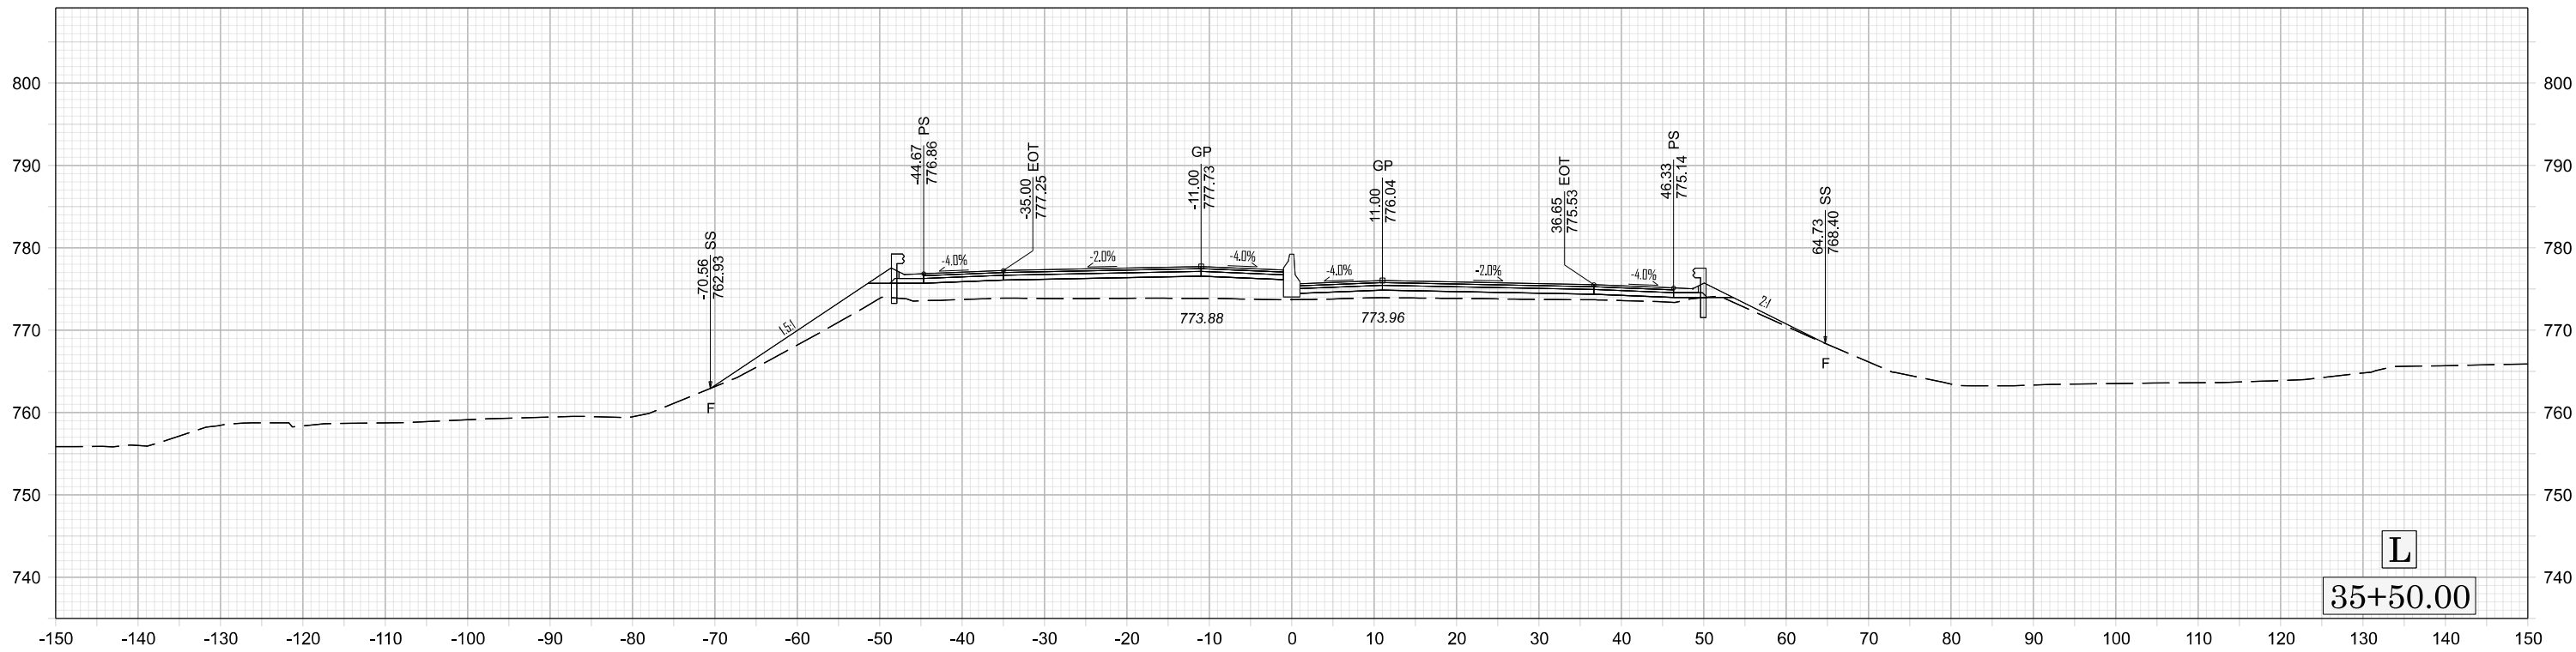
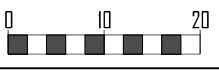


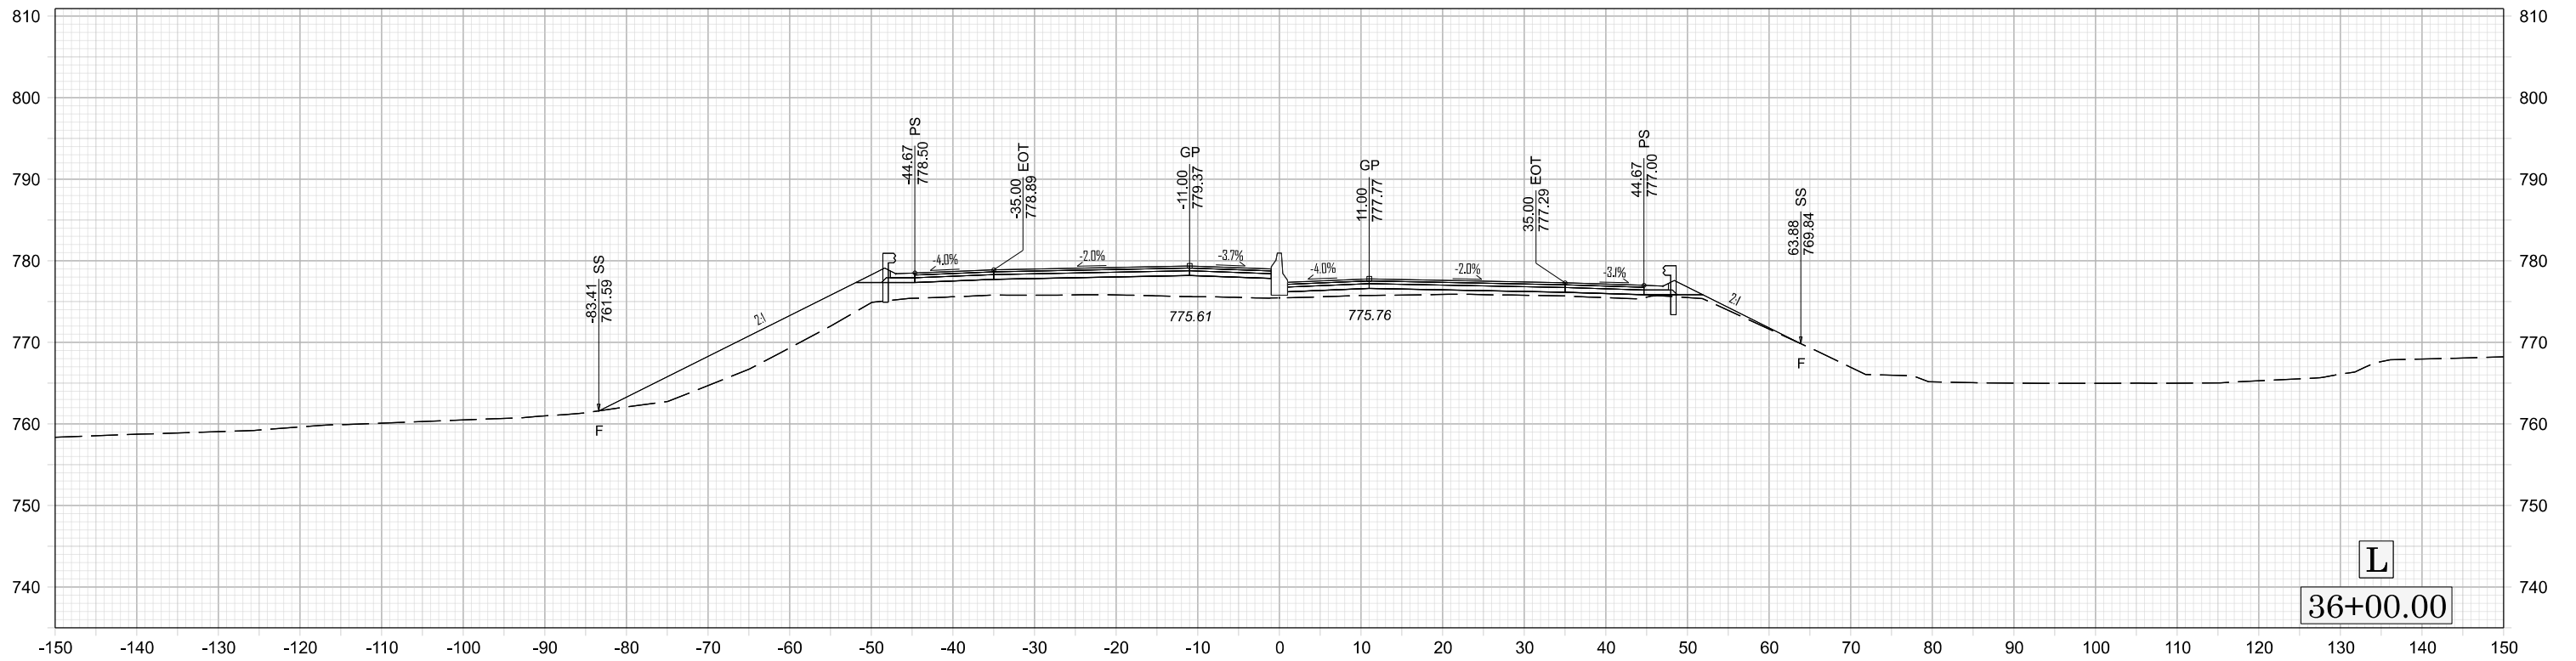
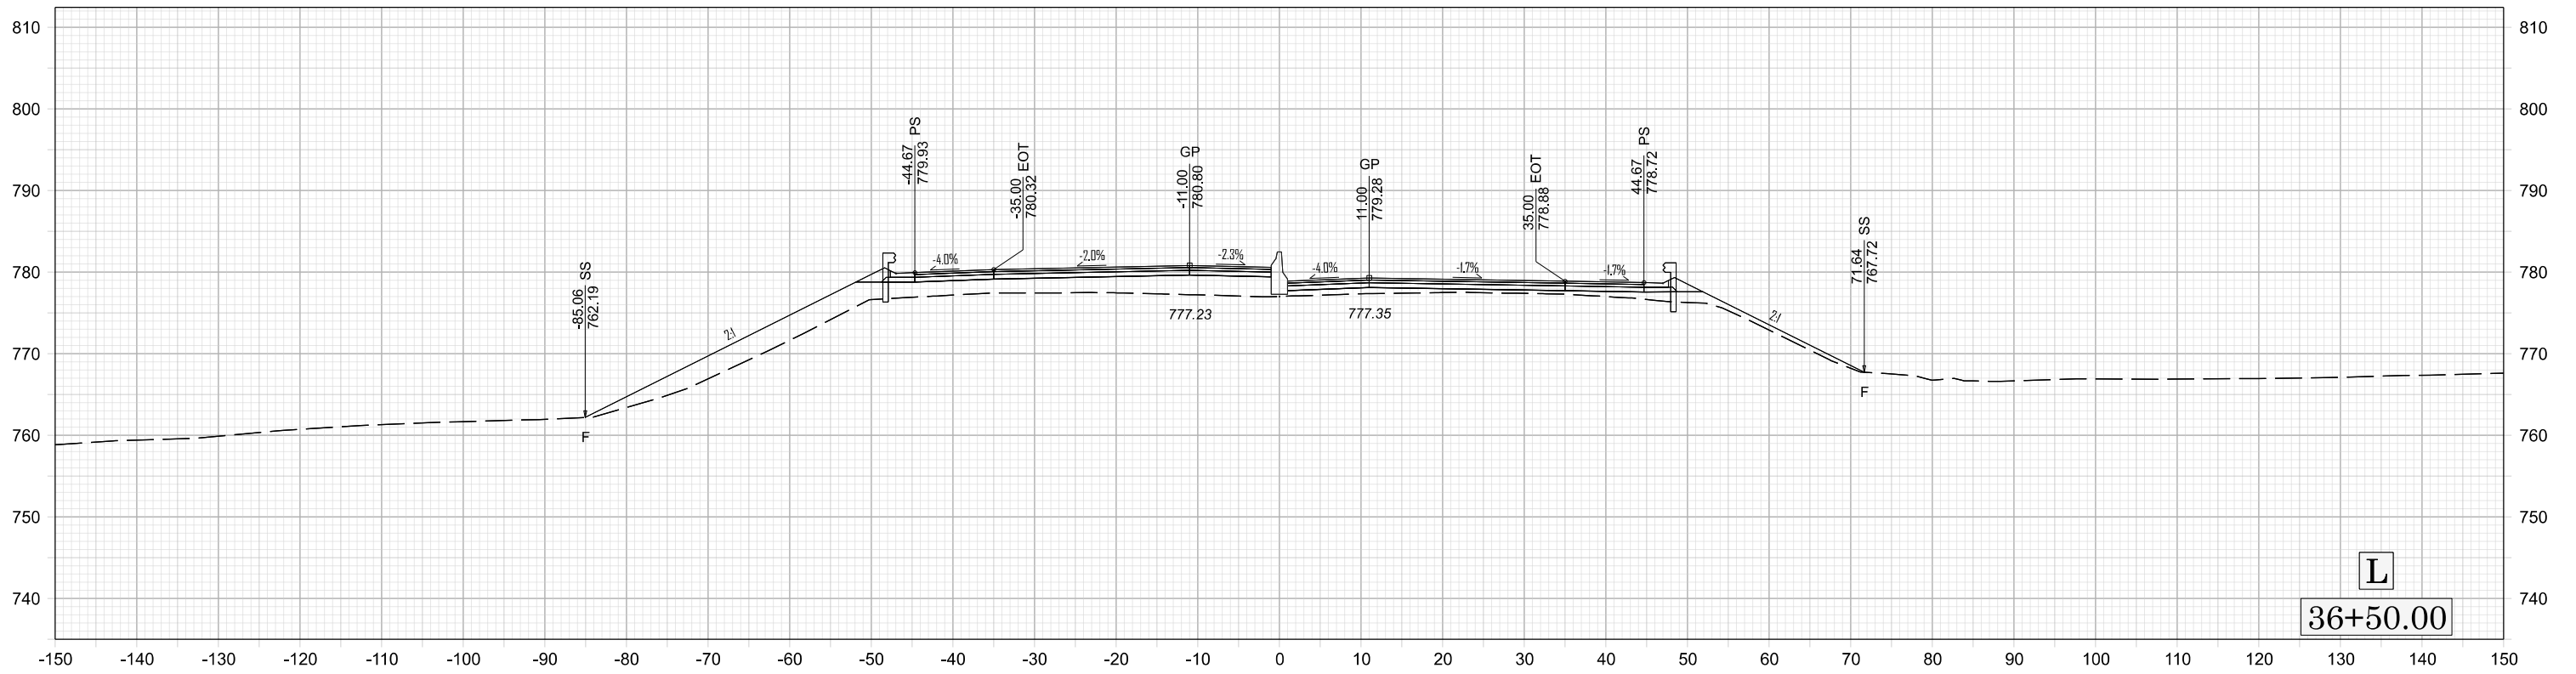
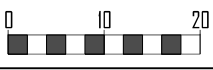


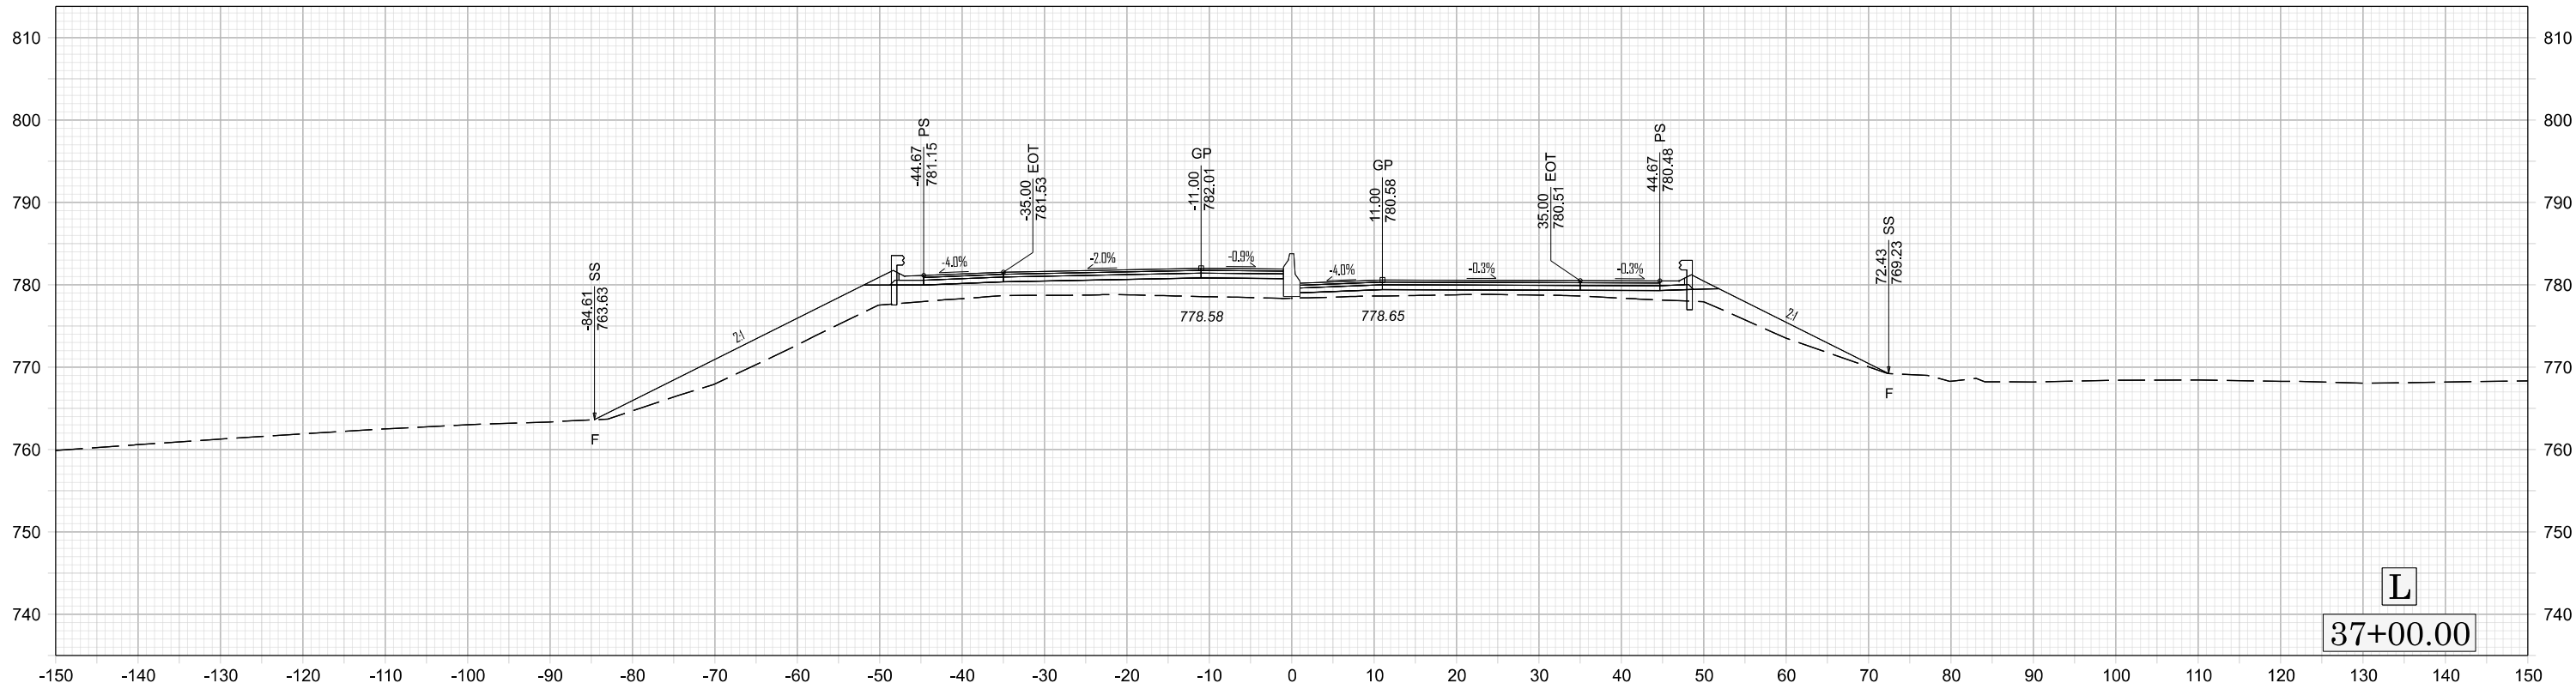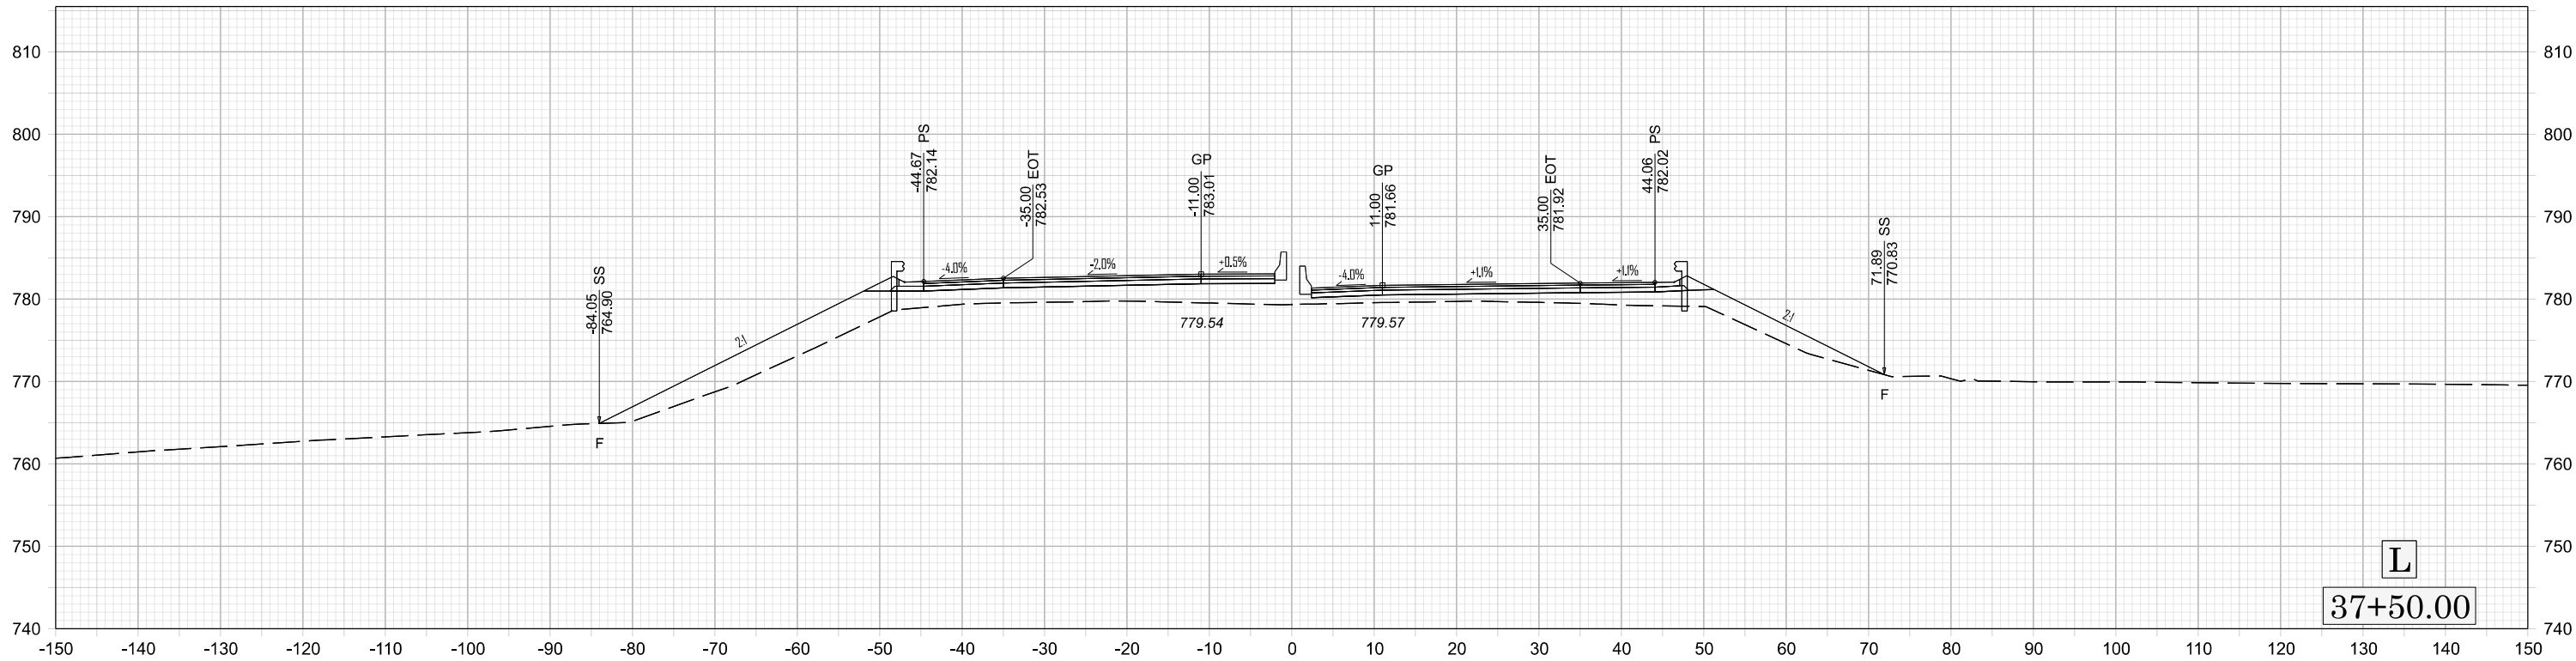
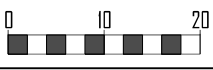


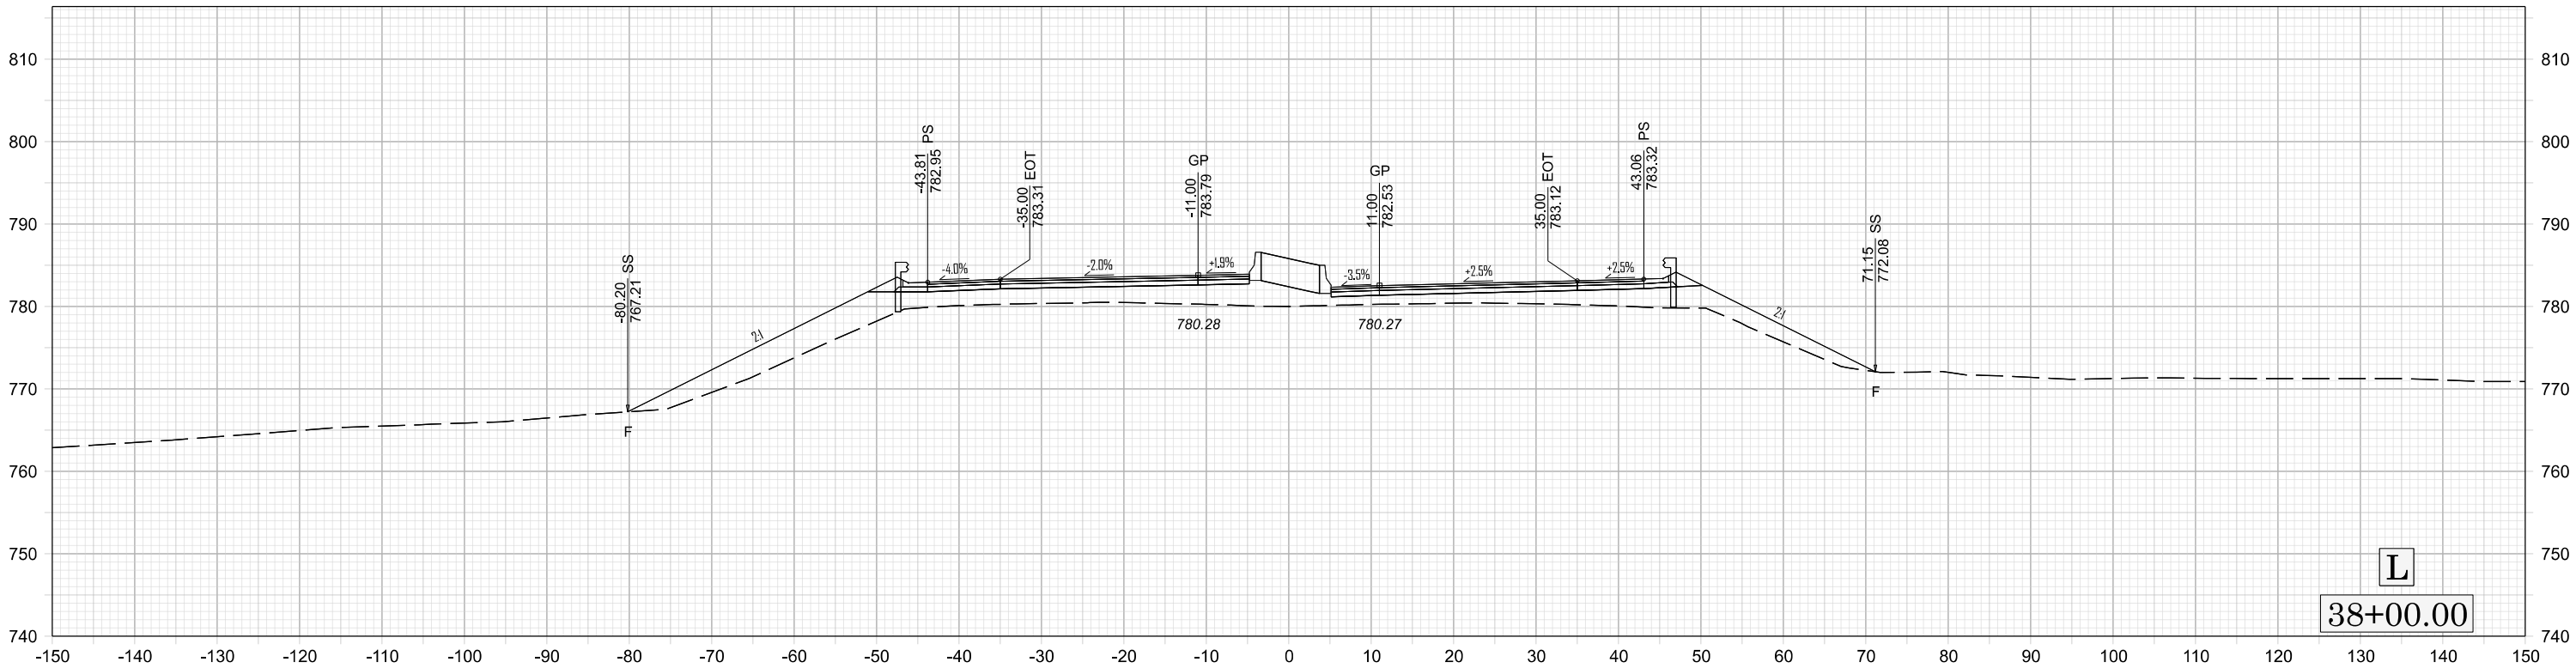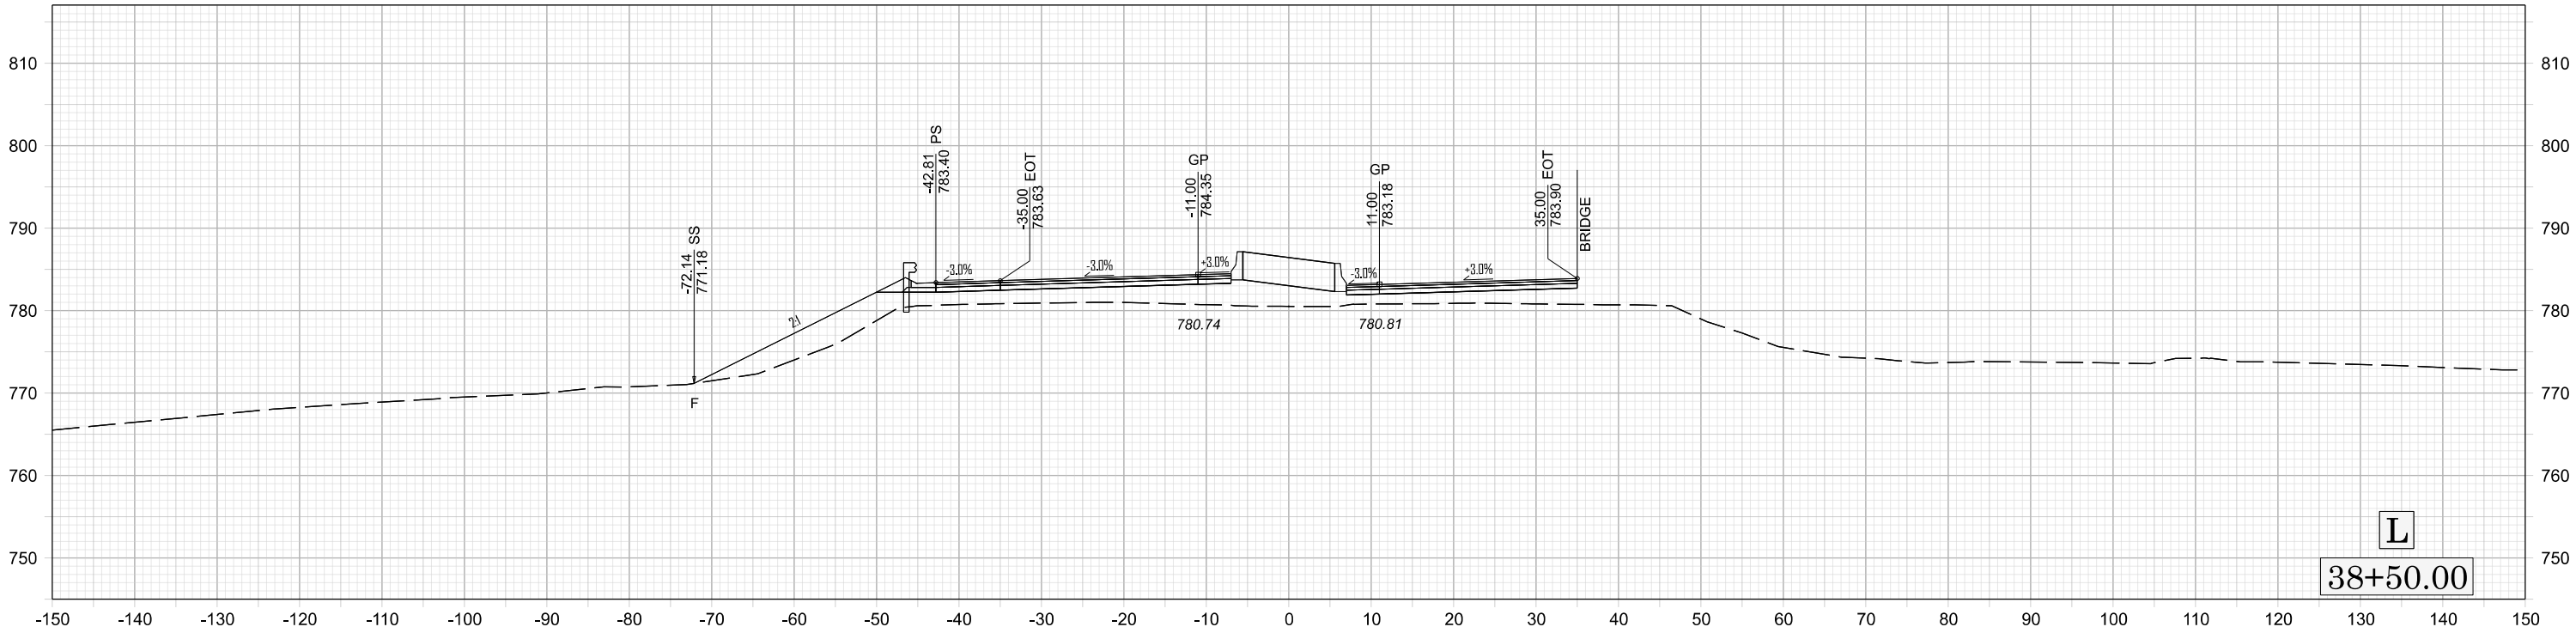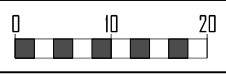


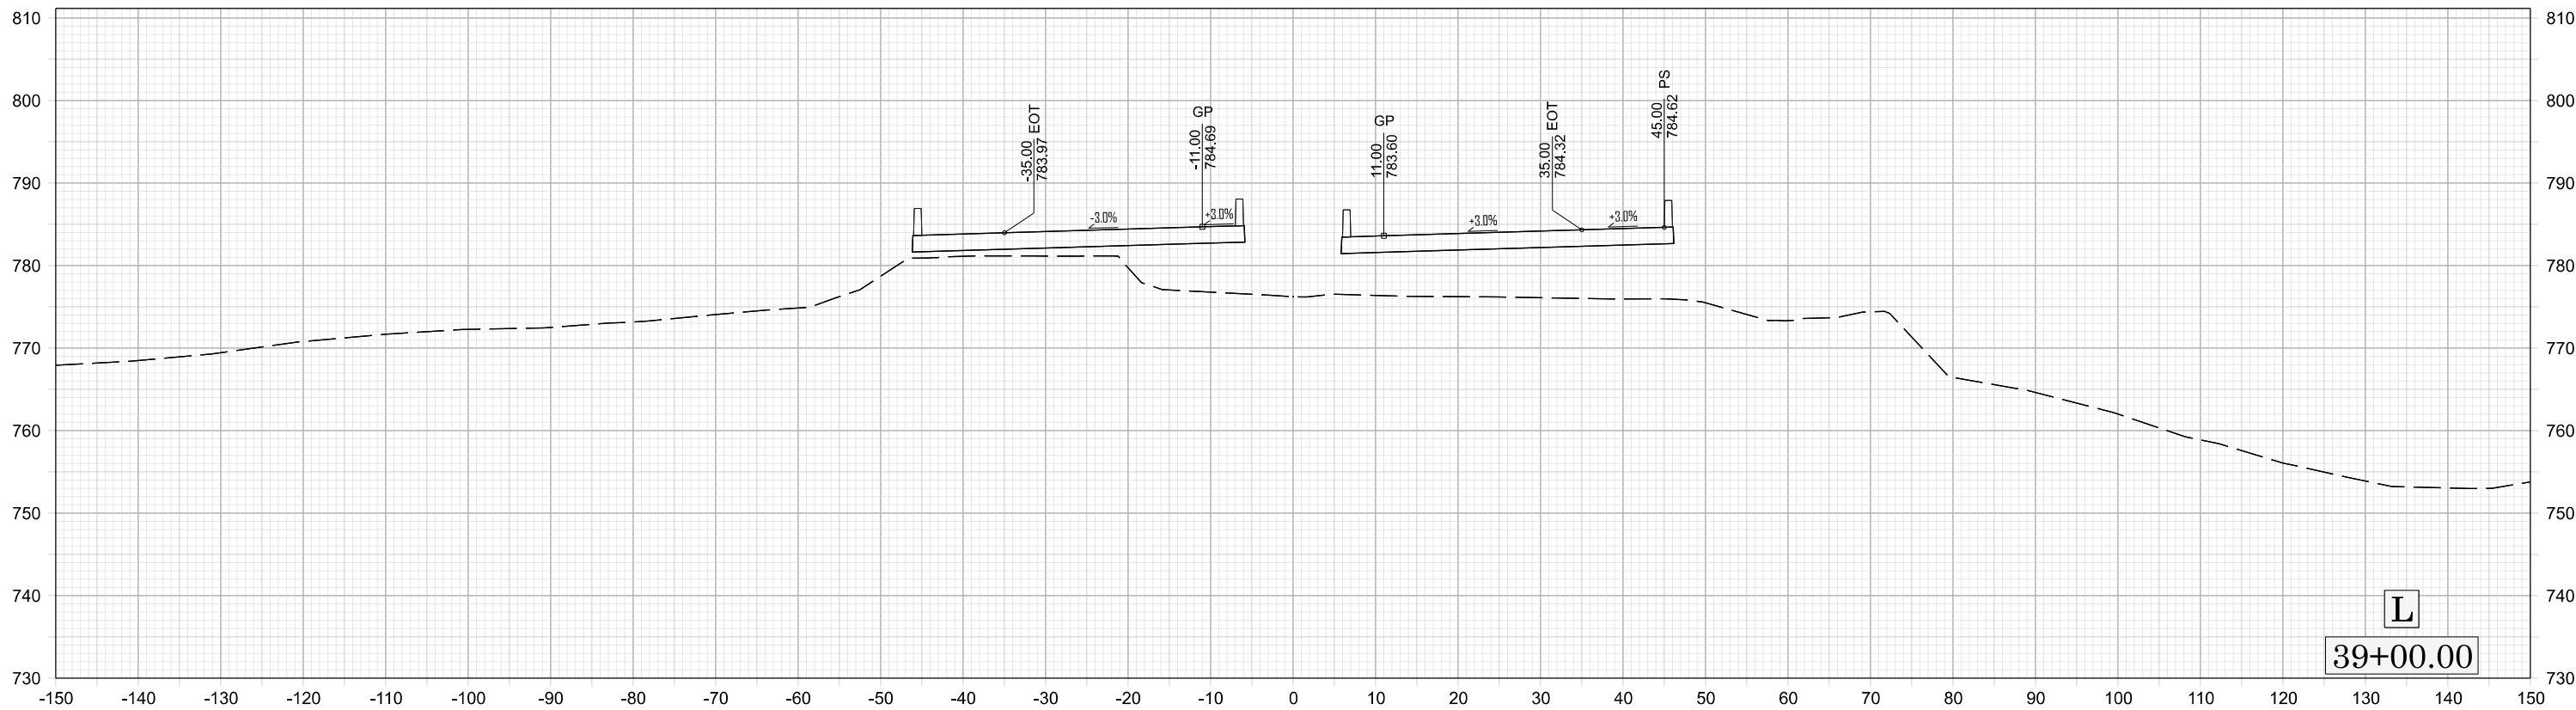
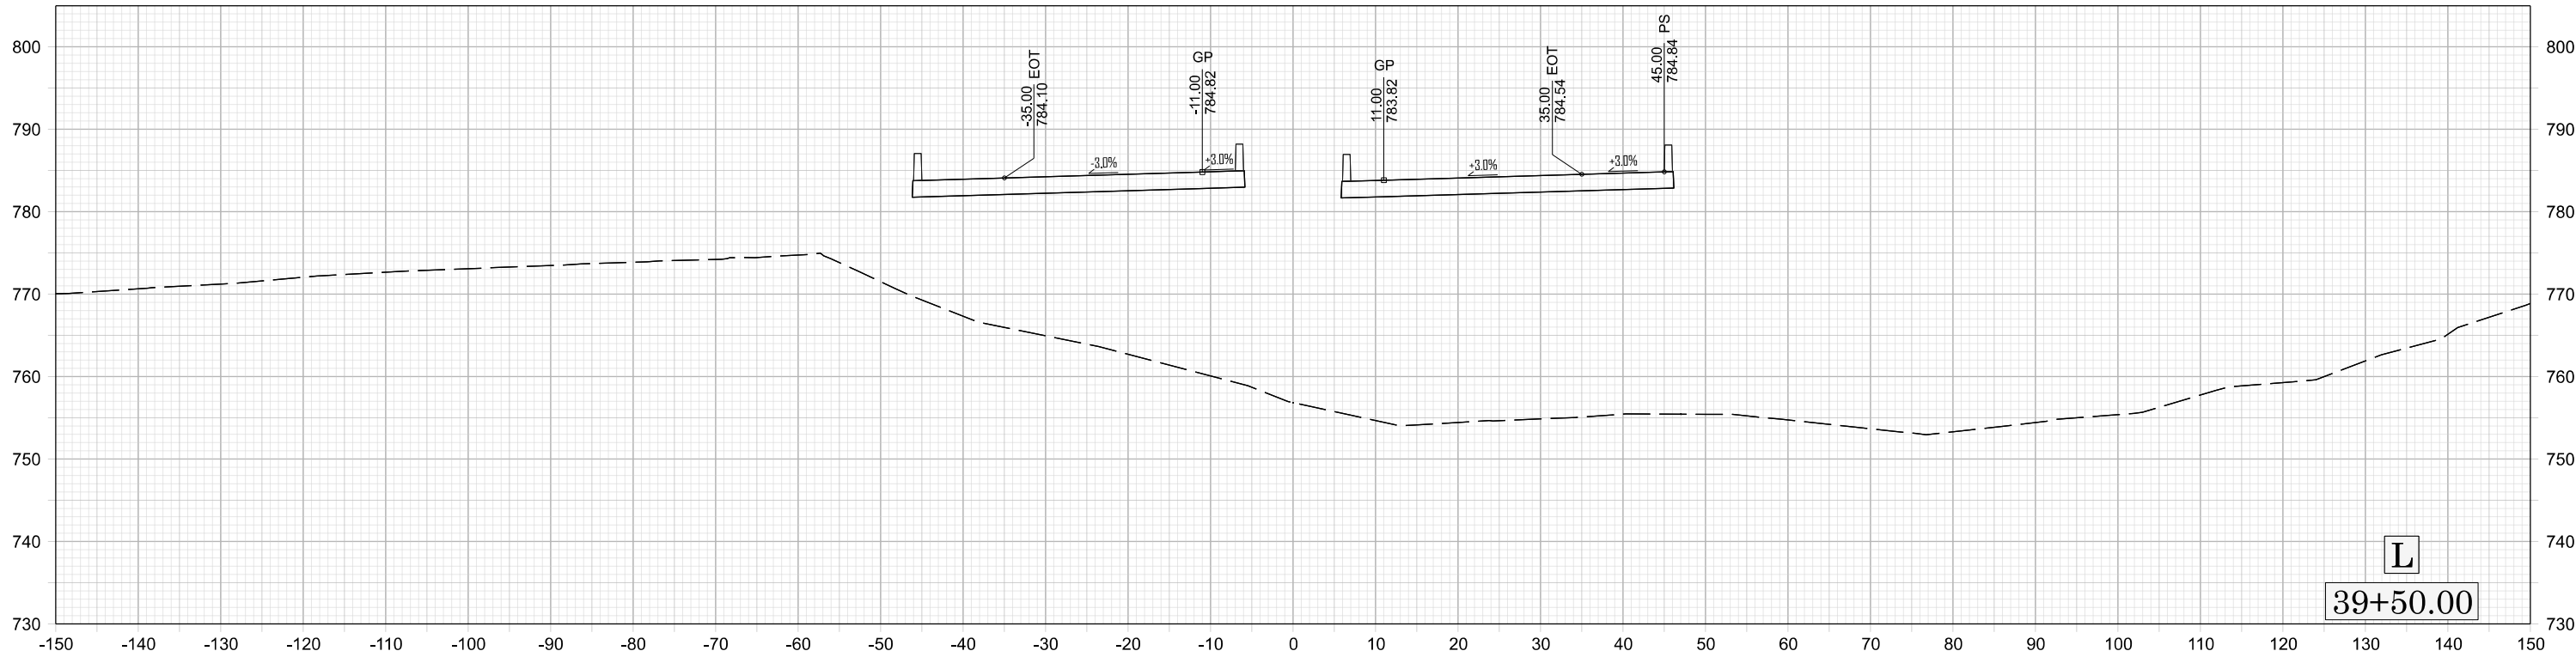


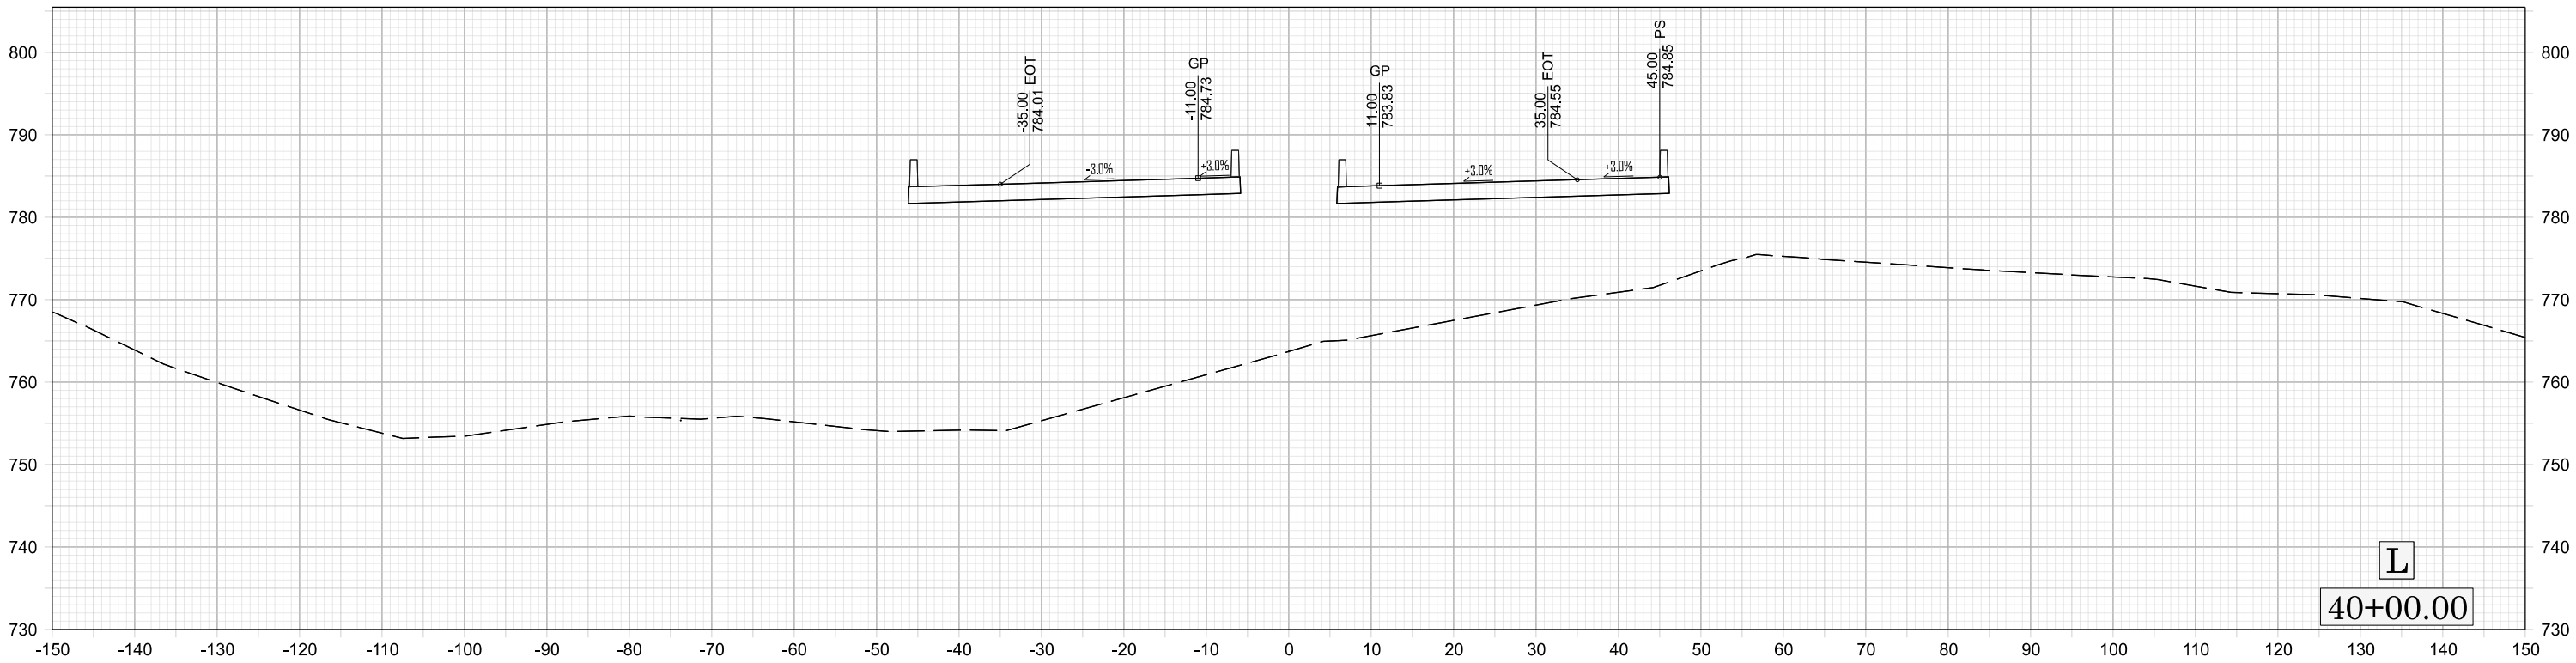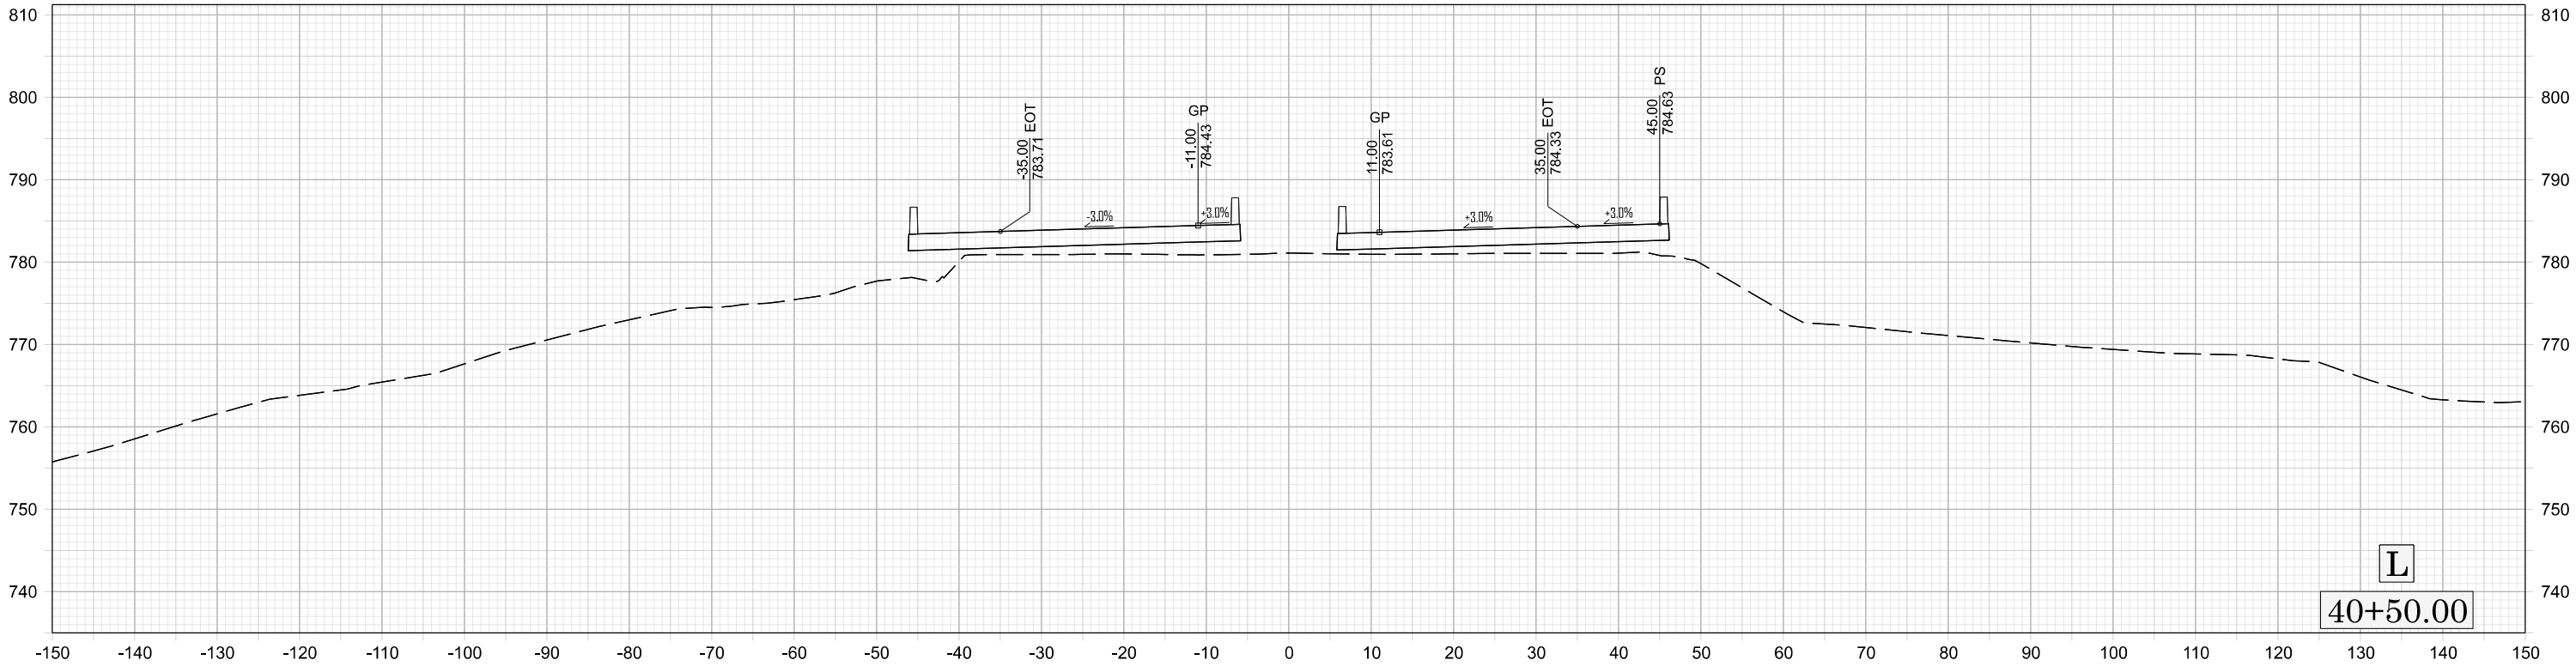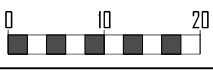

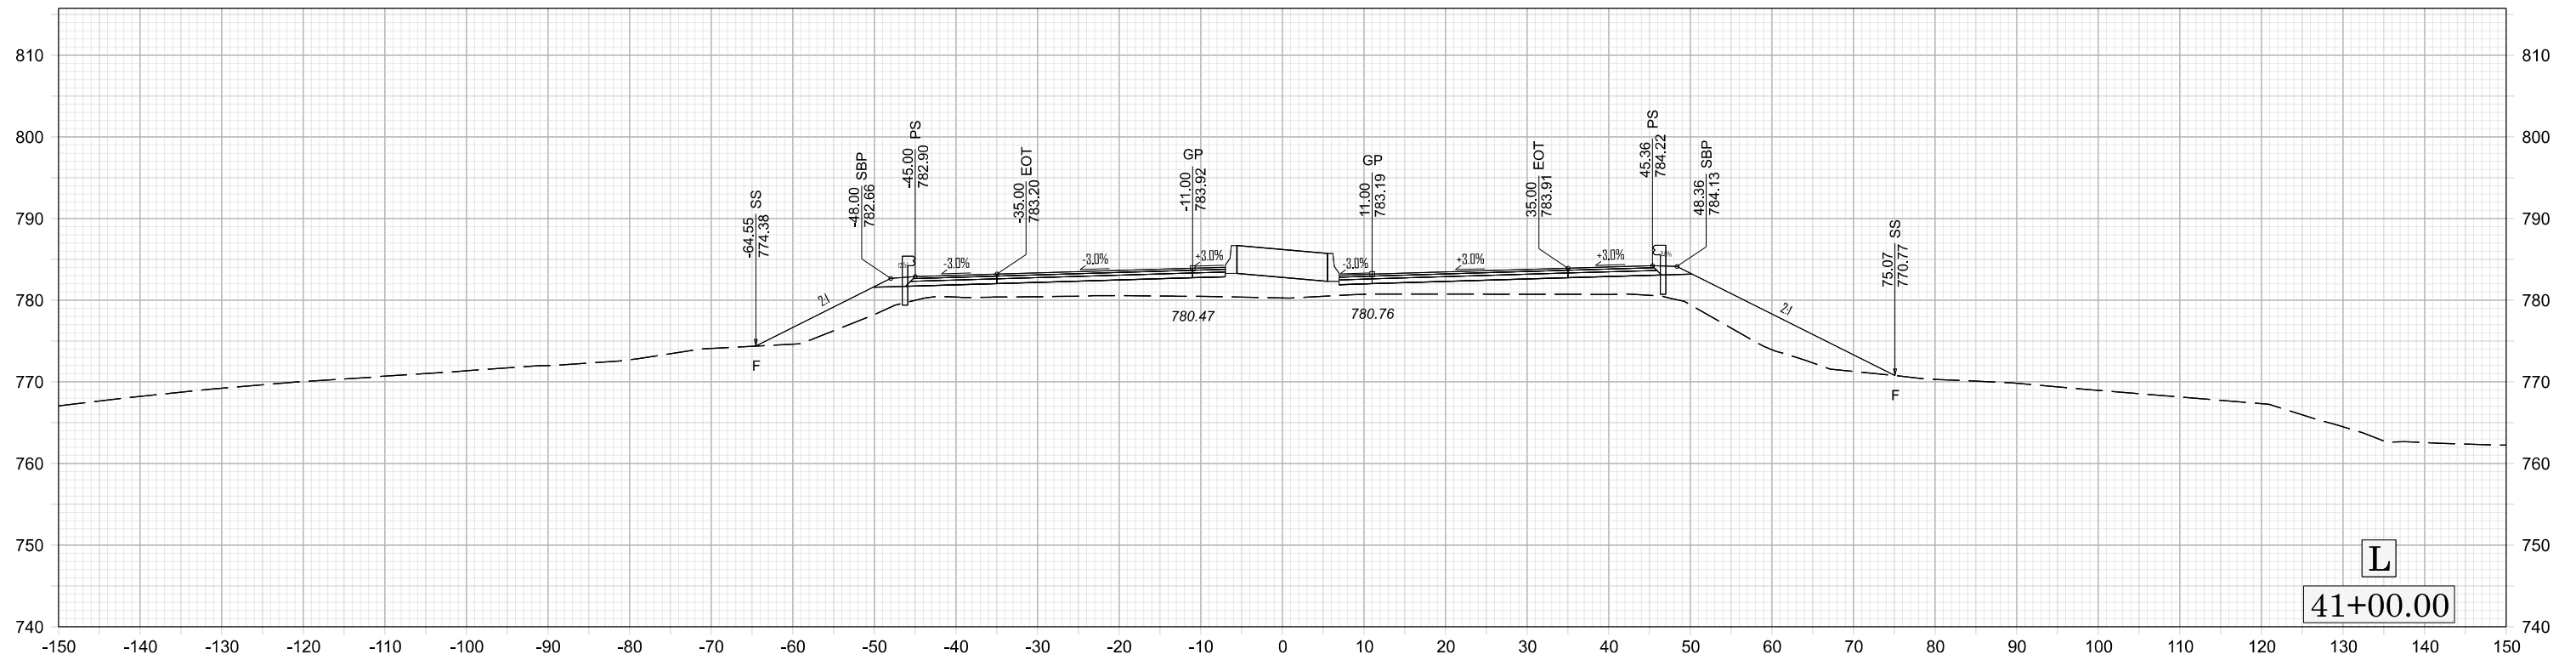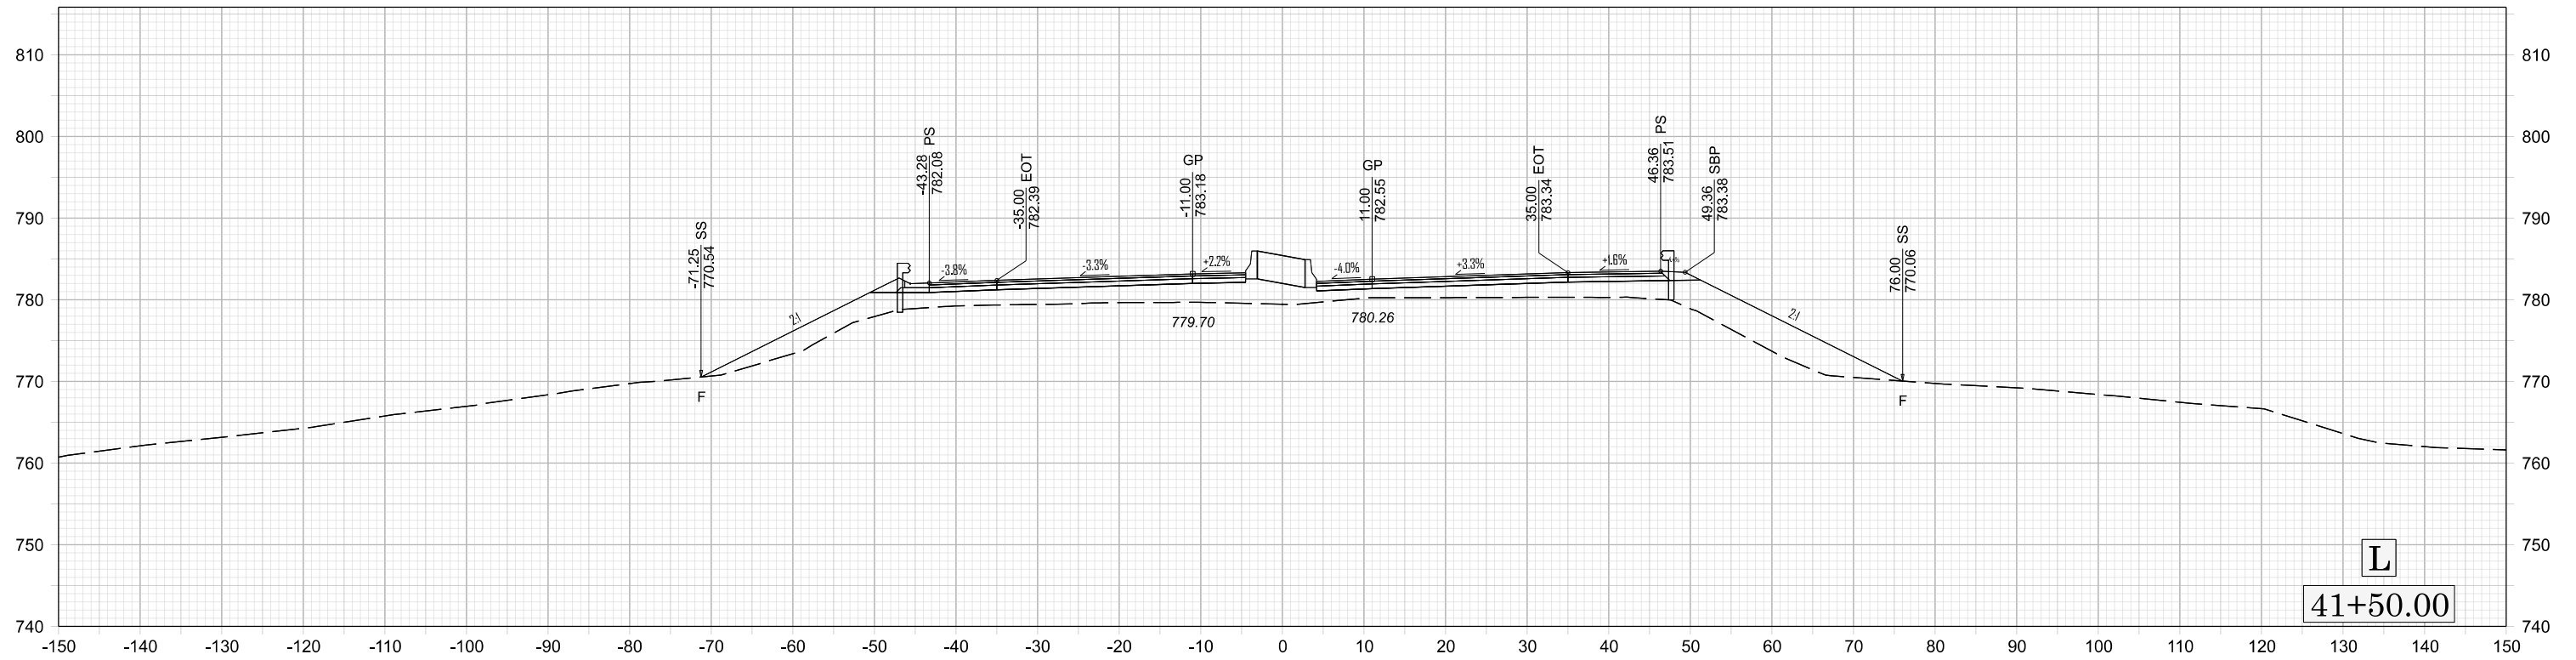
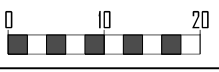


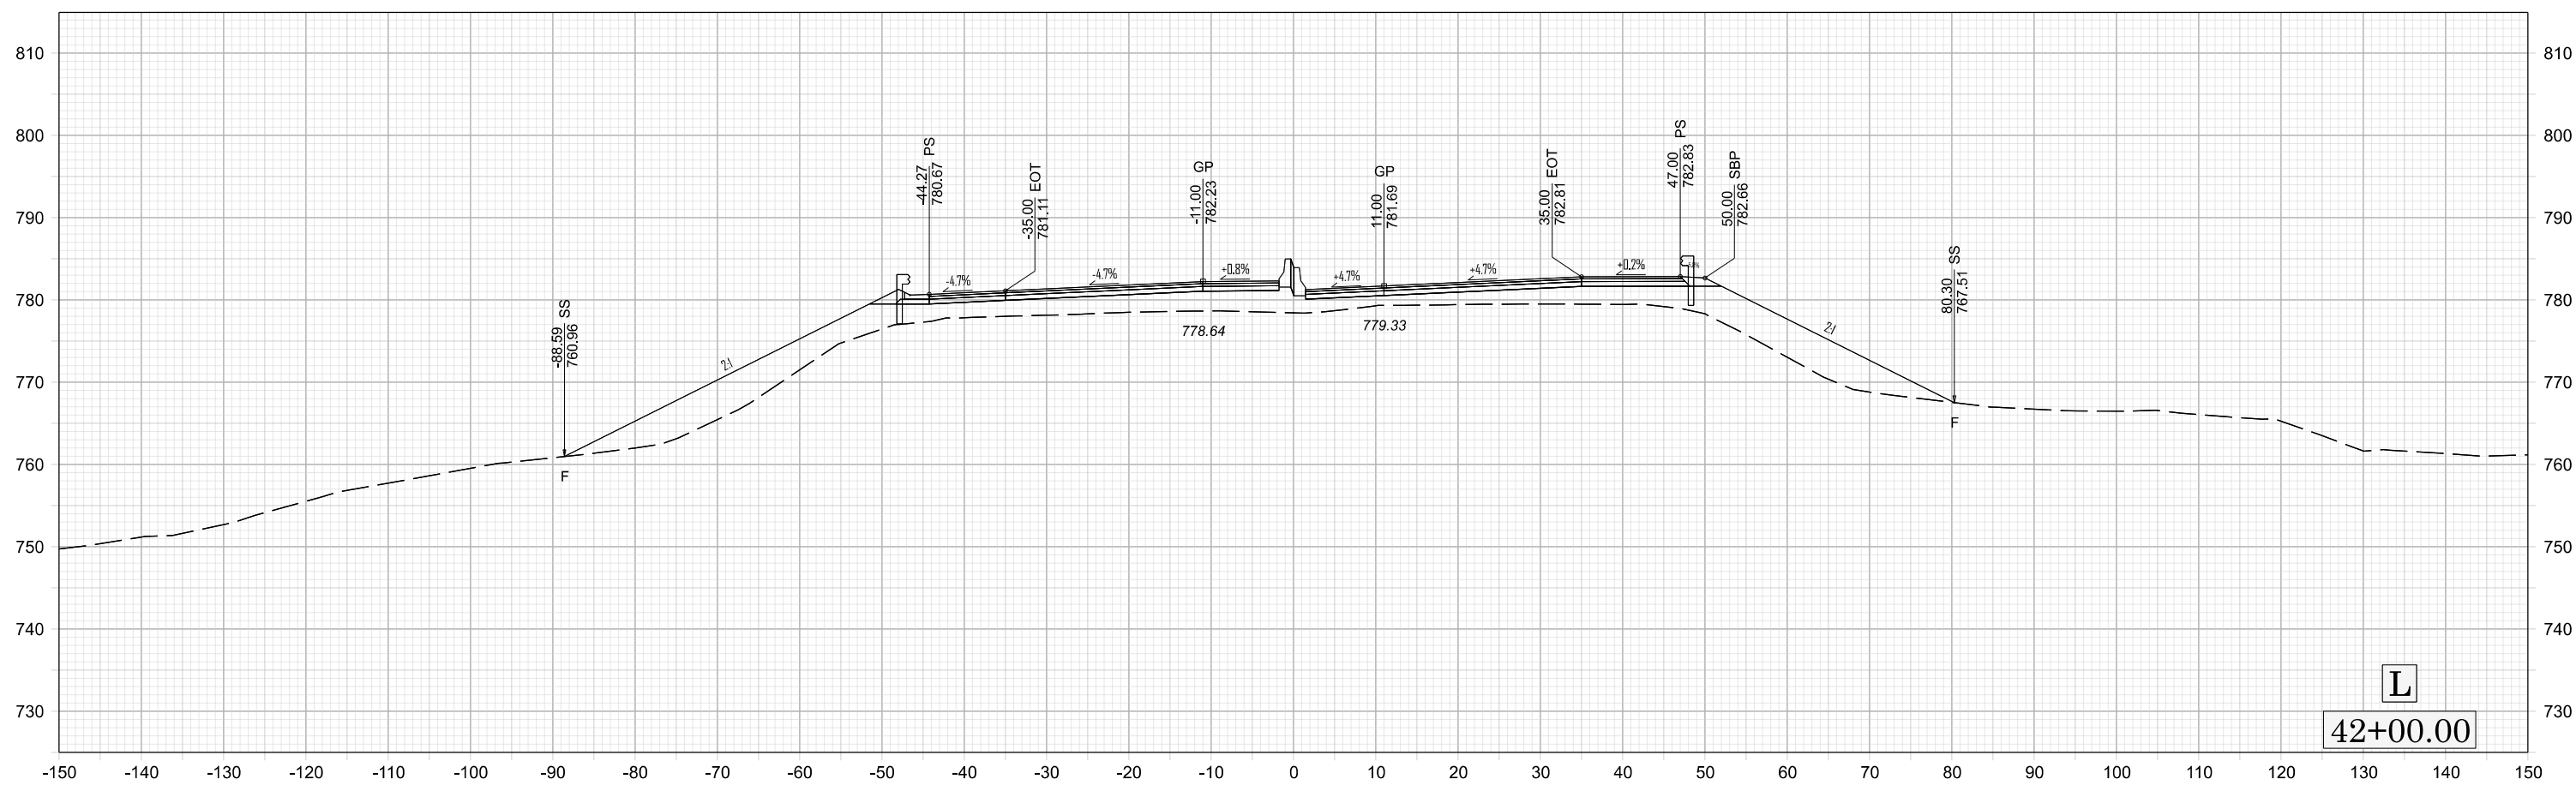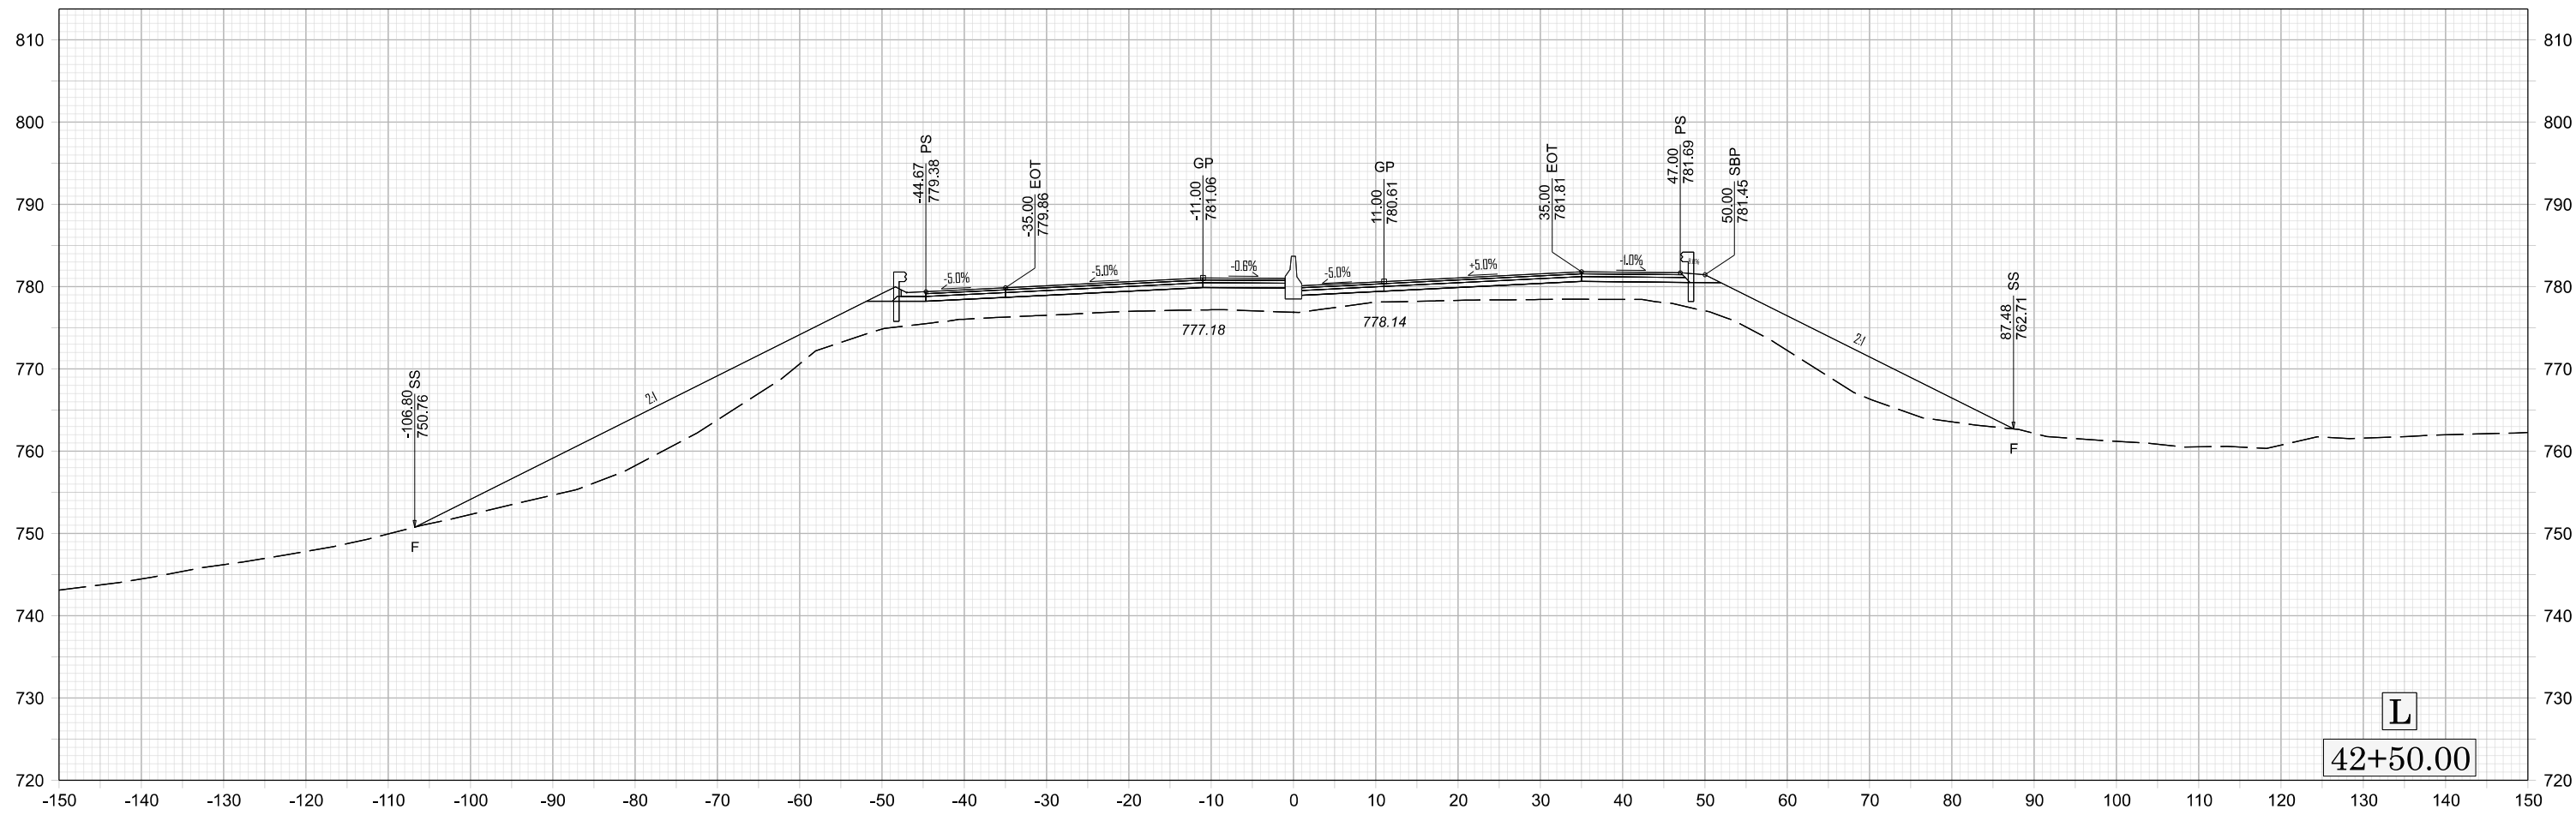

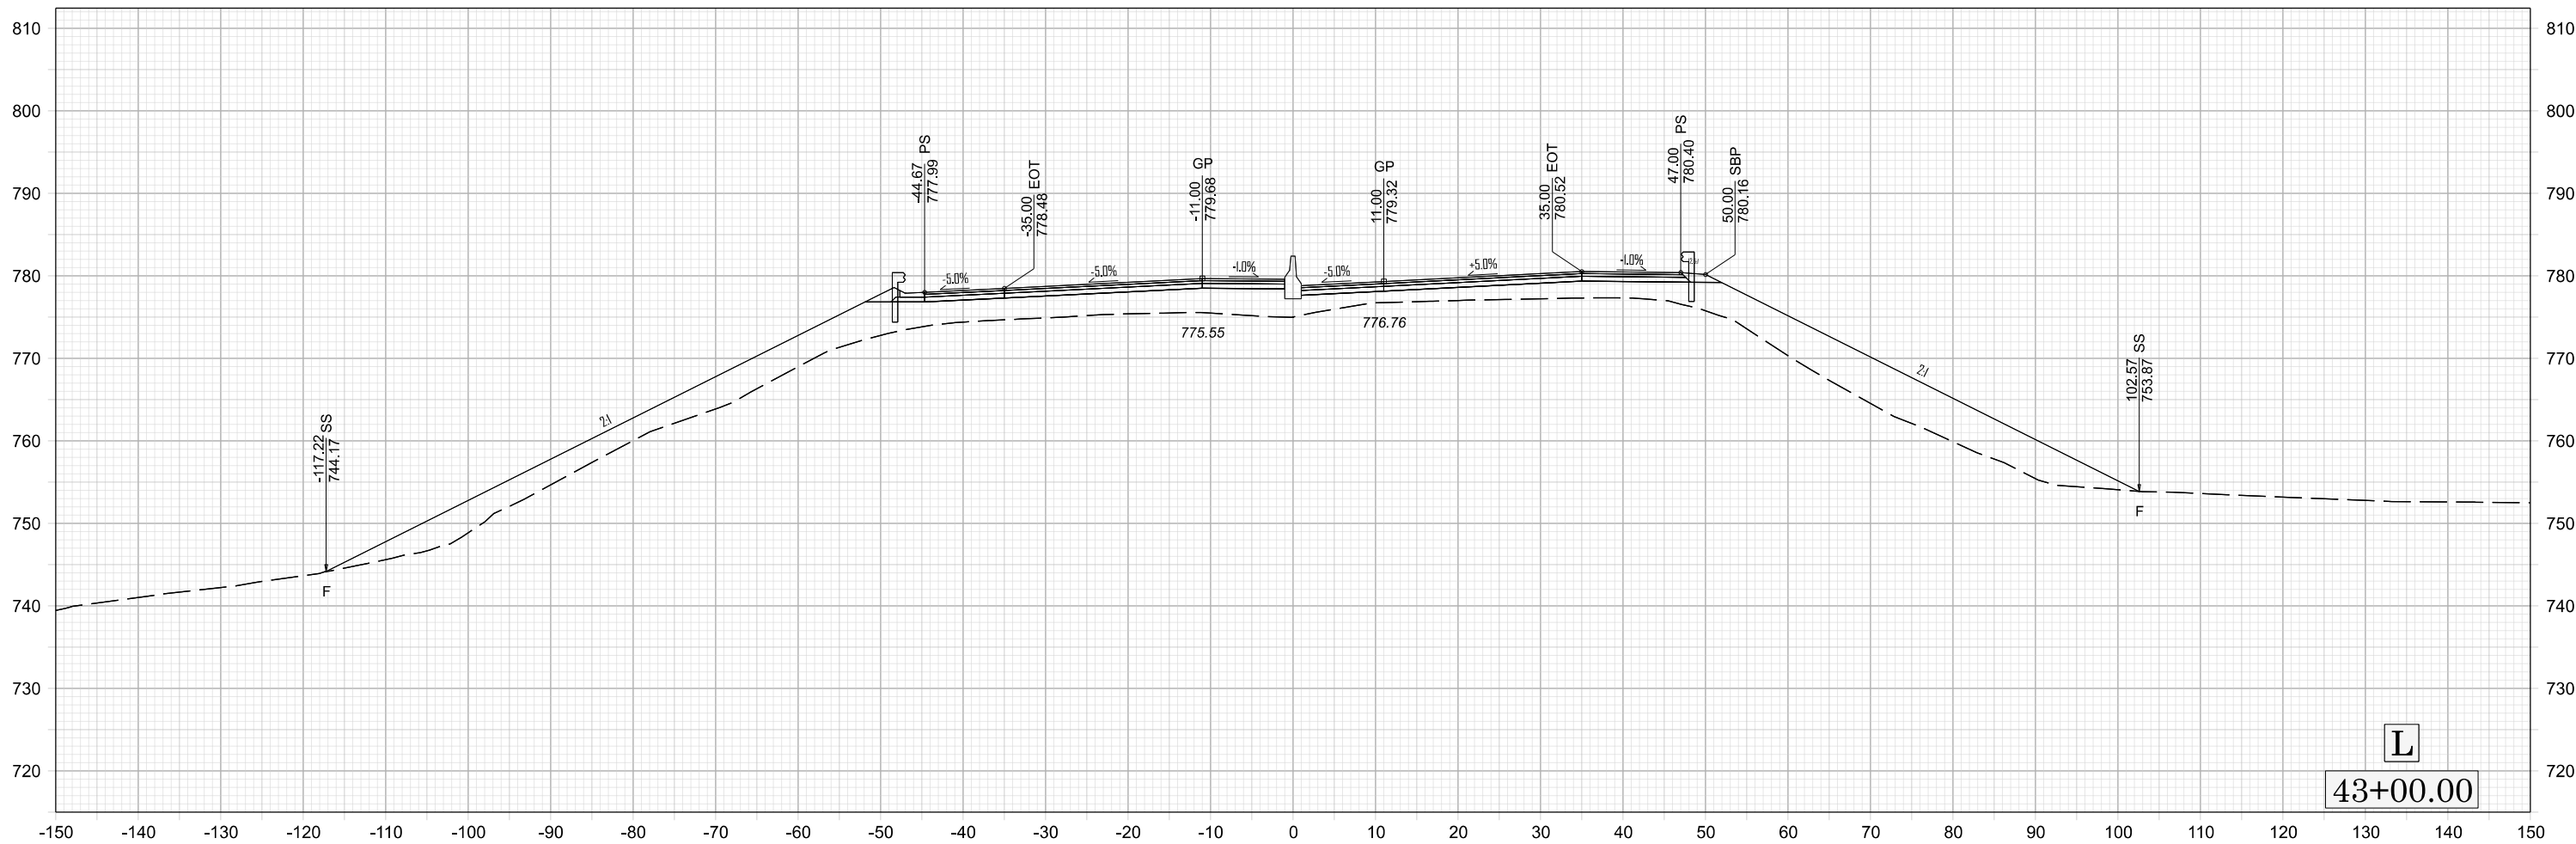


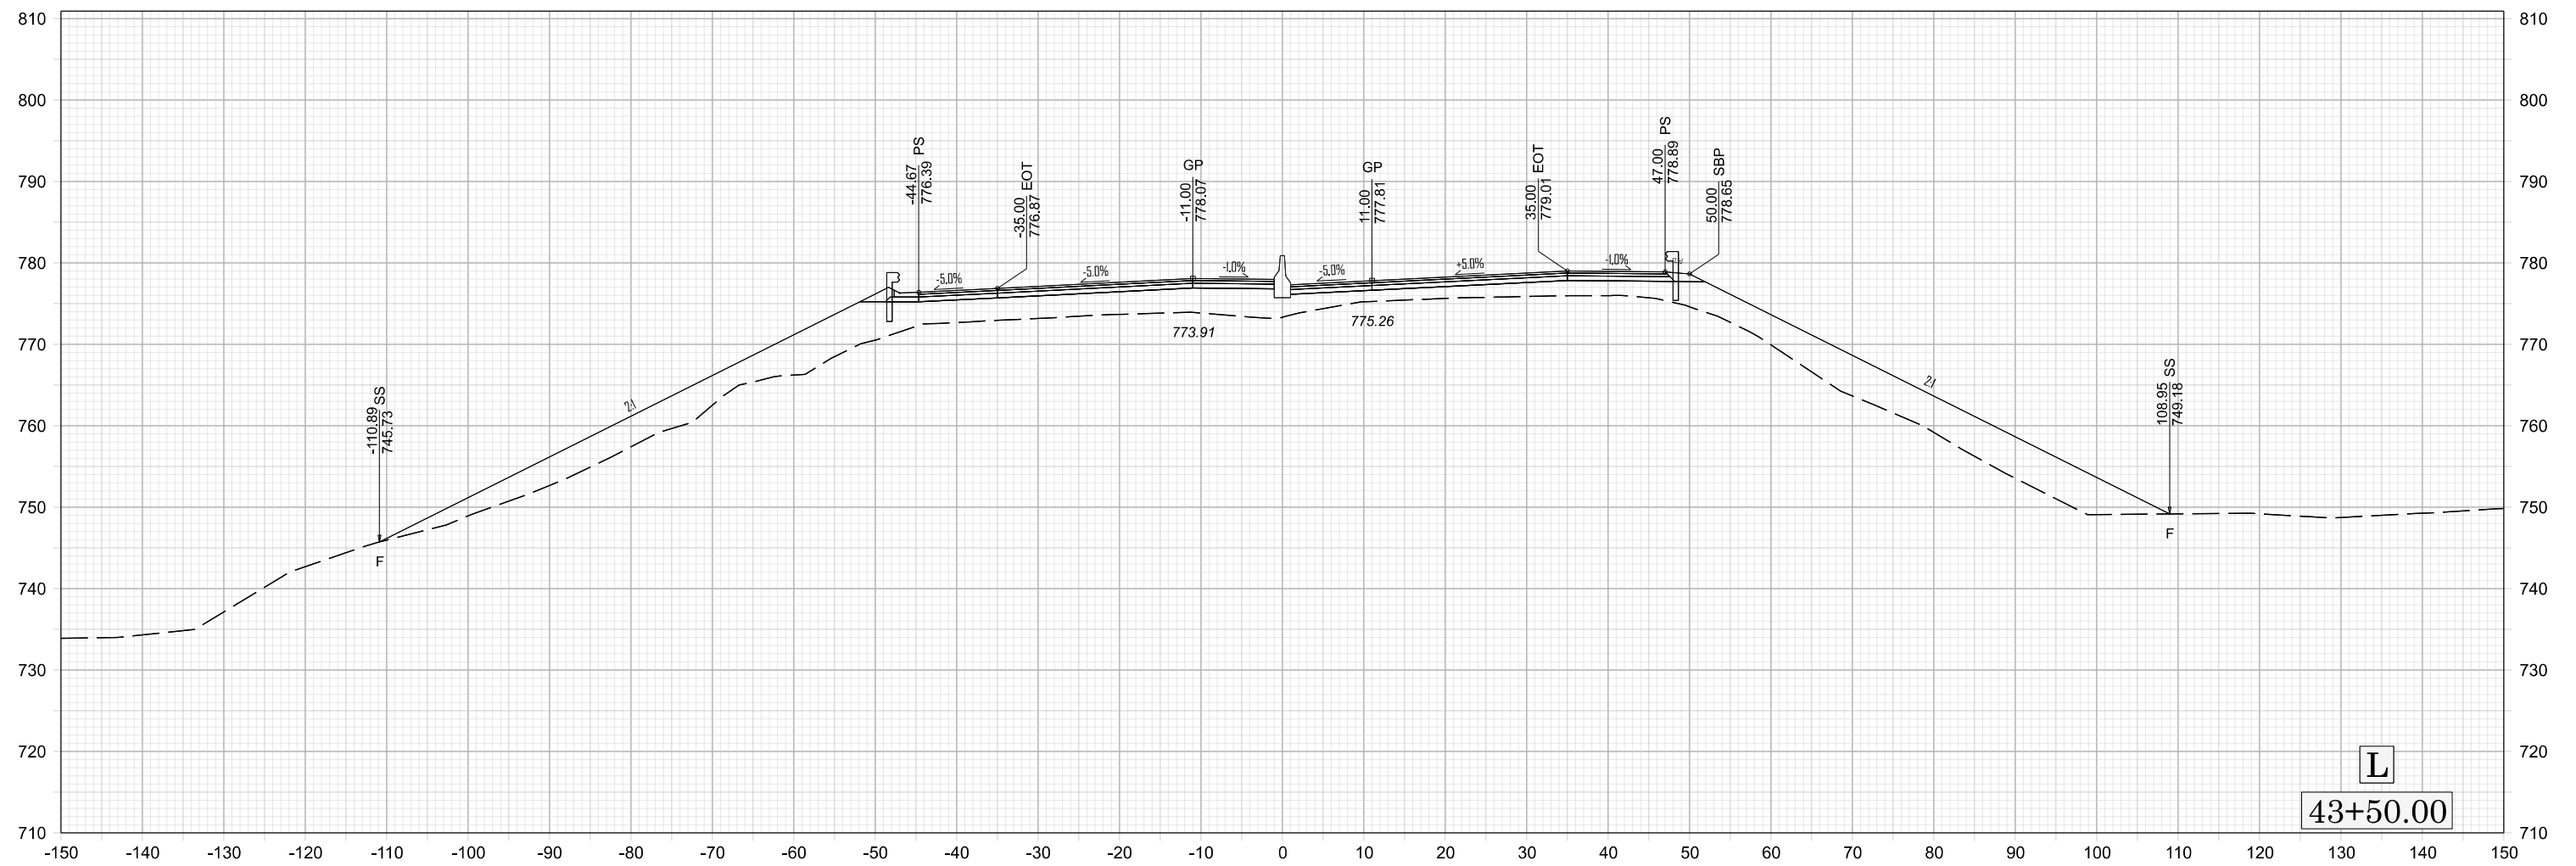
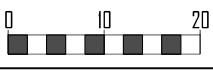




L
43+50.00

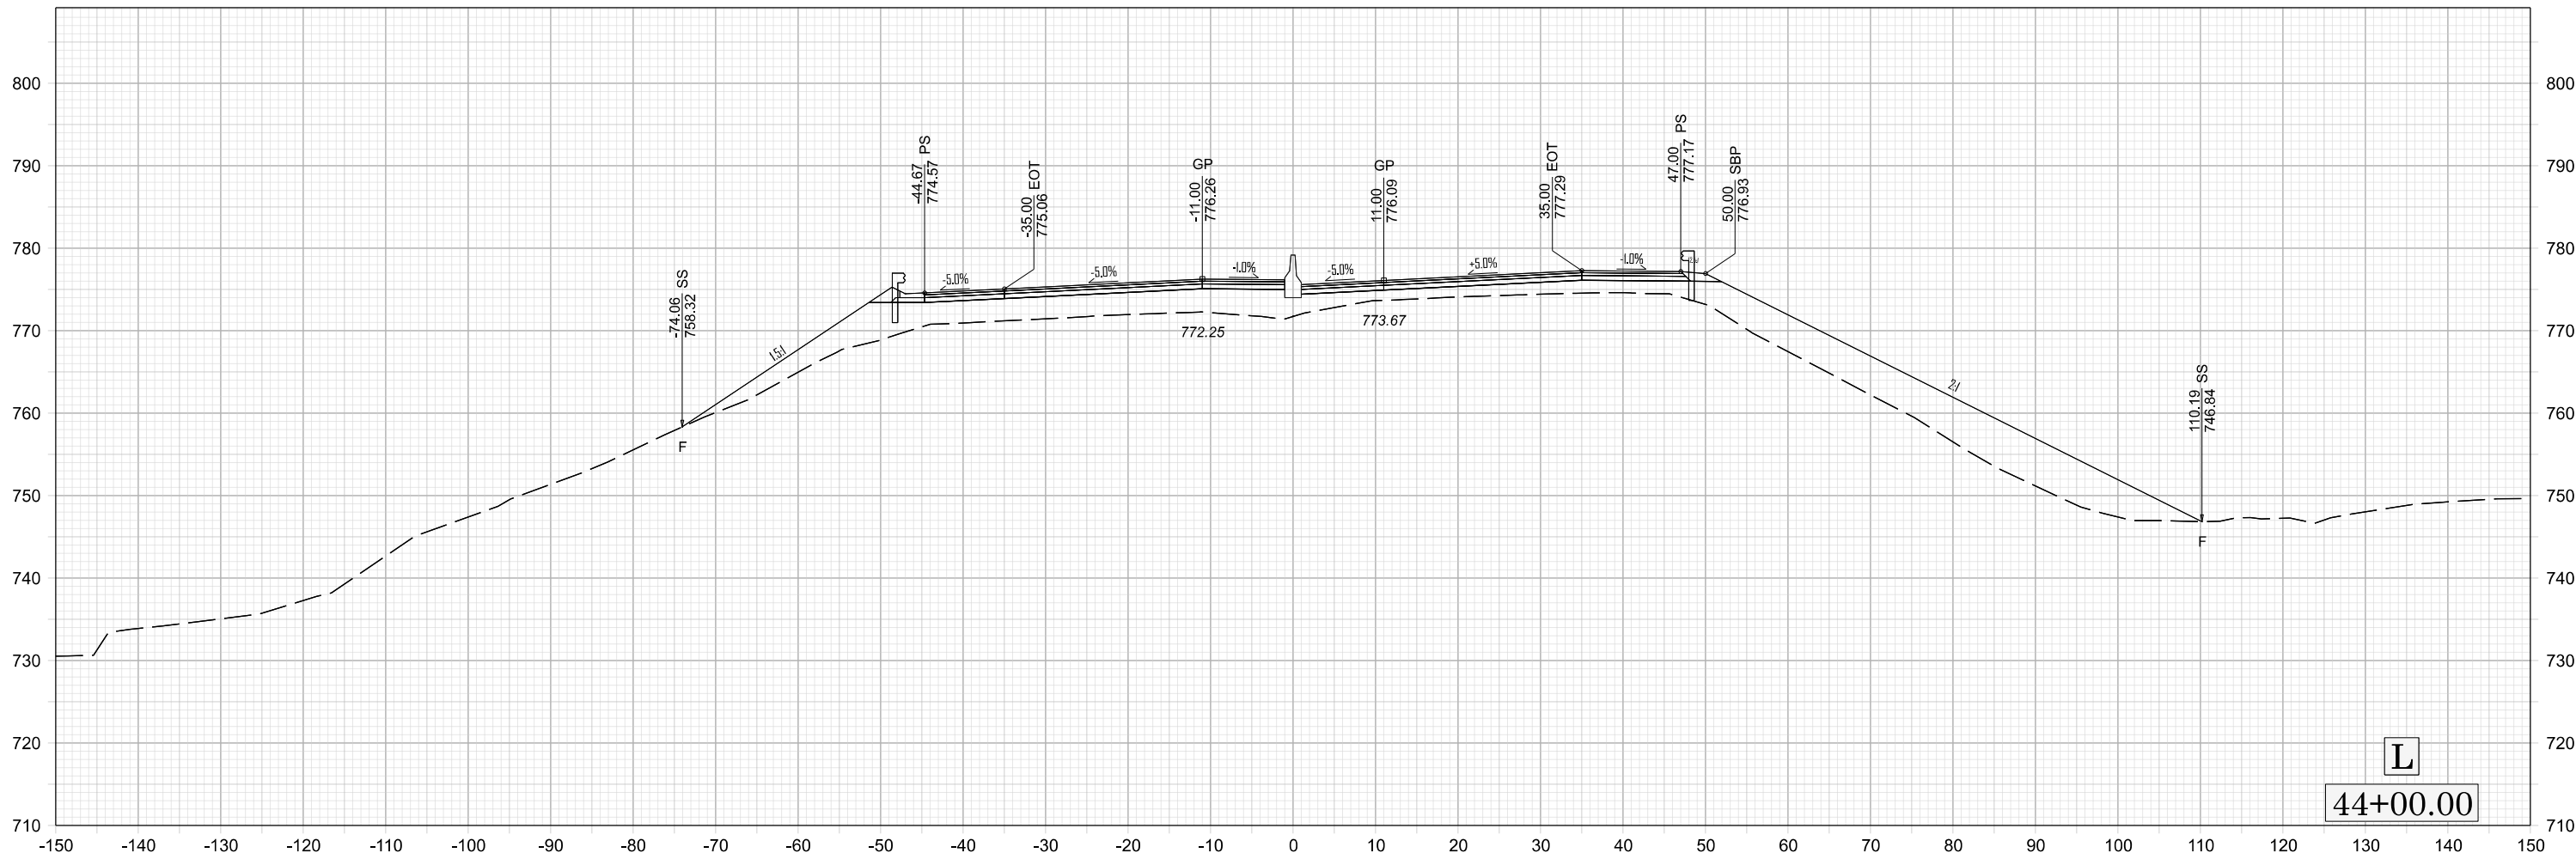
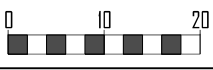





L
44+00.00



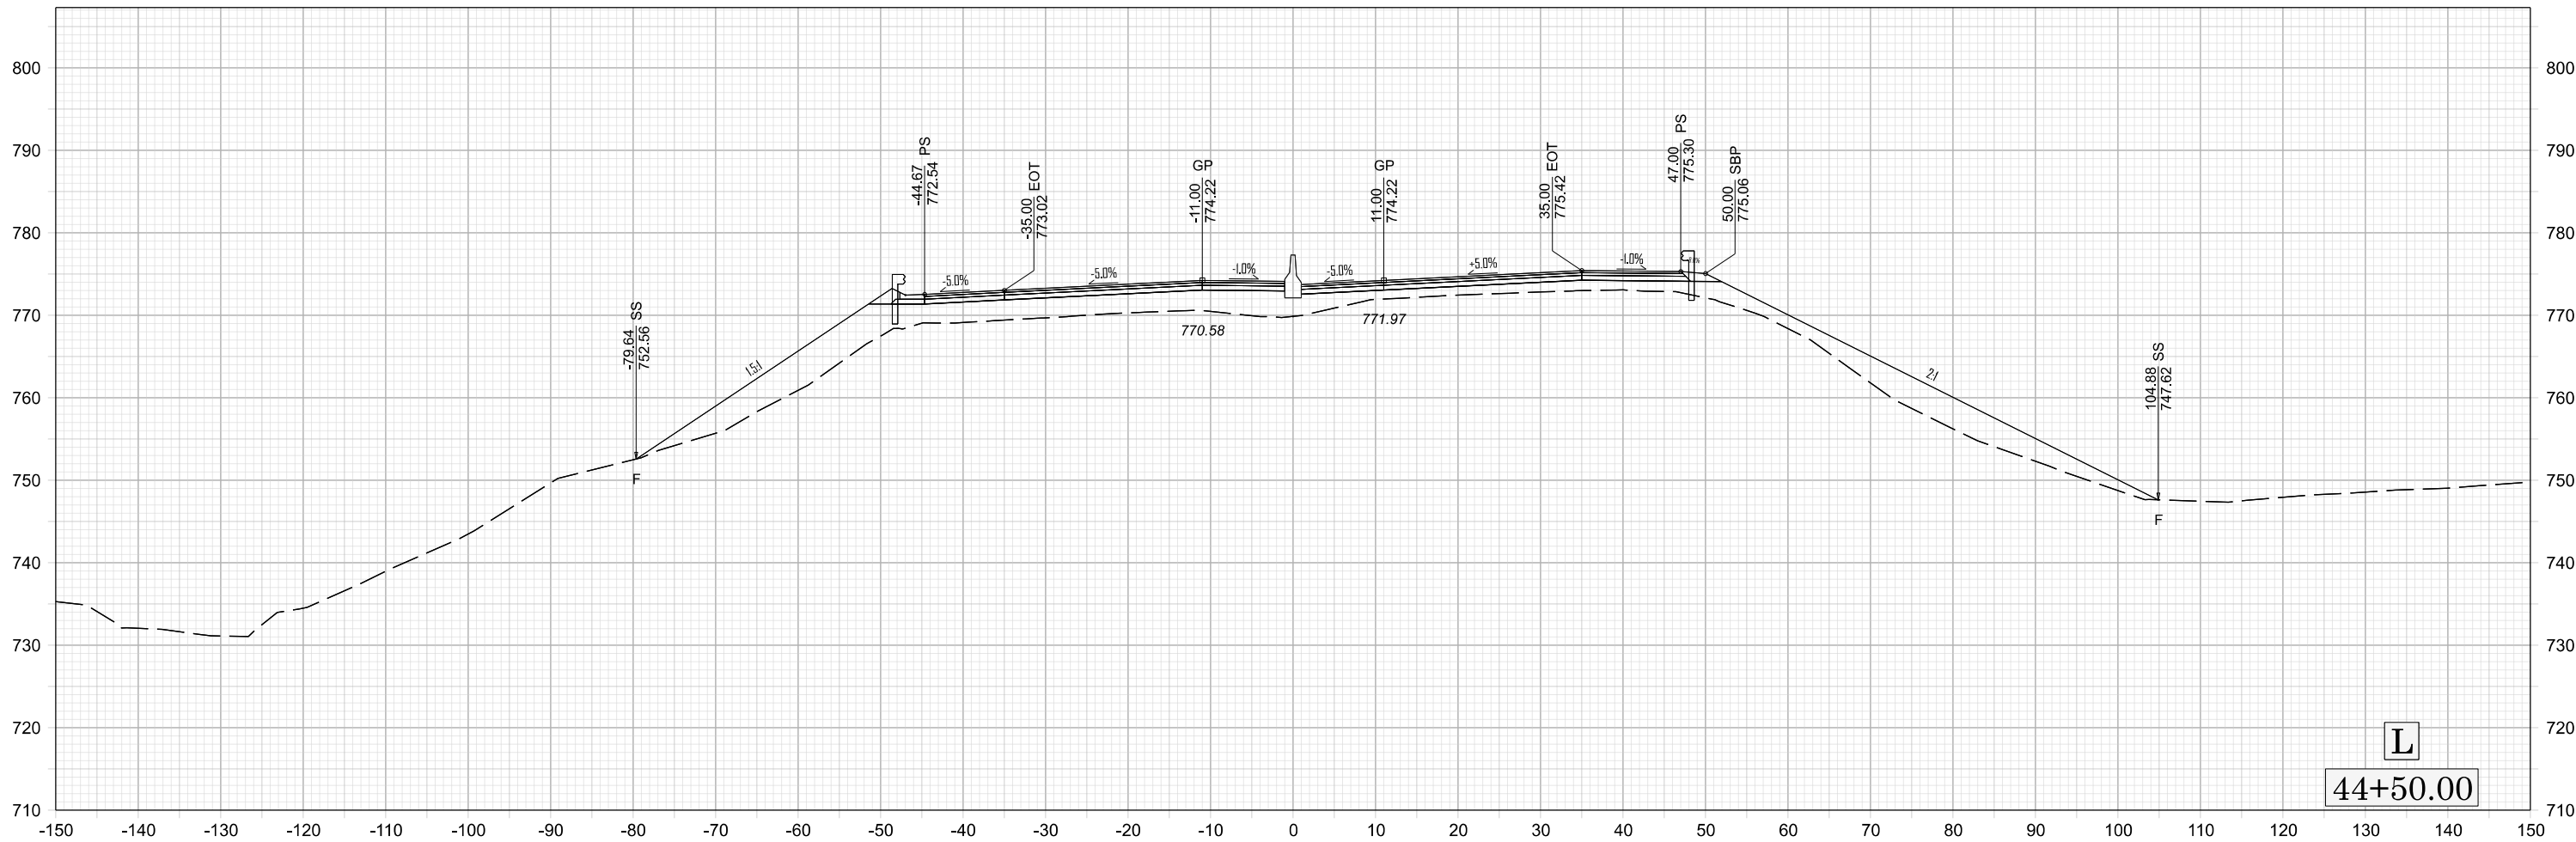


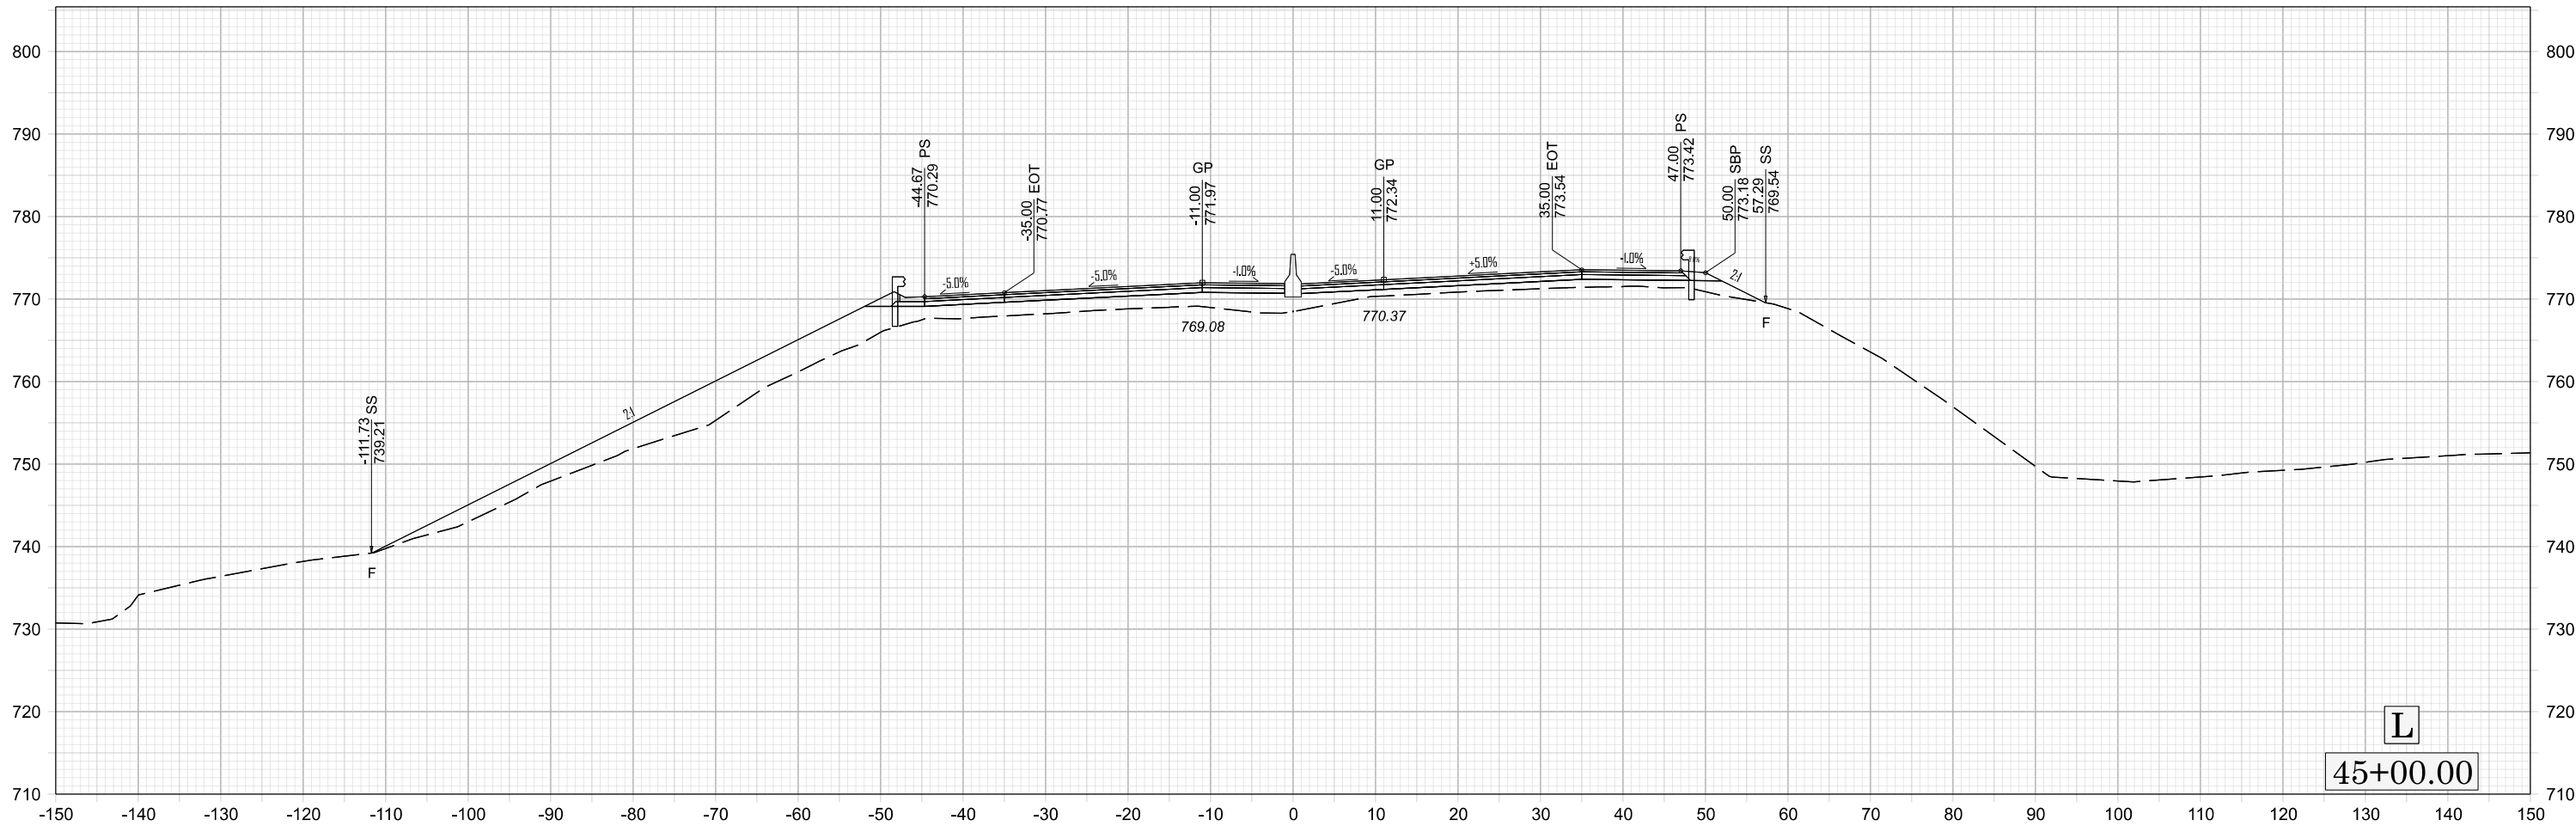
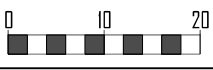


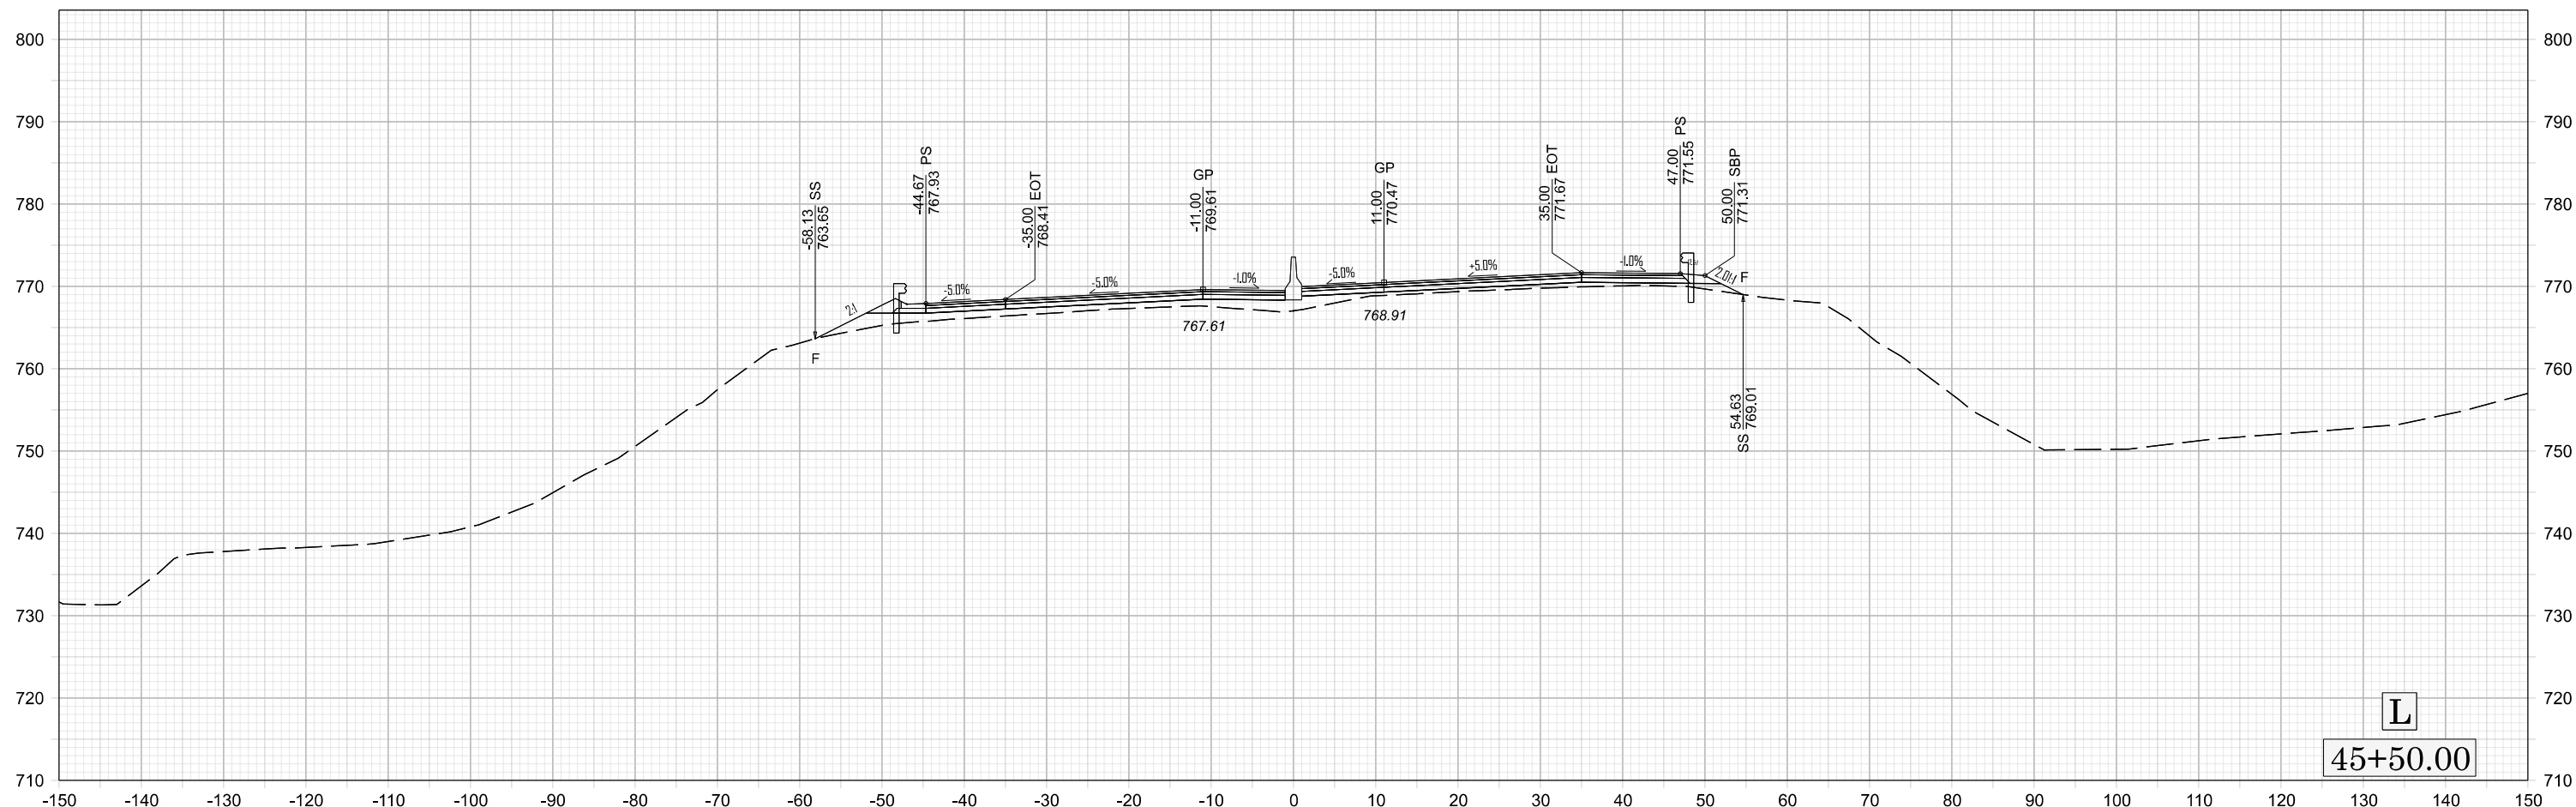
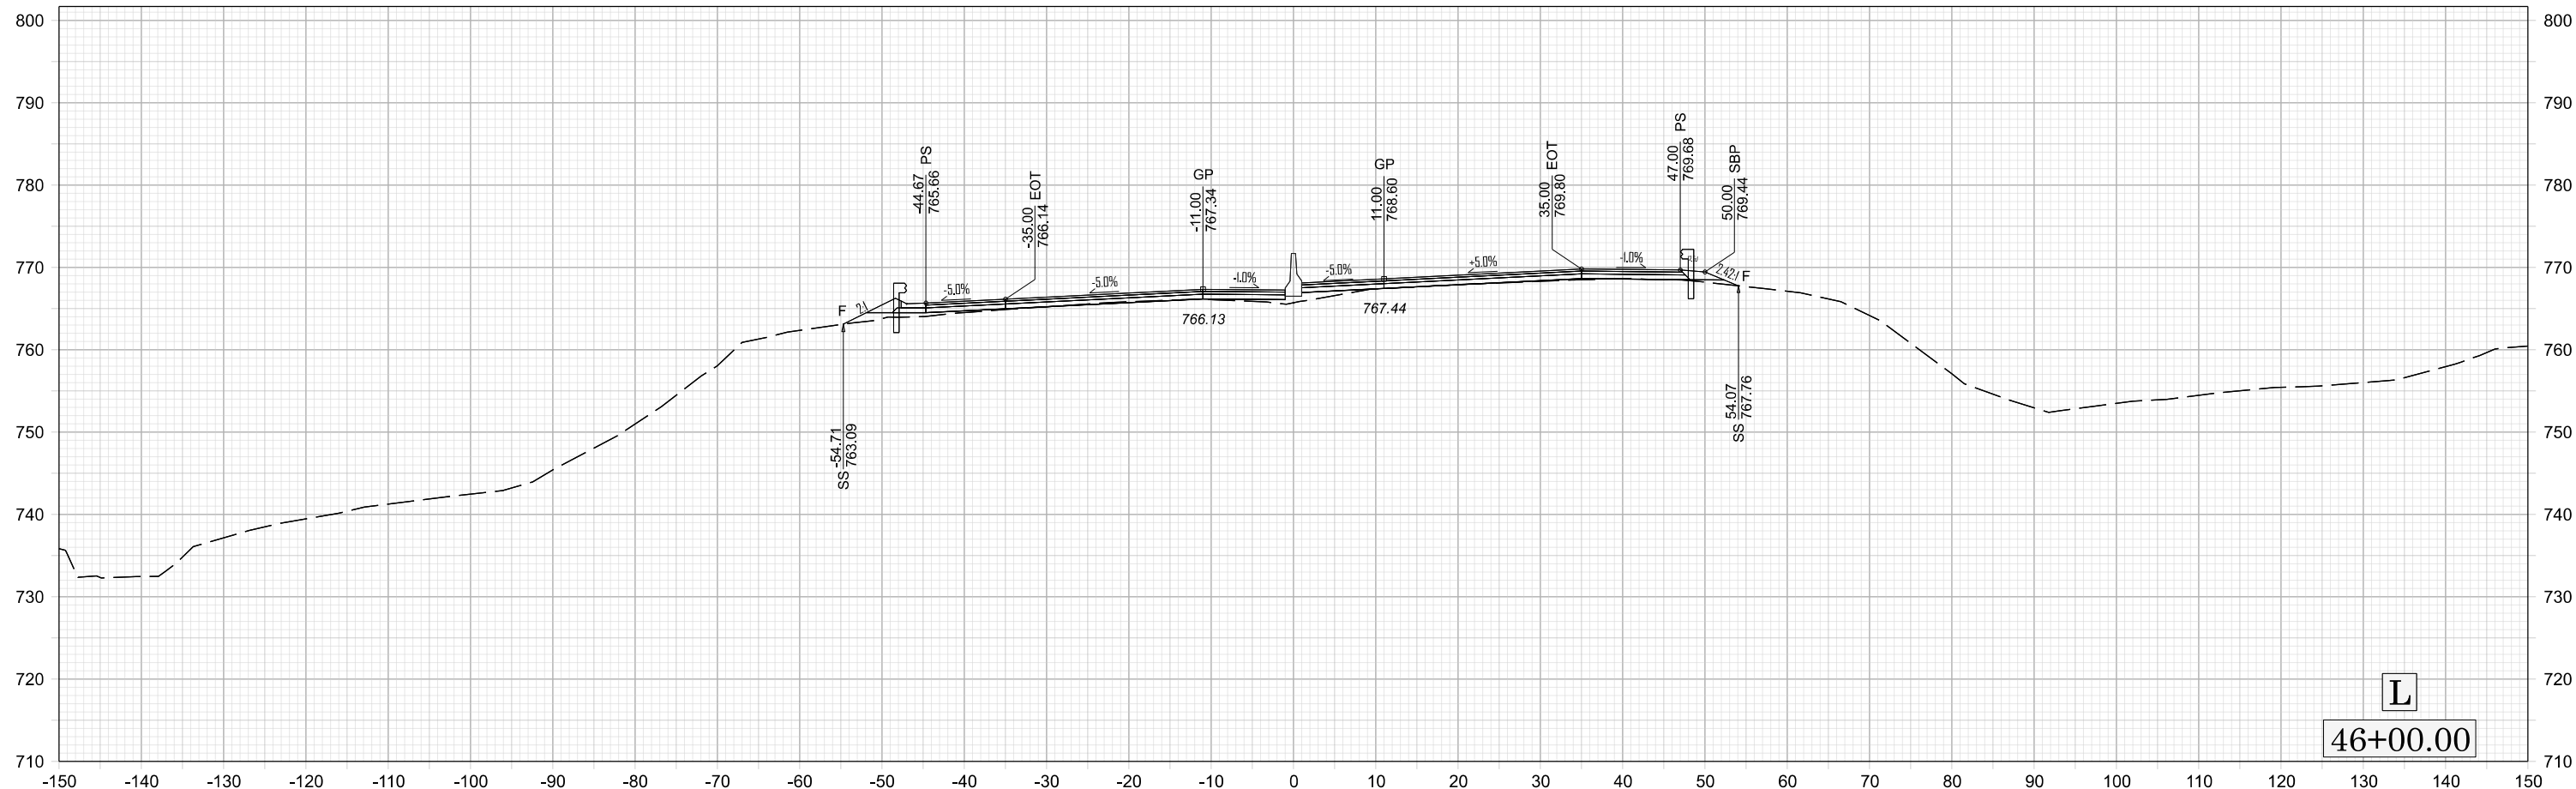



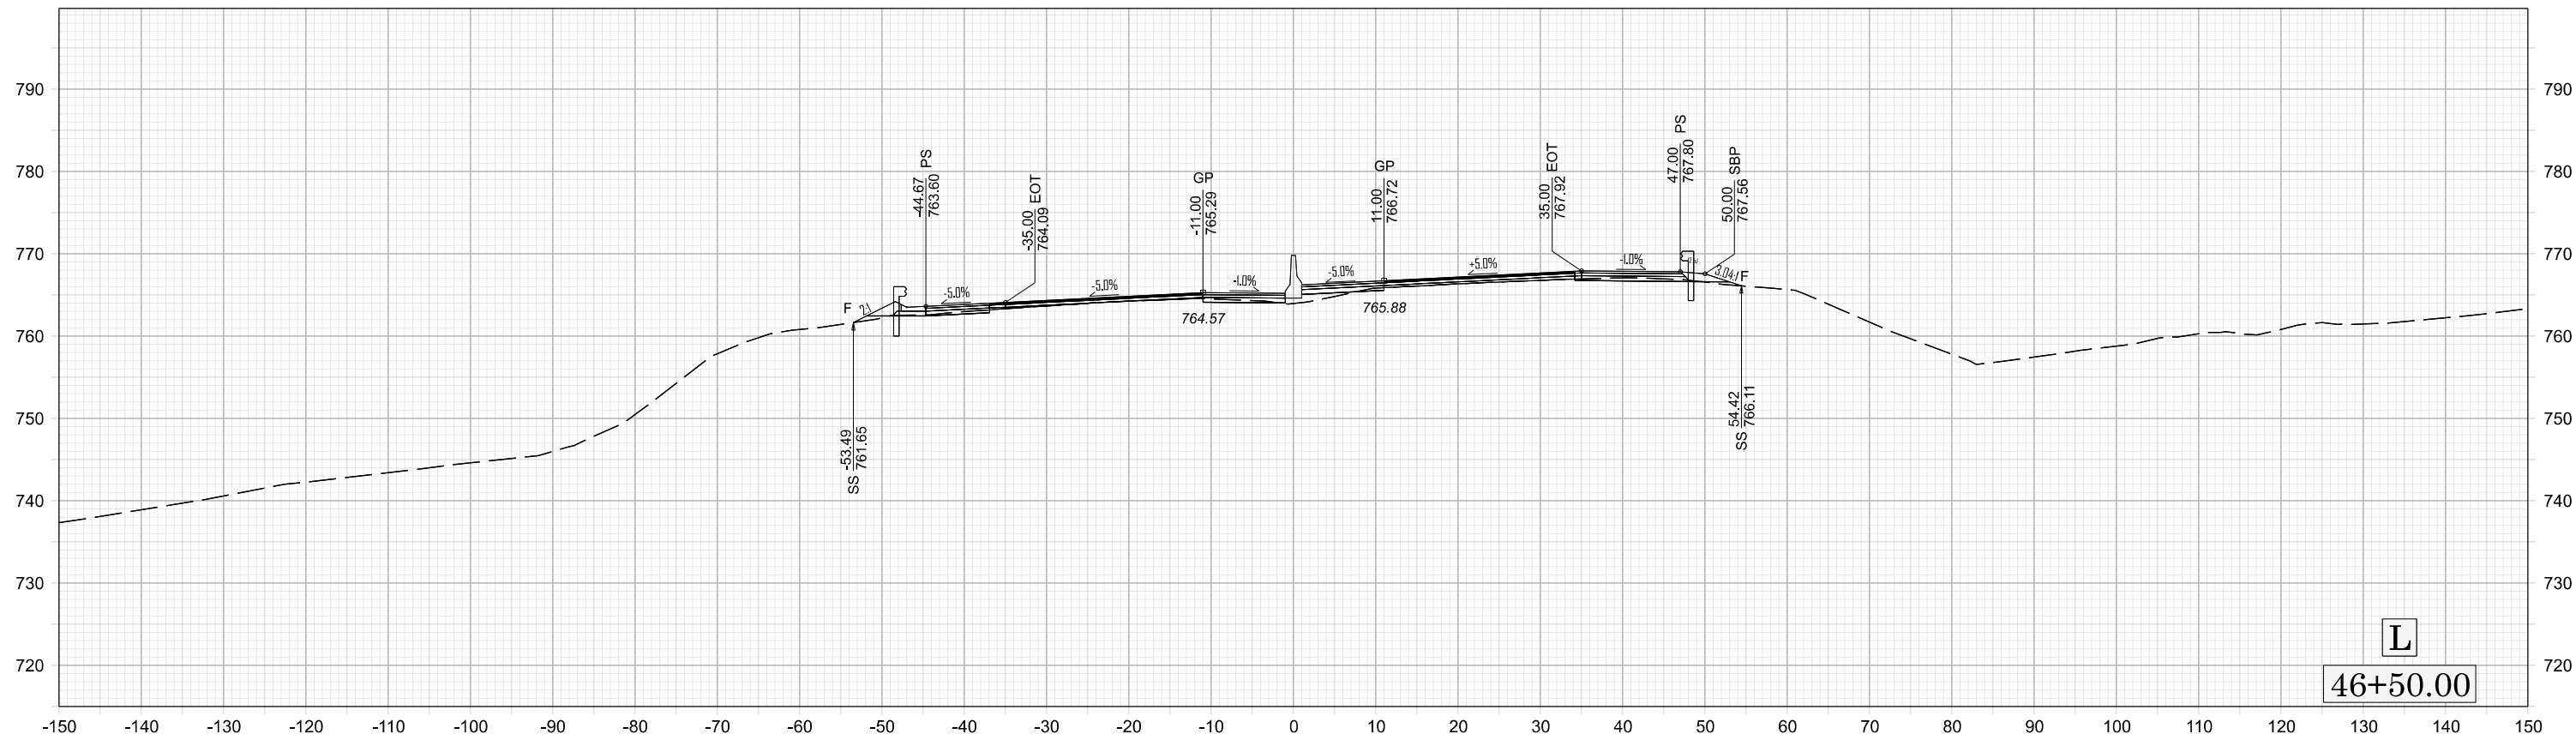
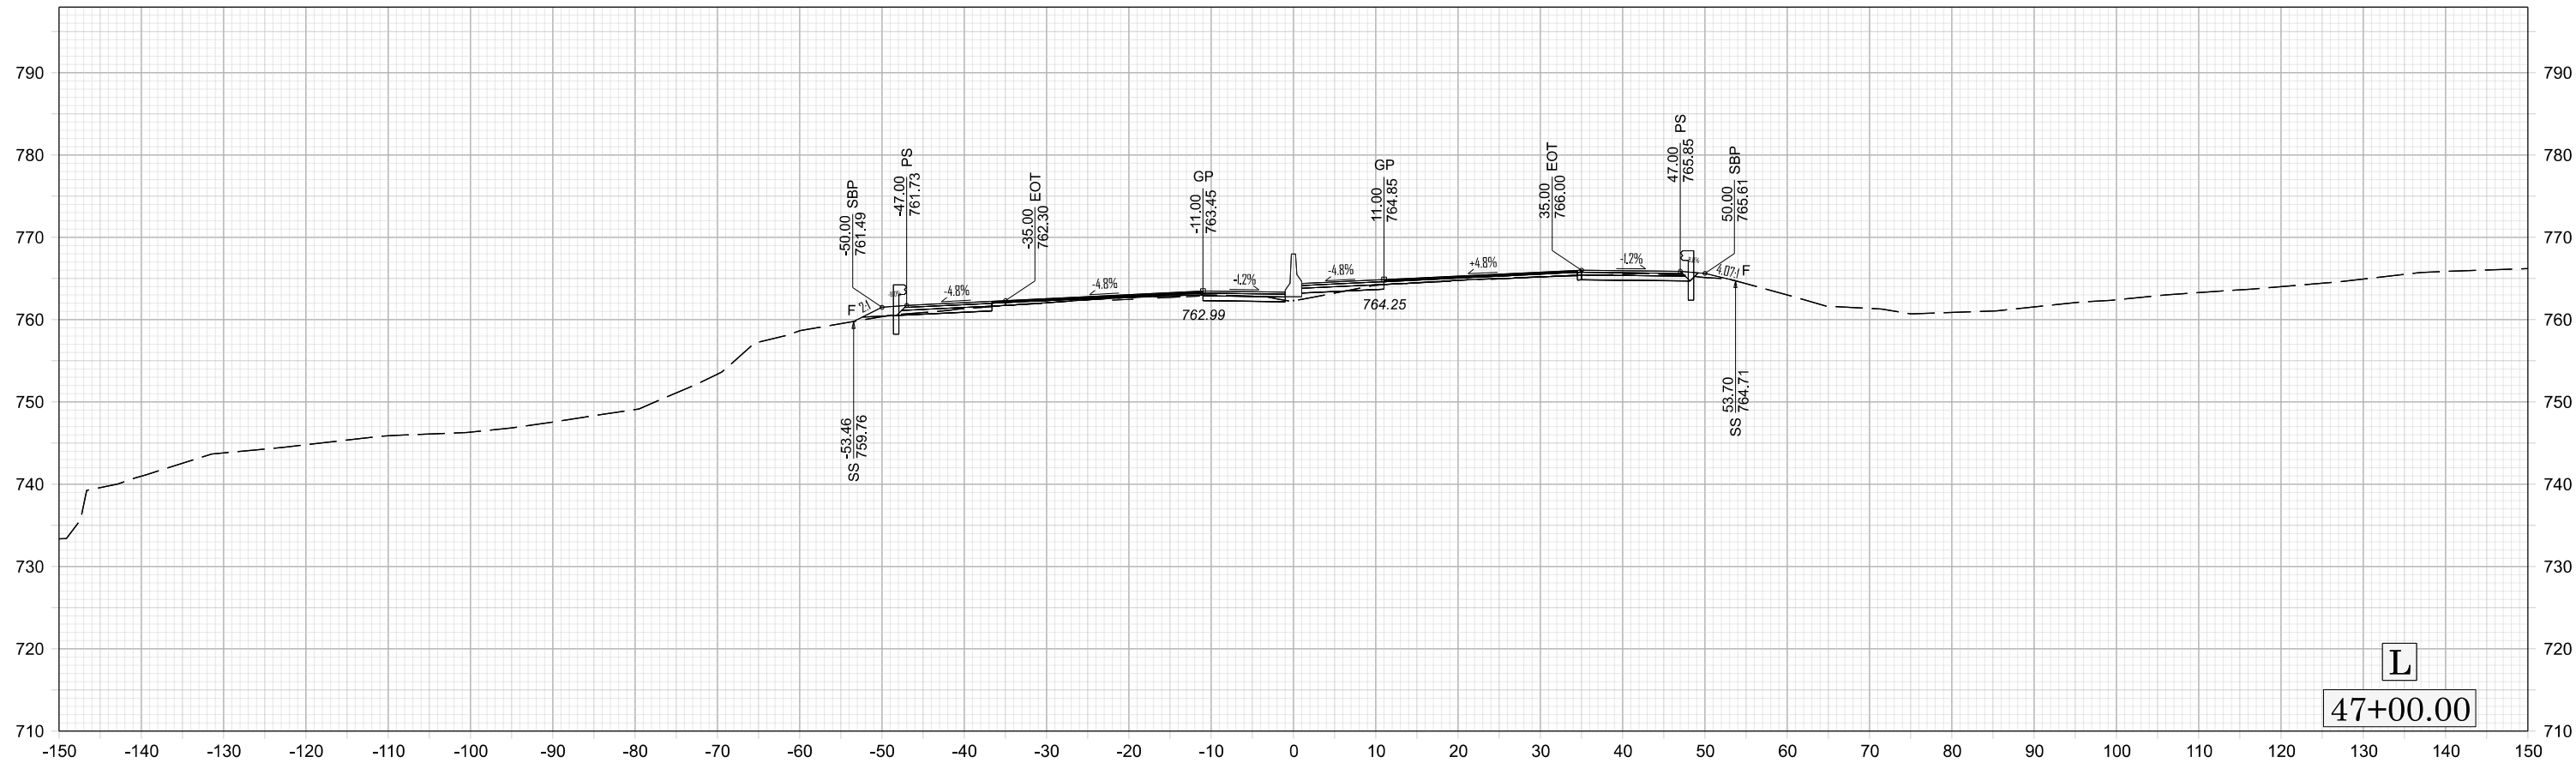


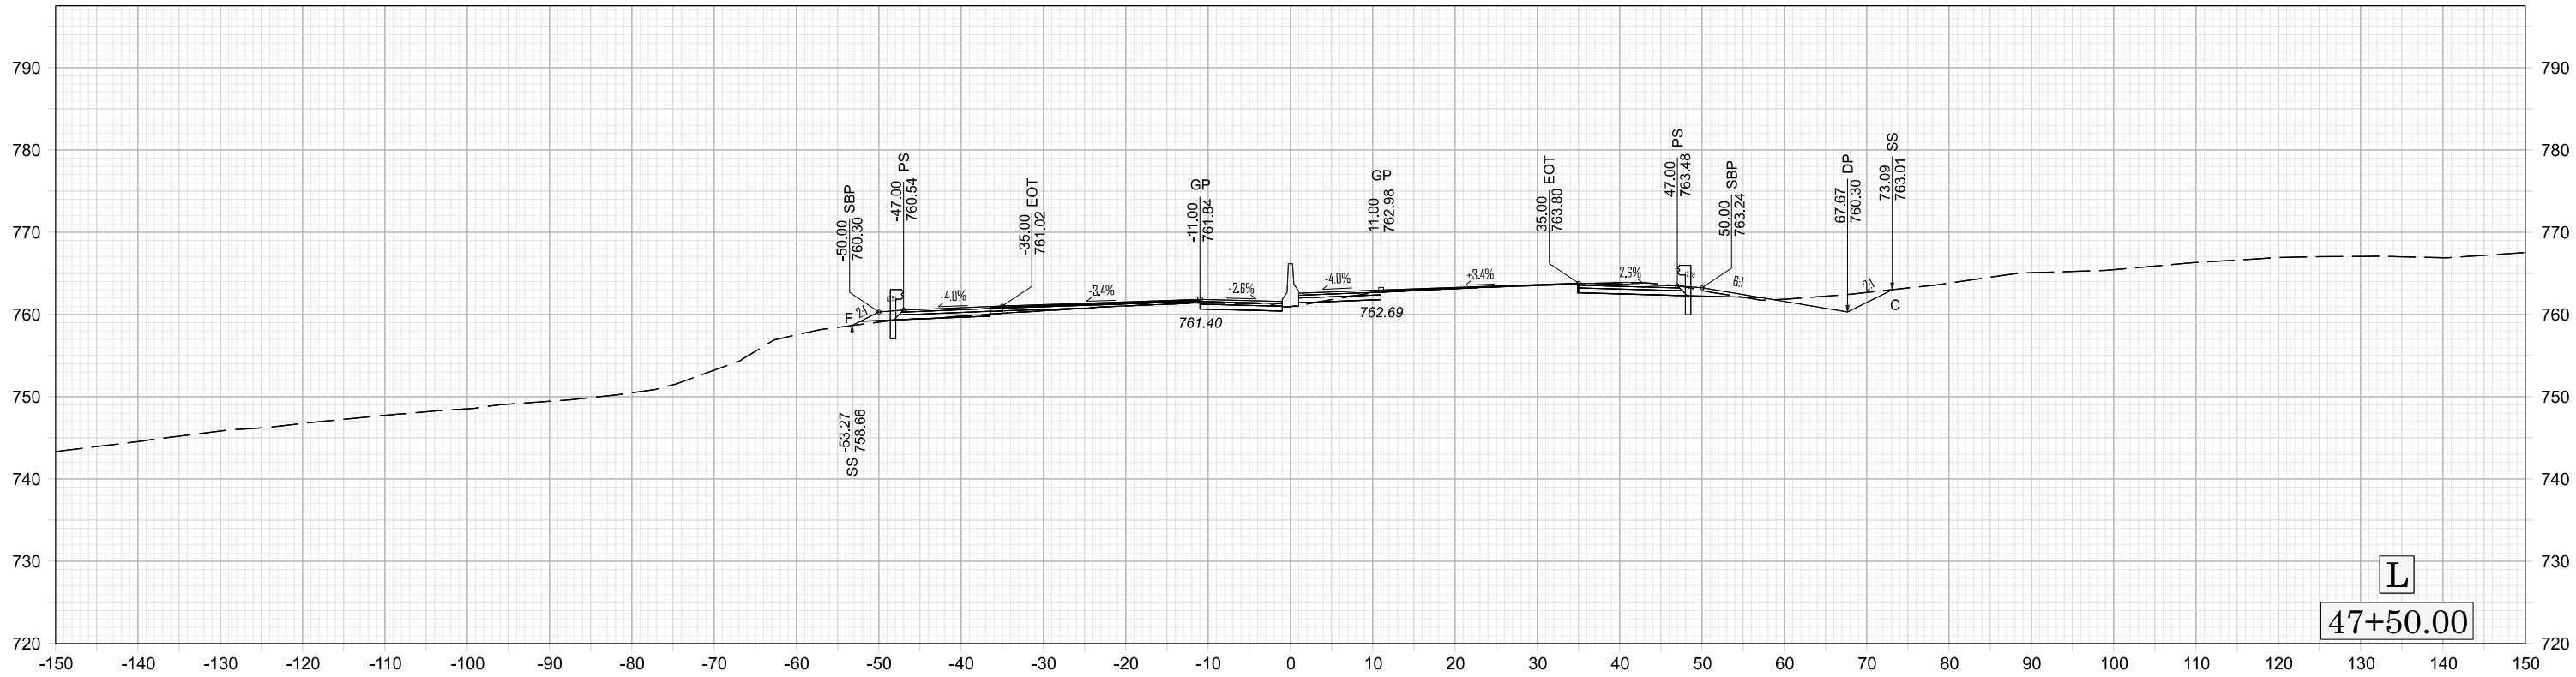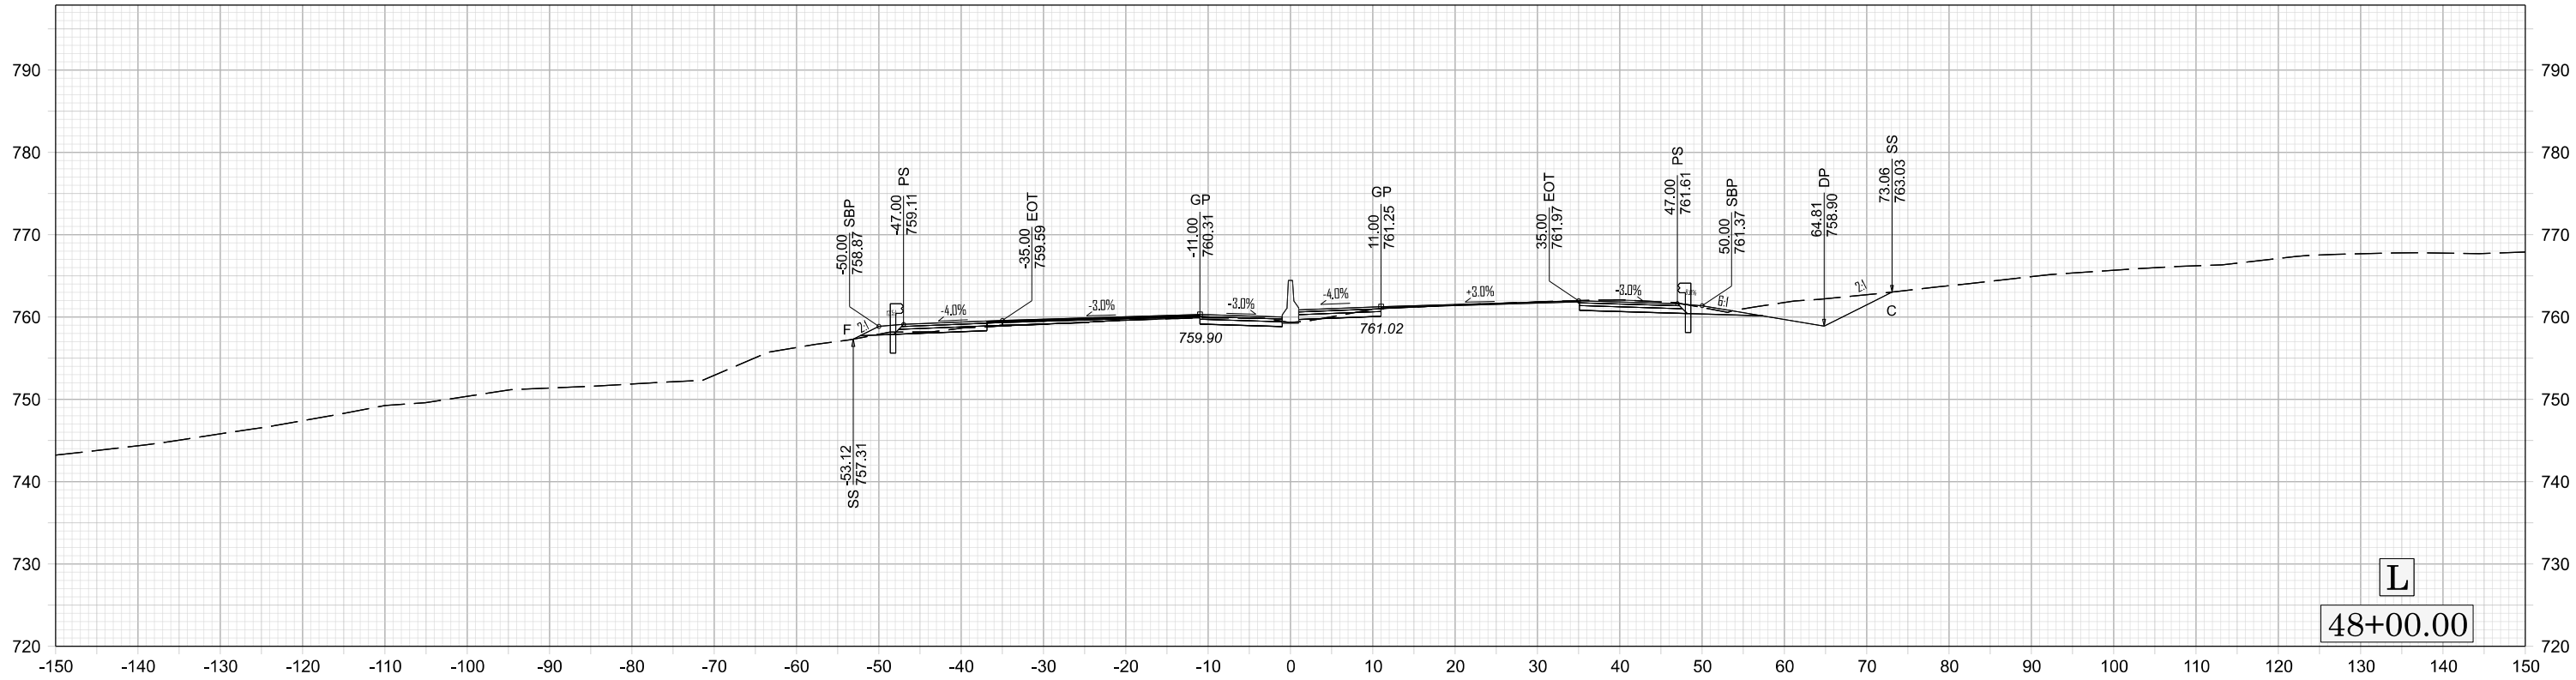
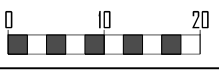


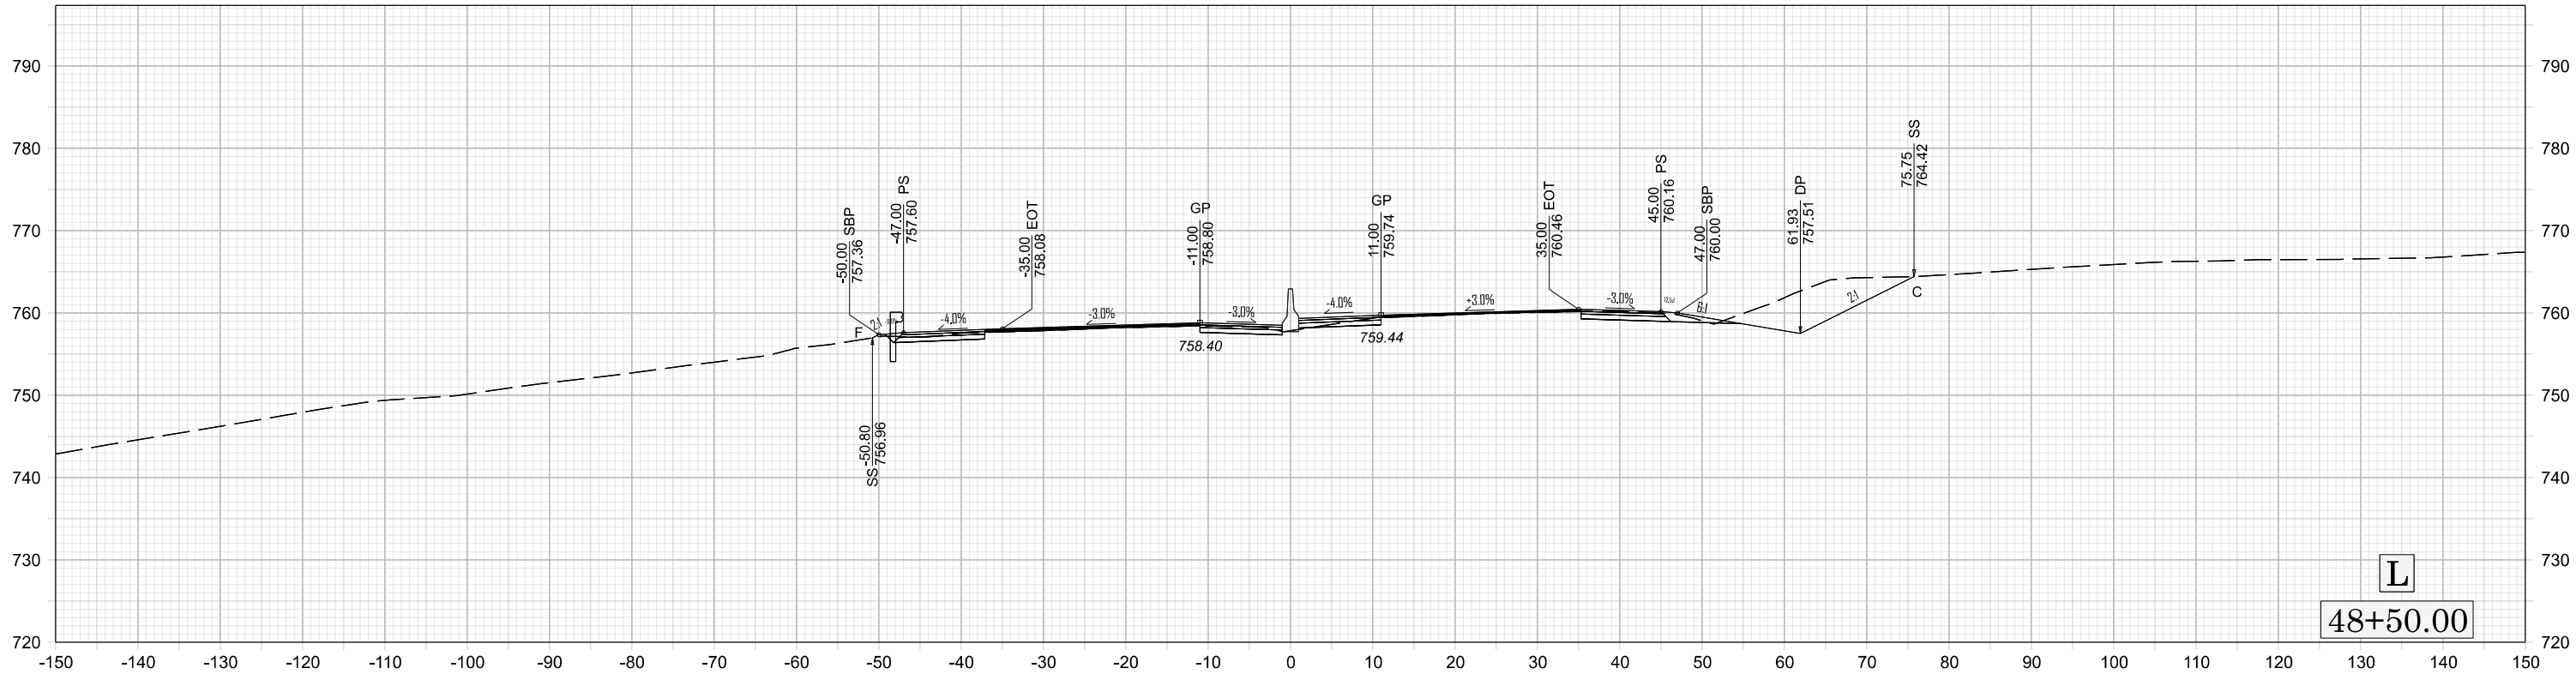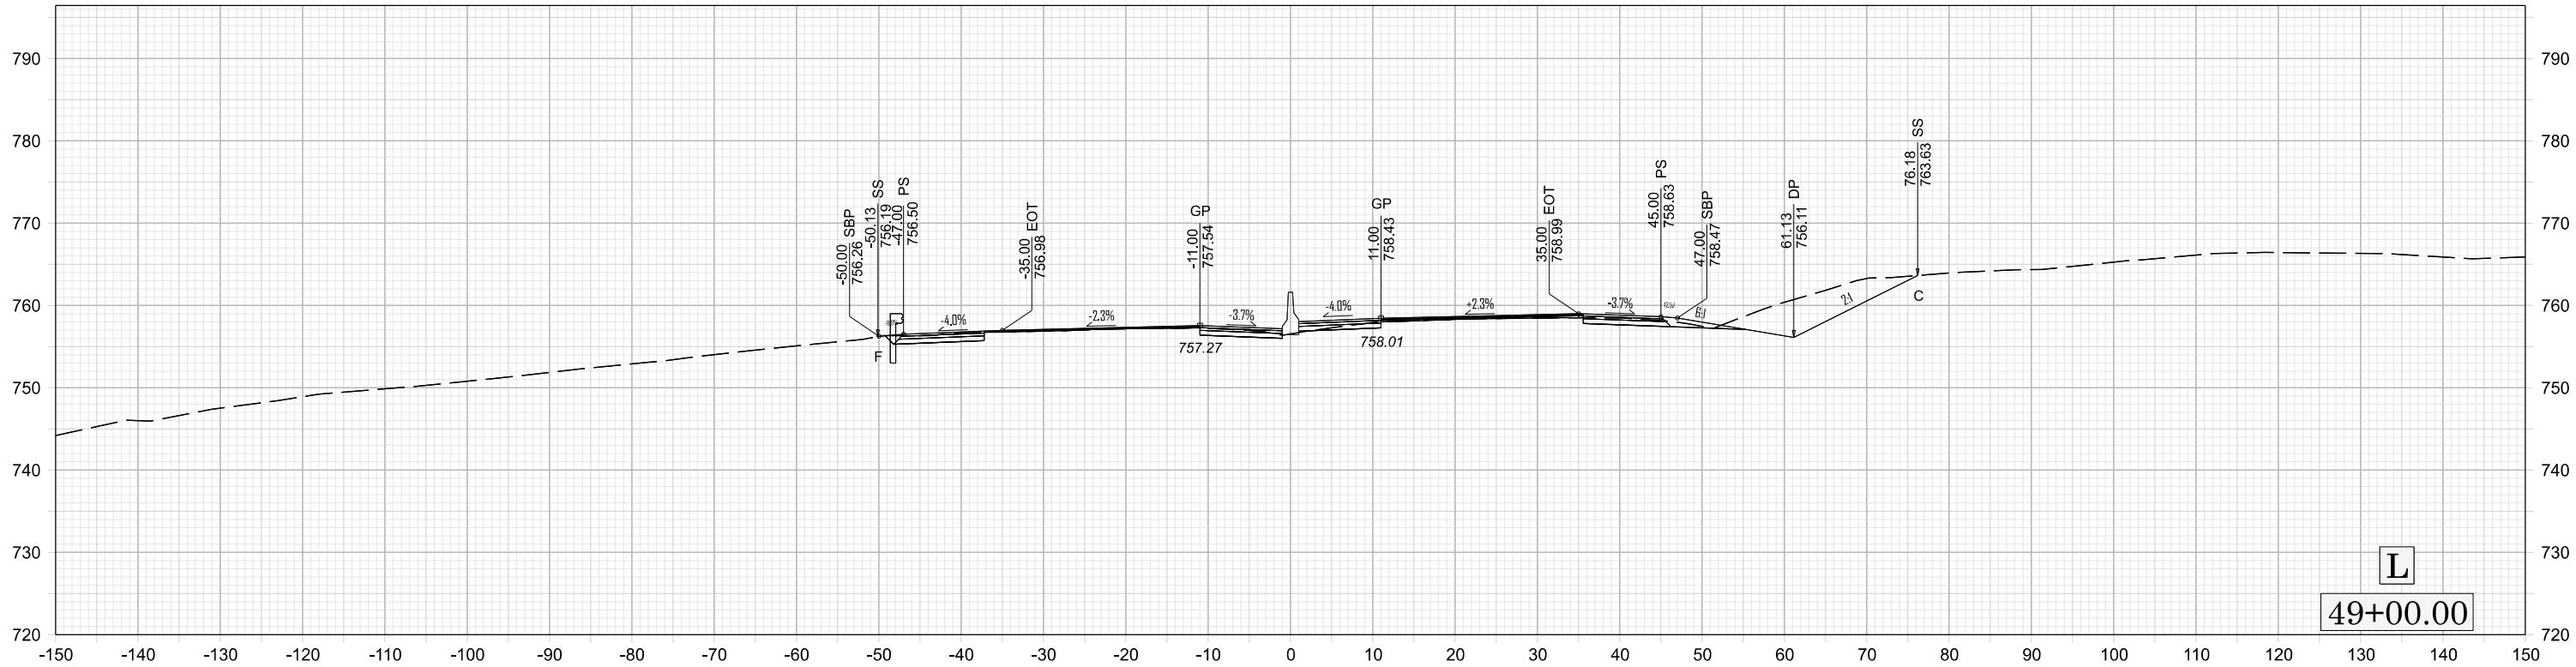
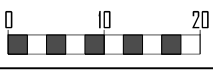


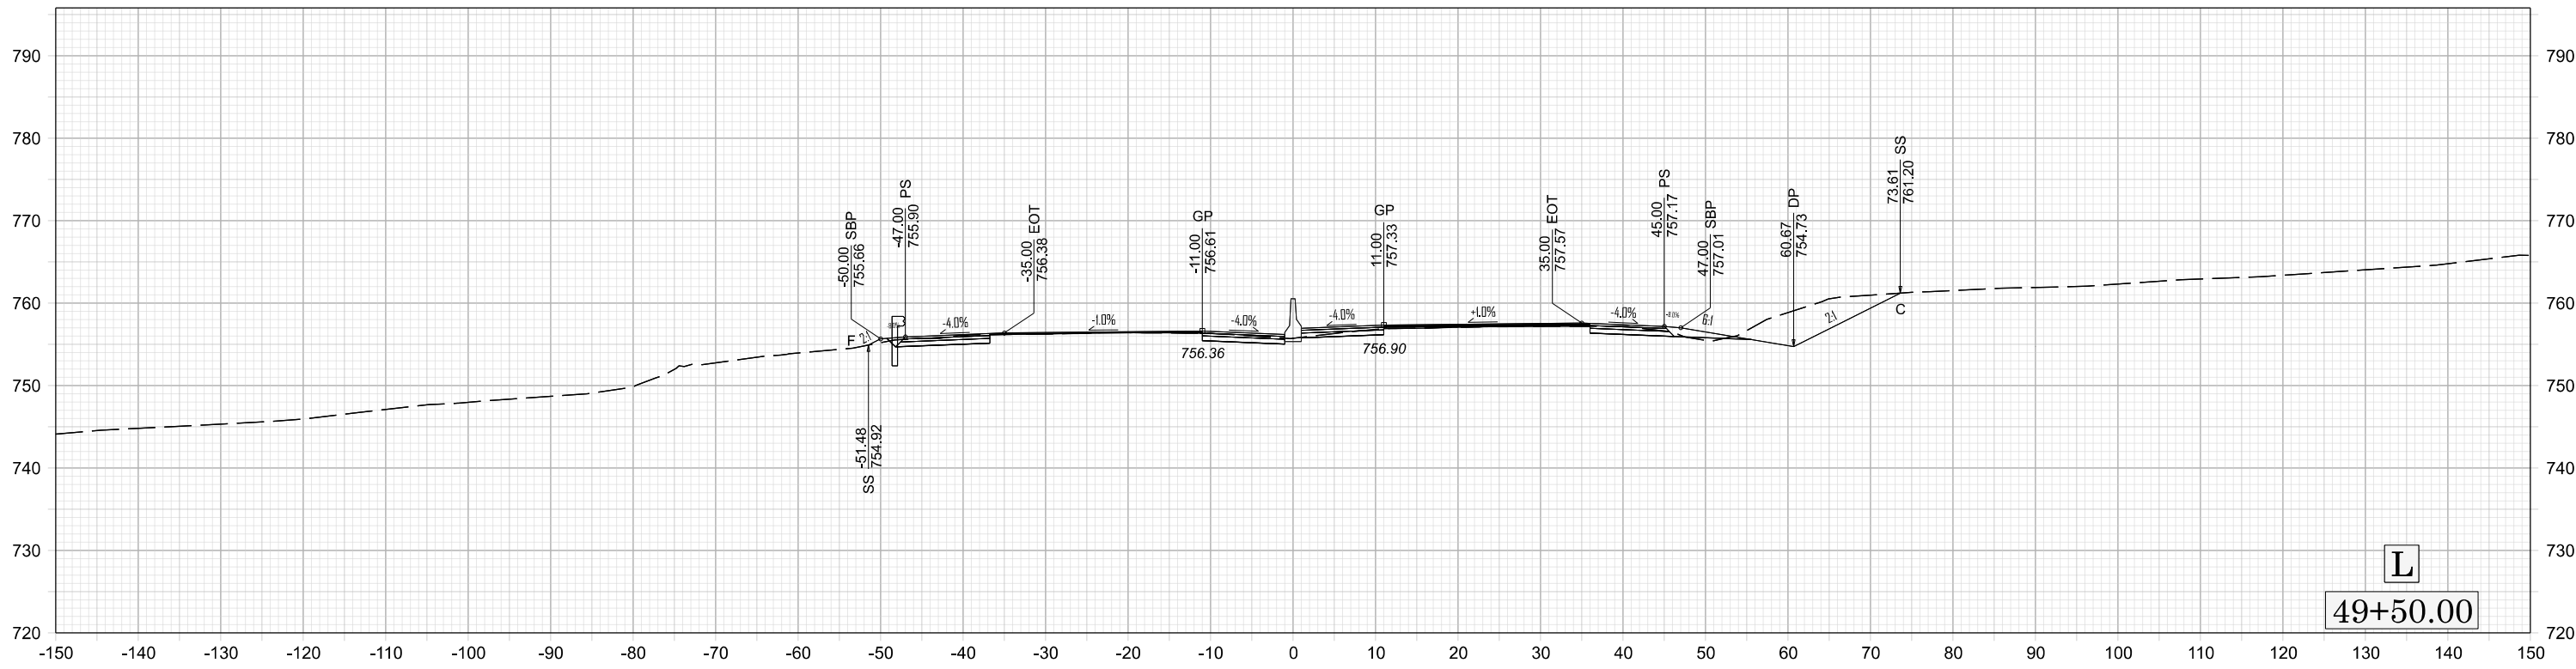
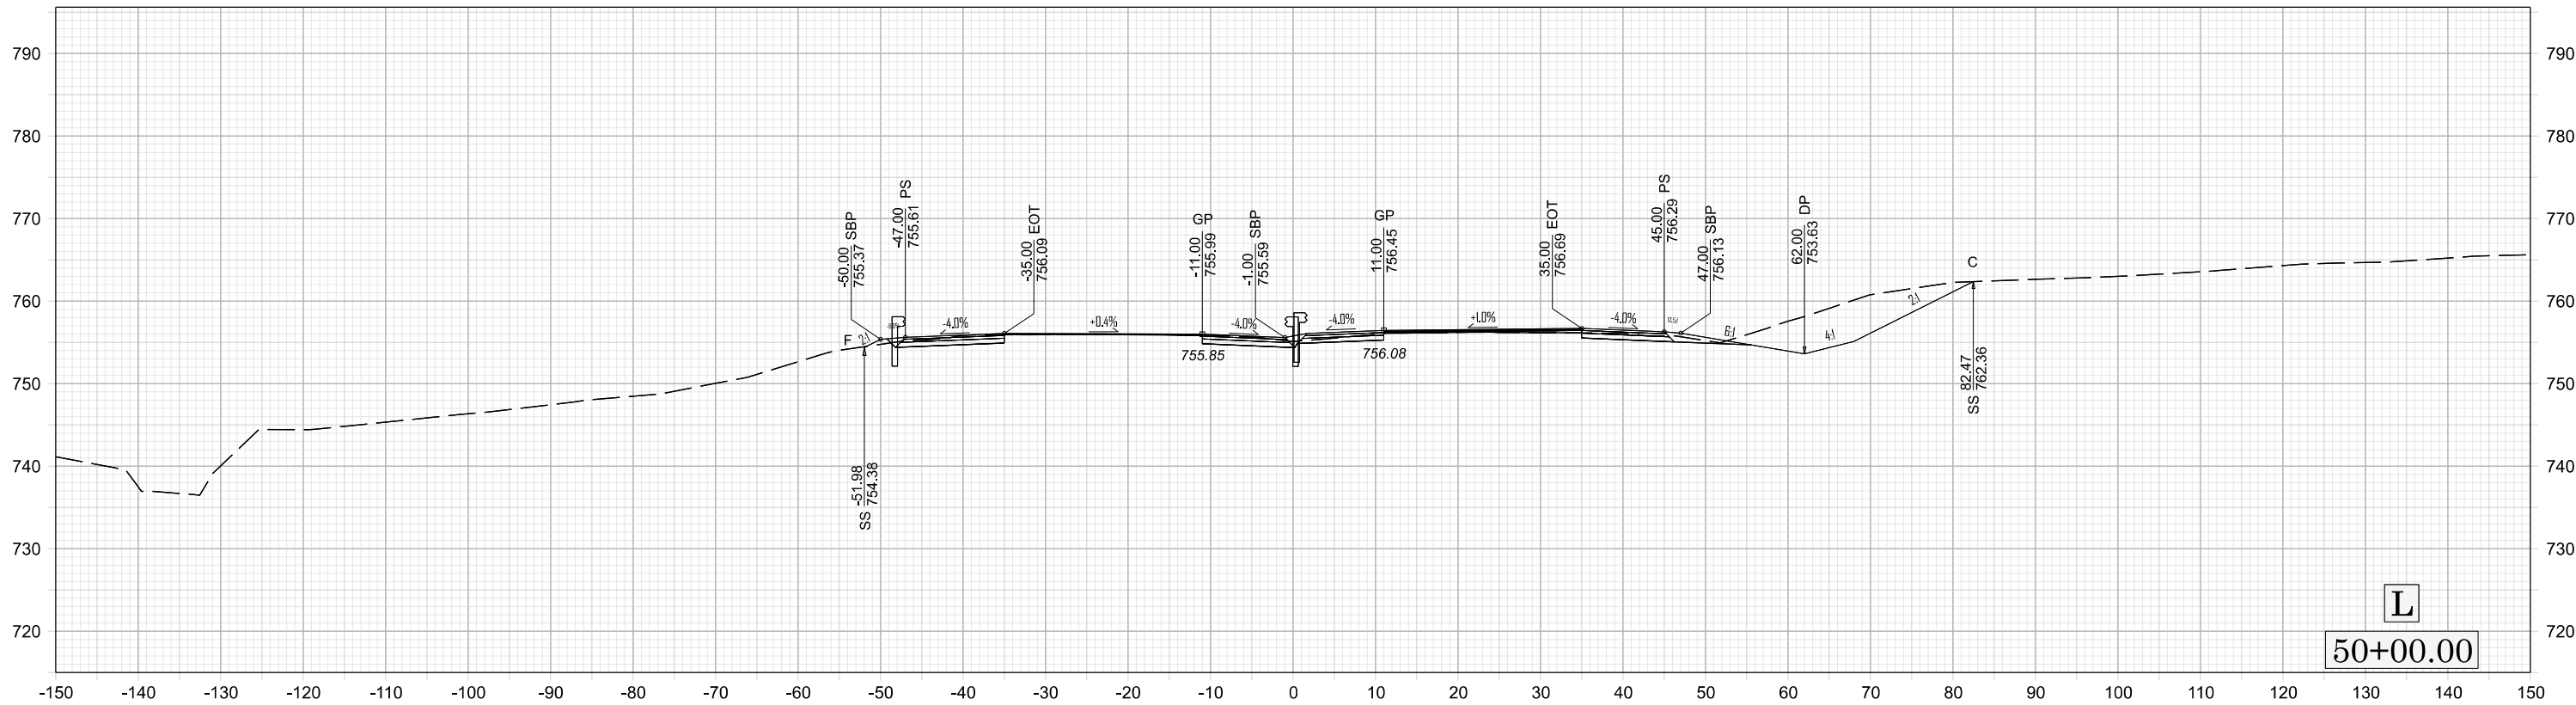


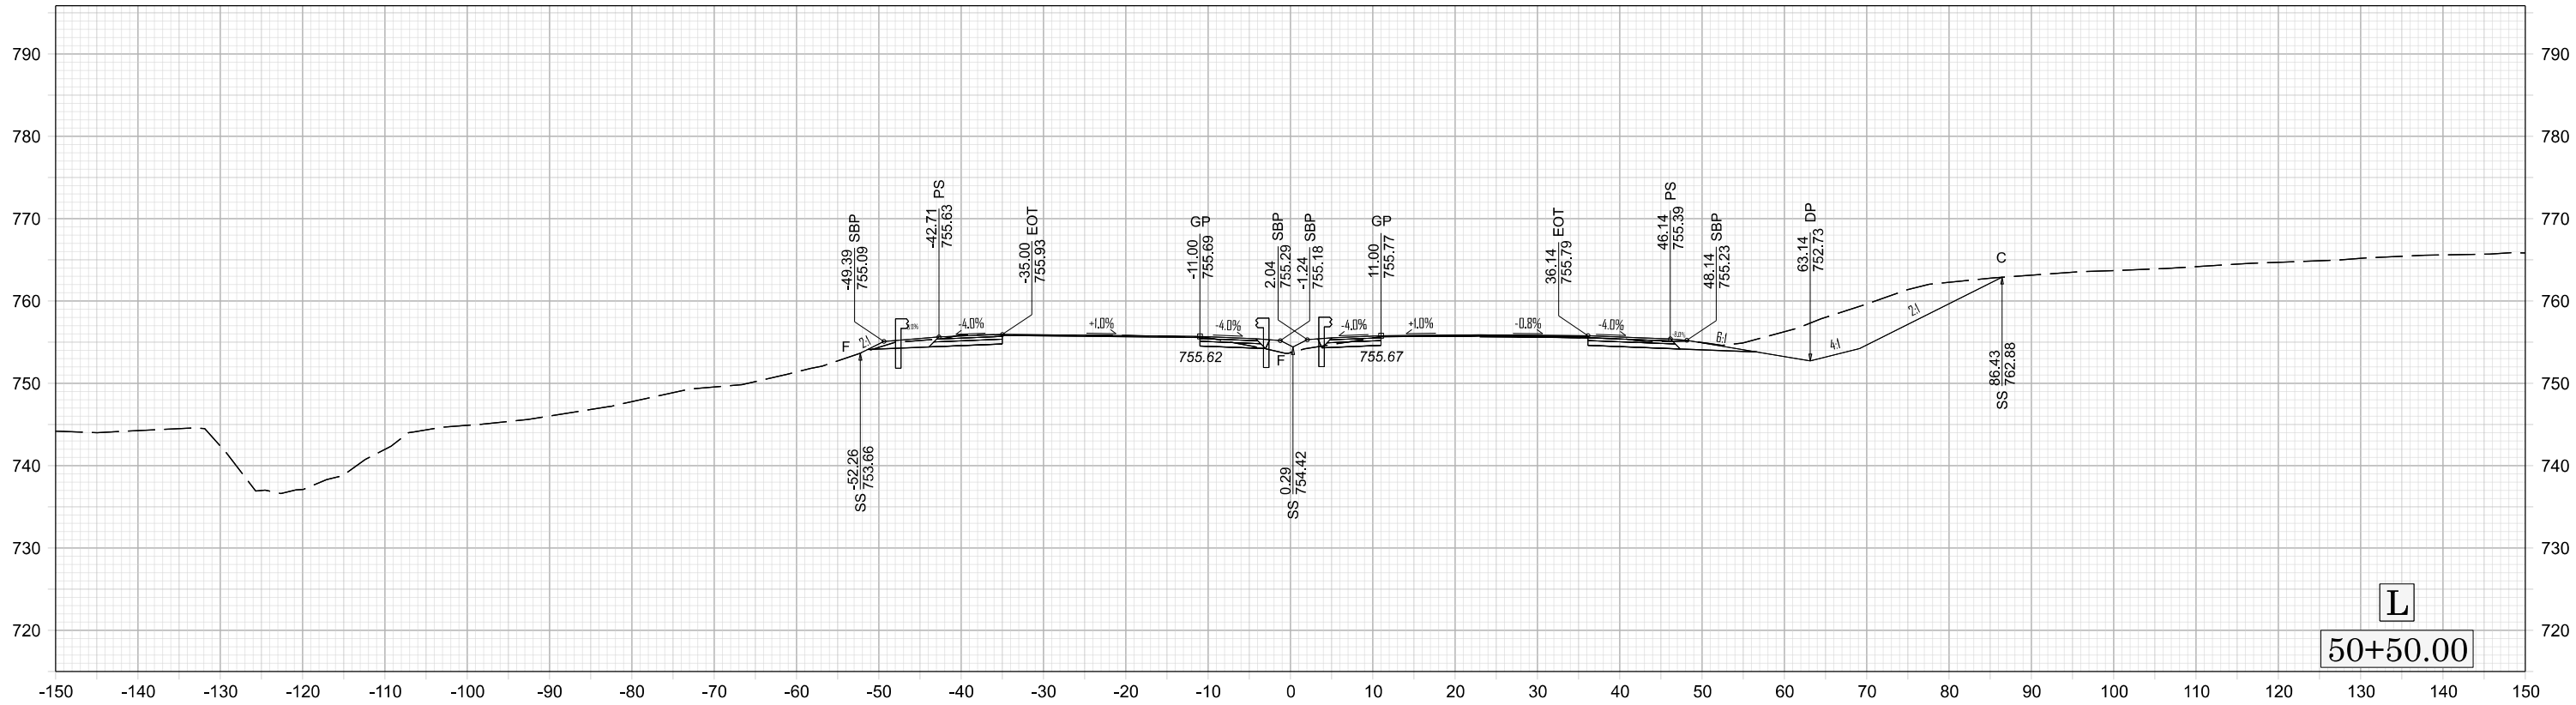
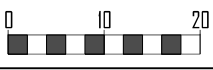


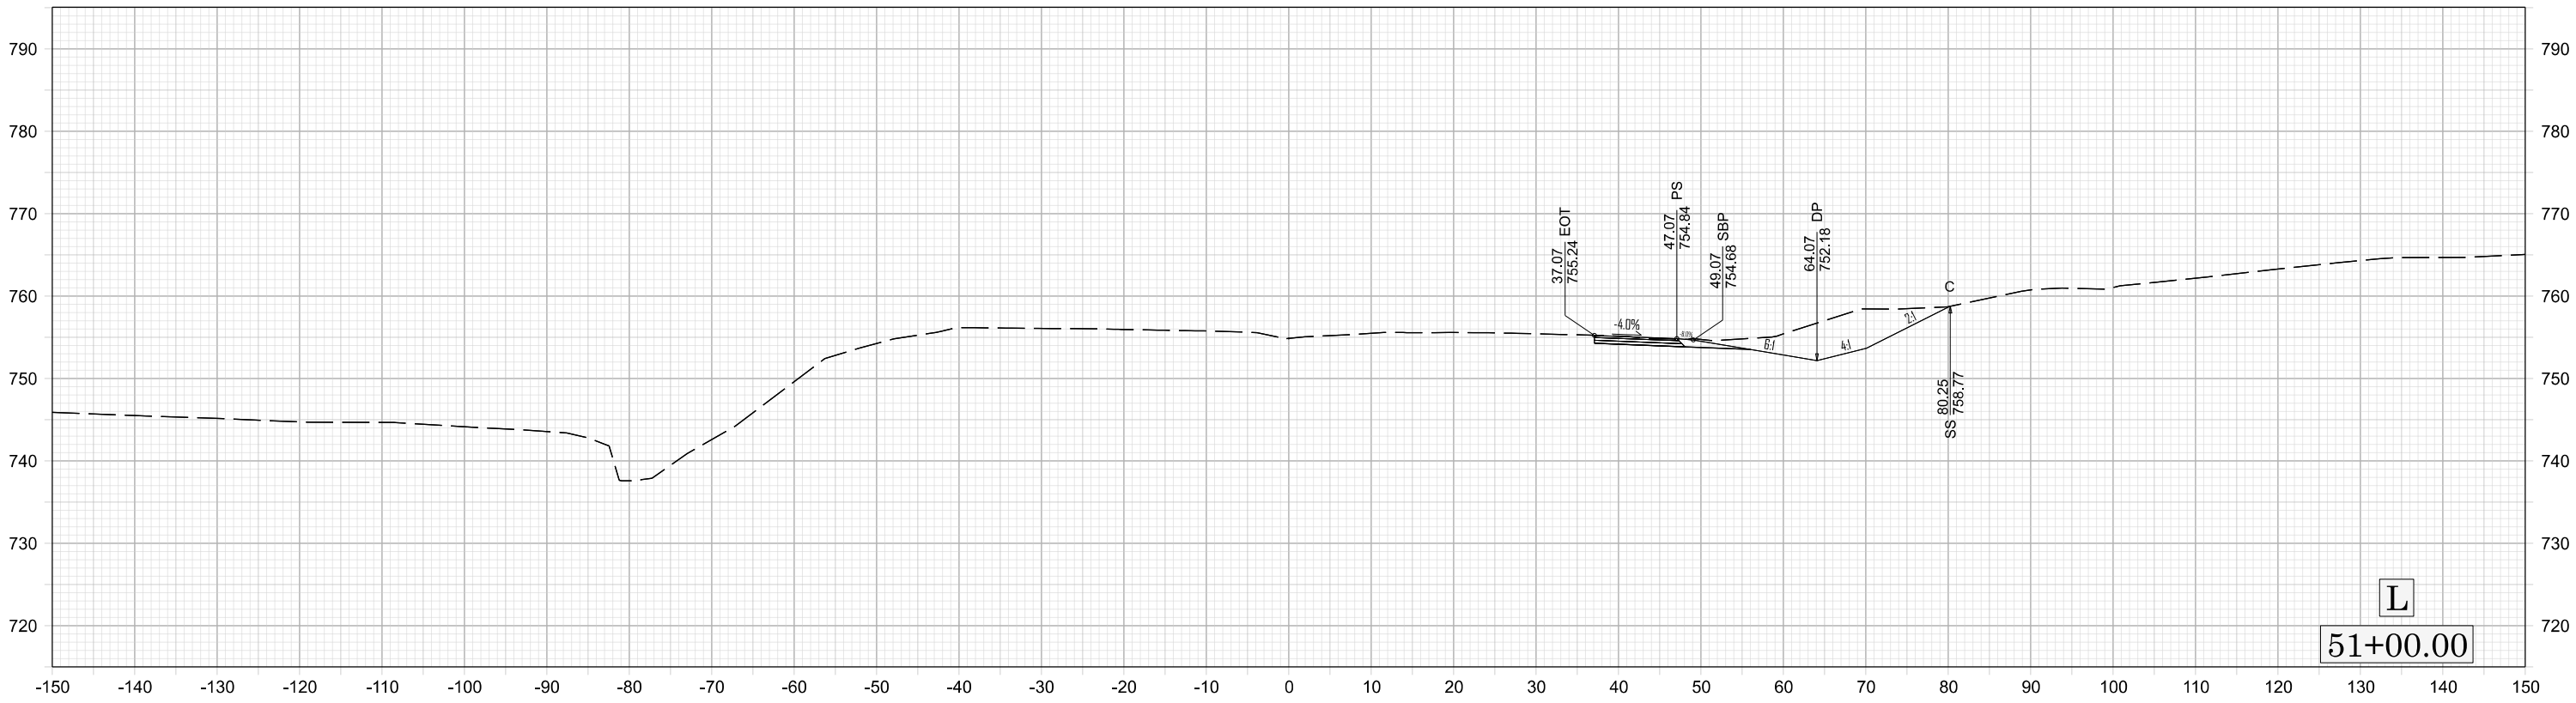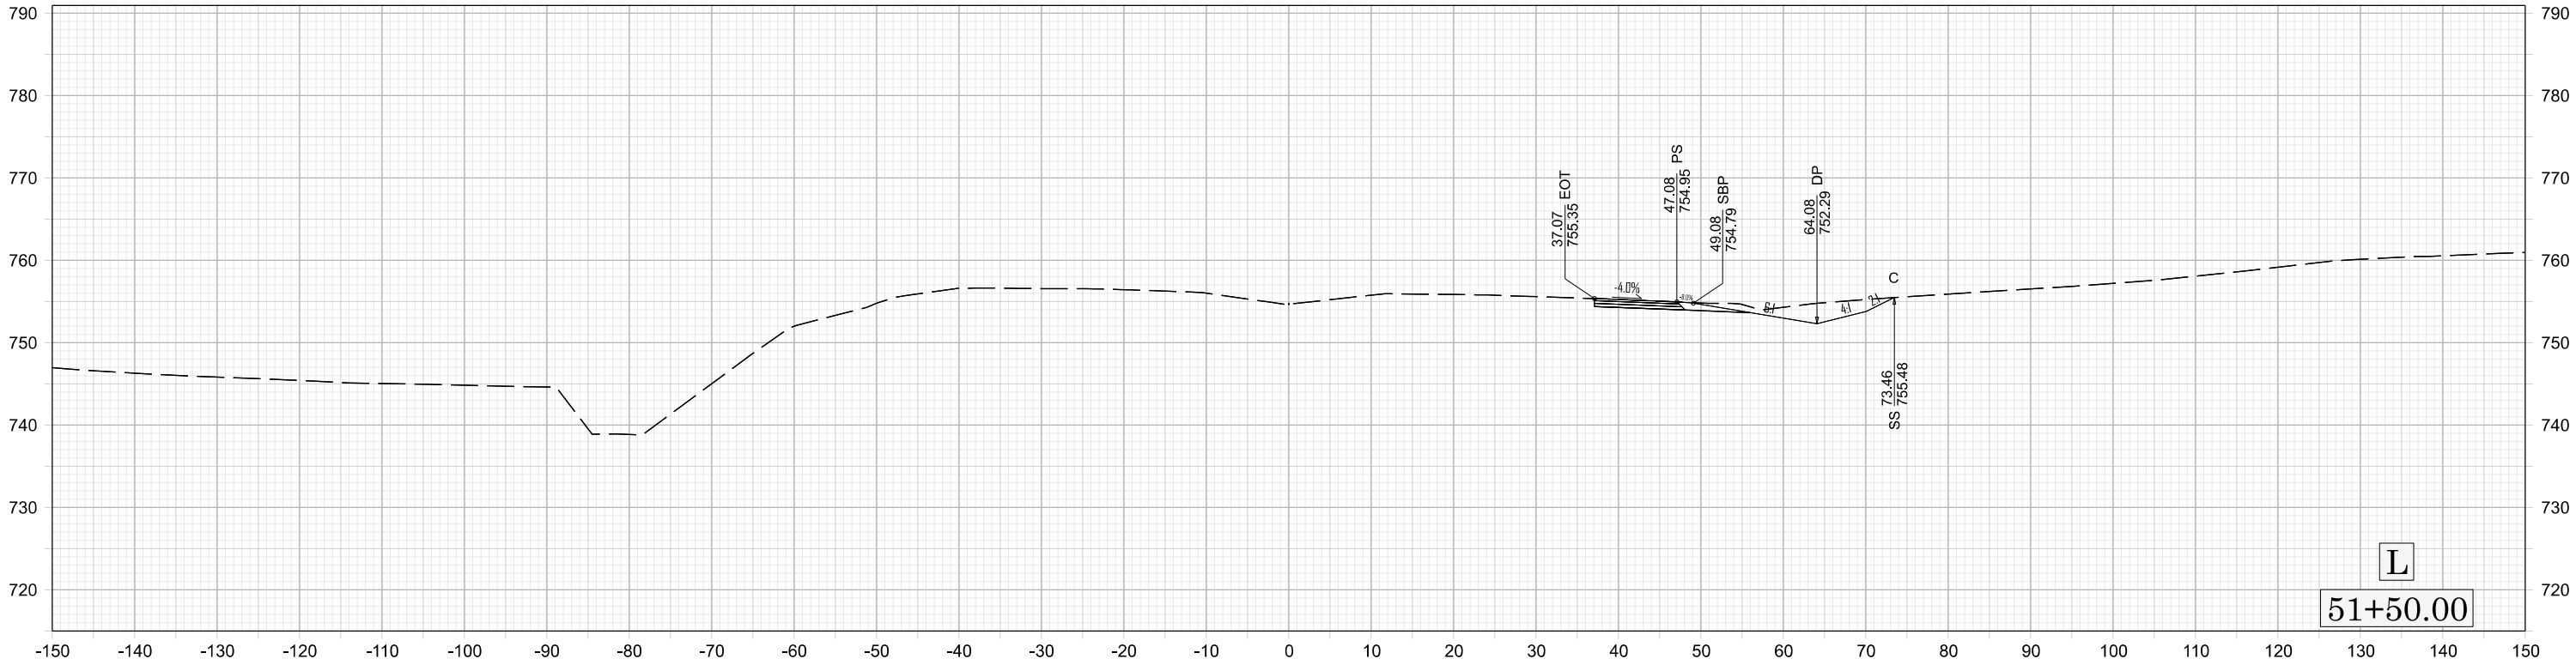
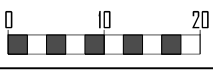


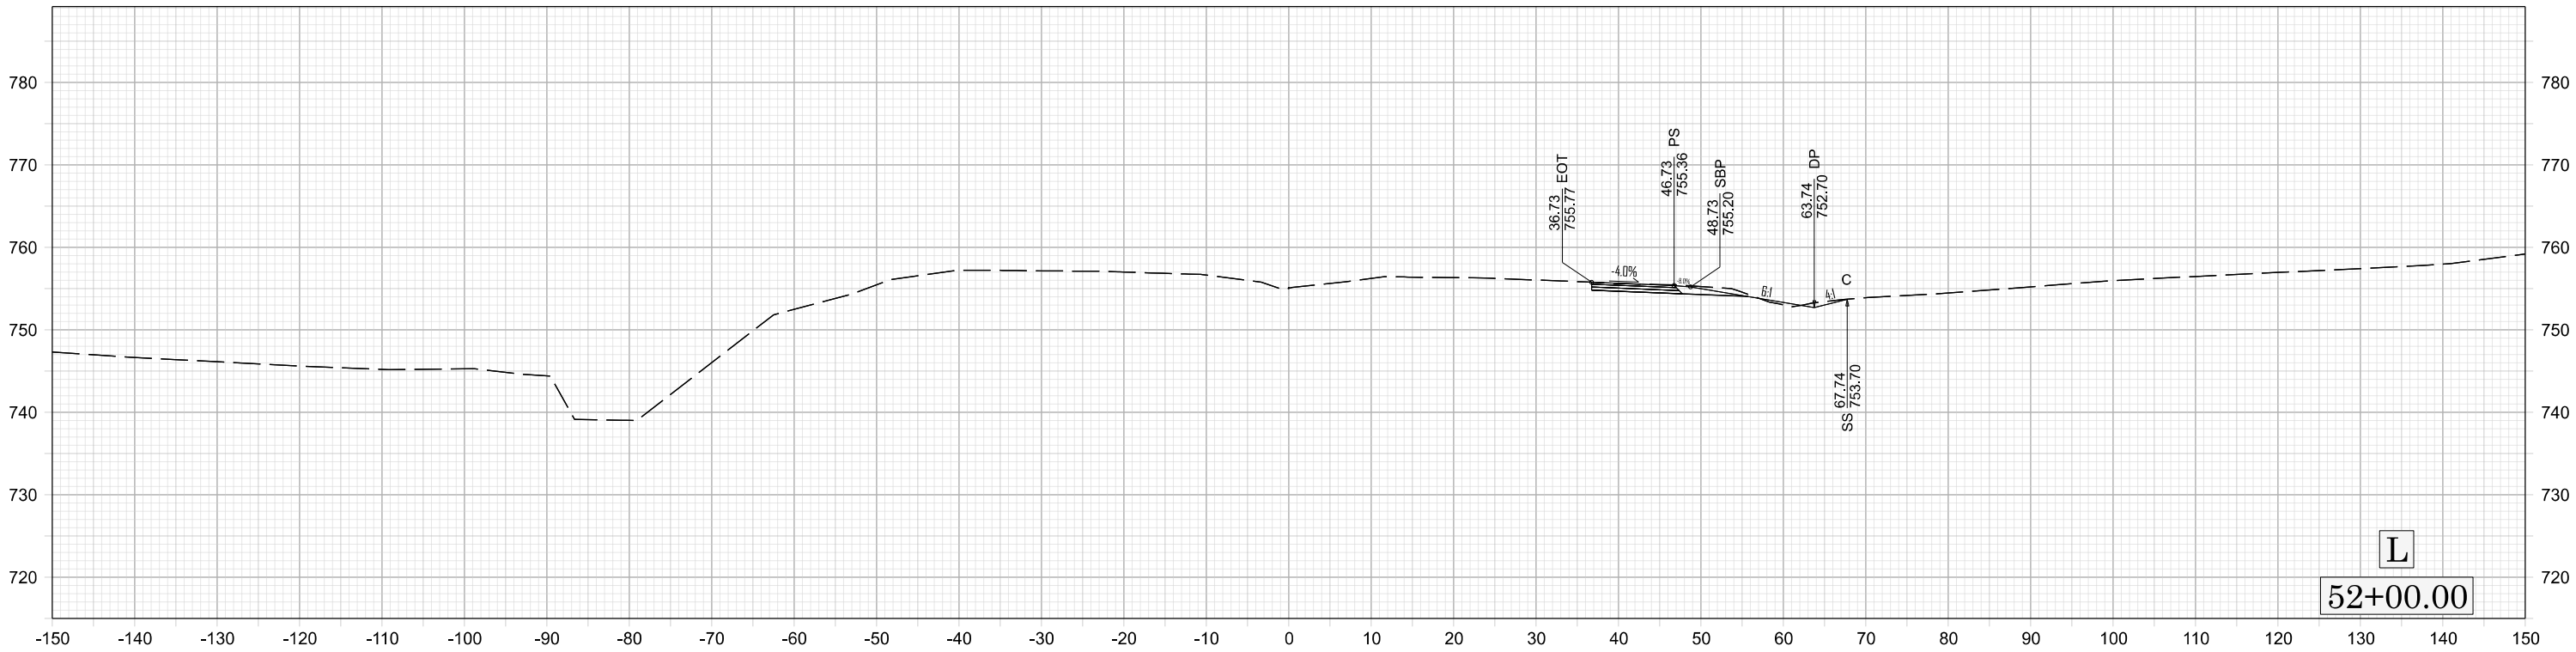
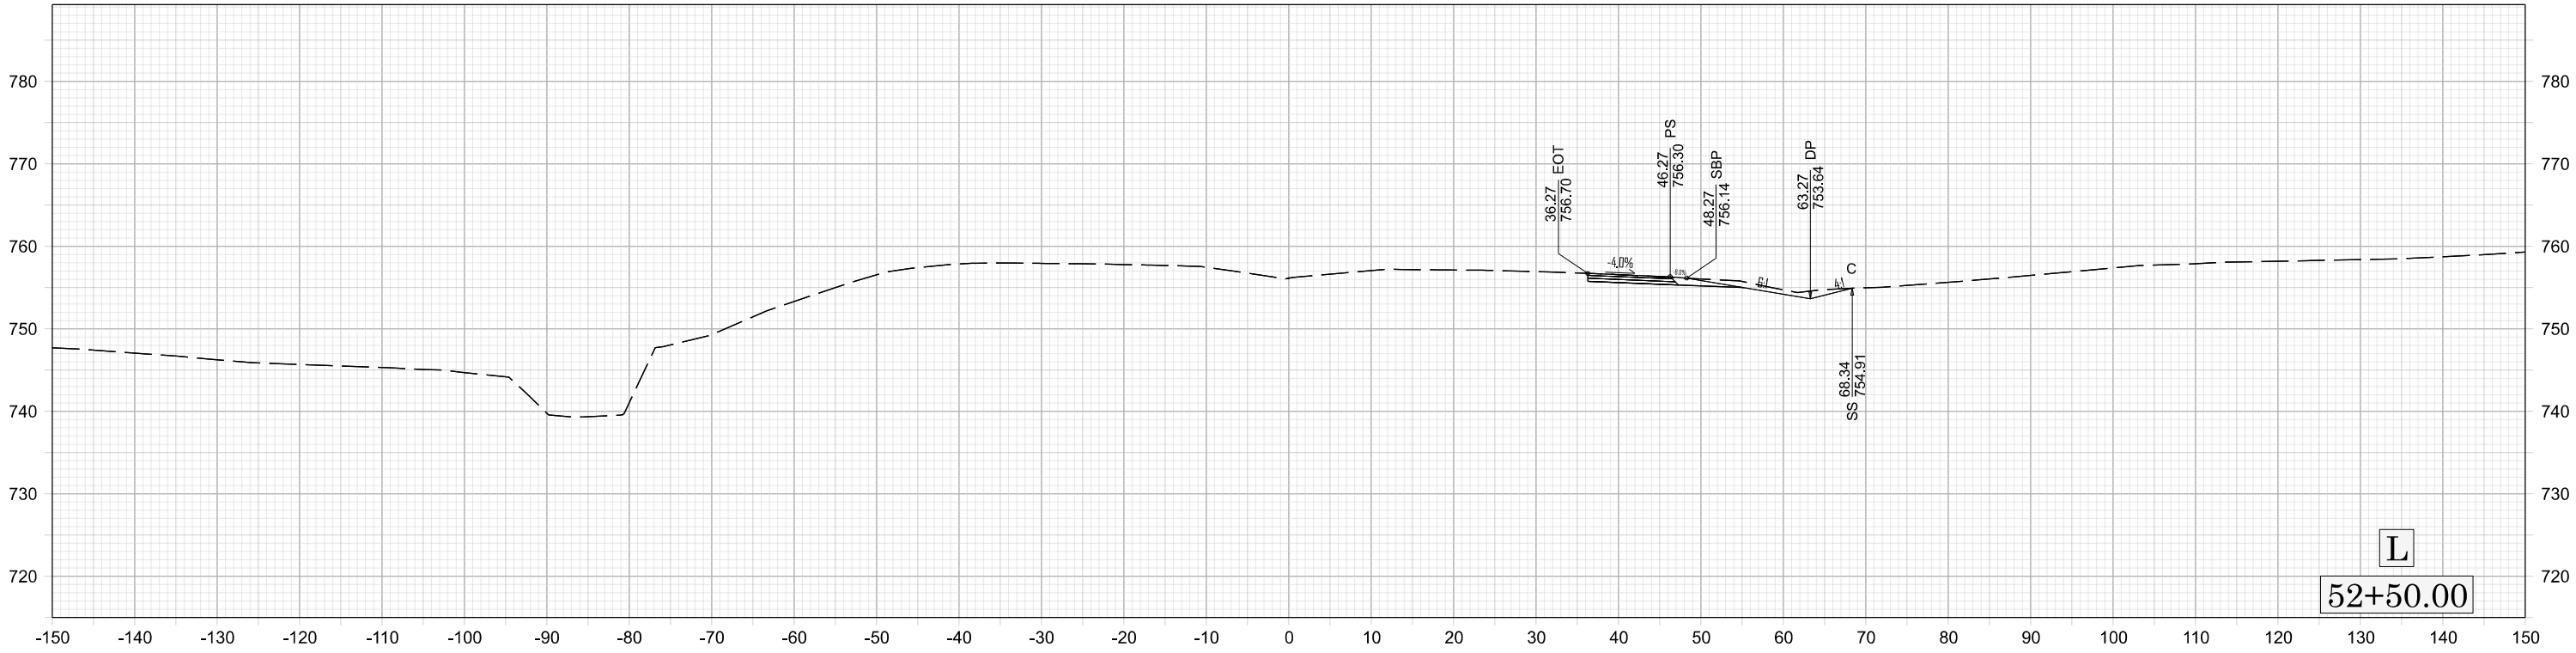


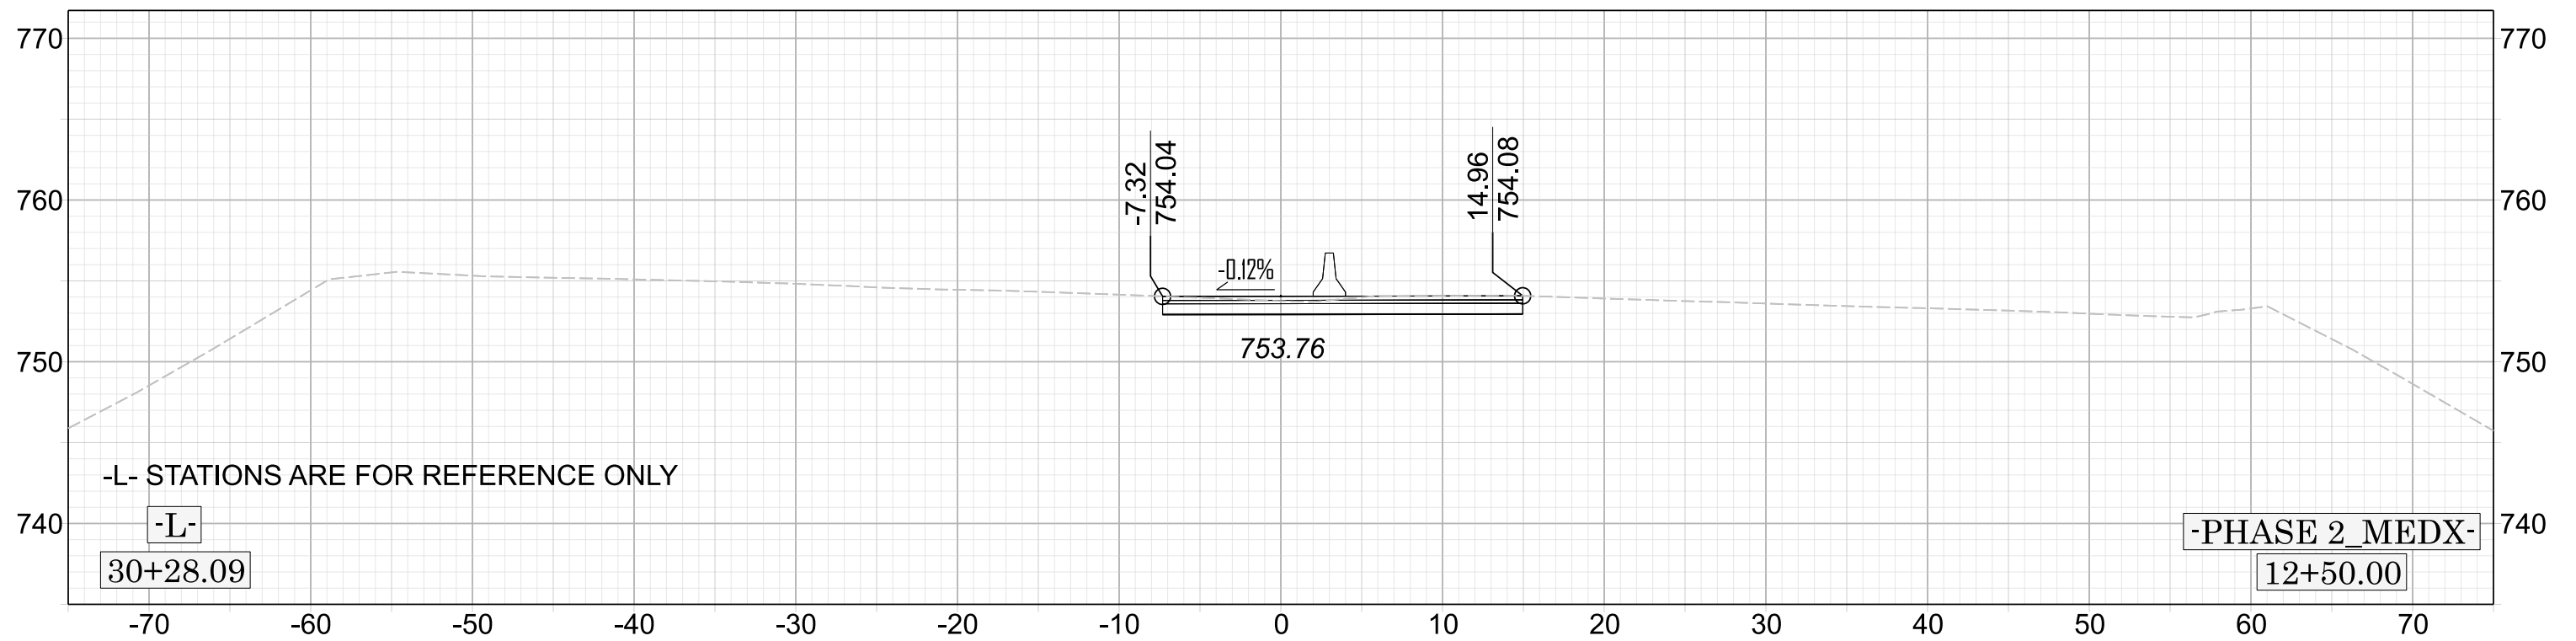
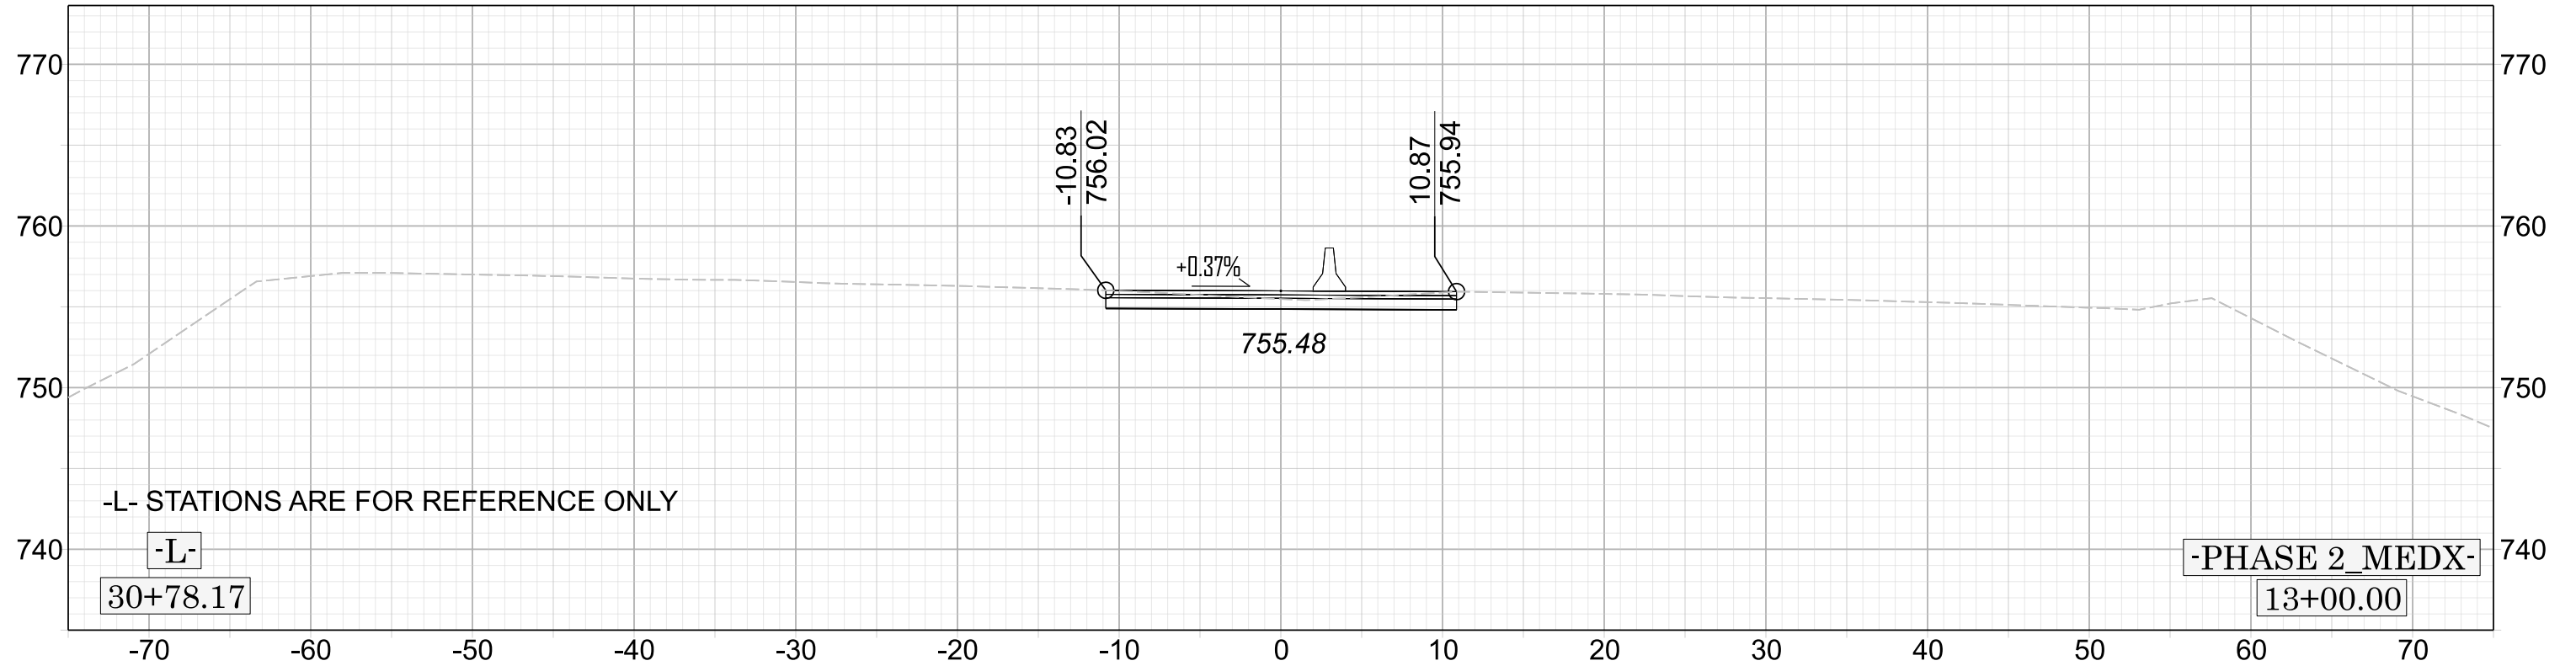


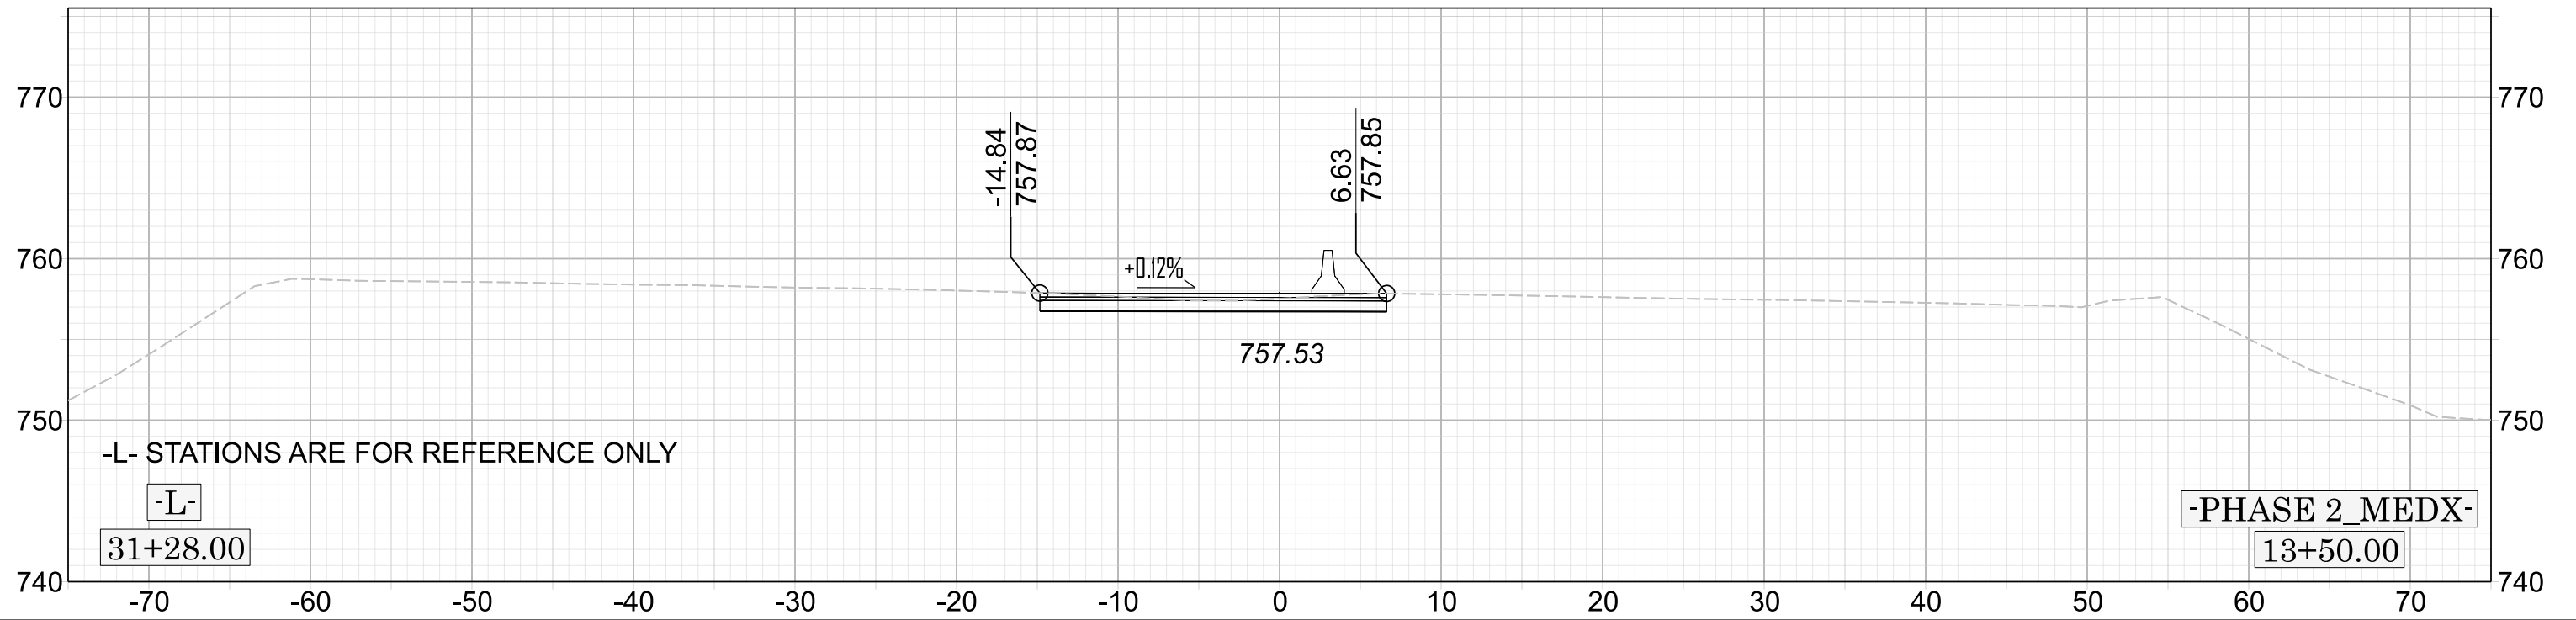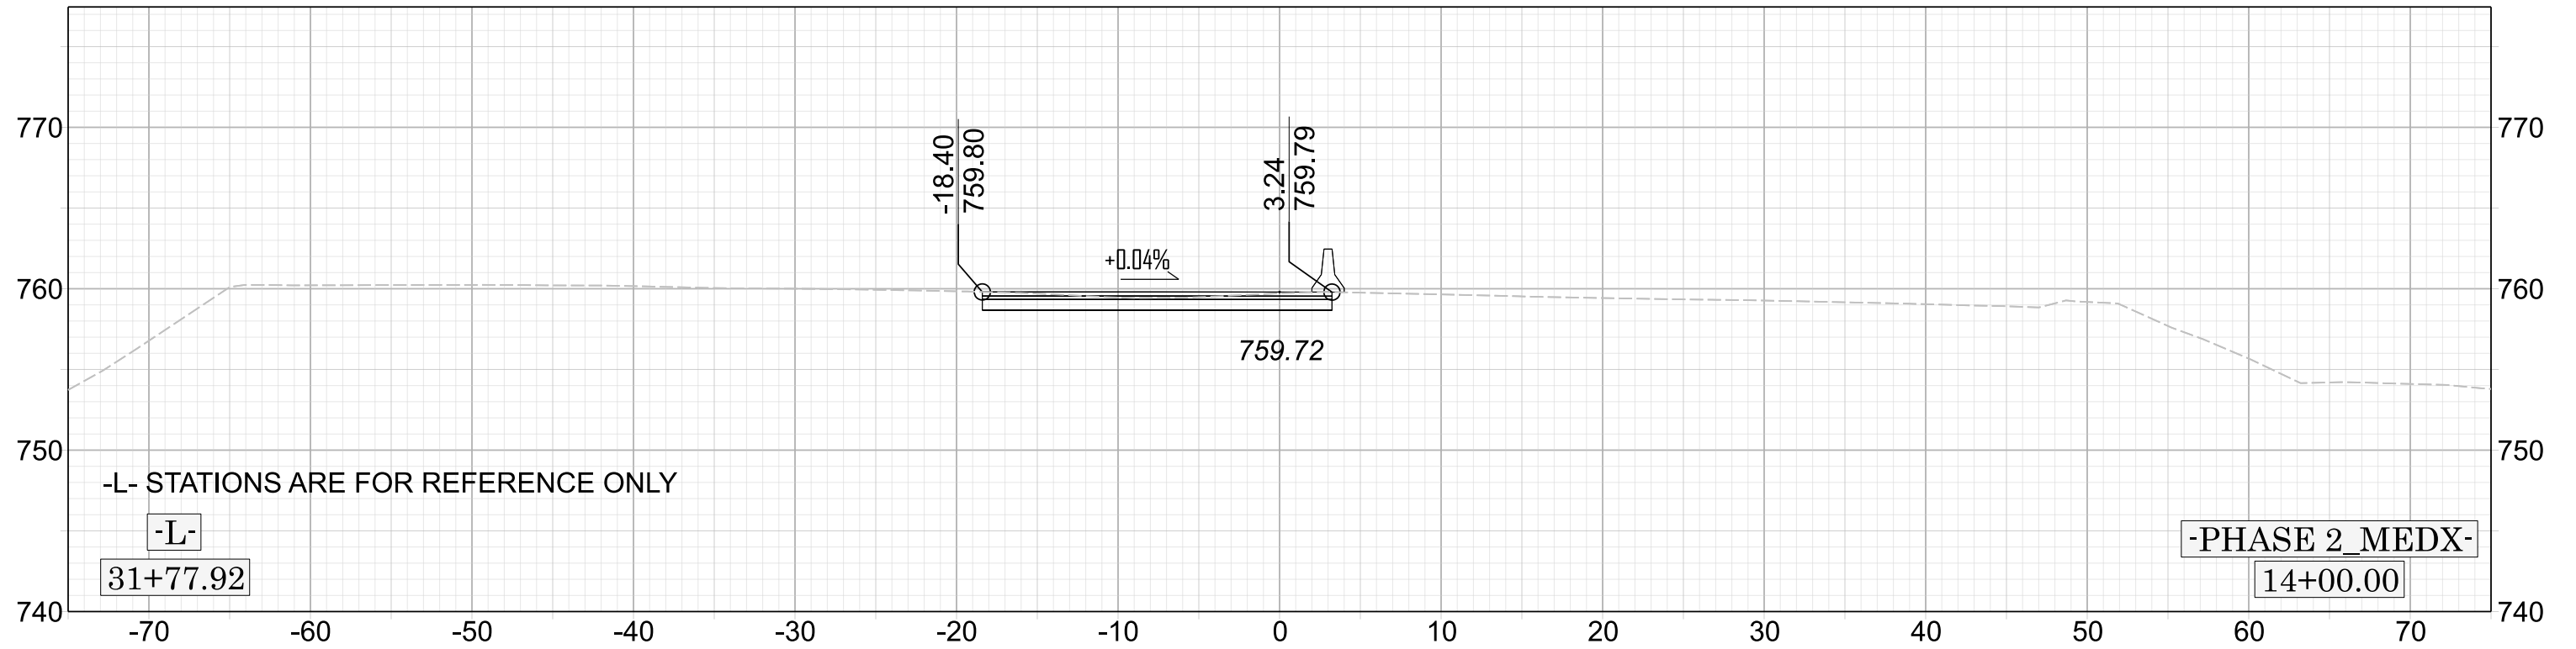


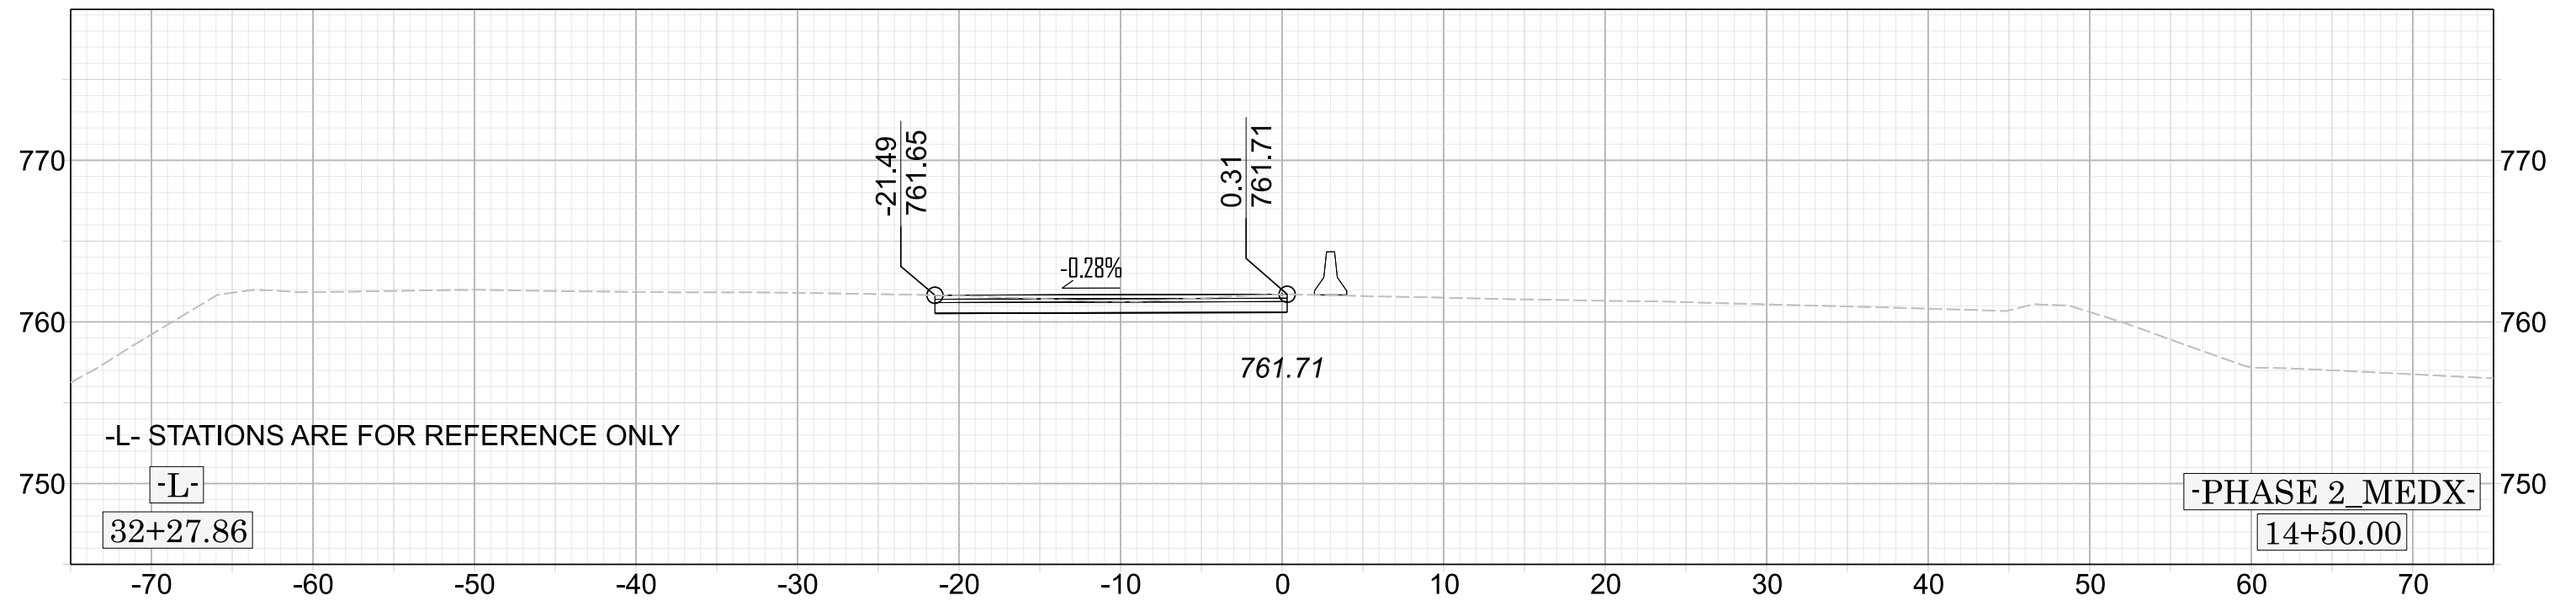
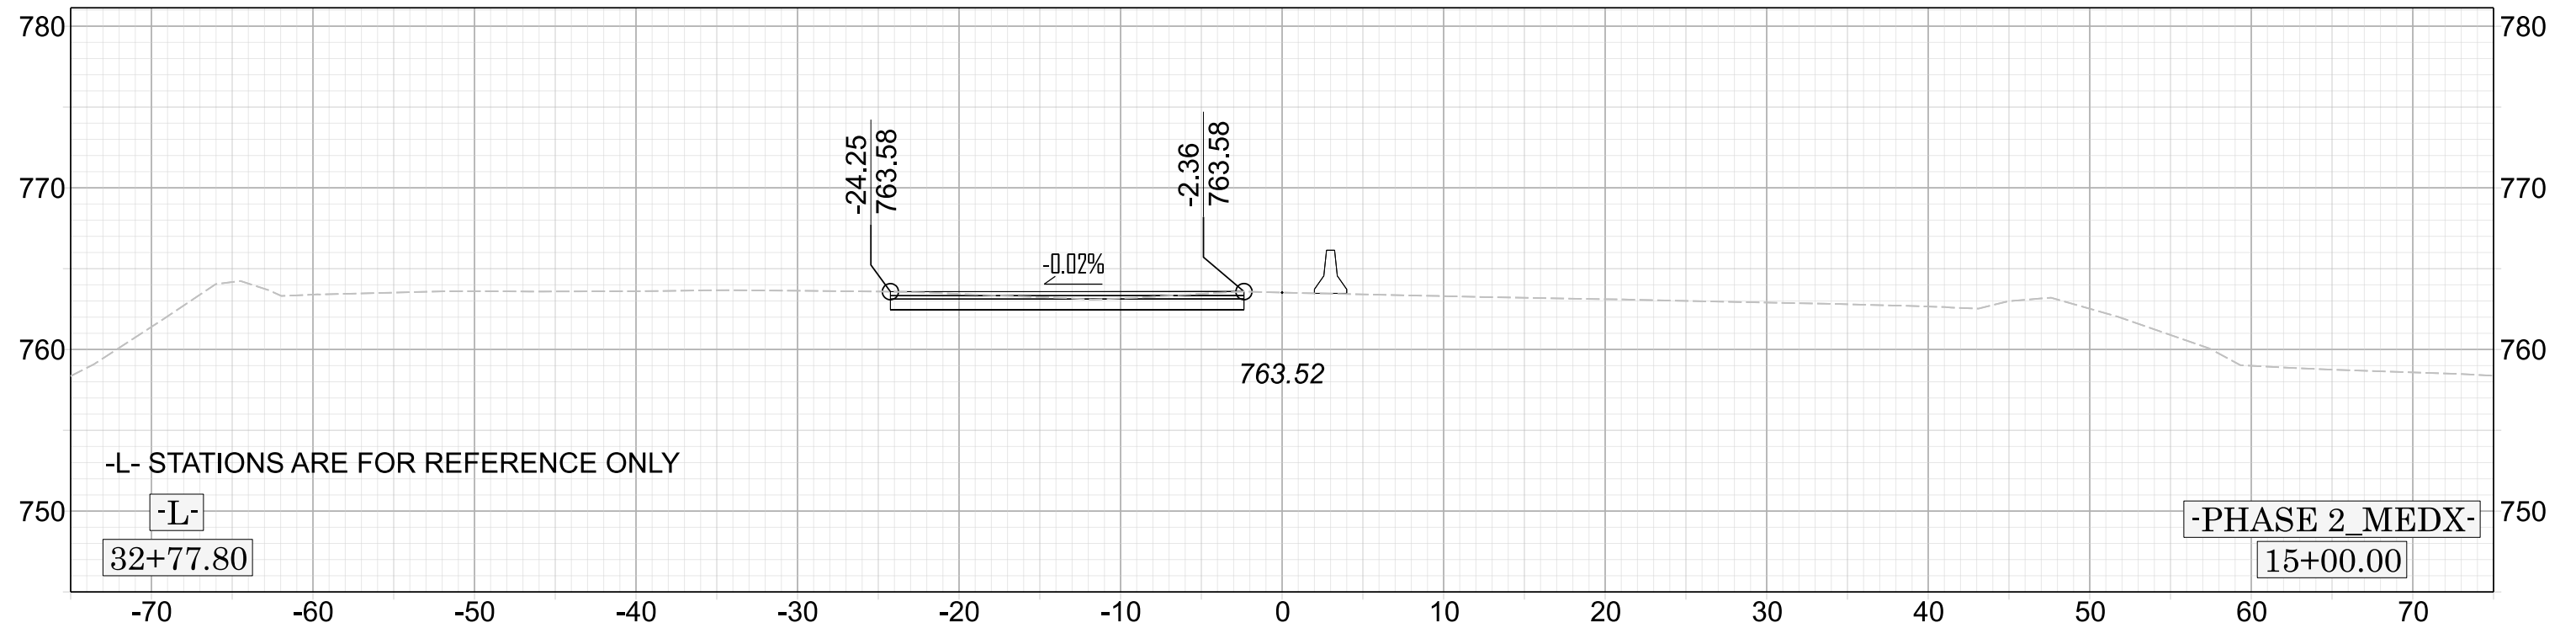


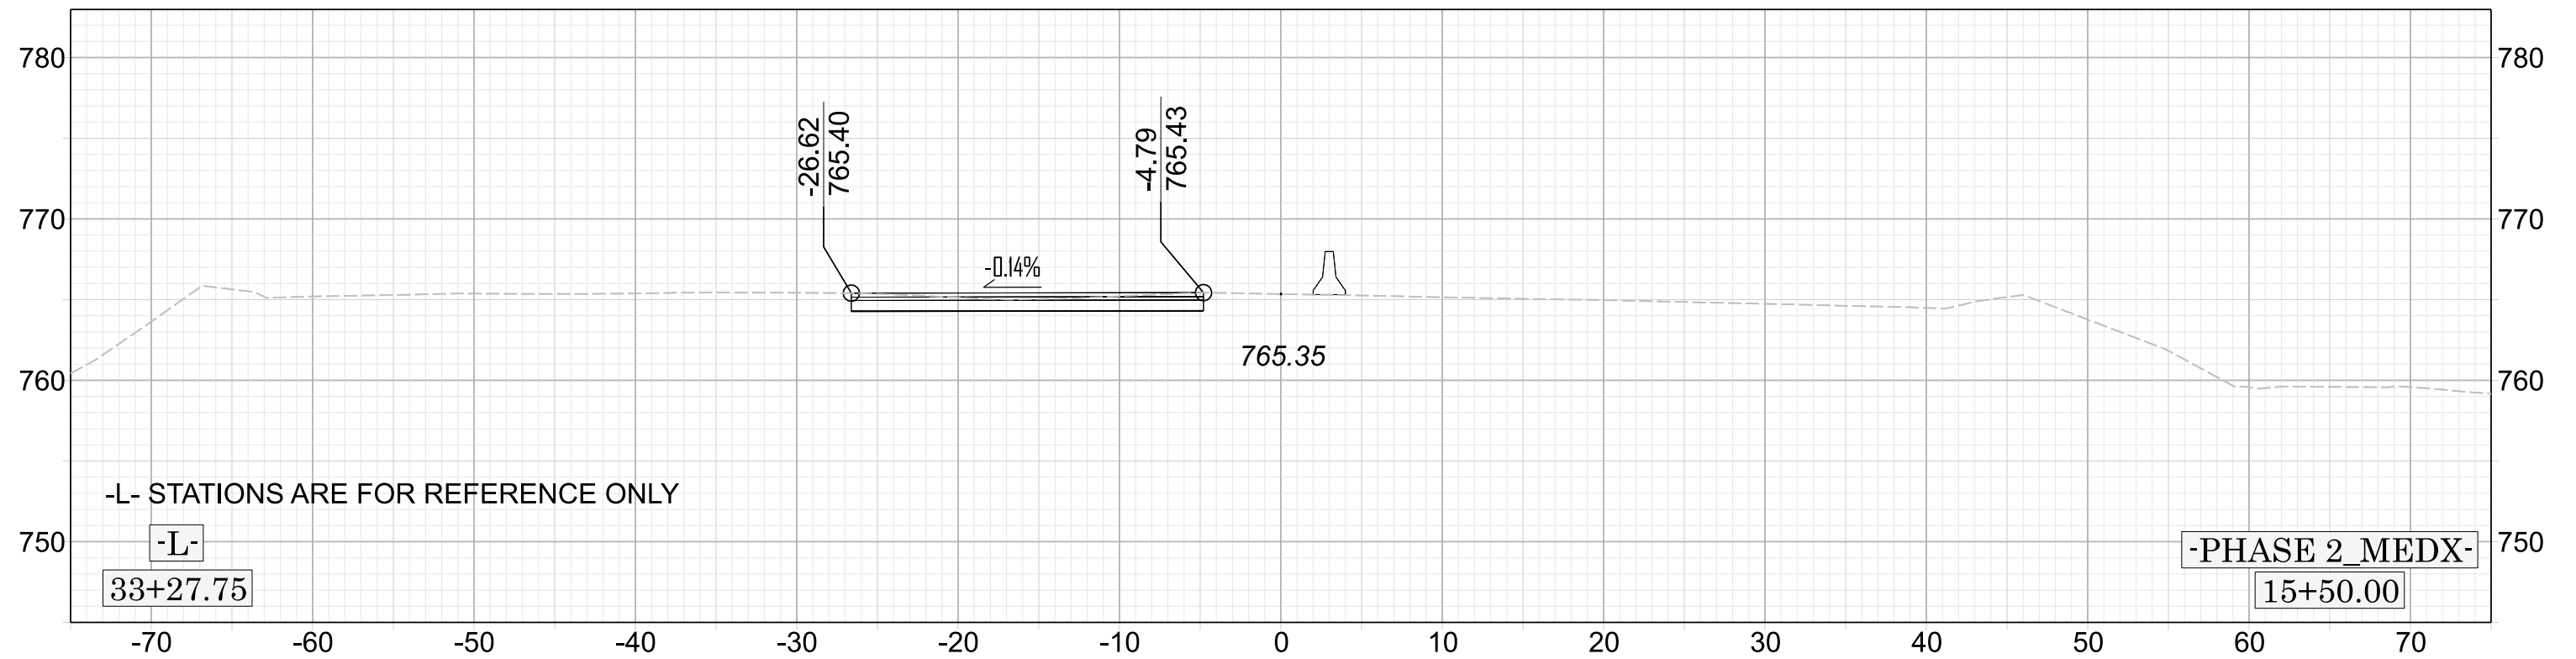
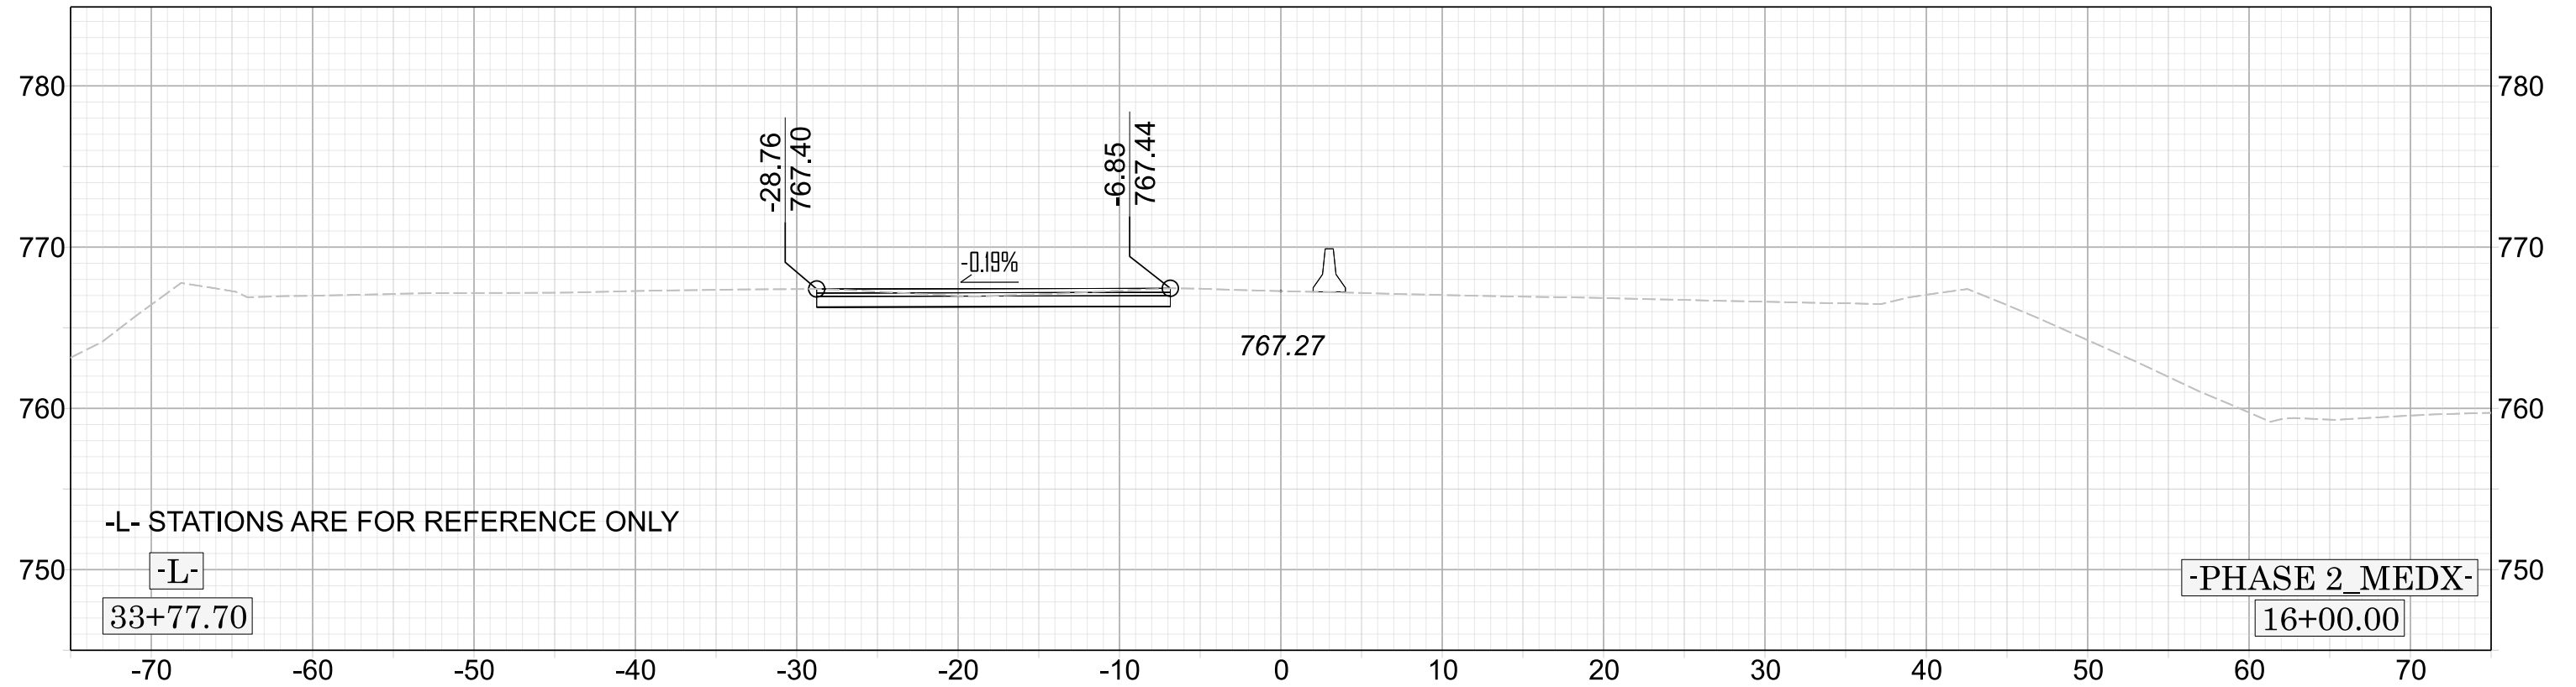


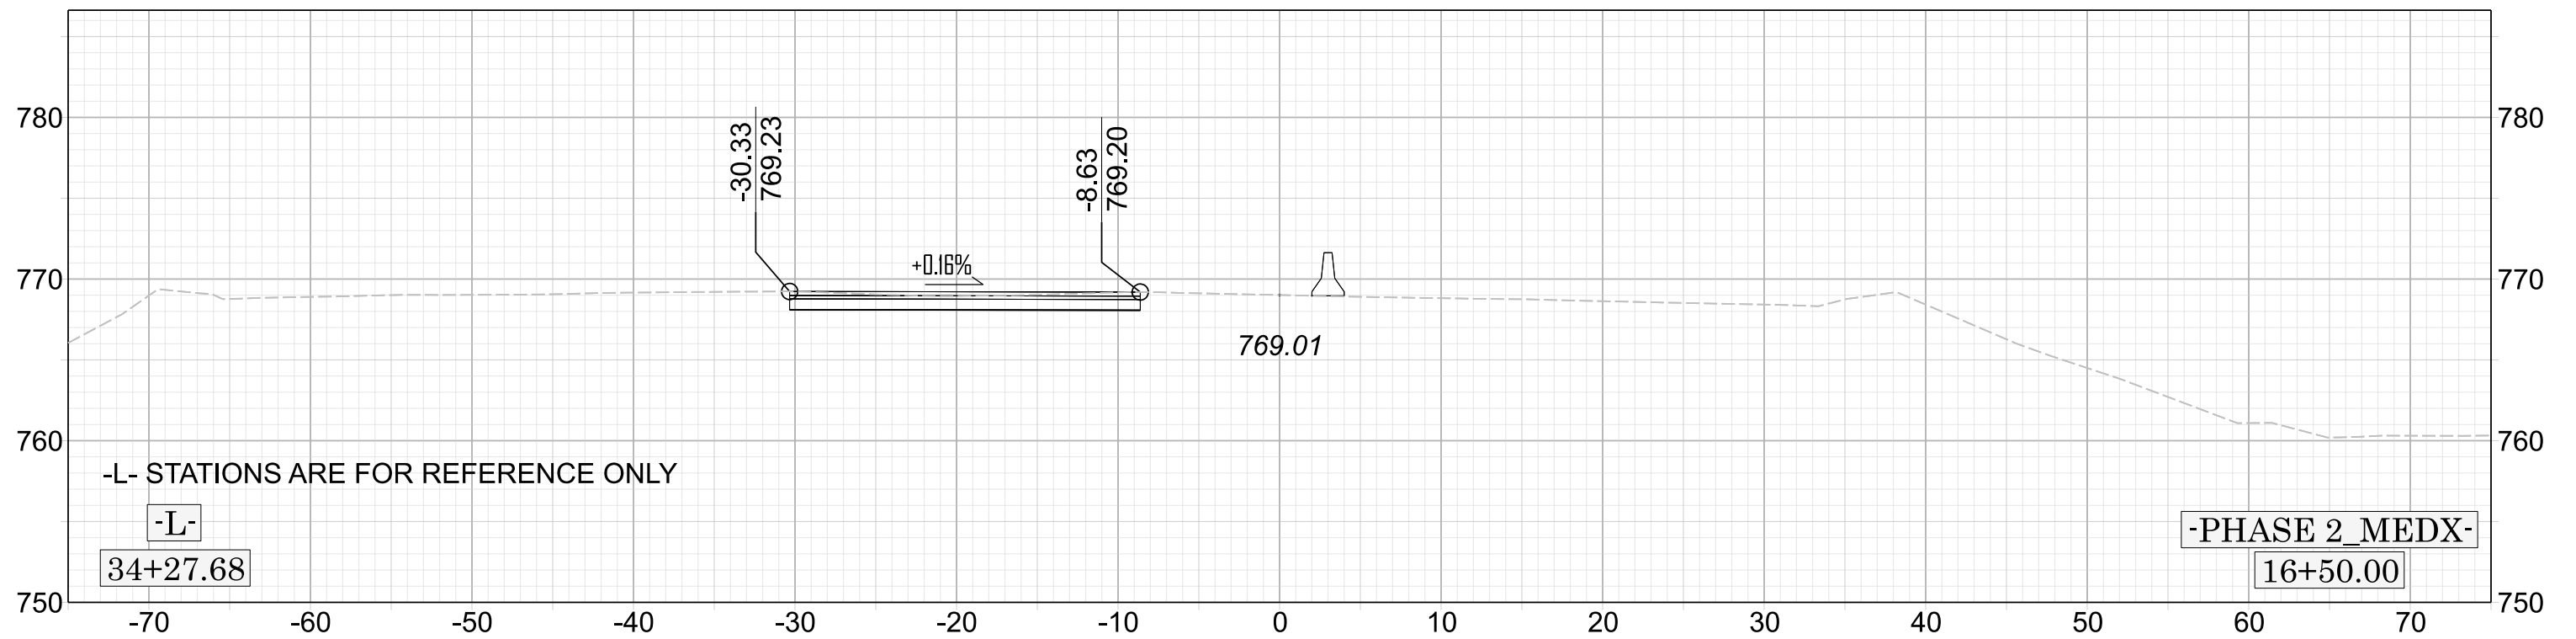
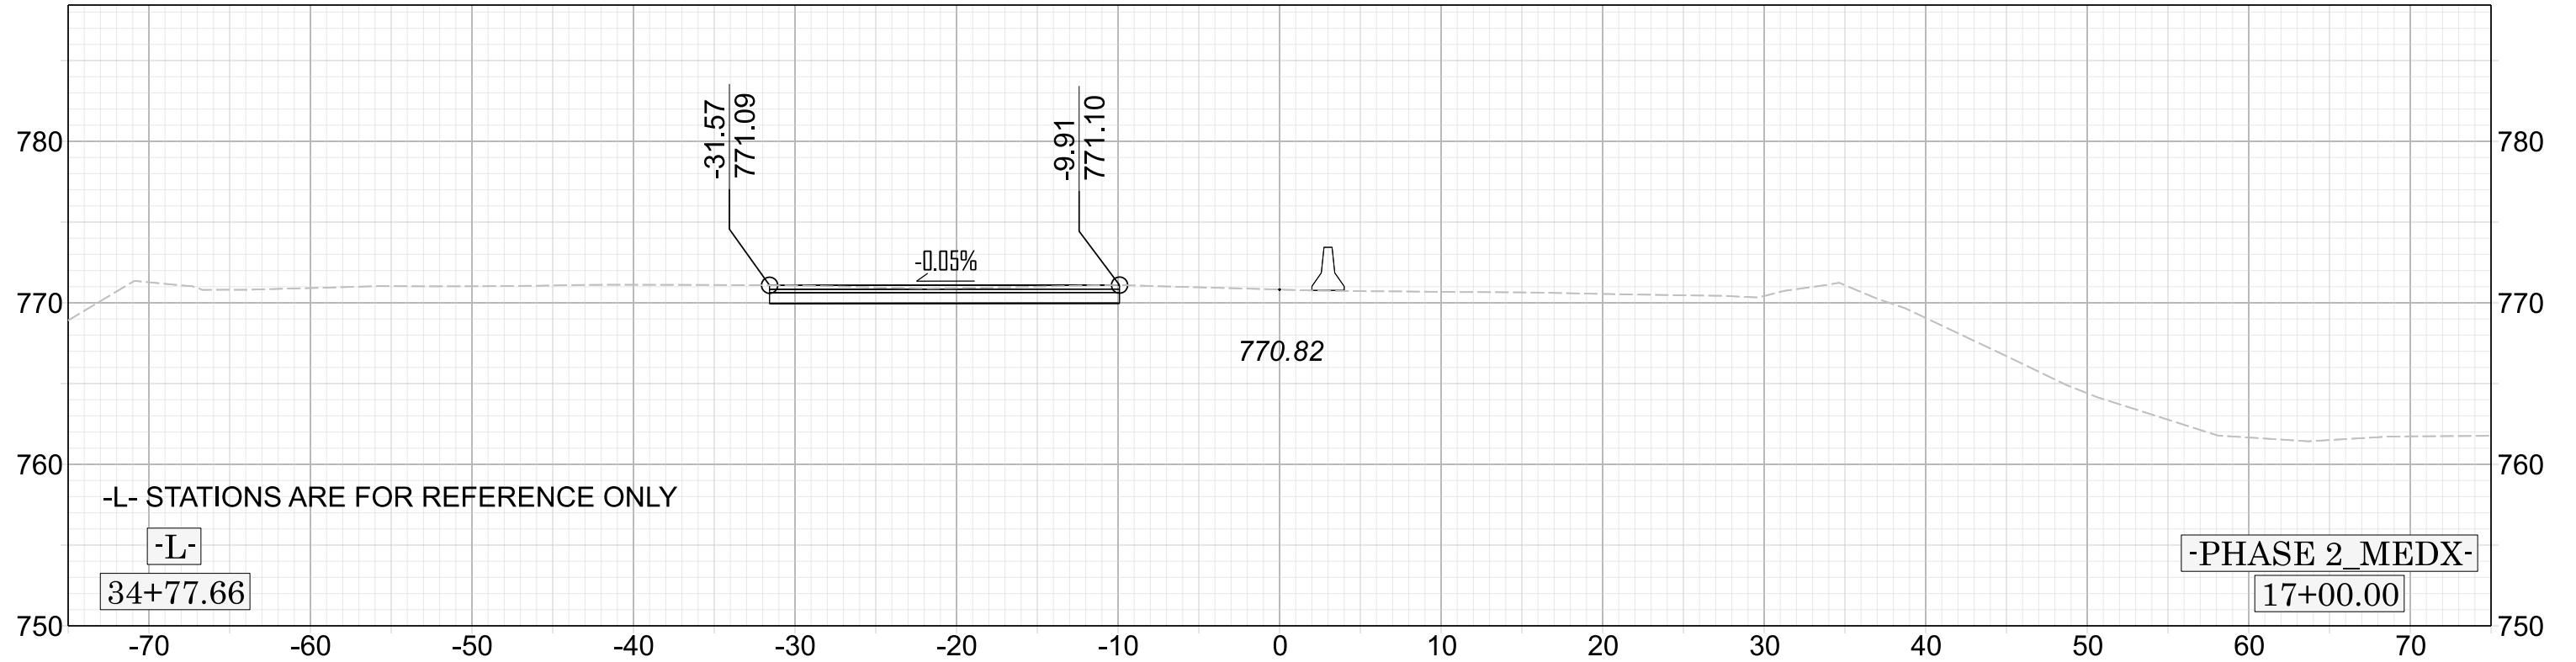


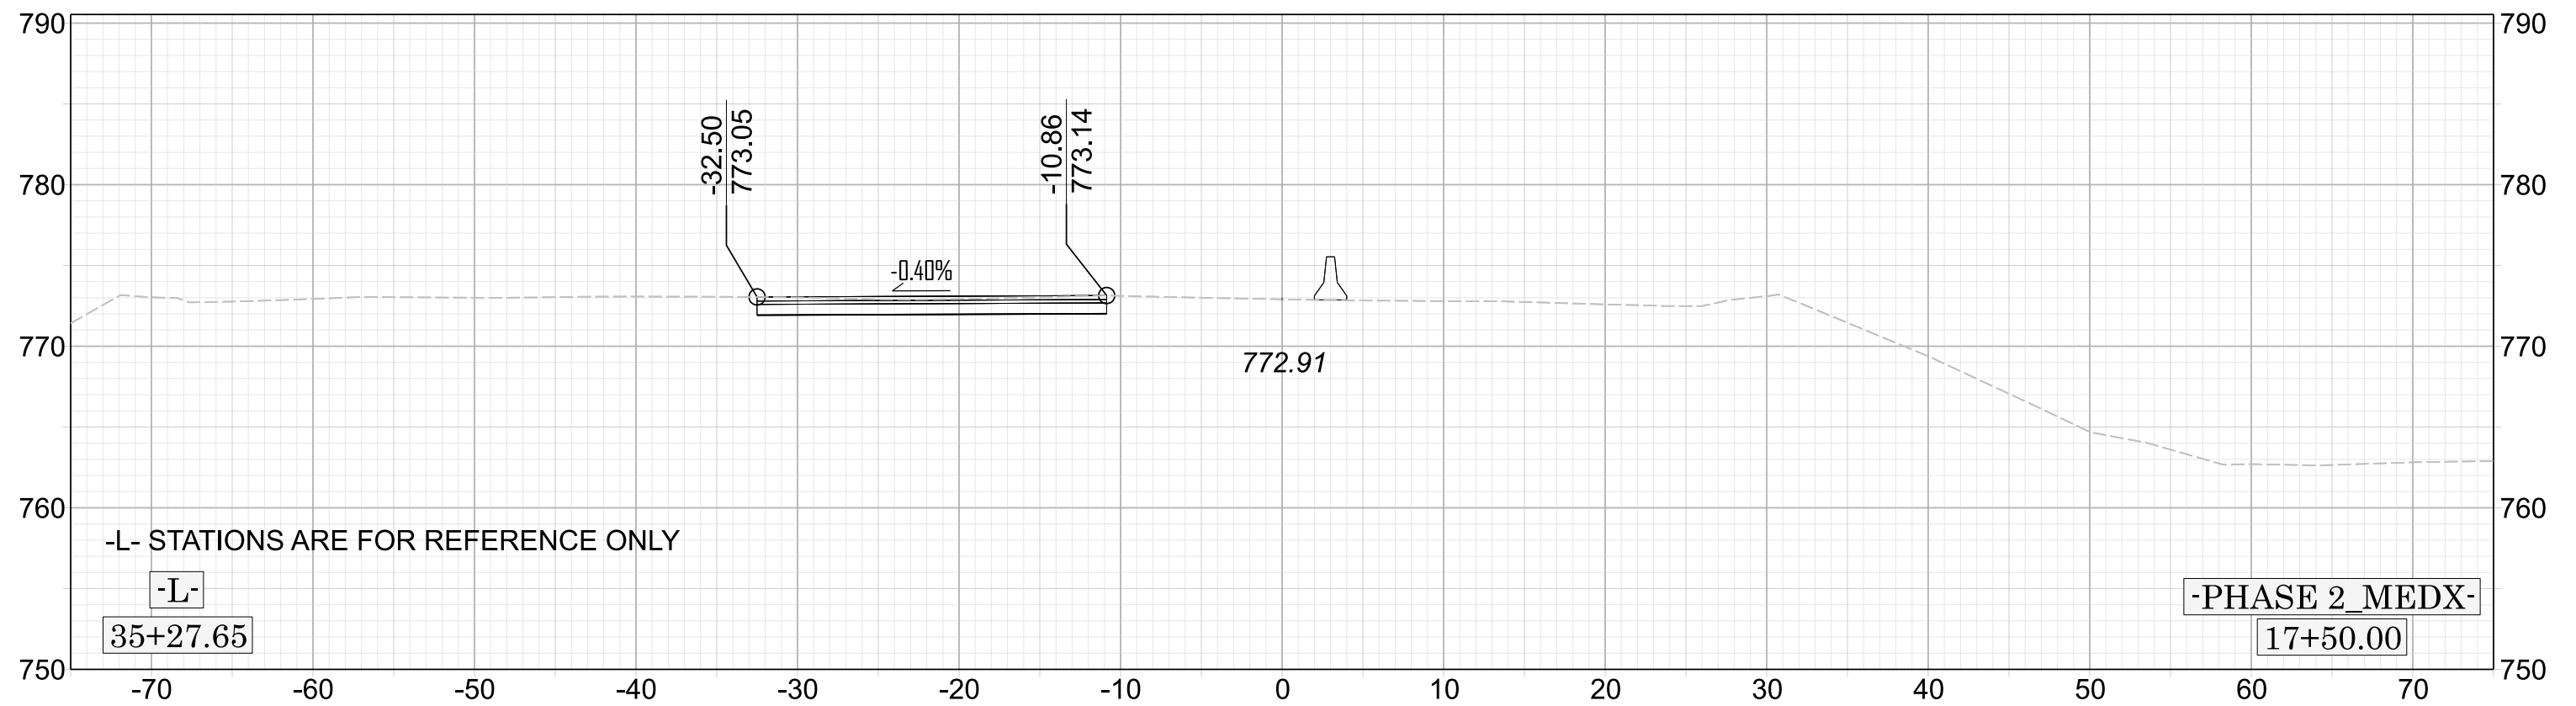
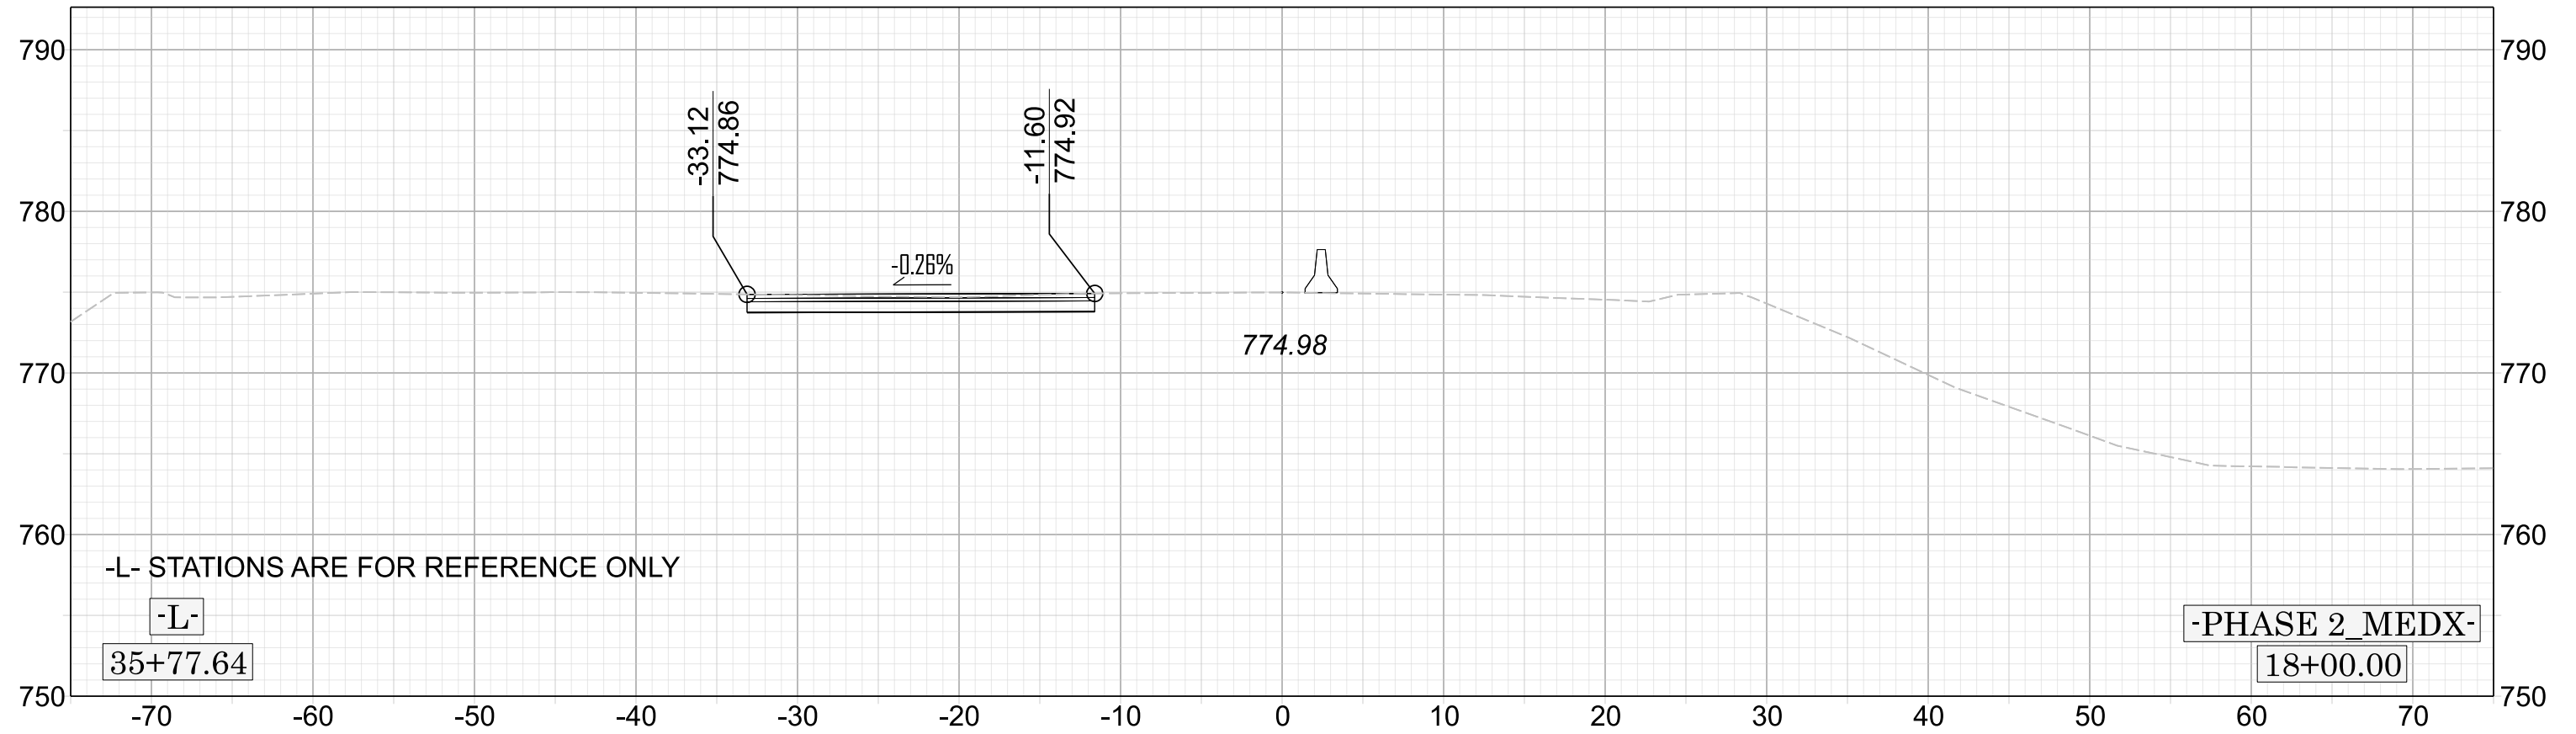



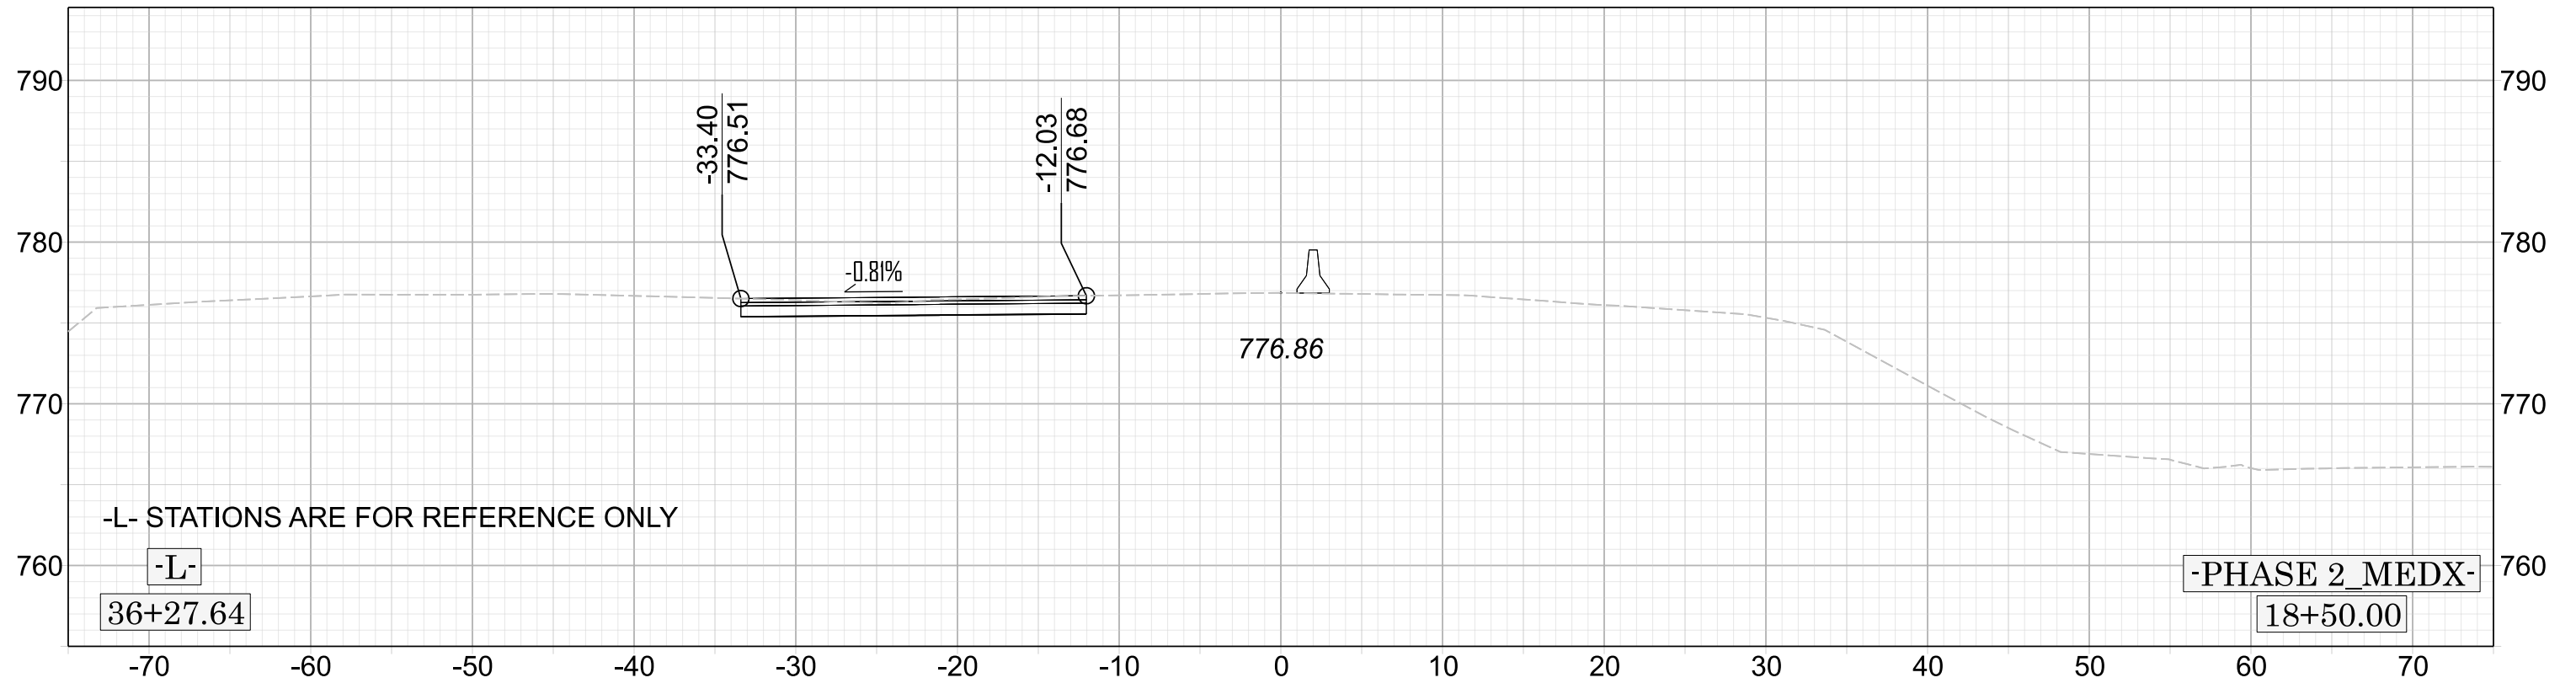


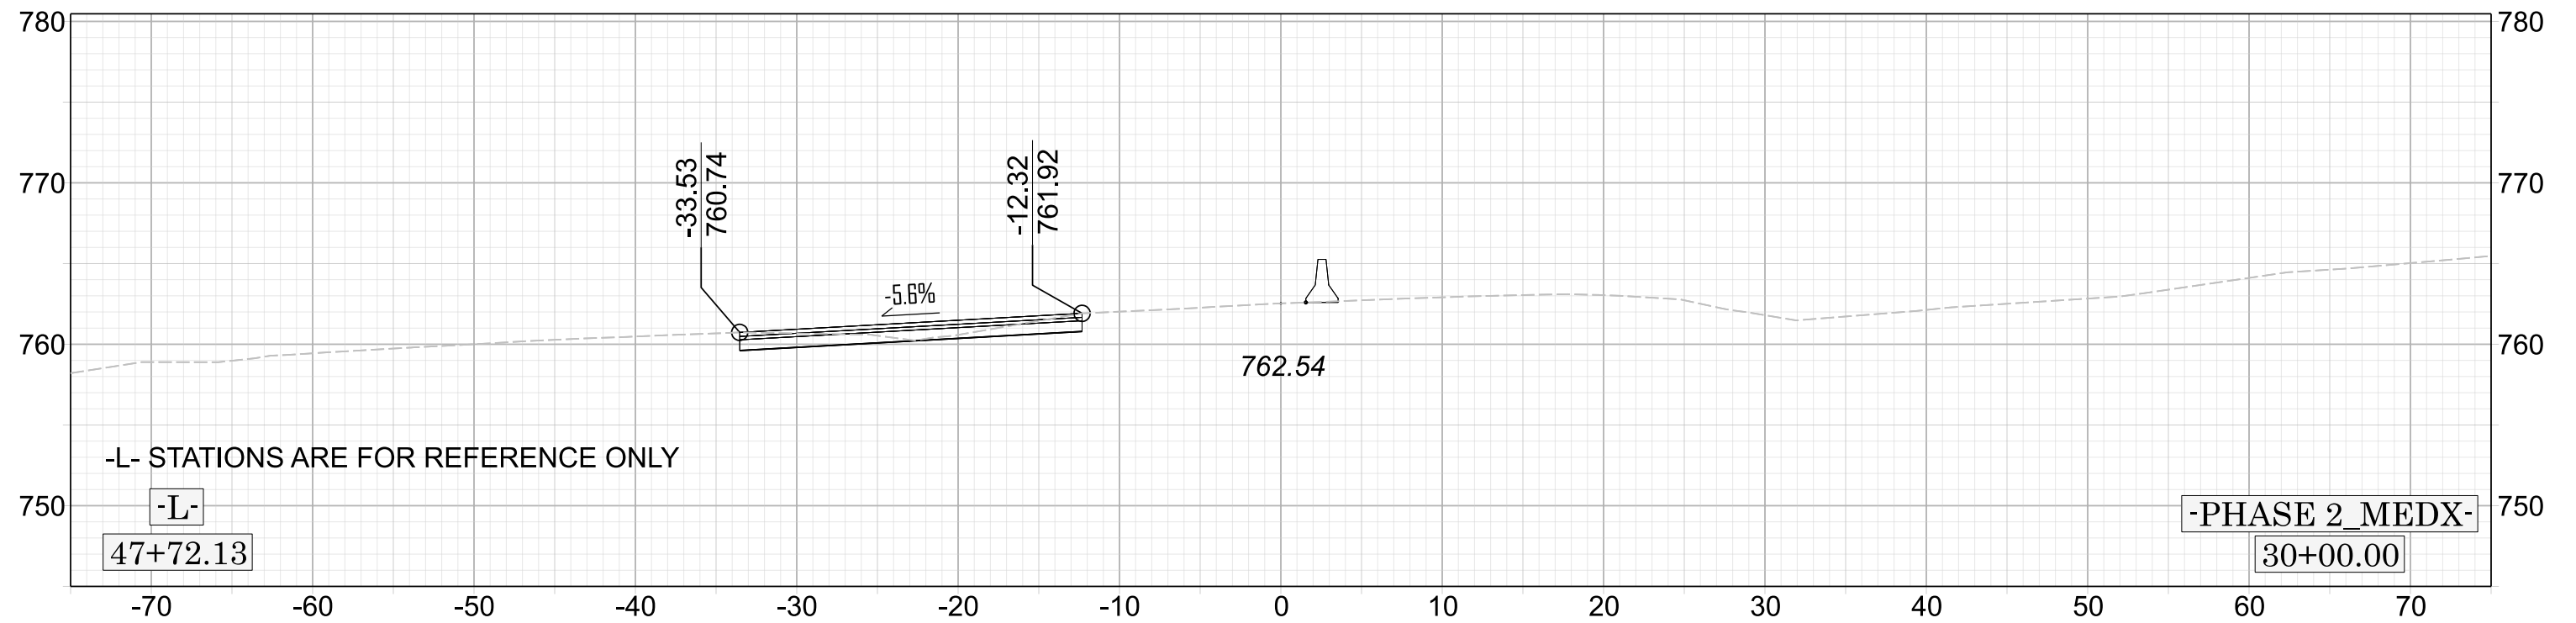
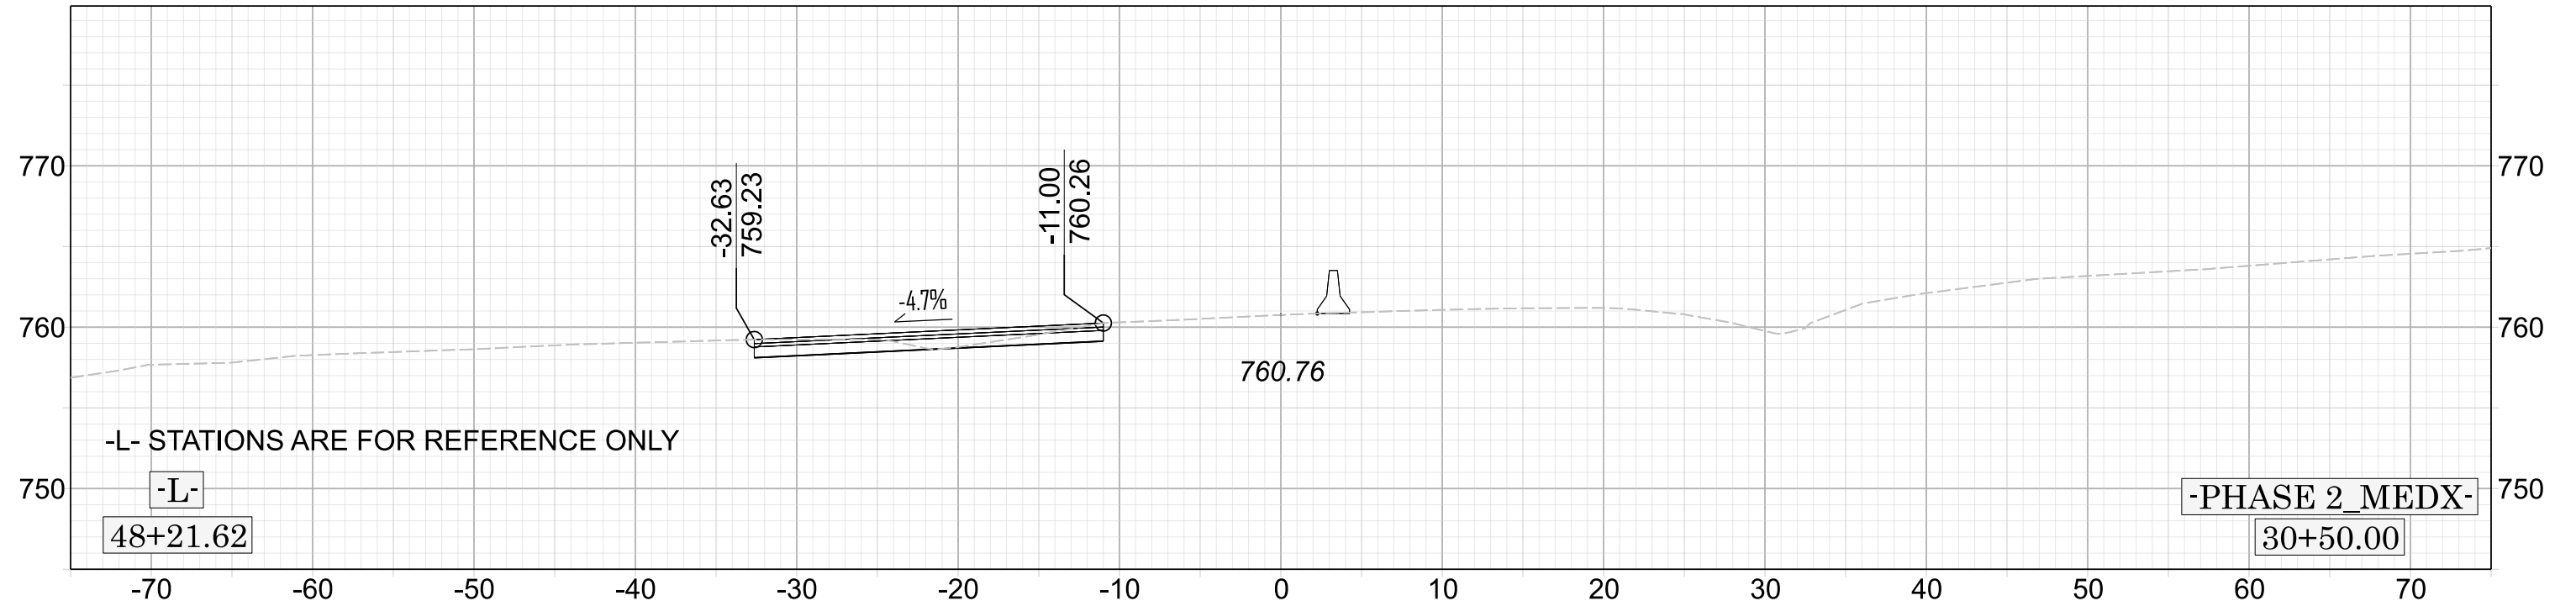


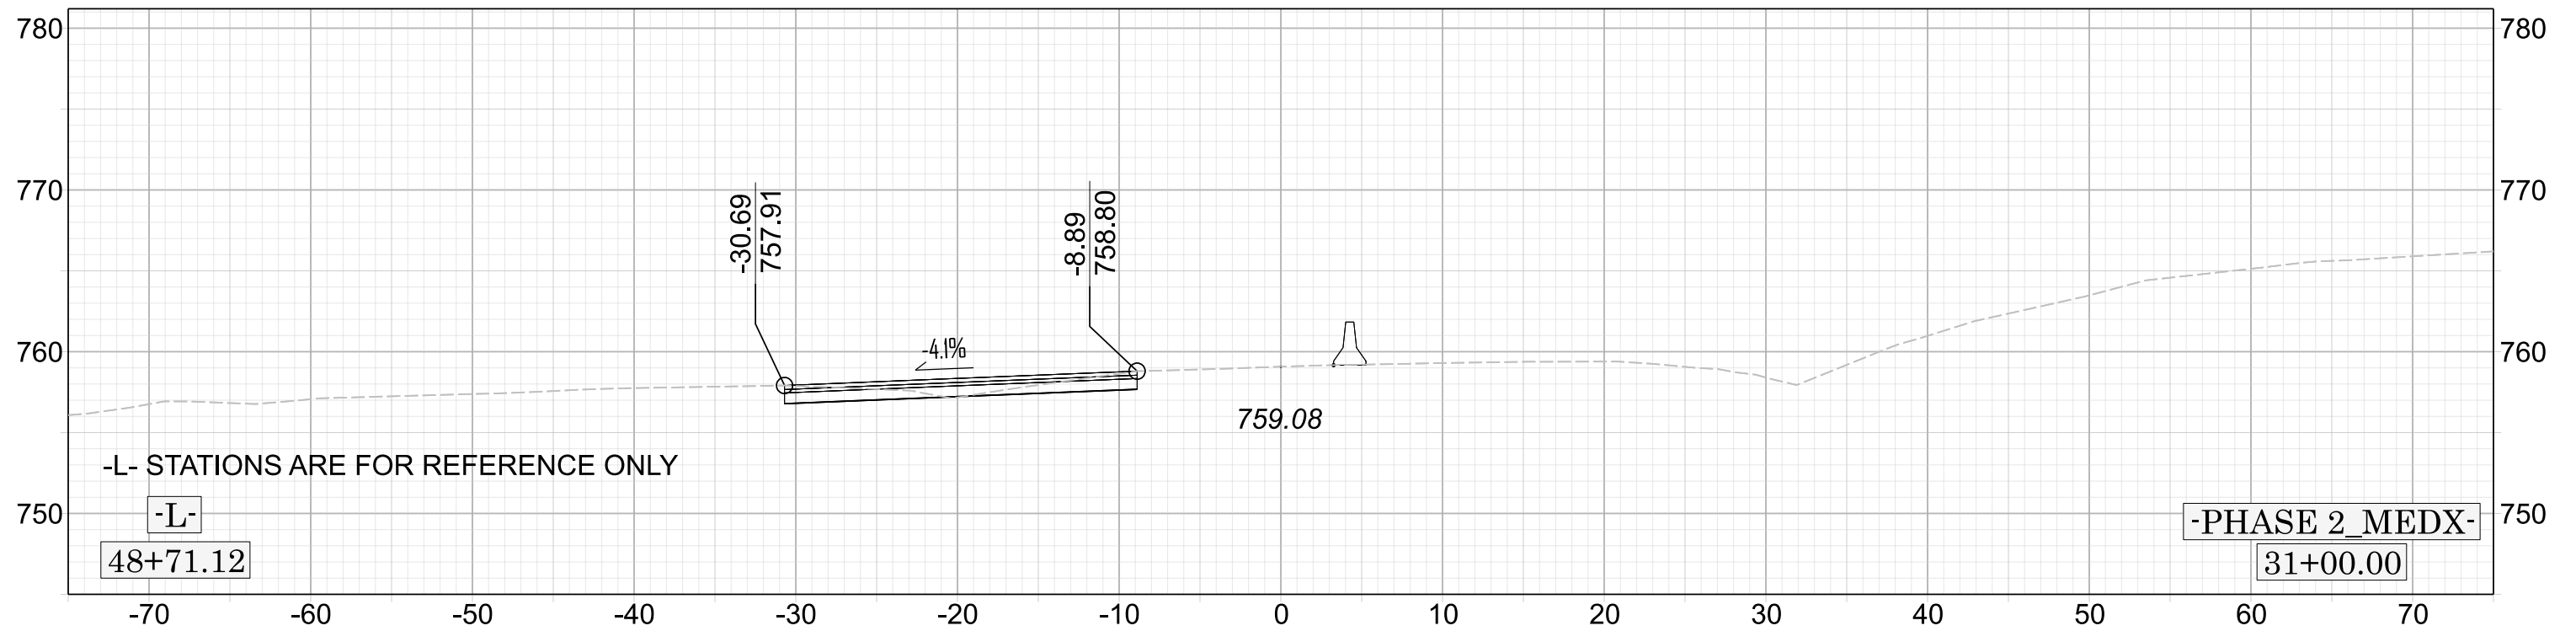
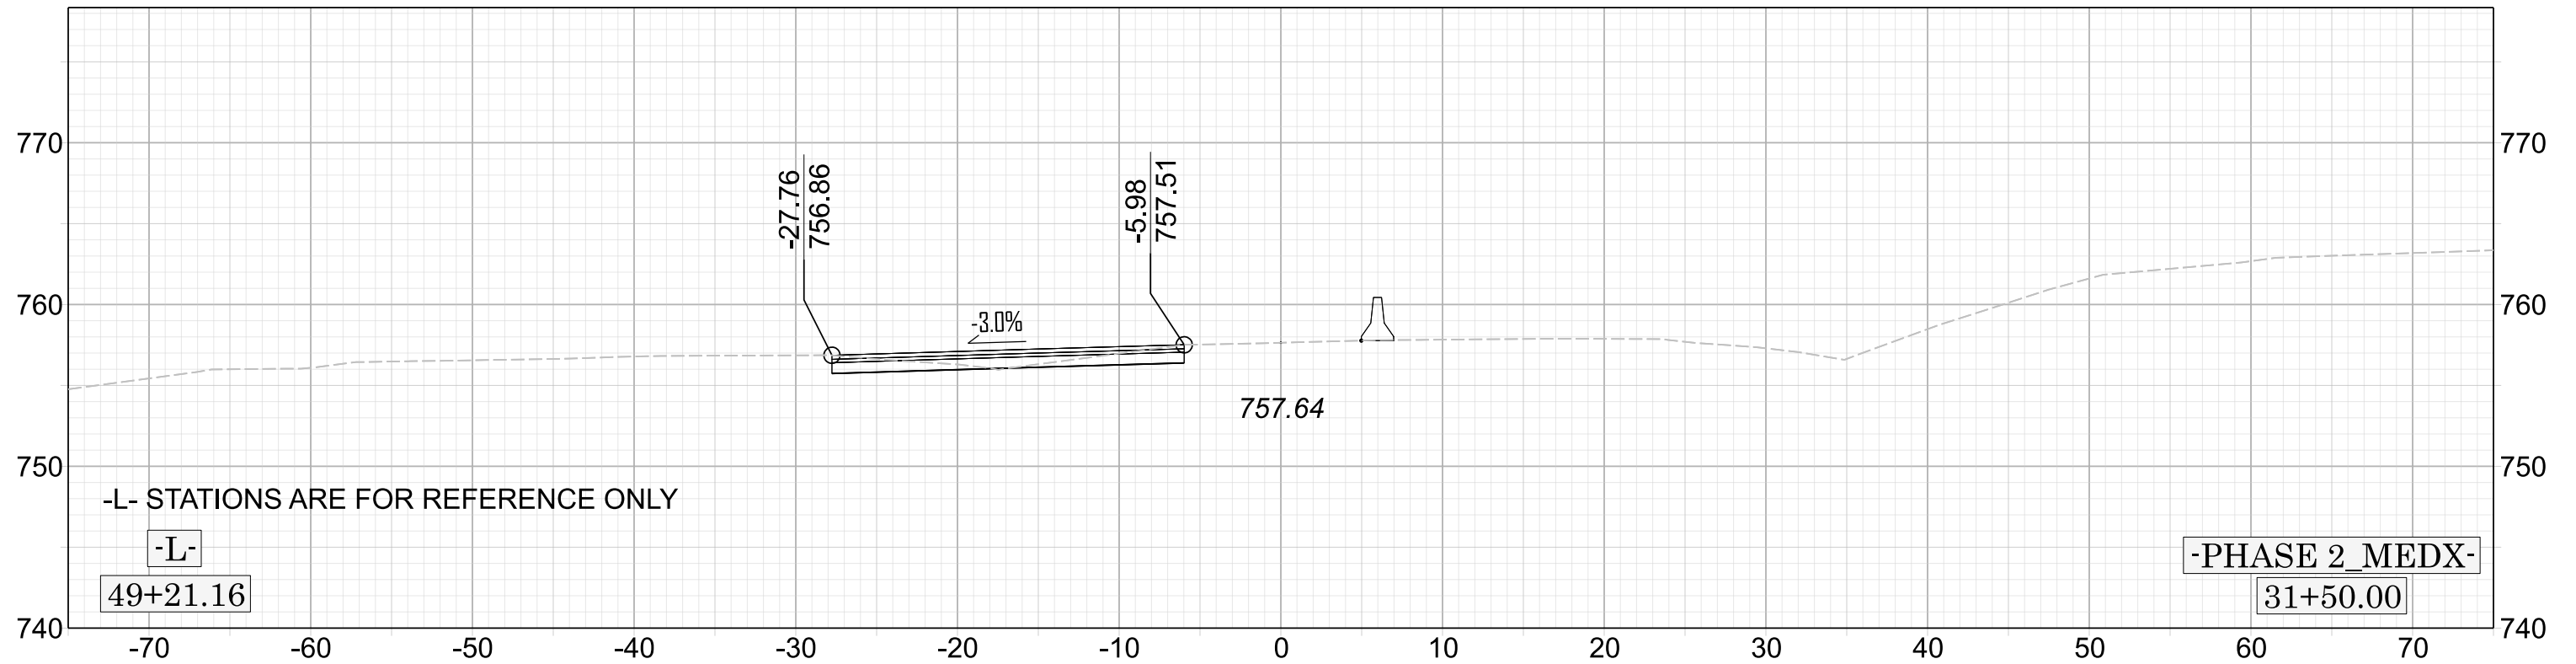


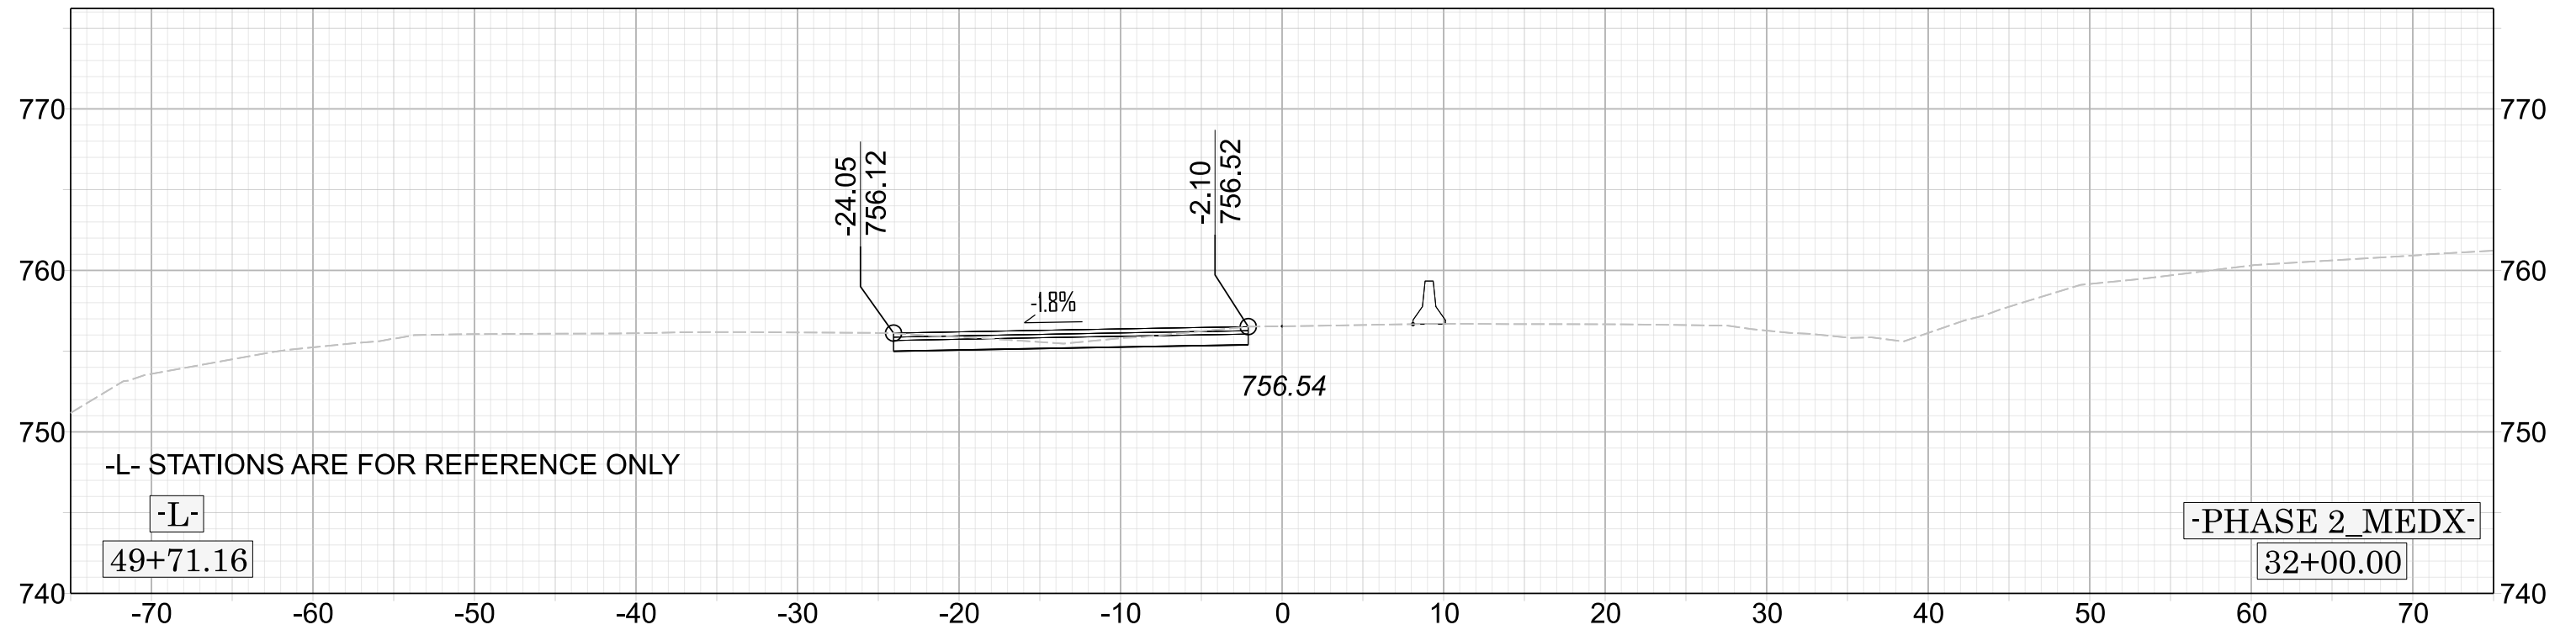
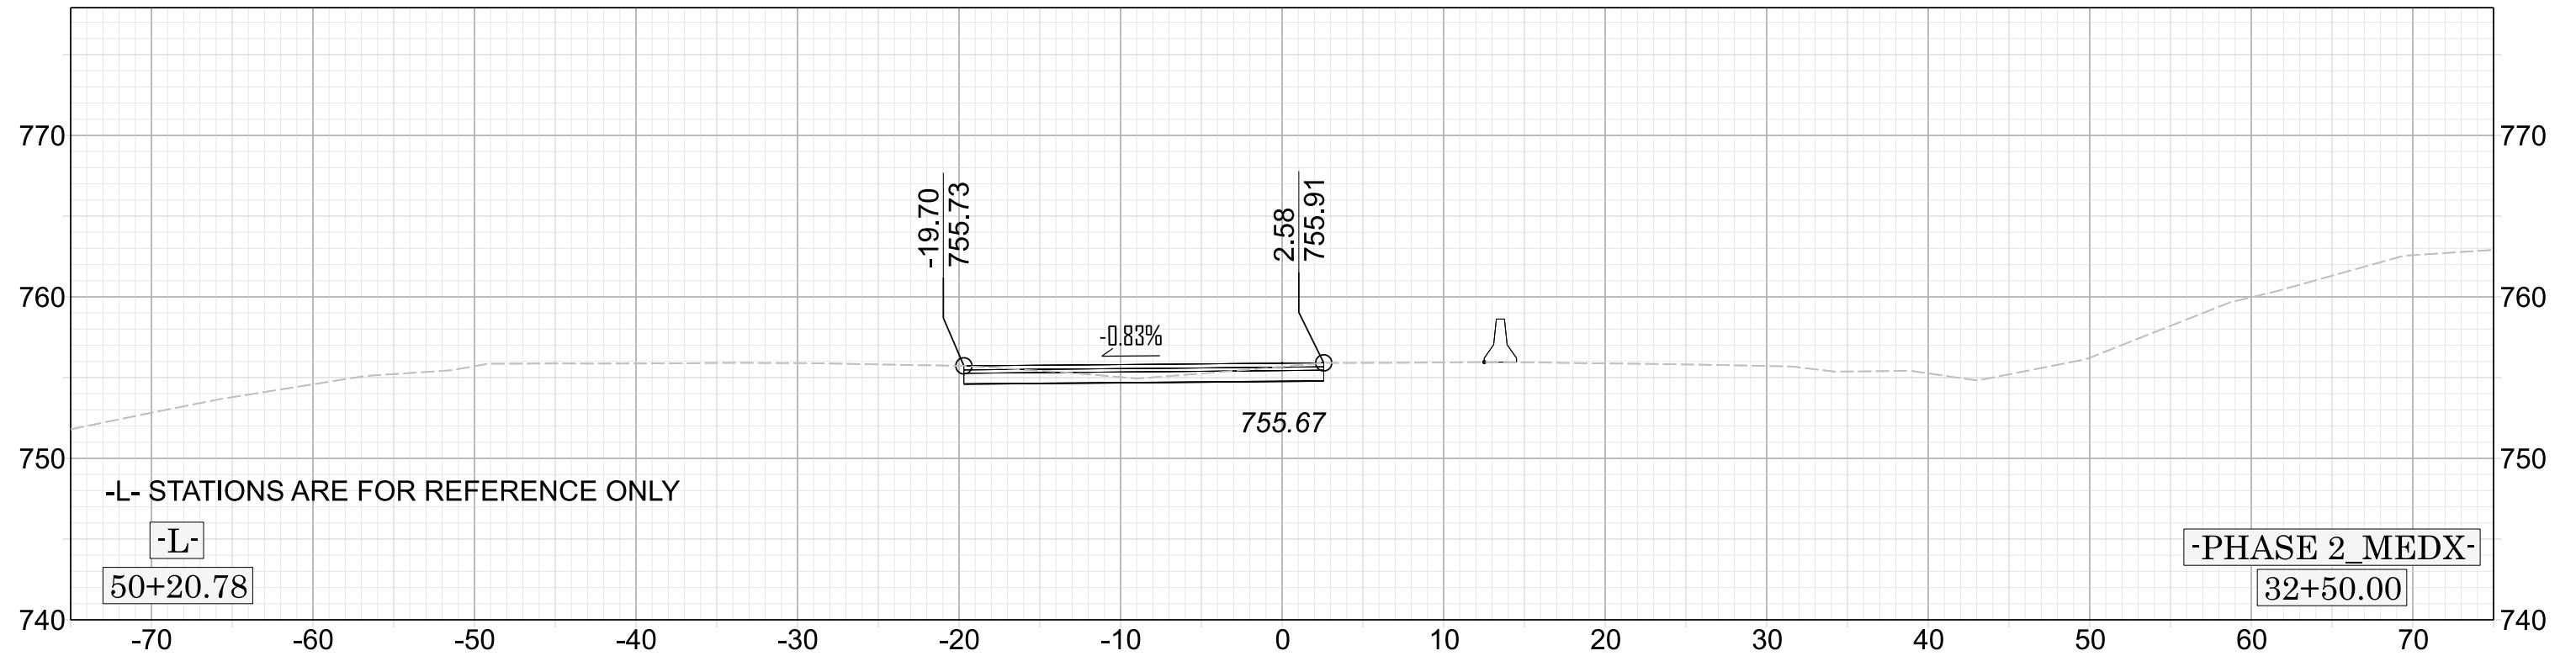


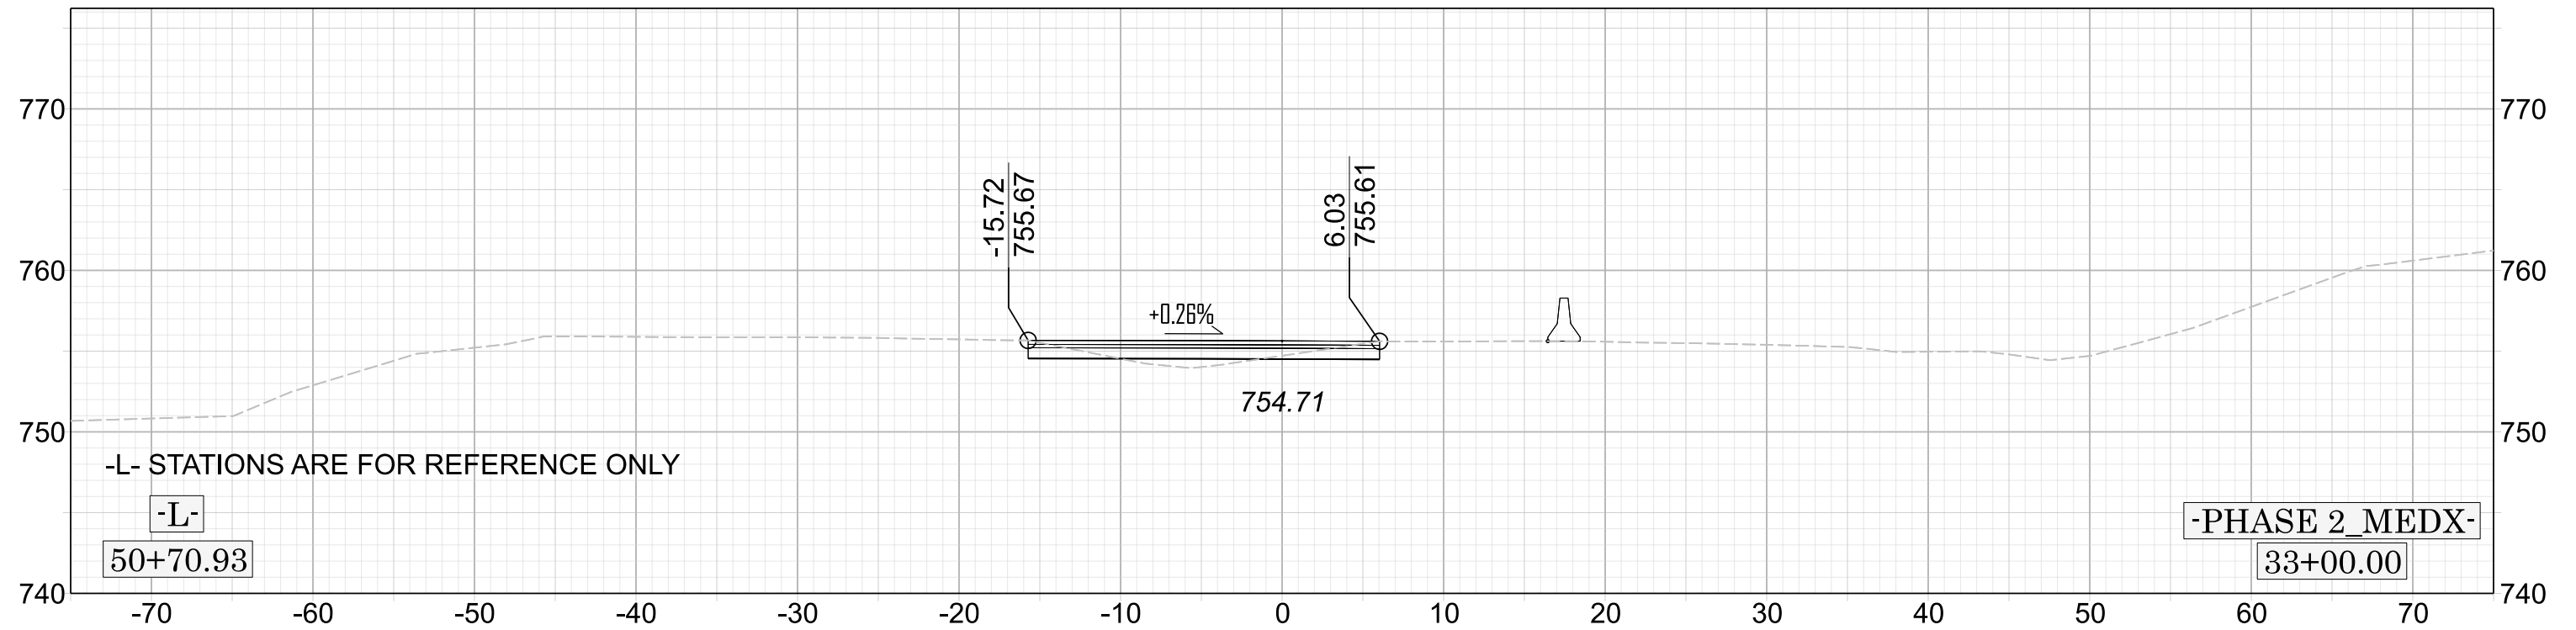
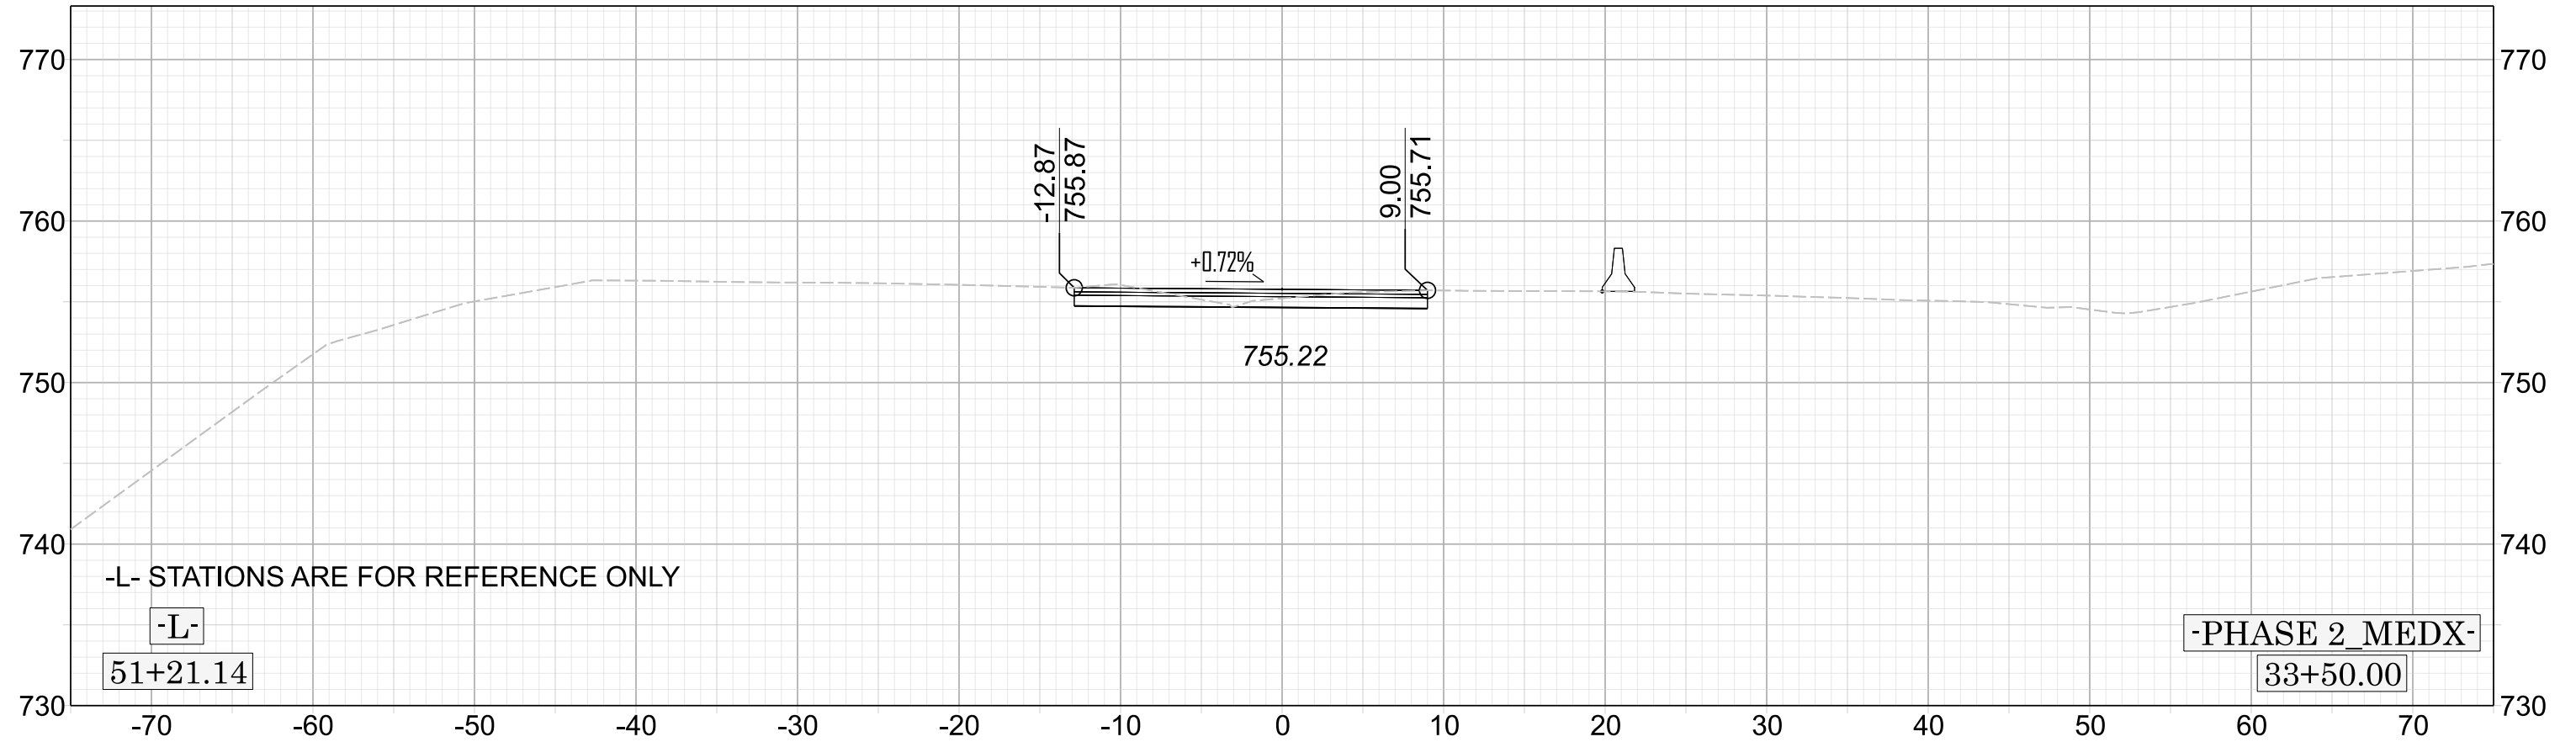


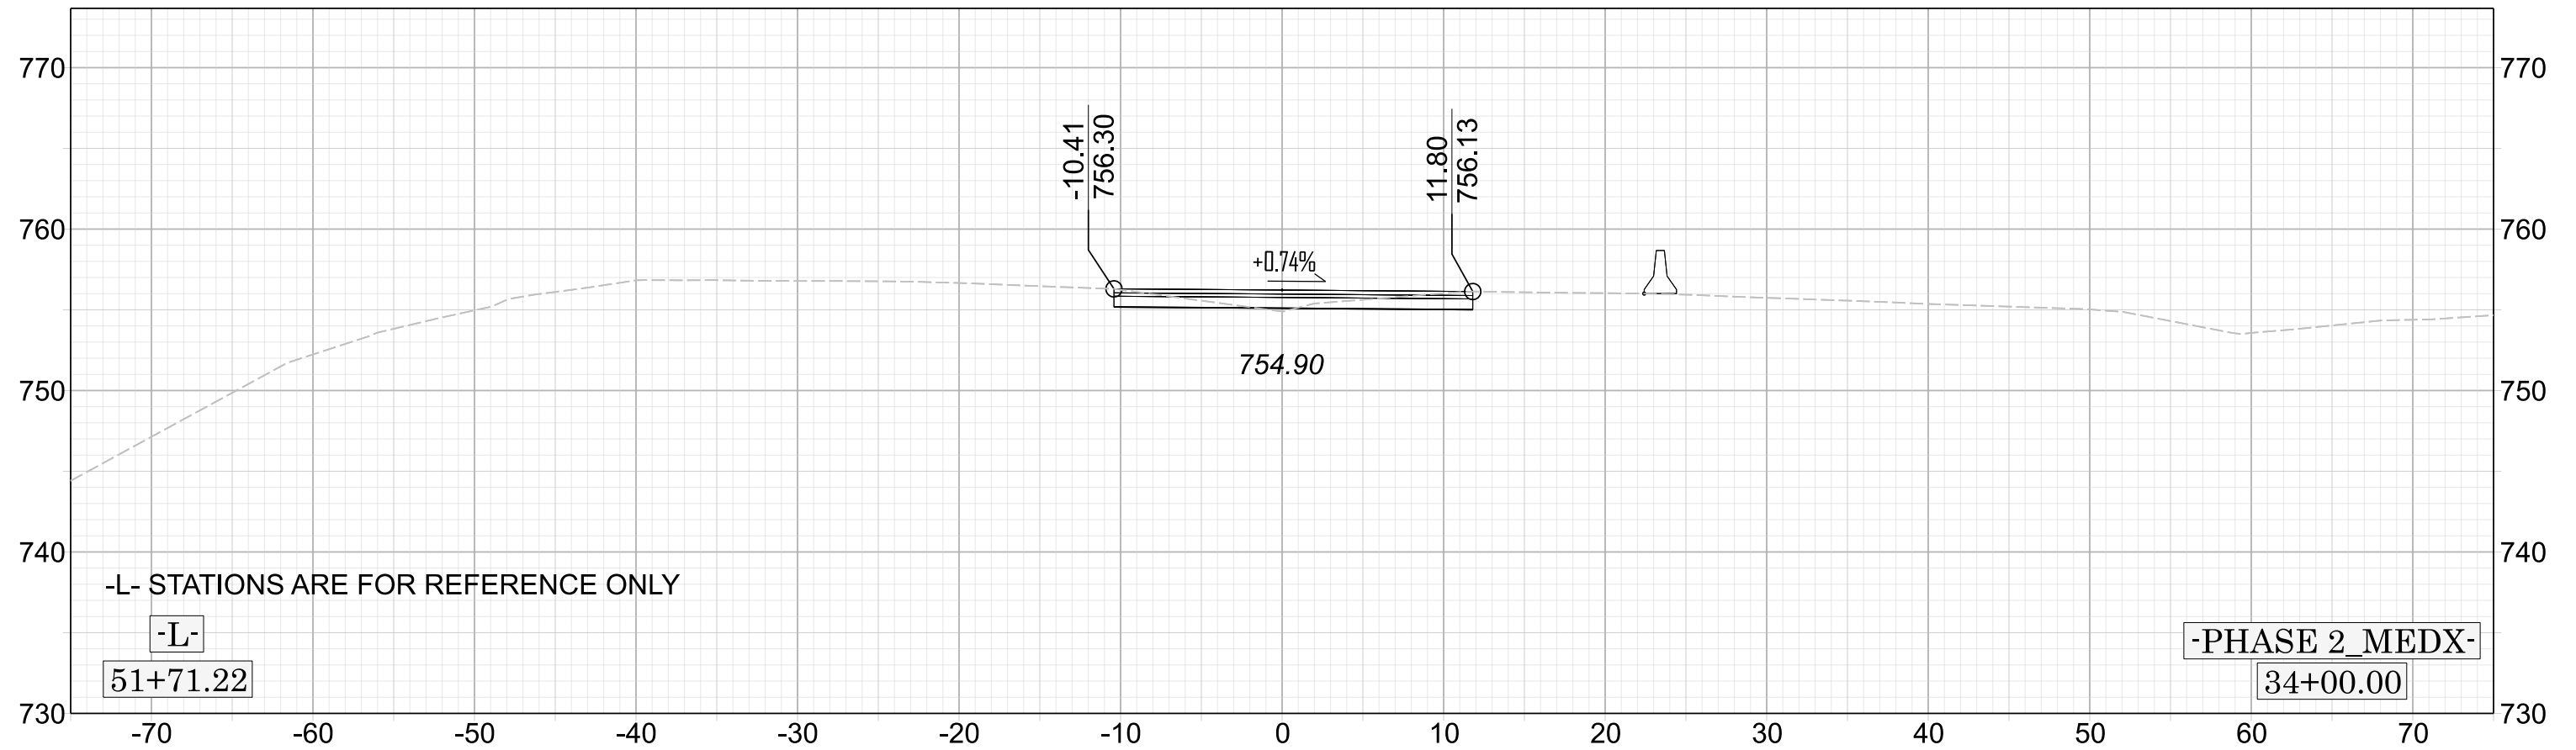
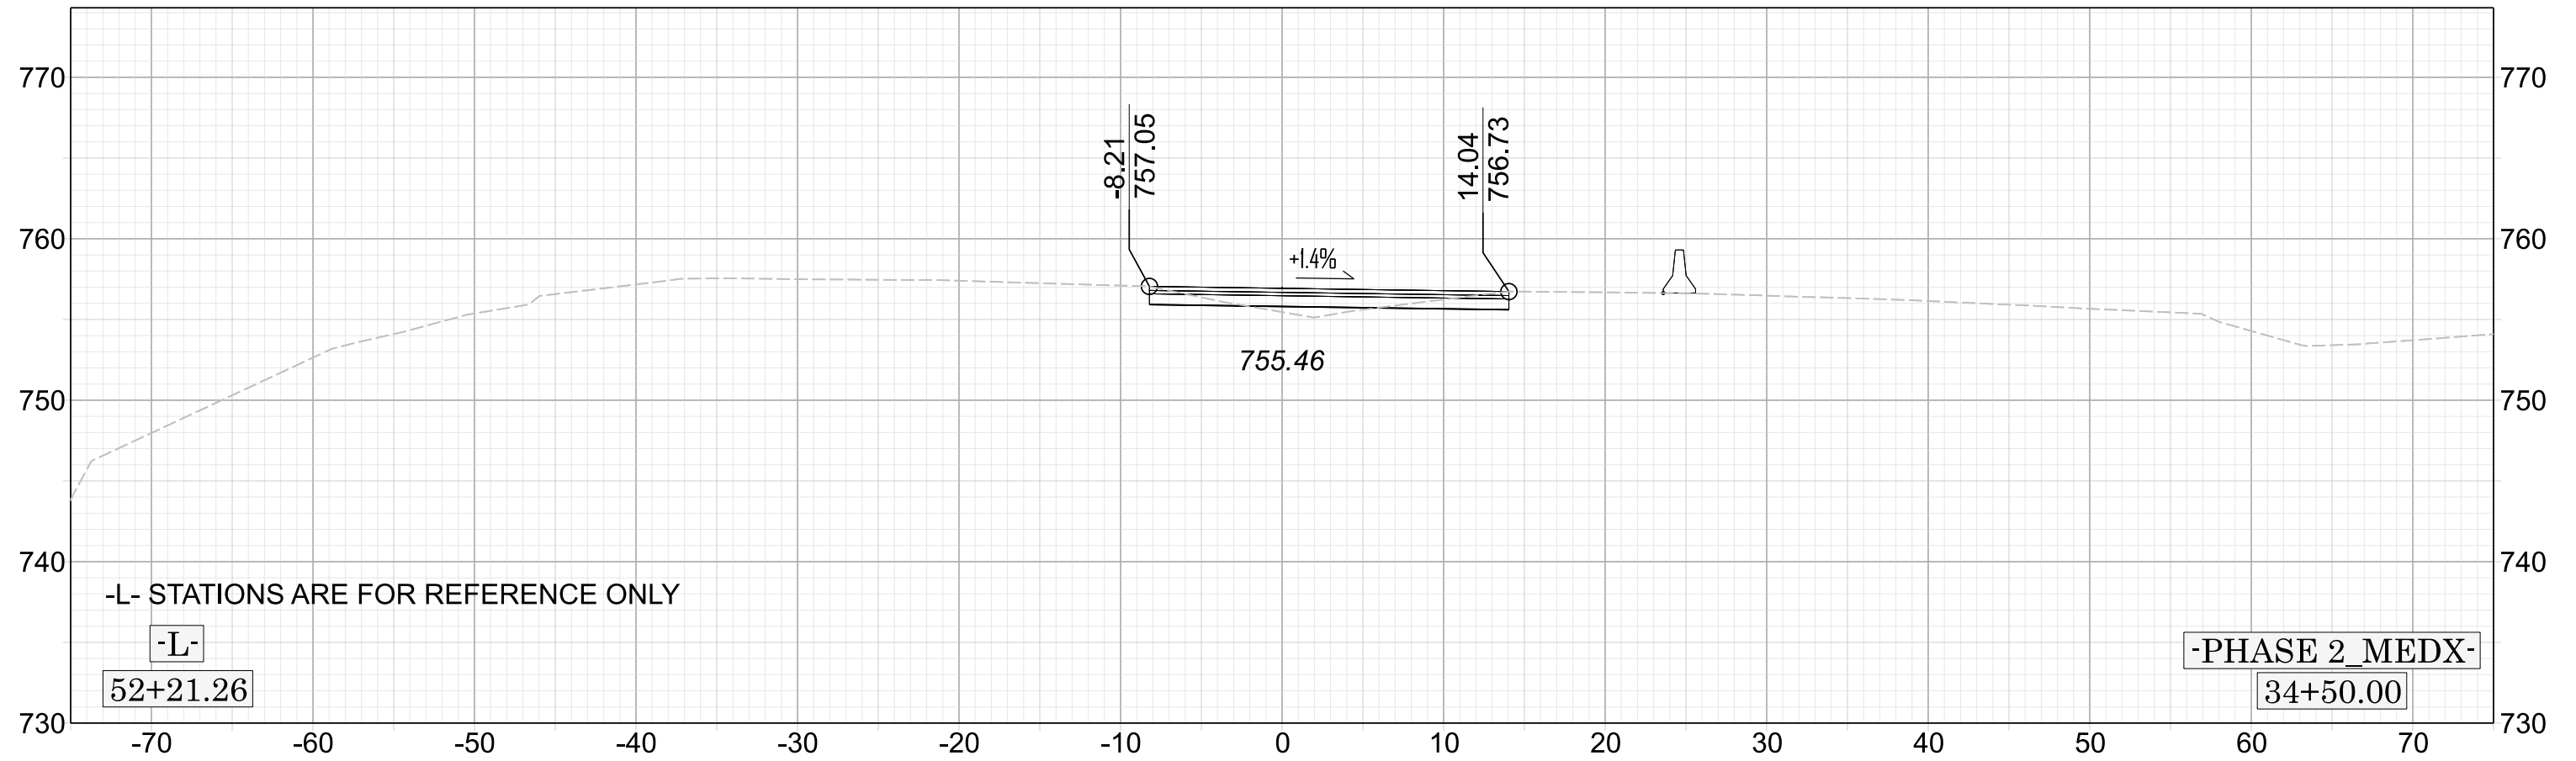


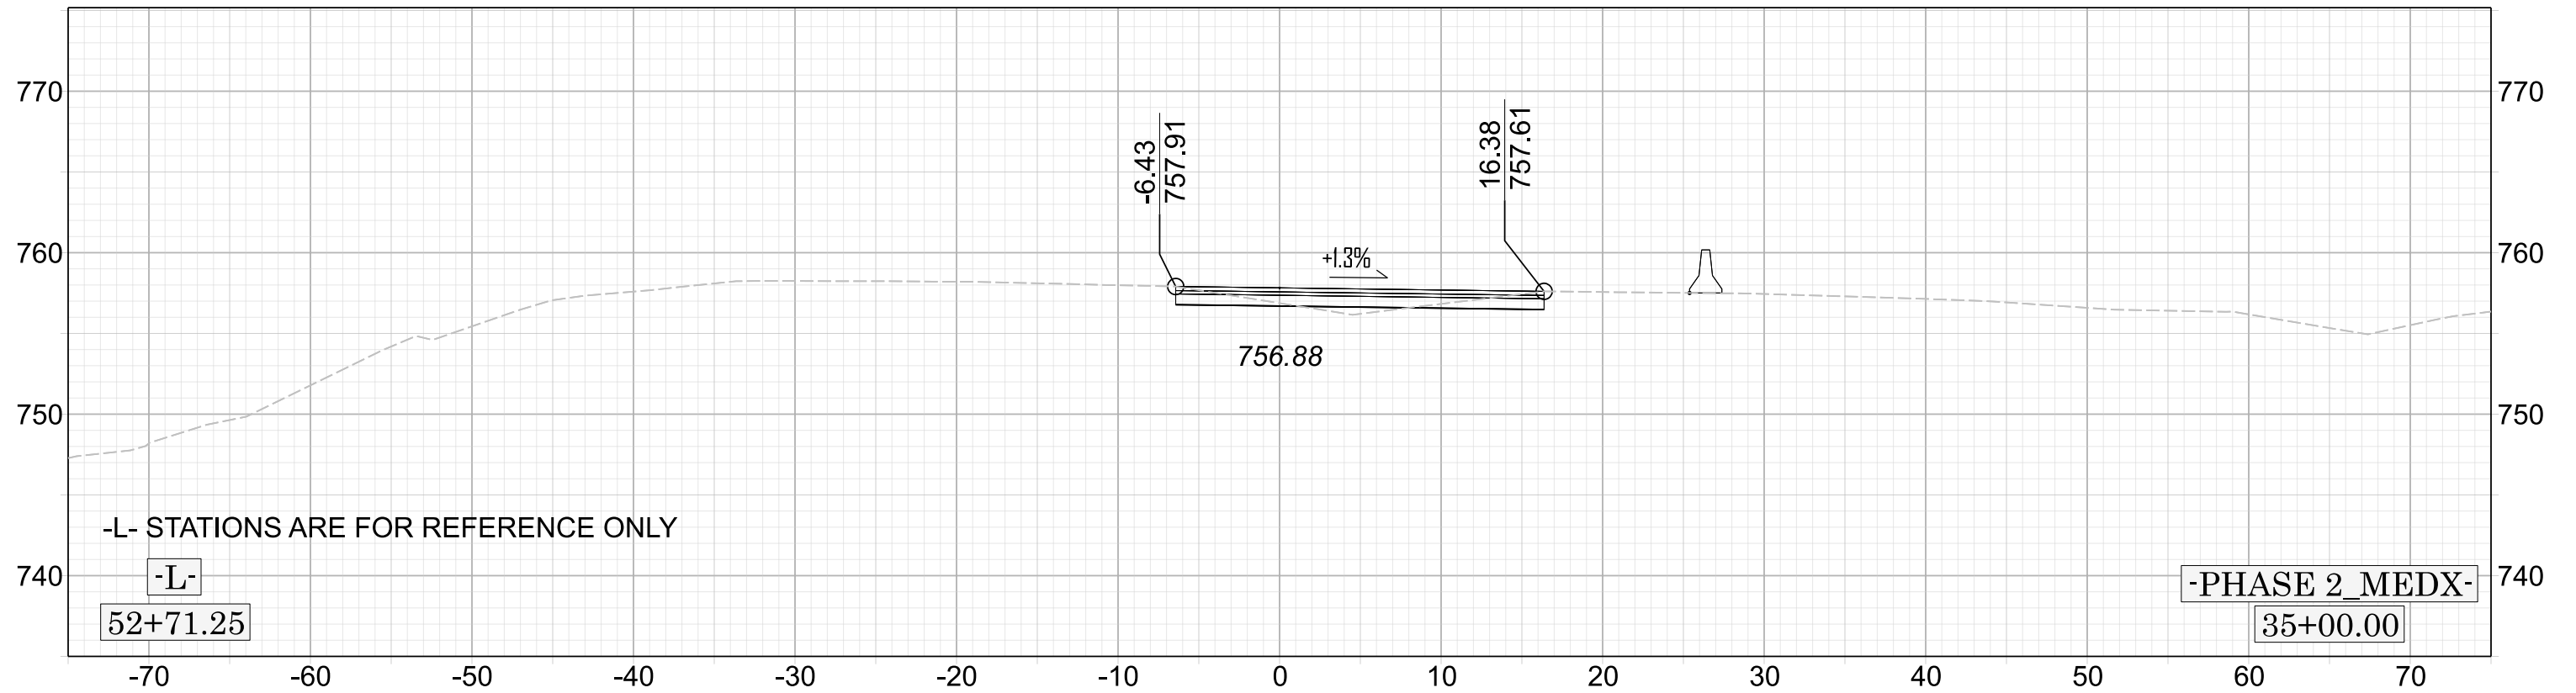
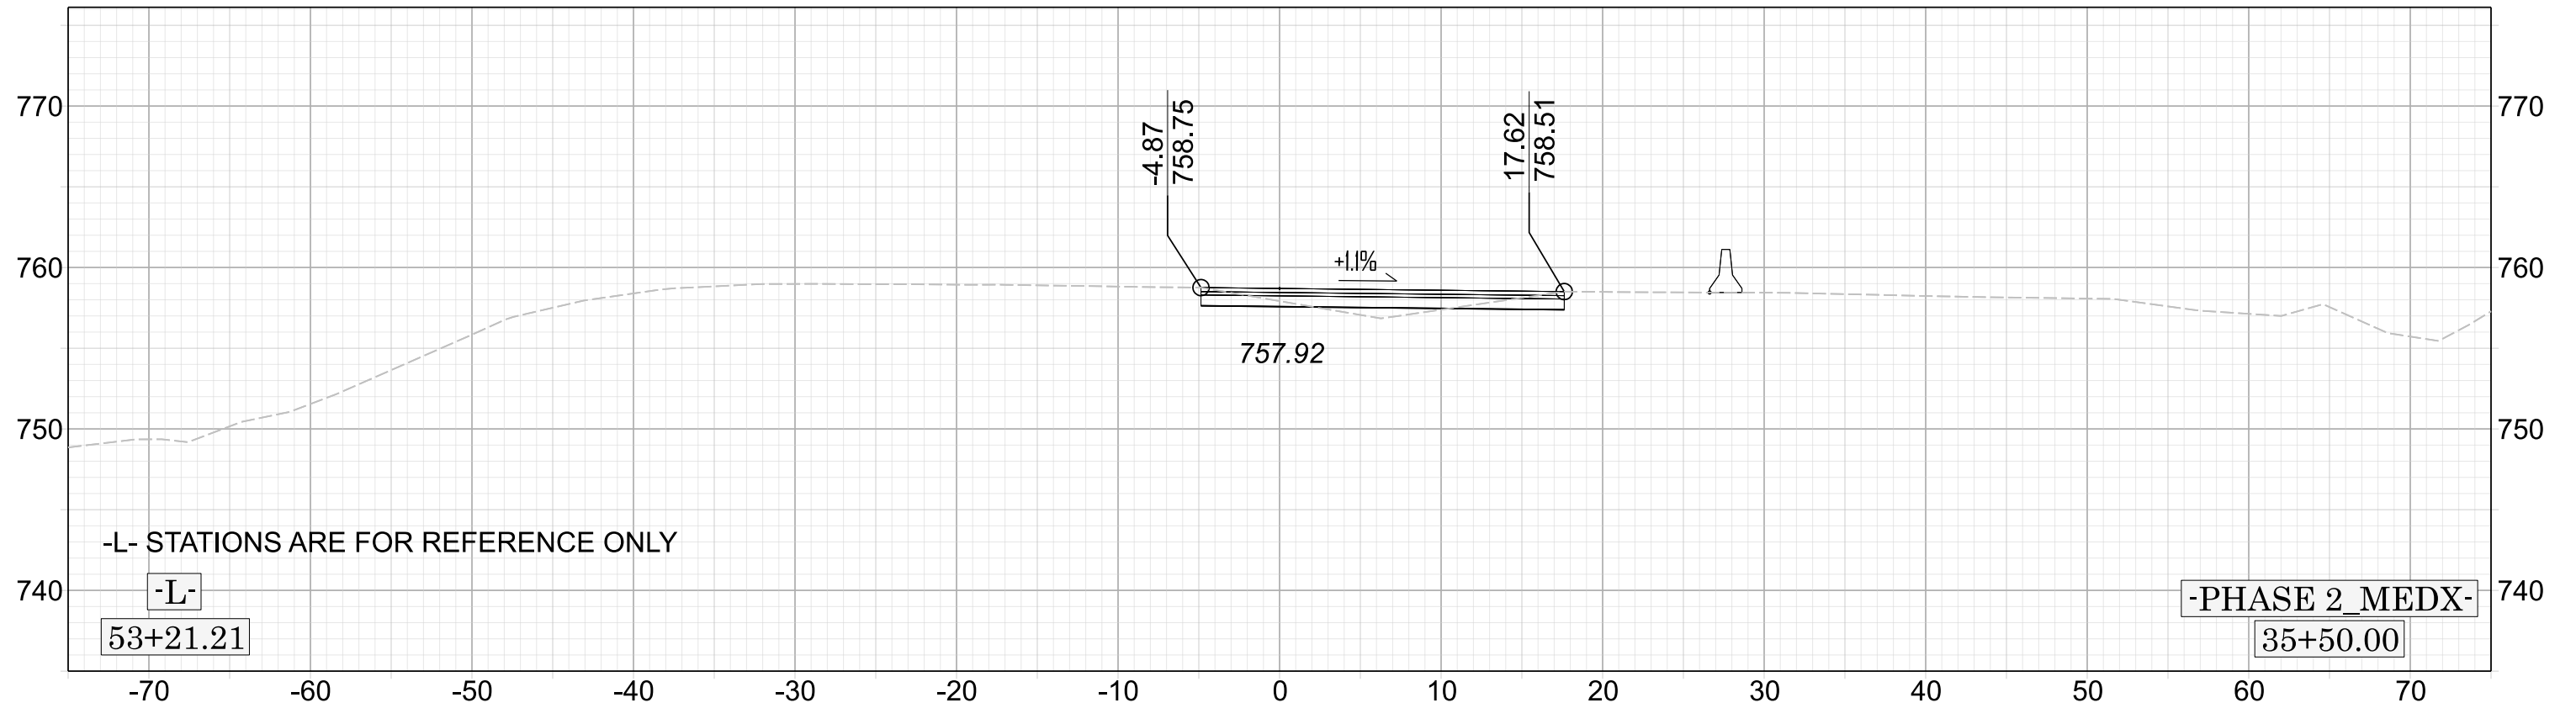


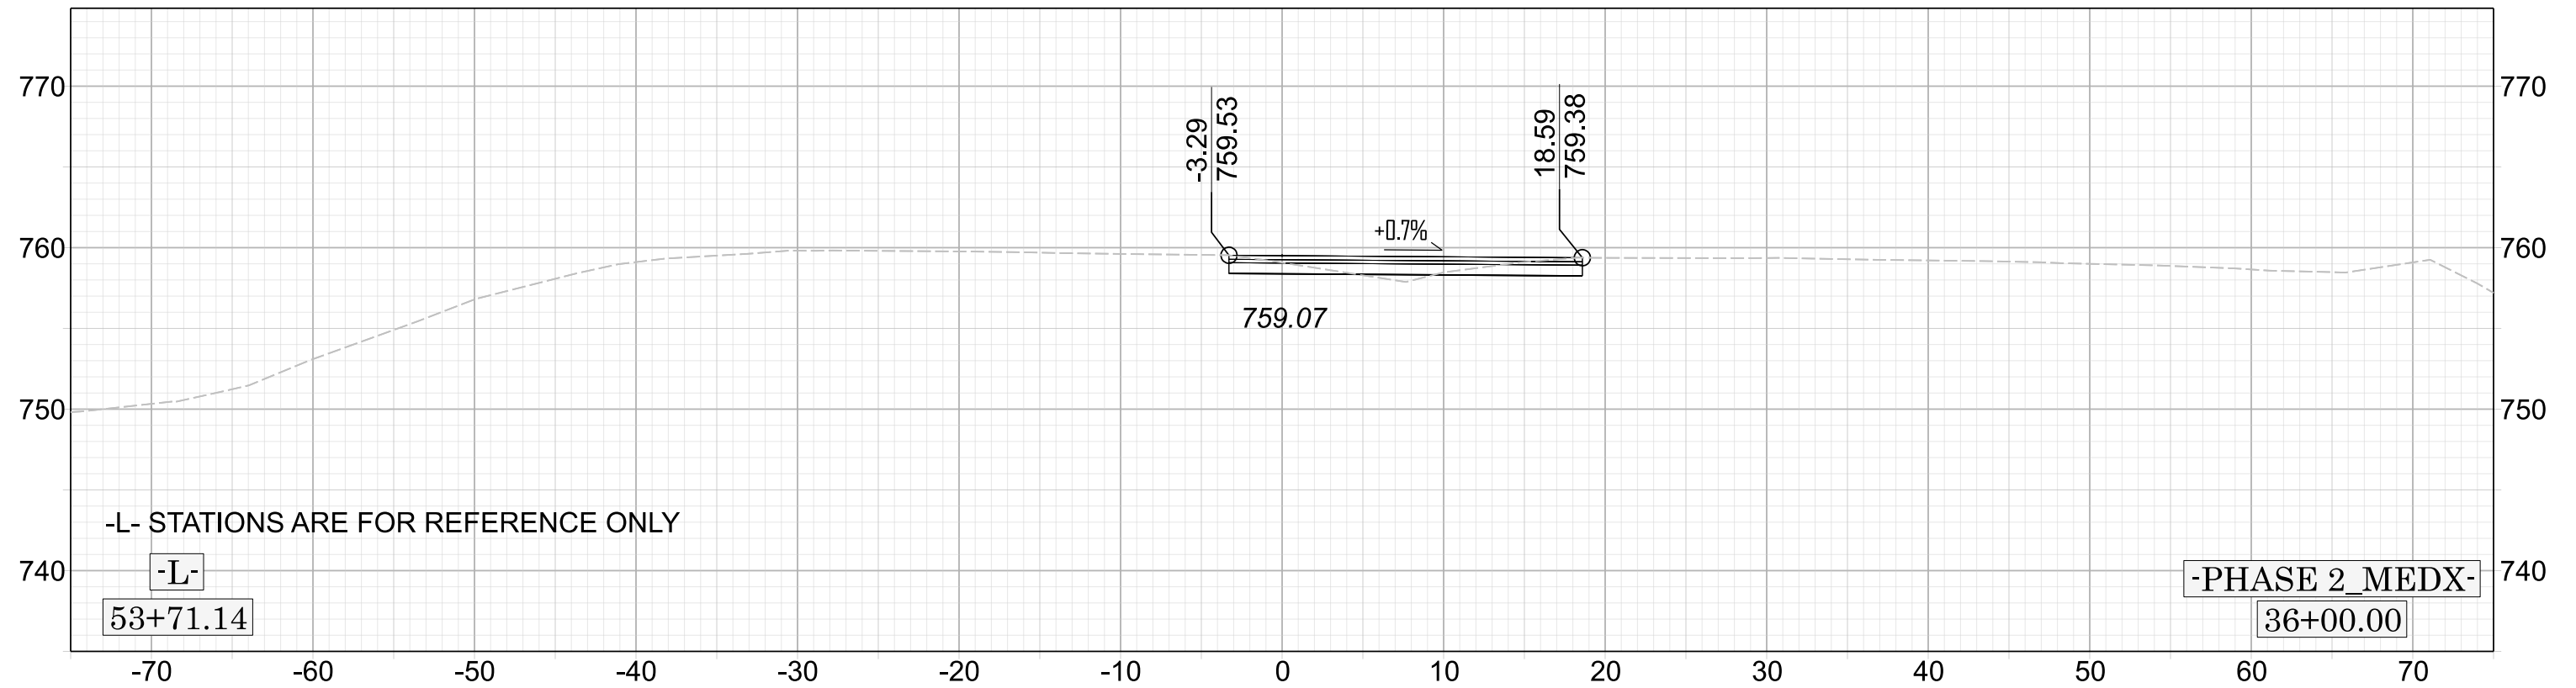
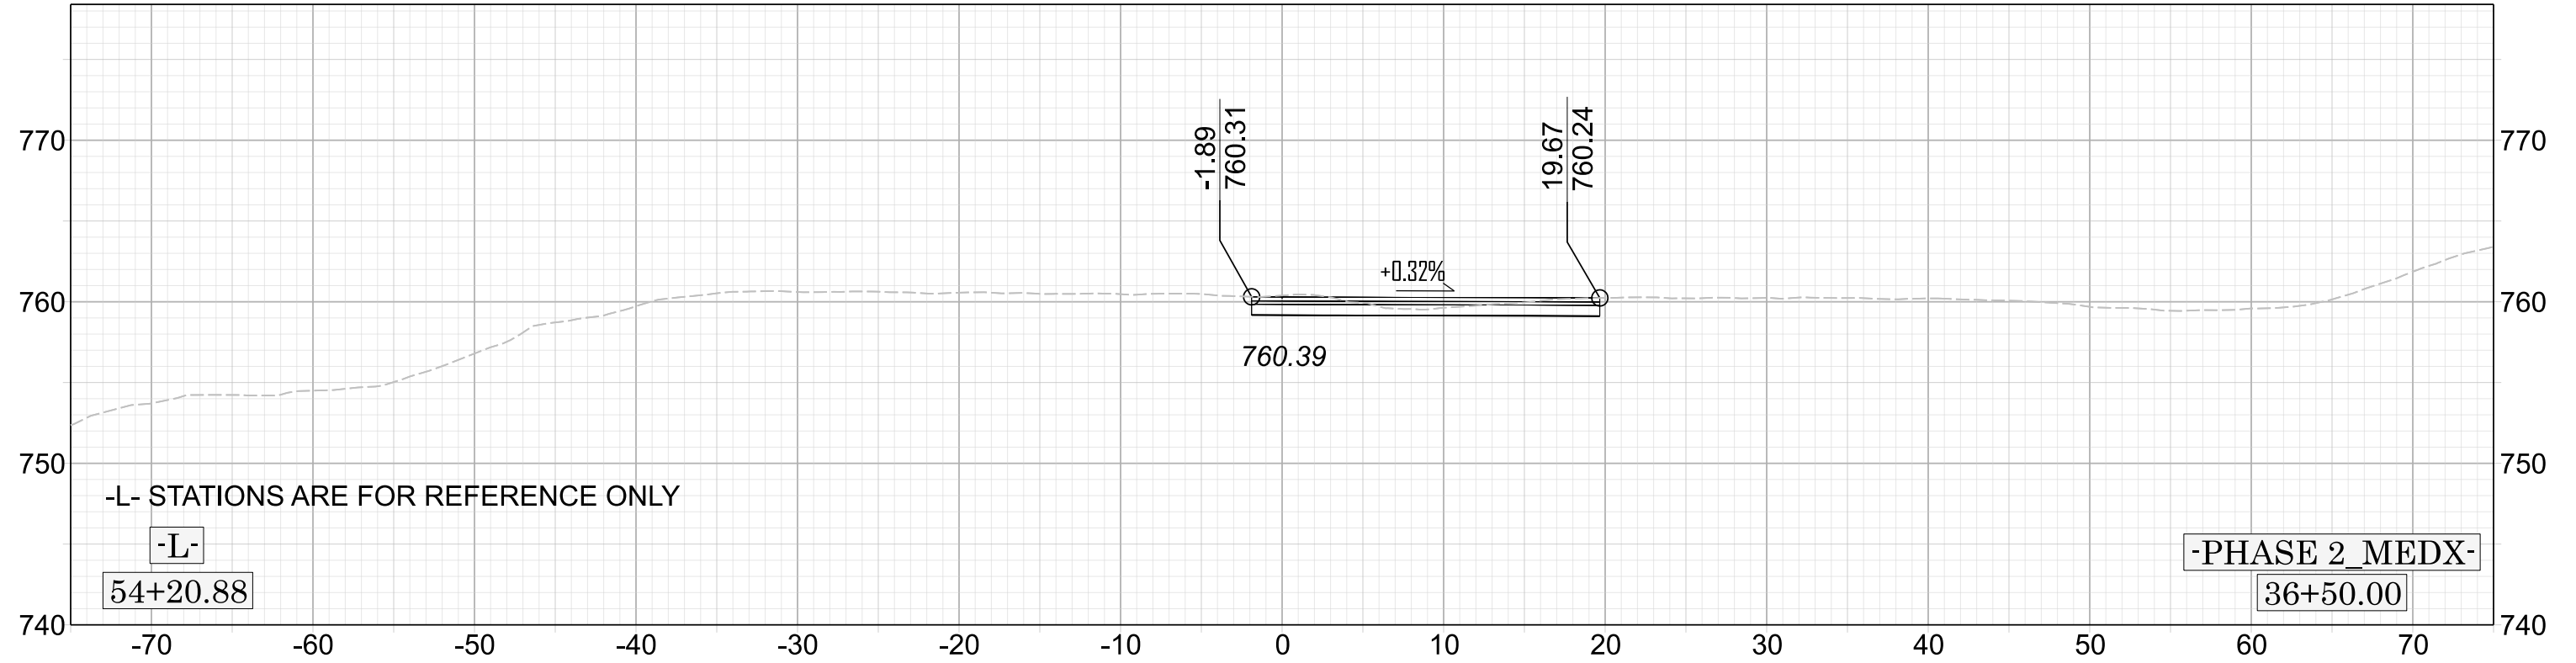


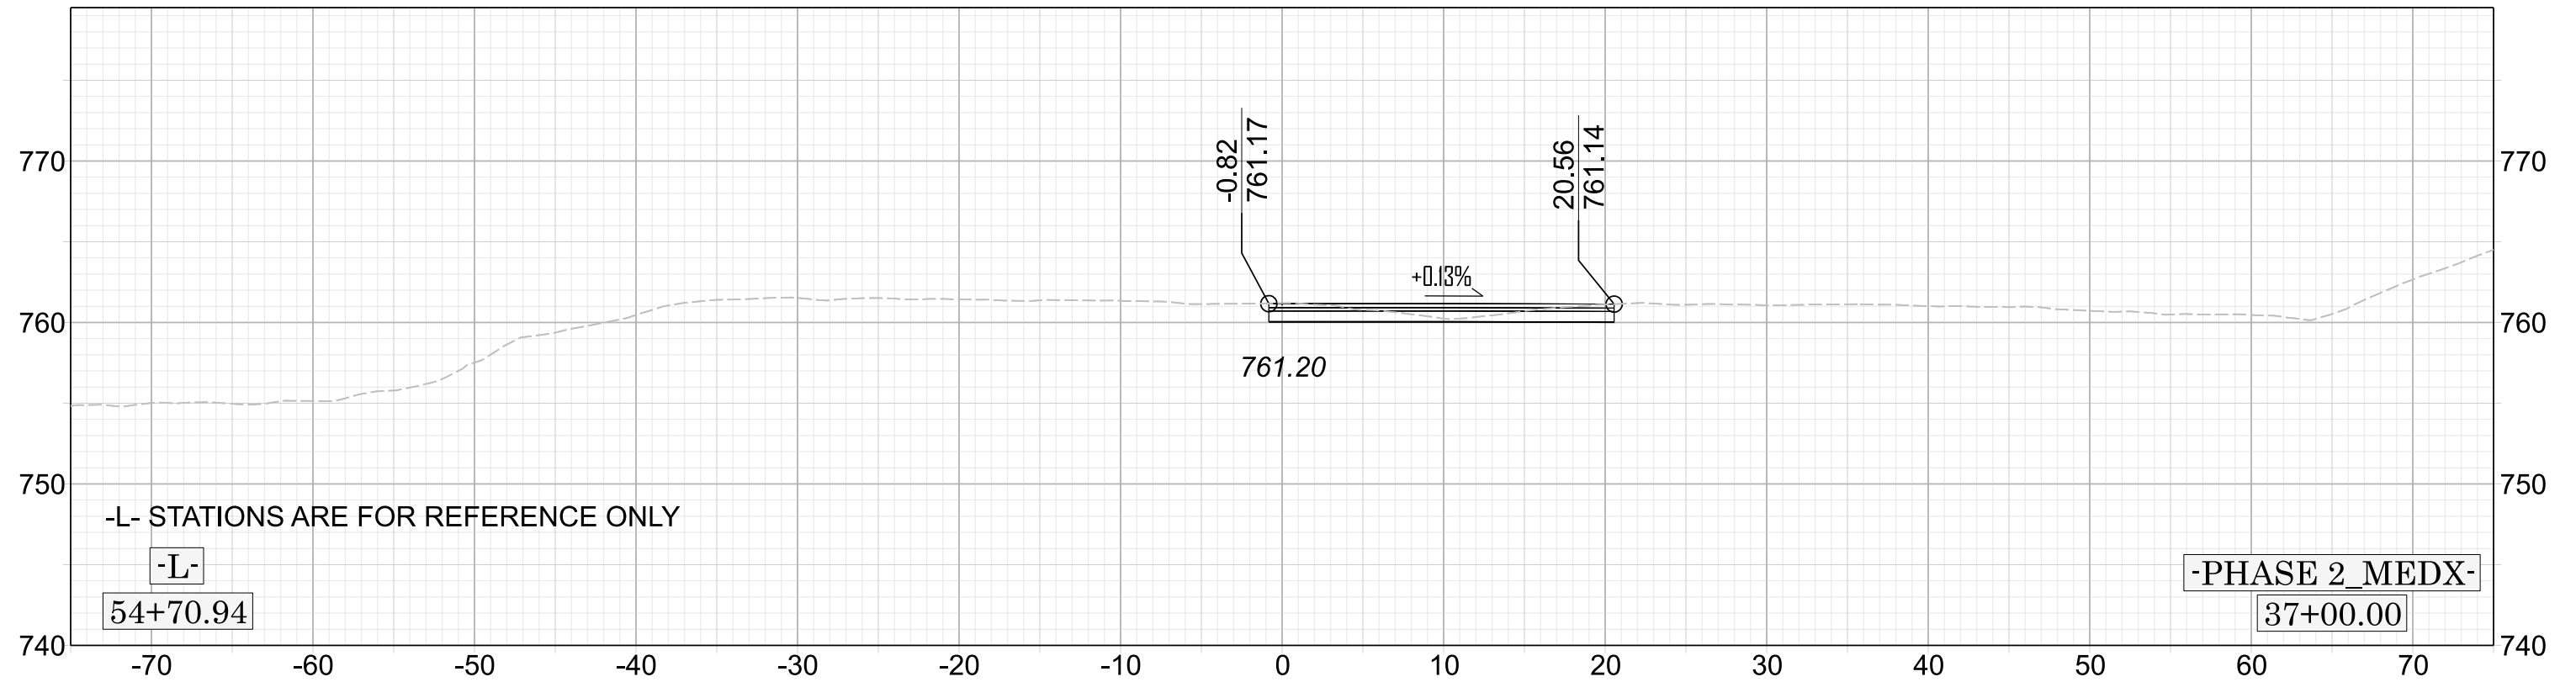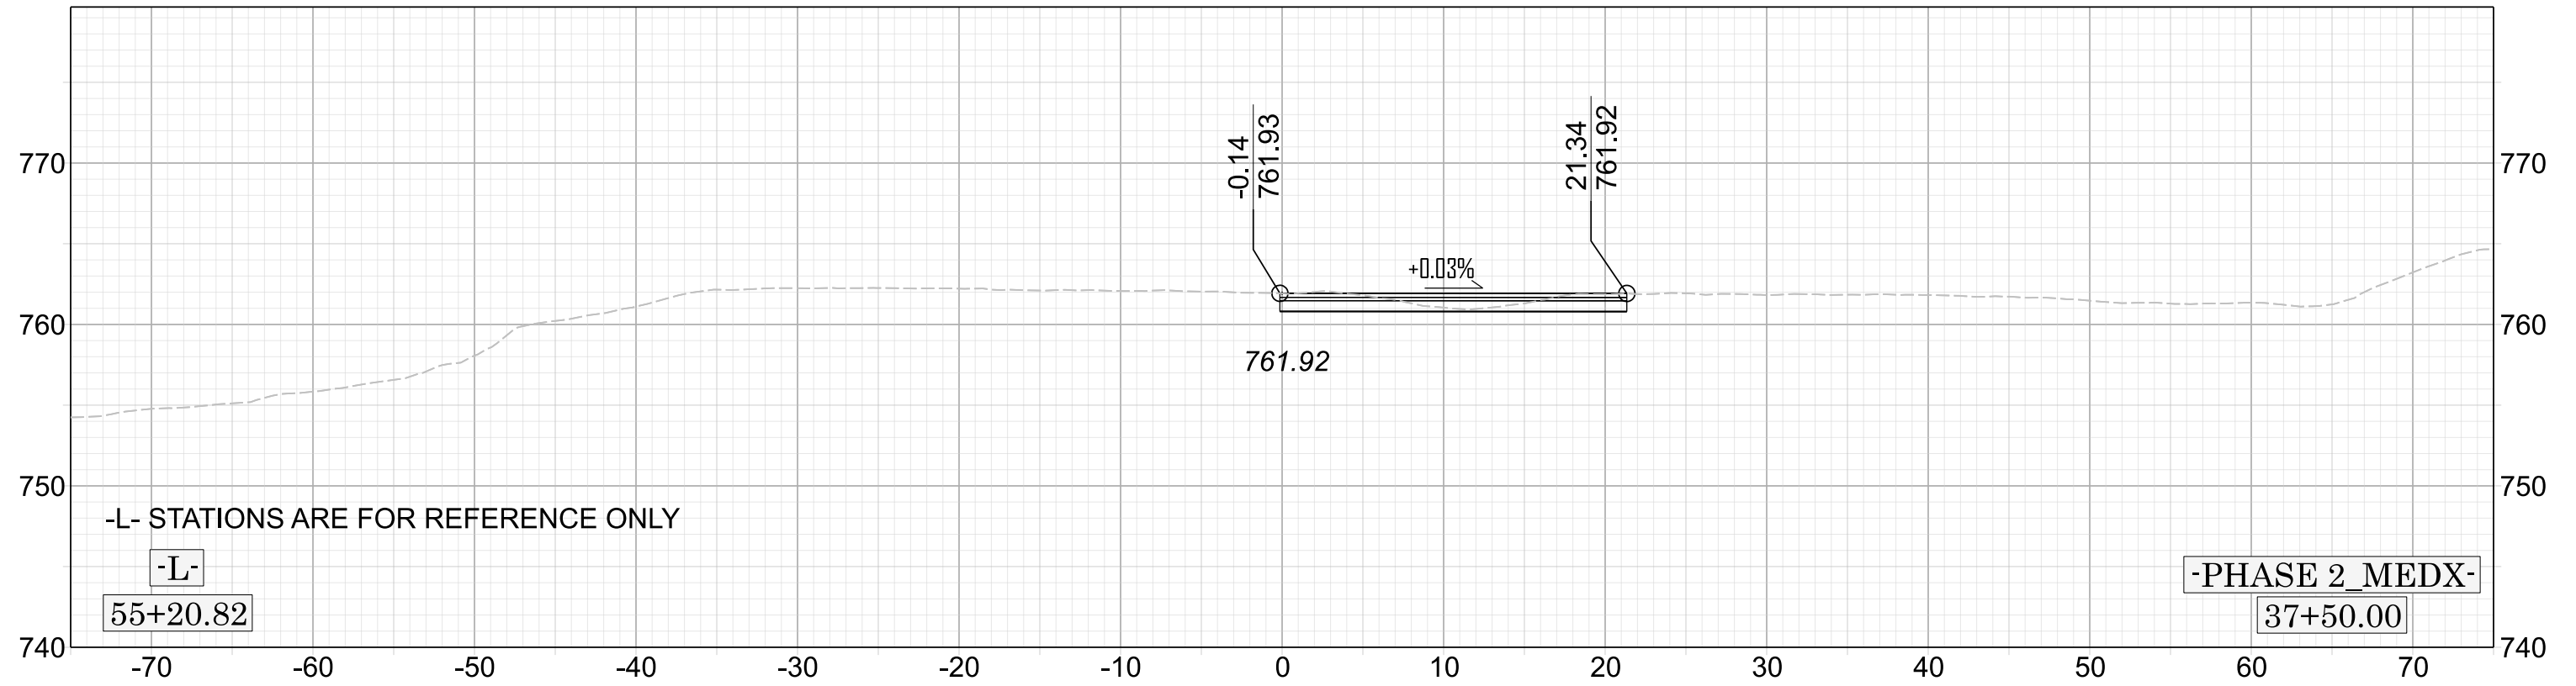


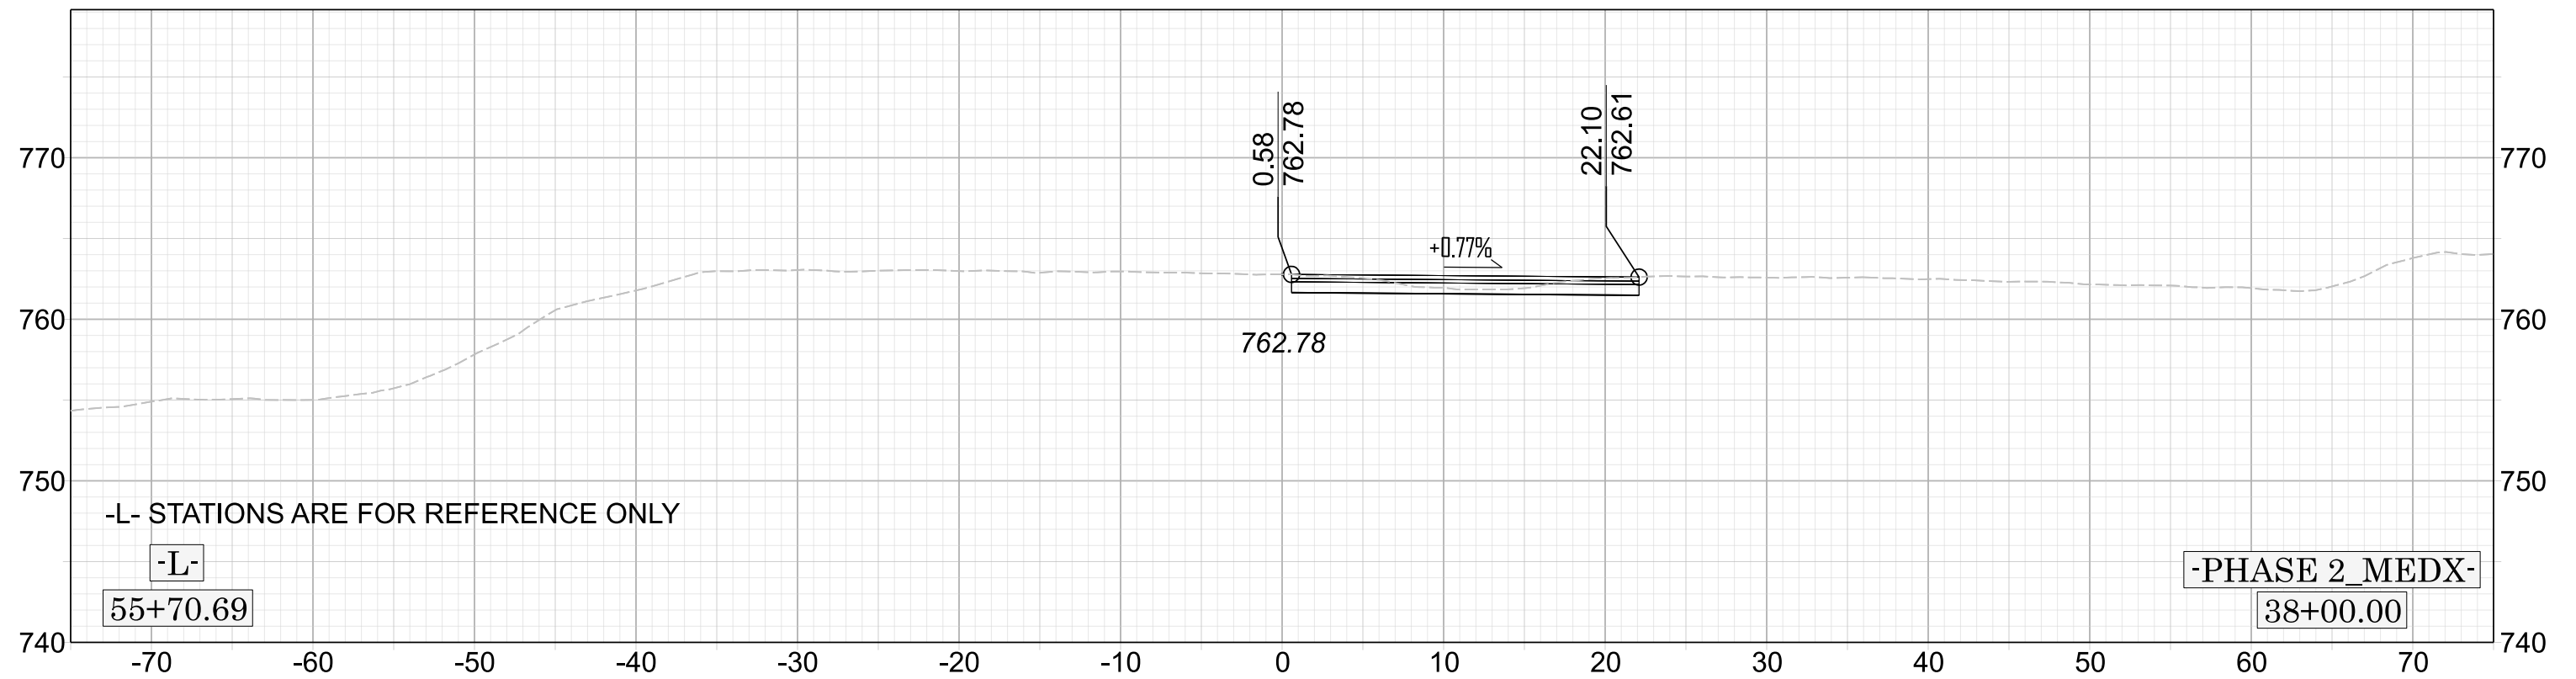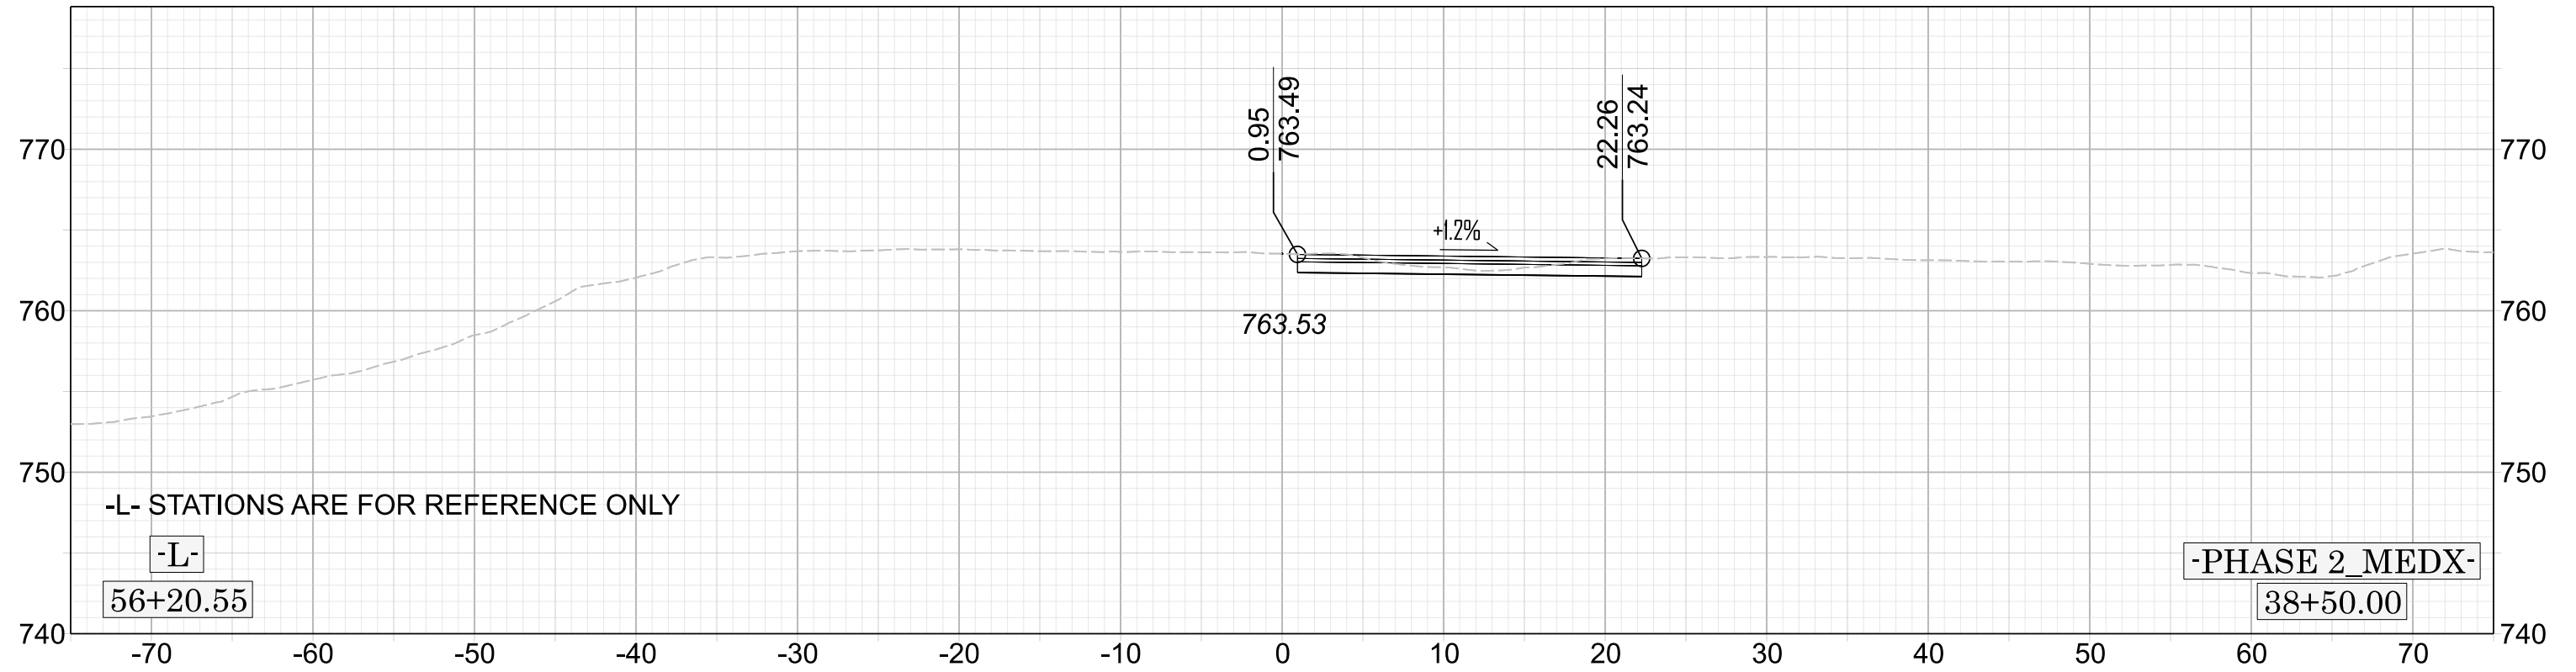


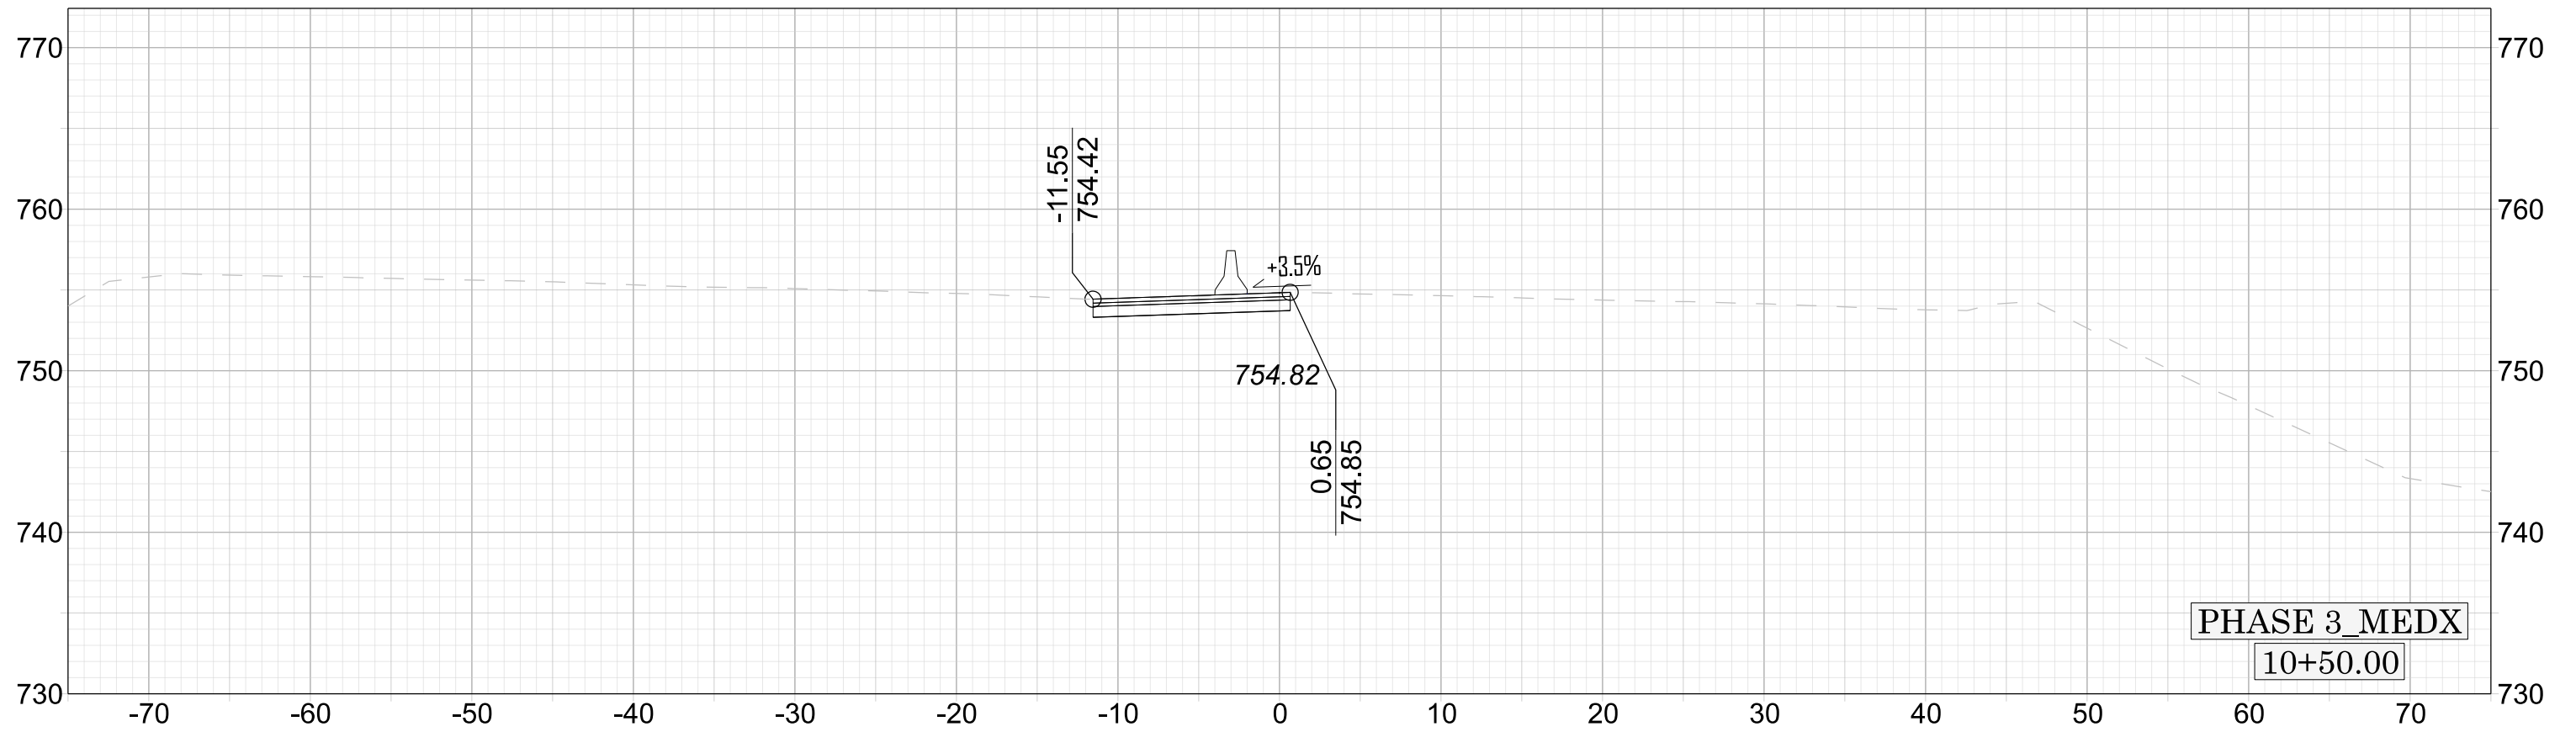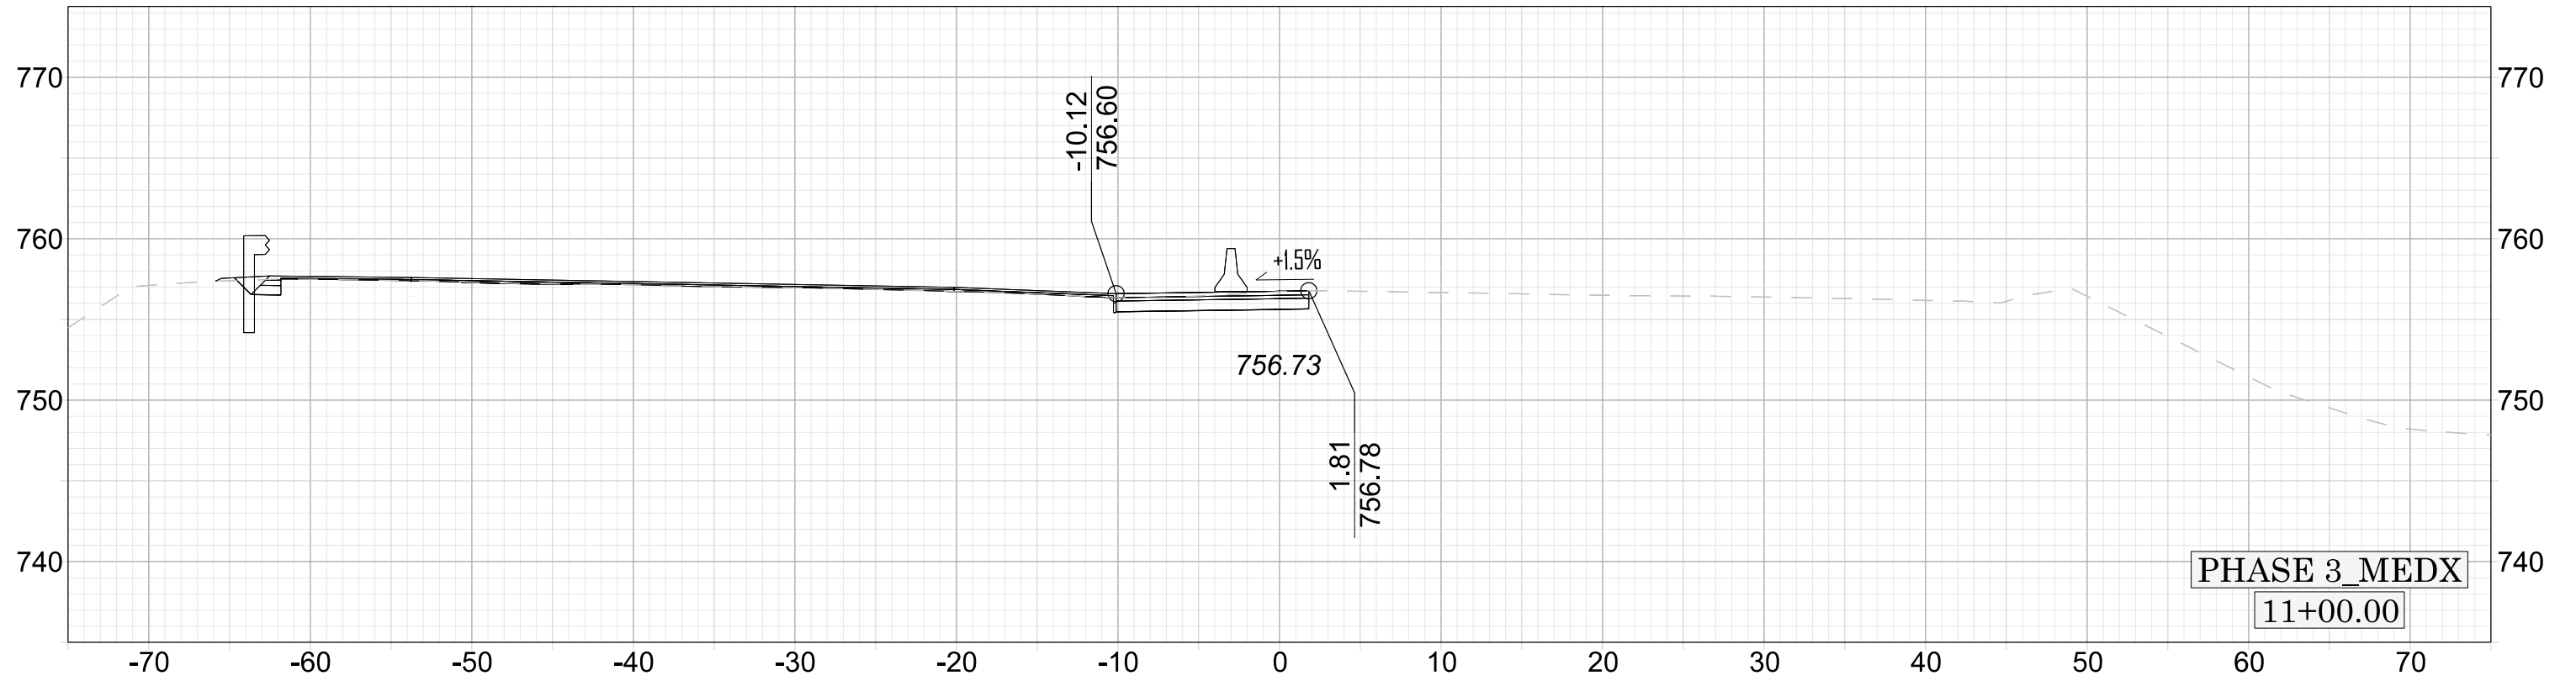


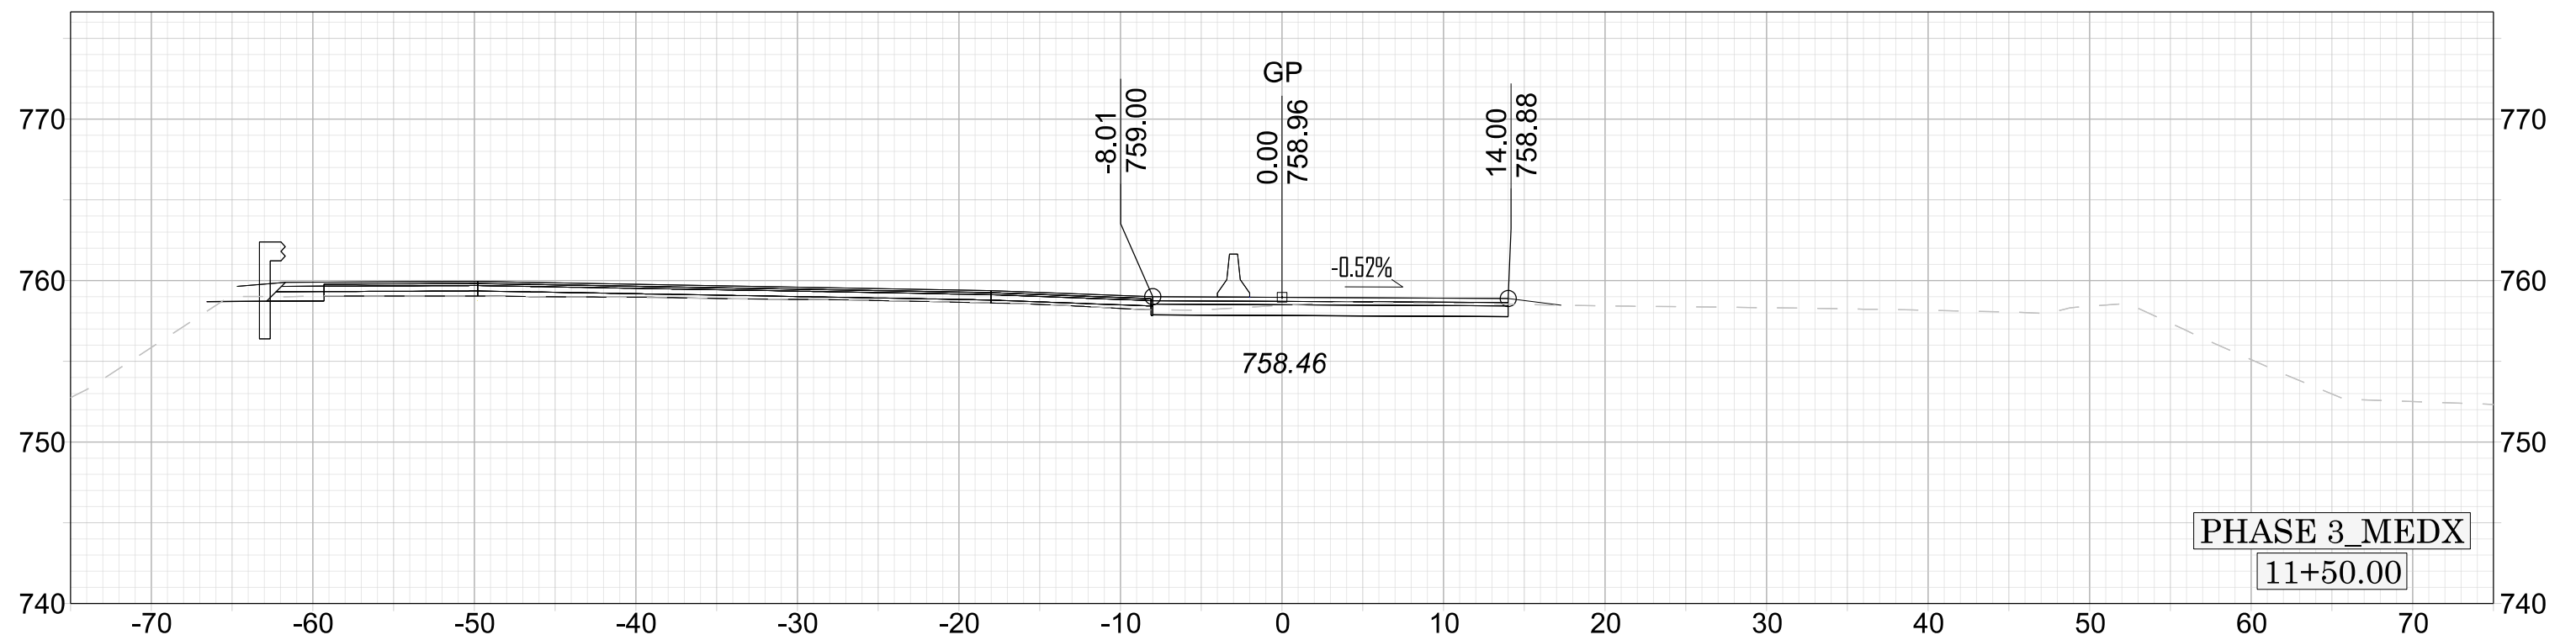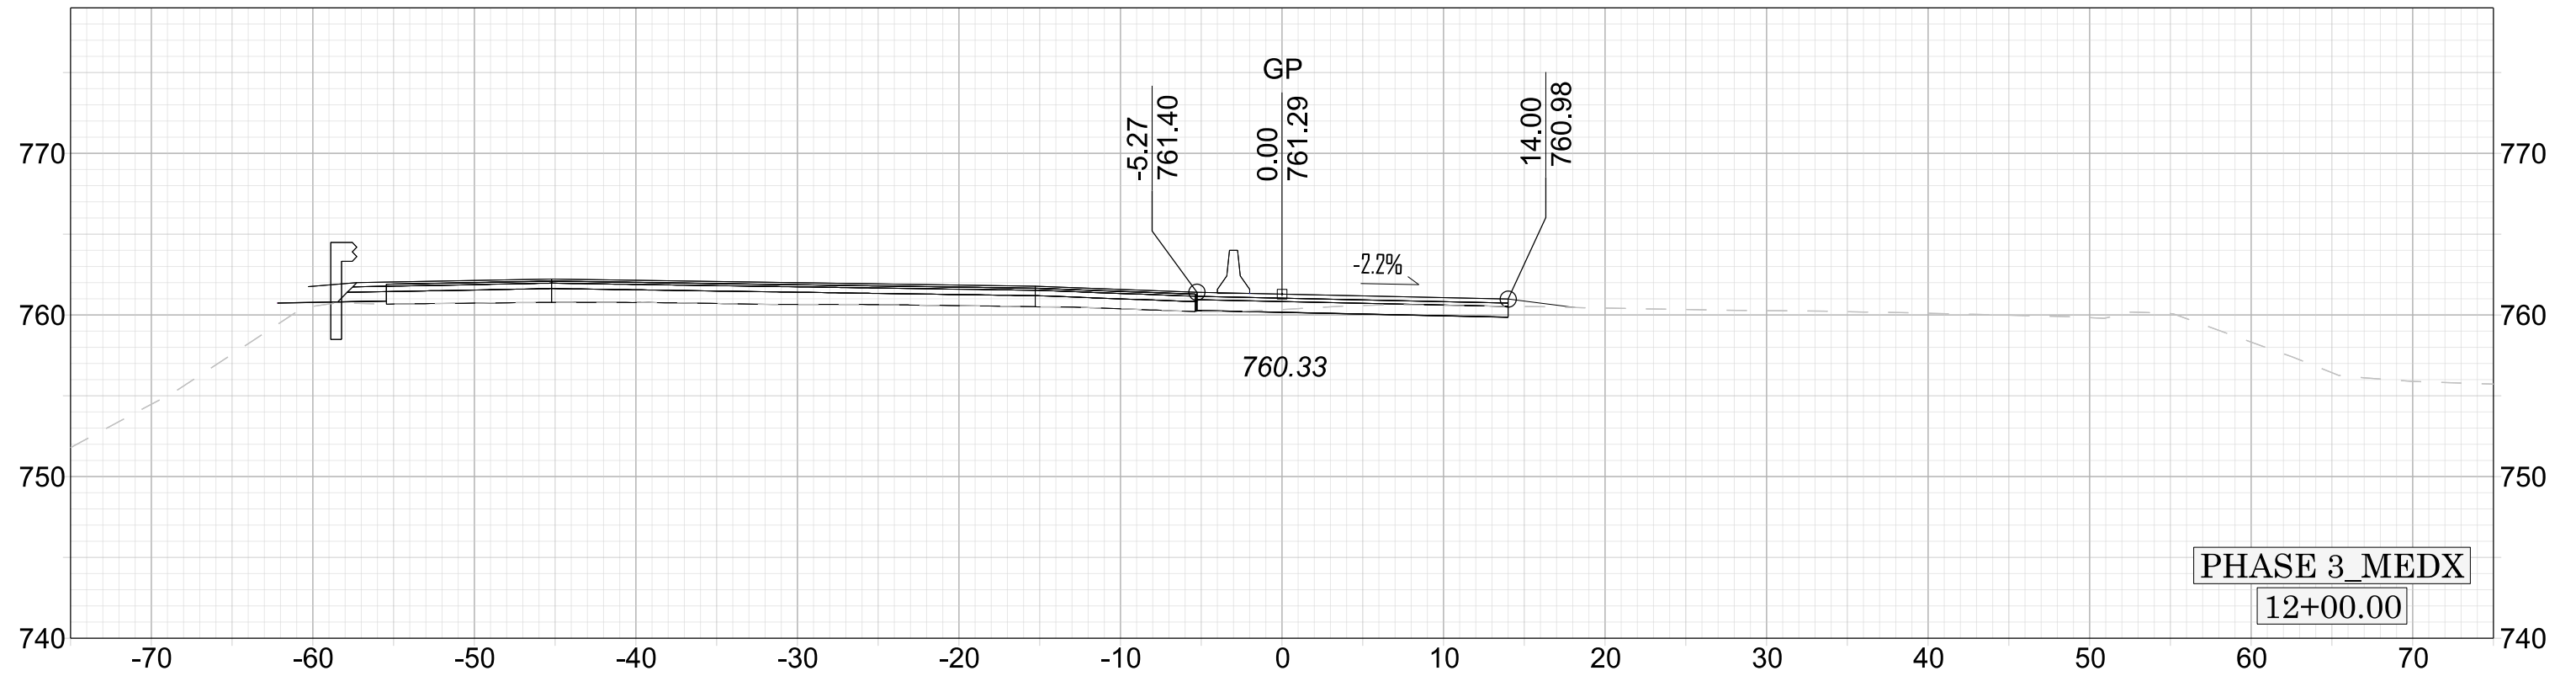


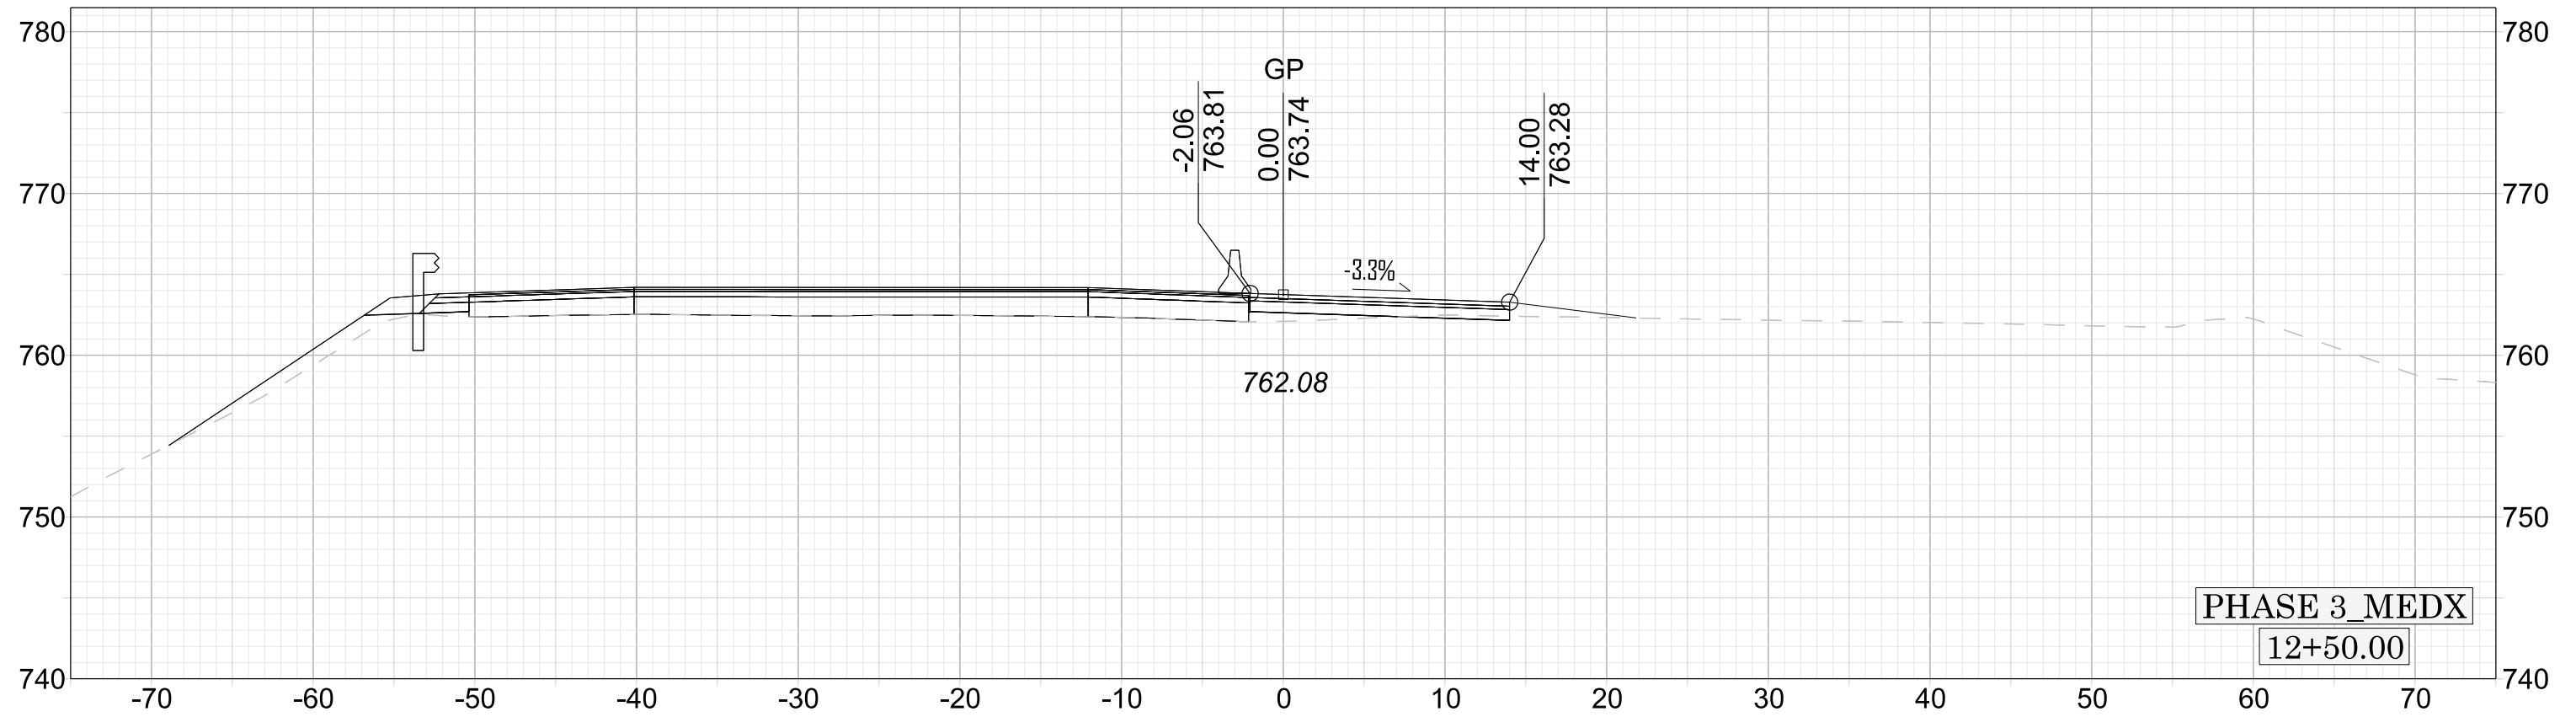
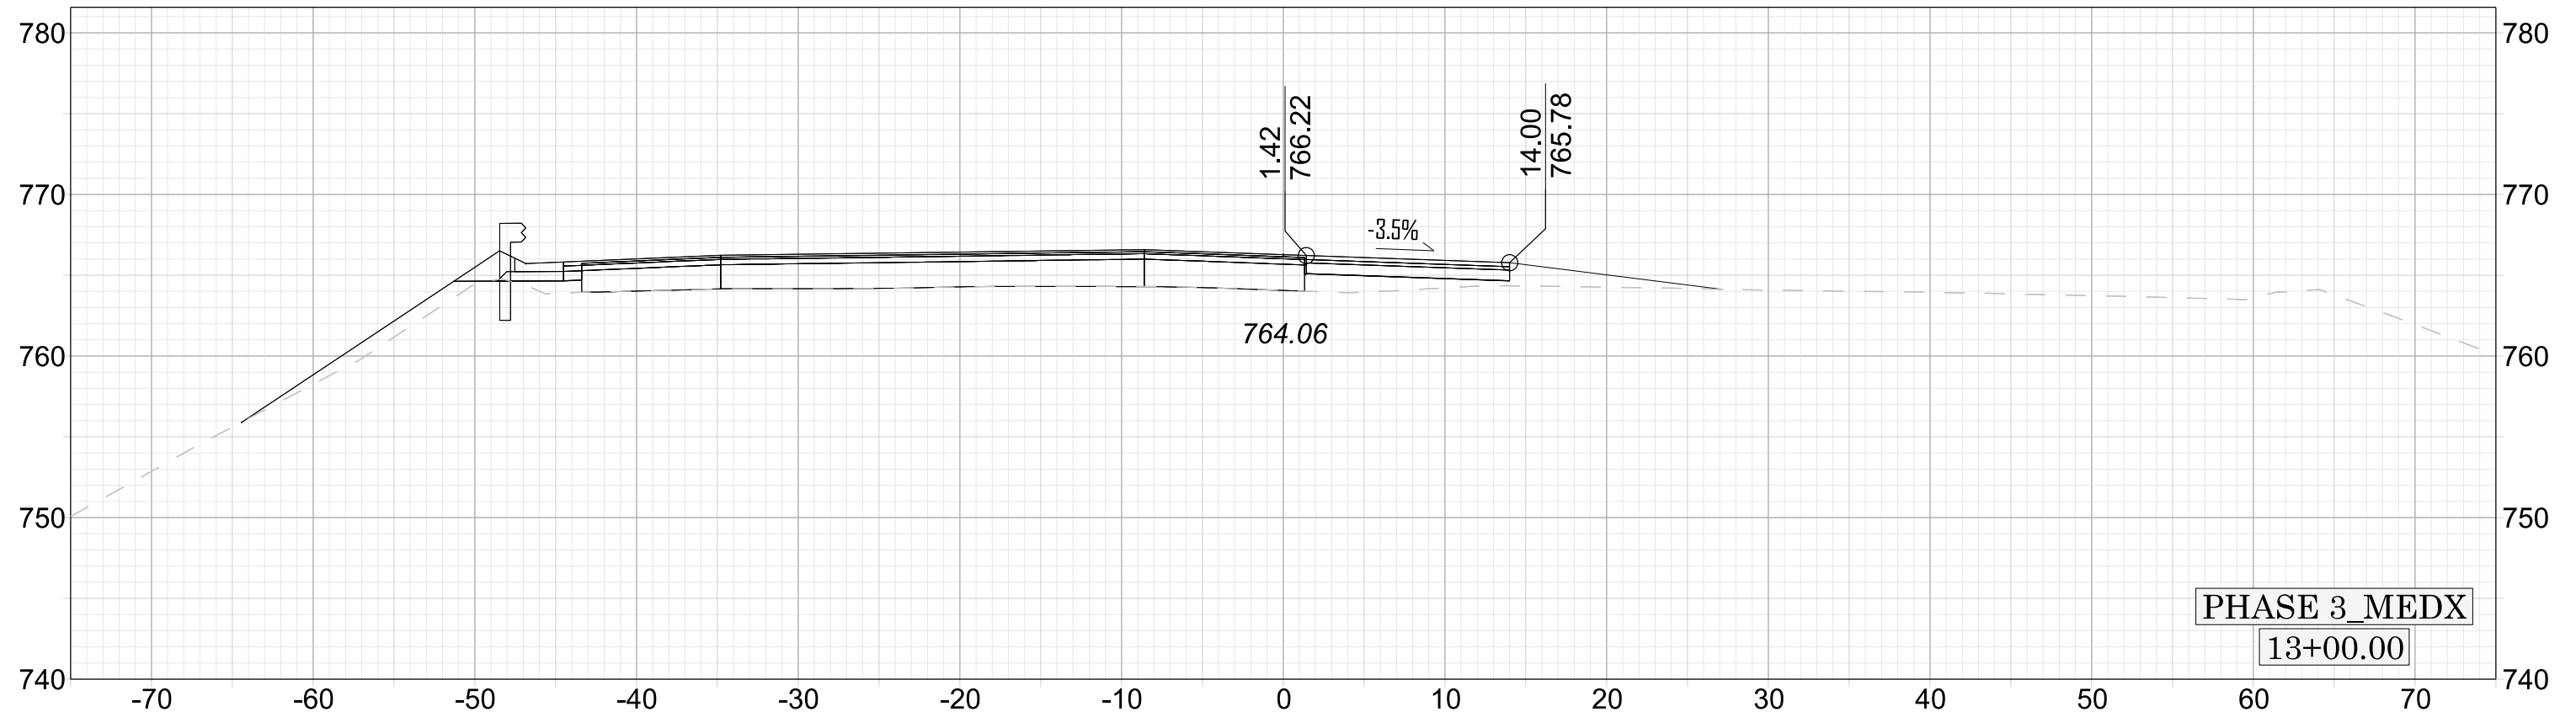



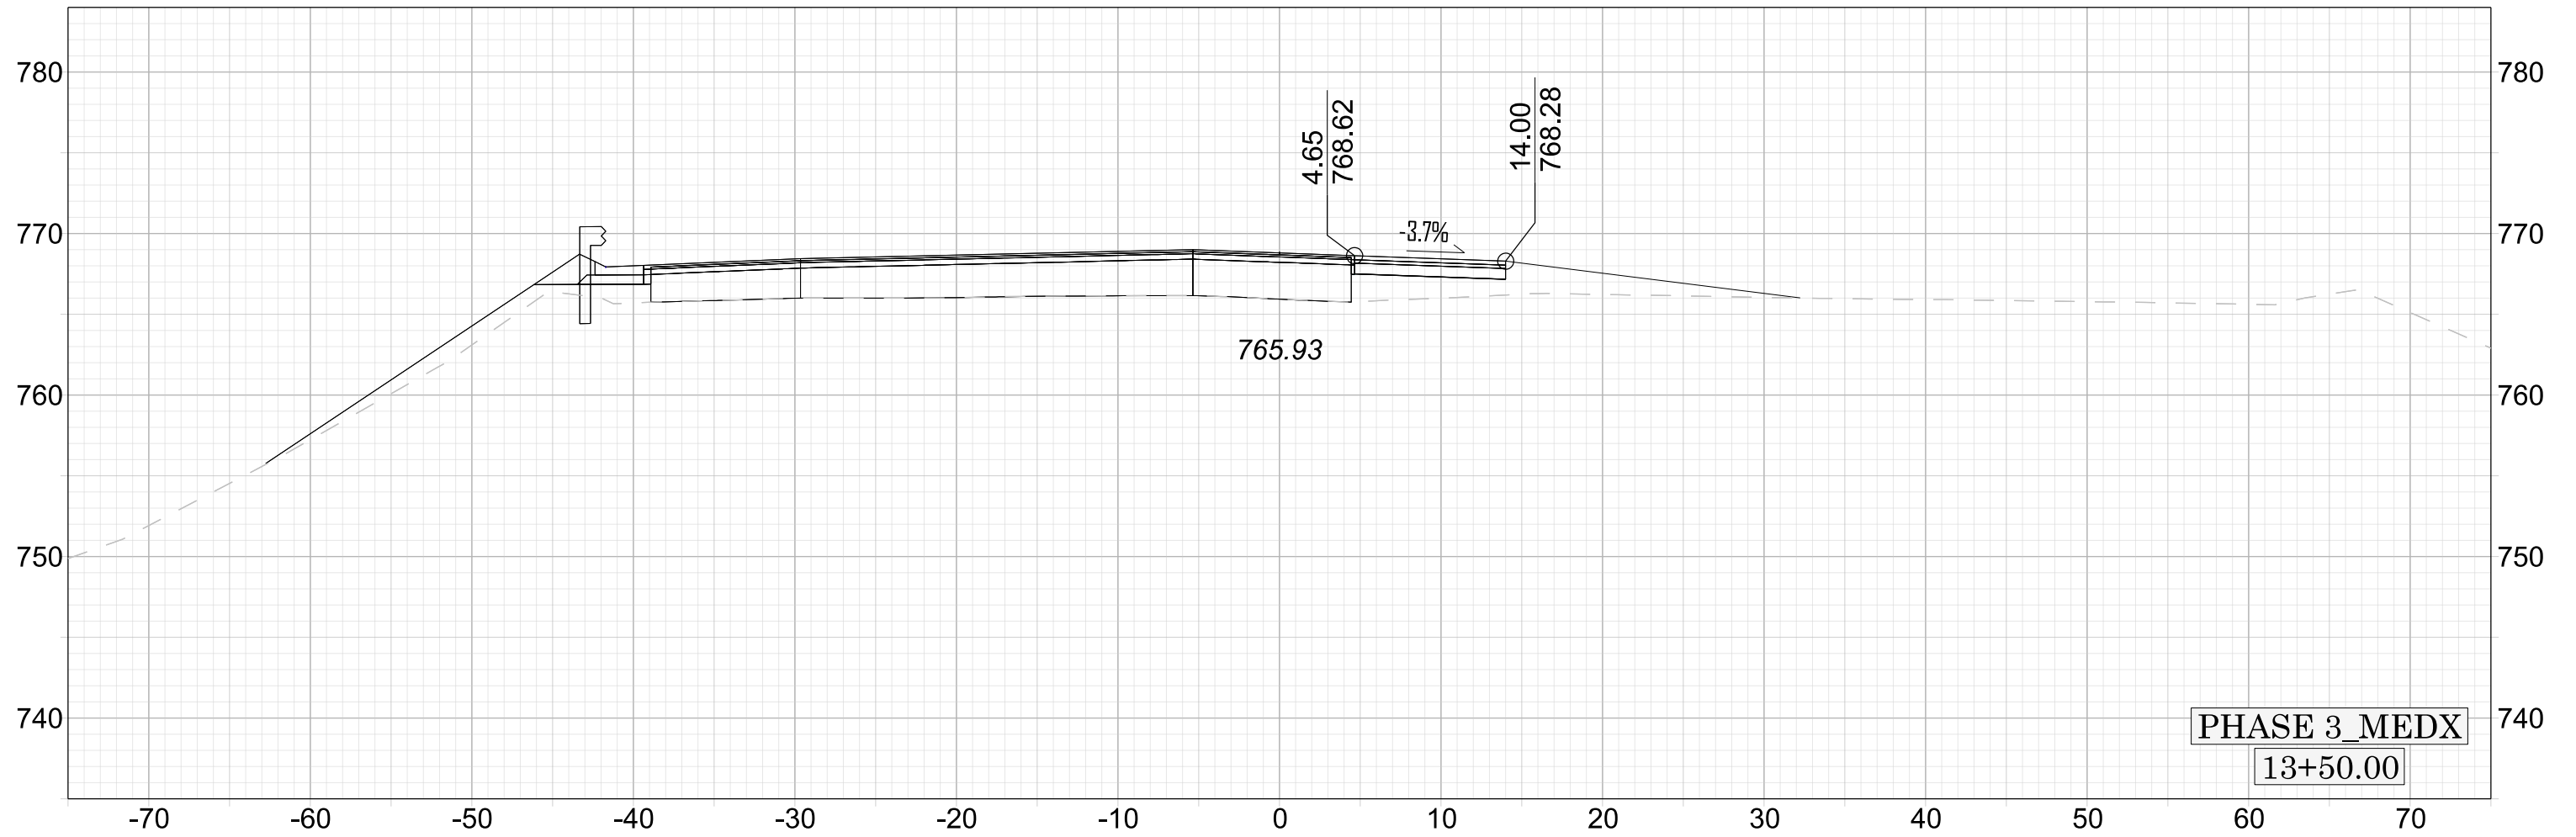



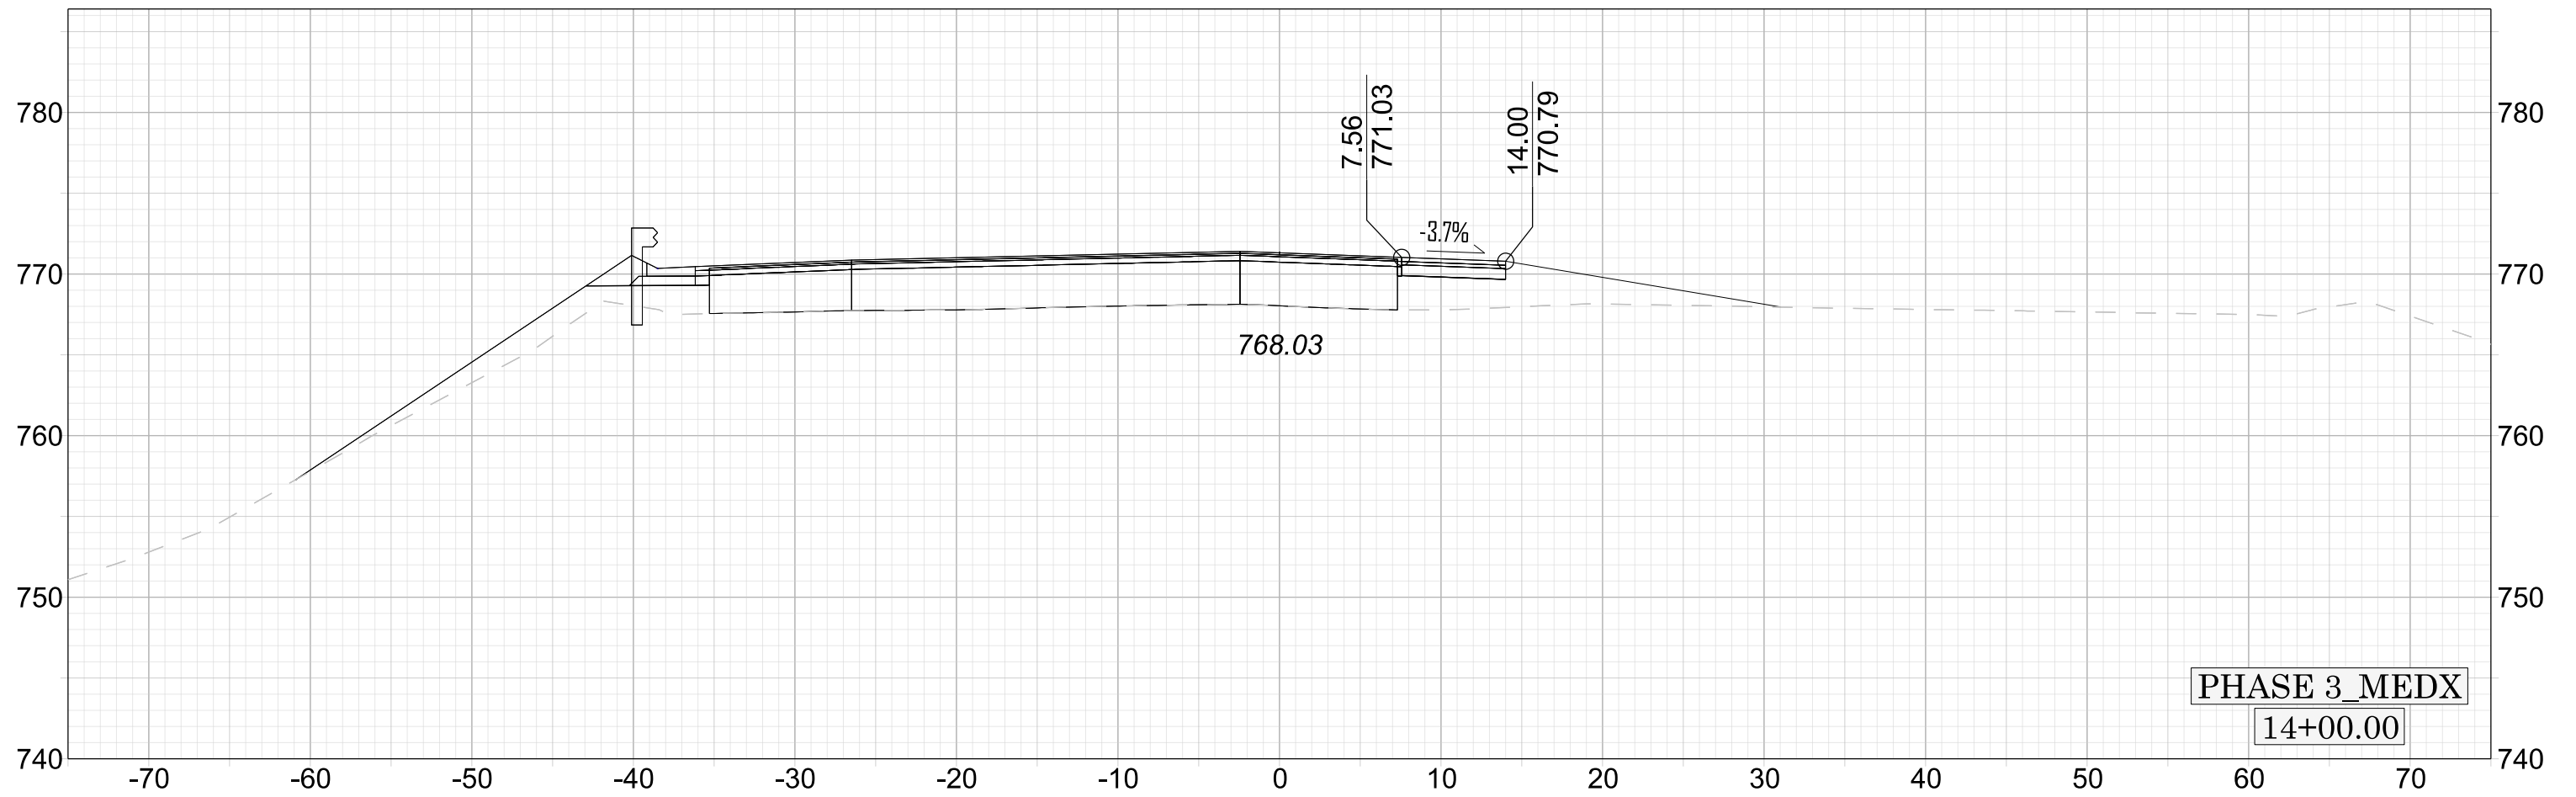



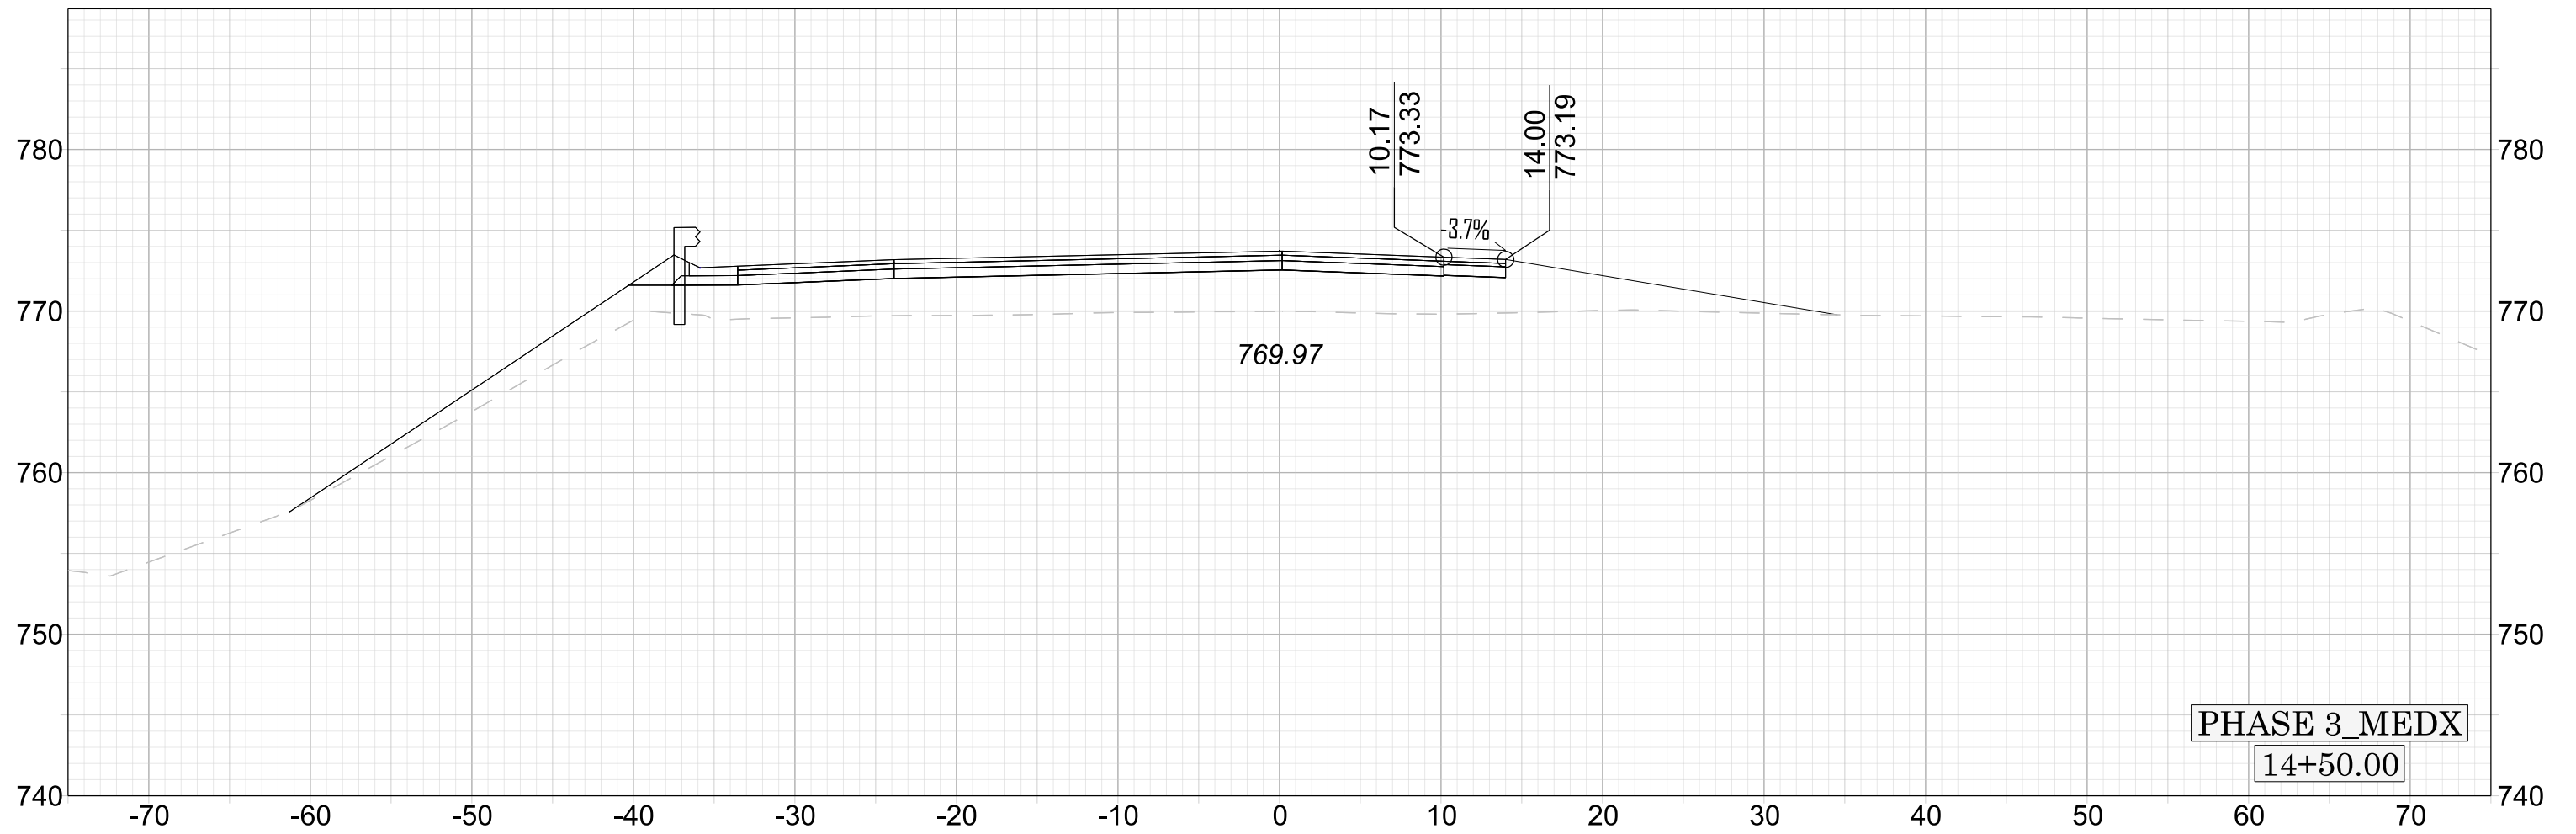


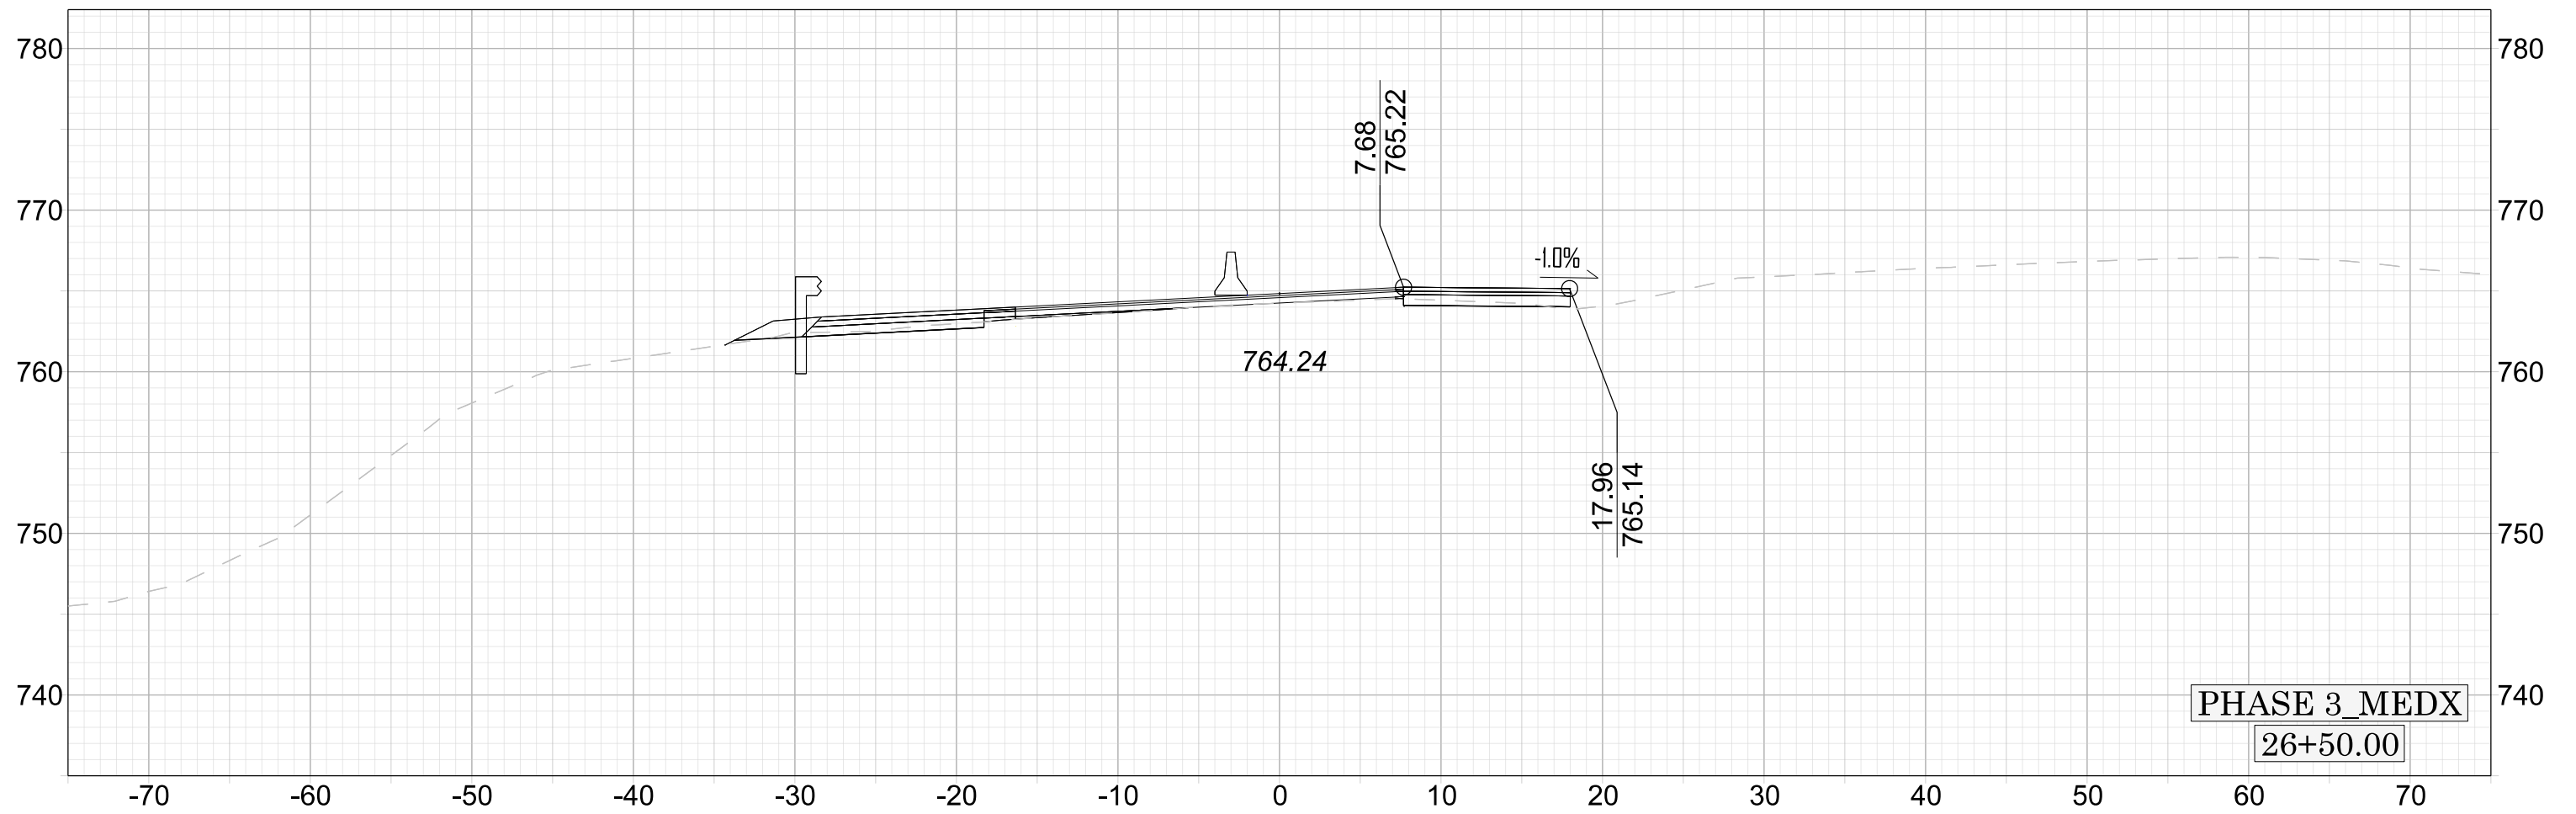


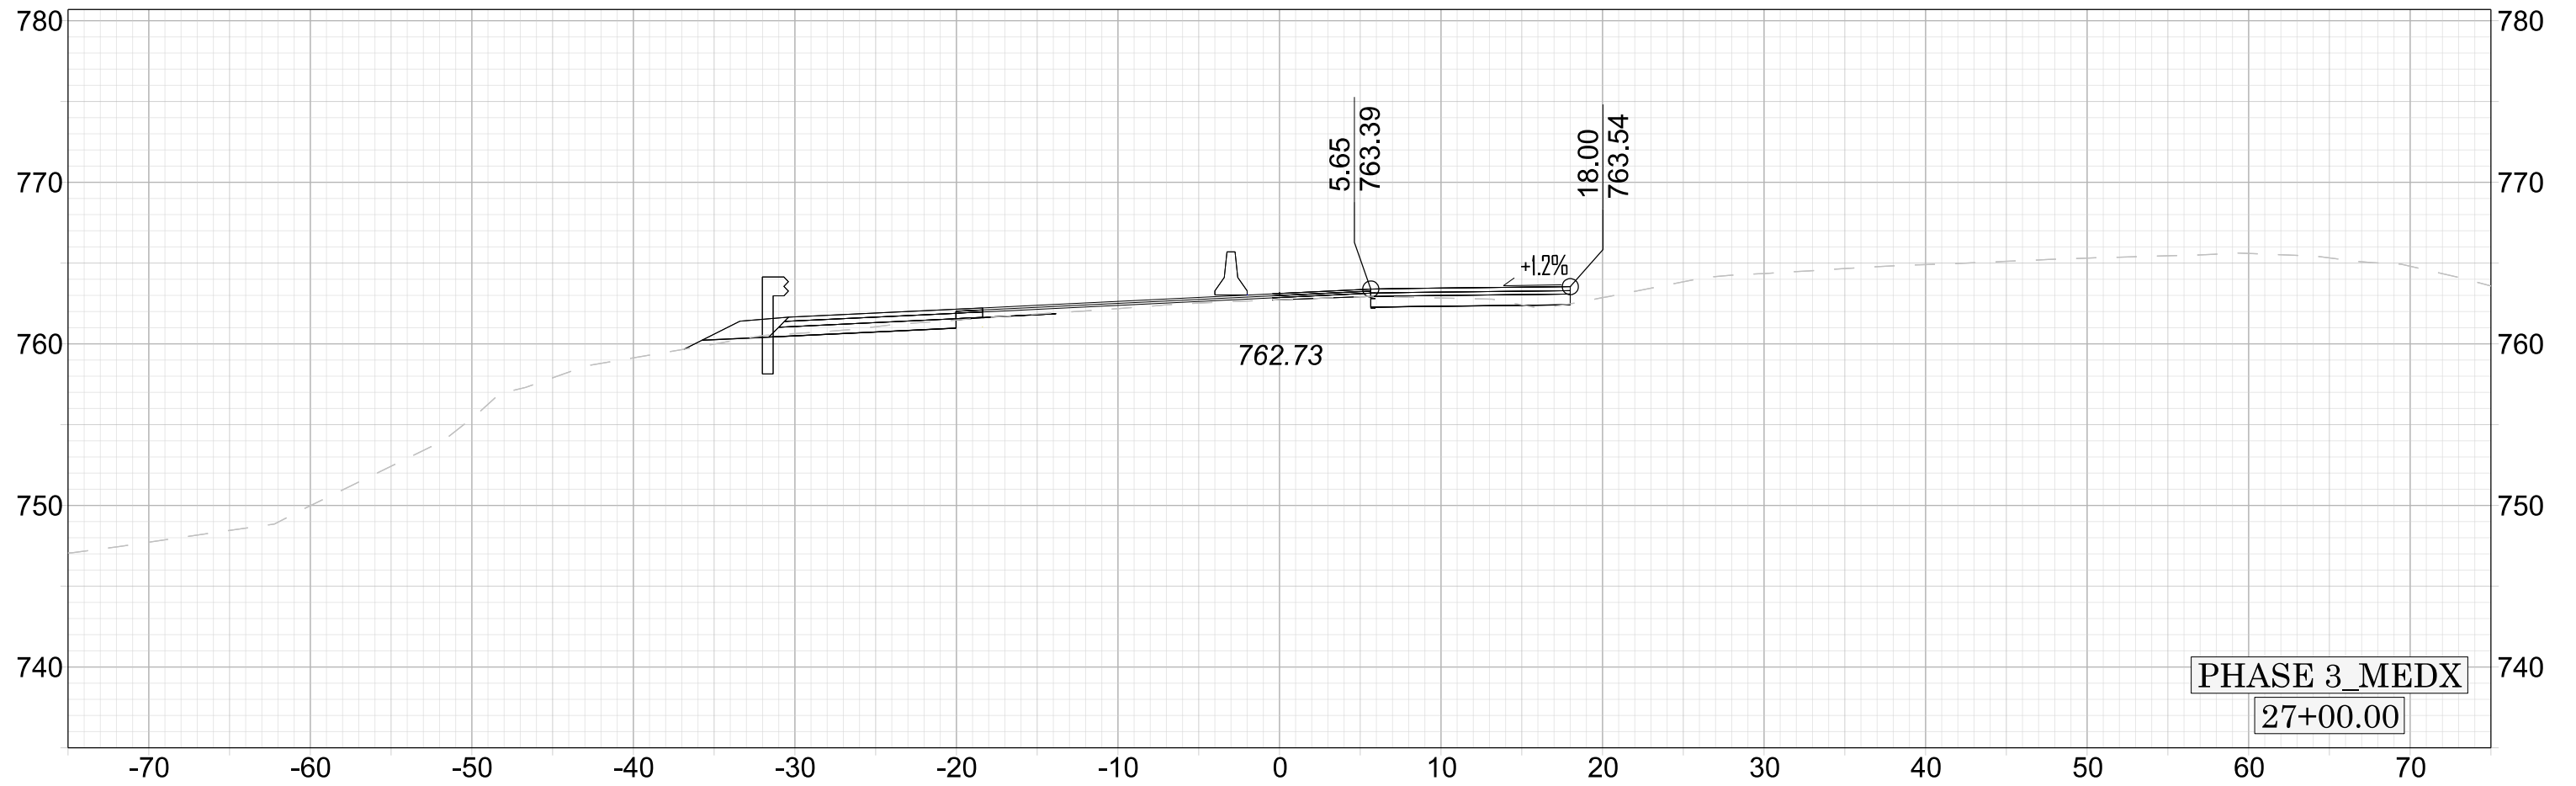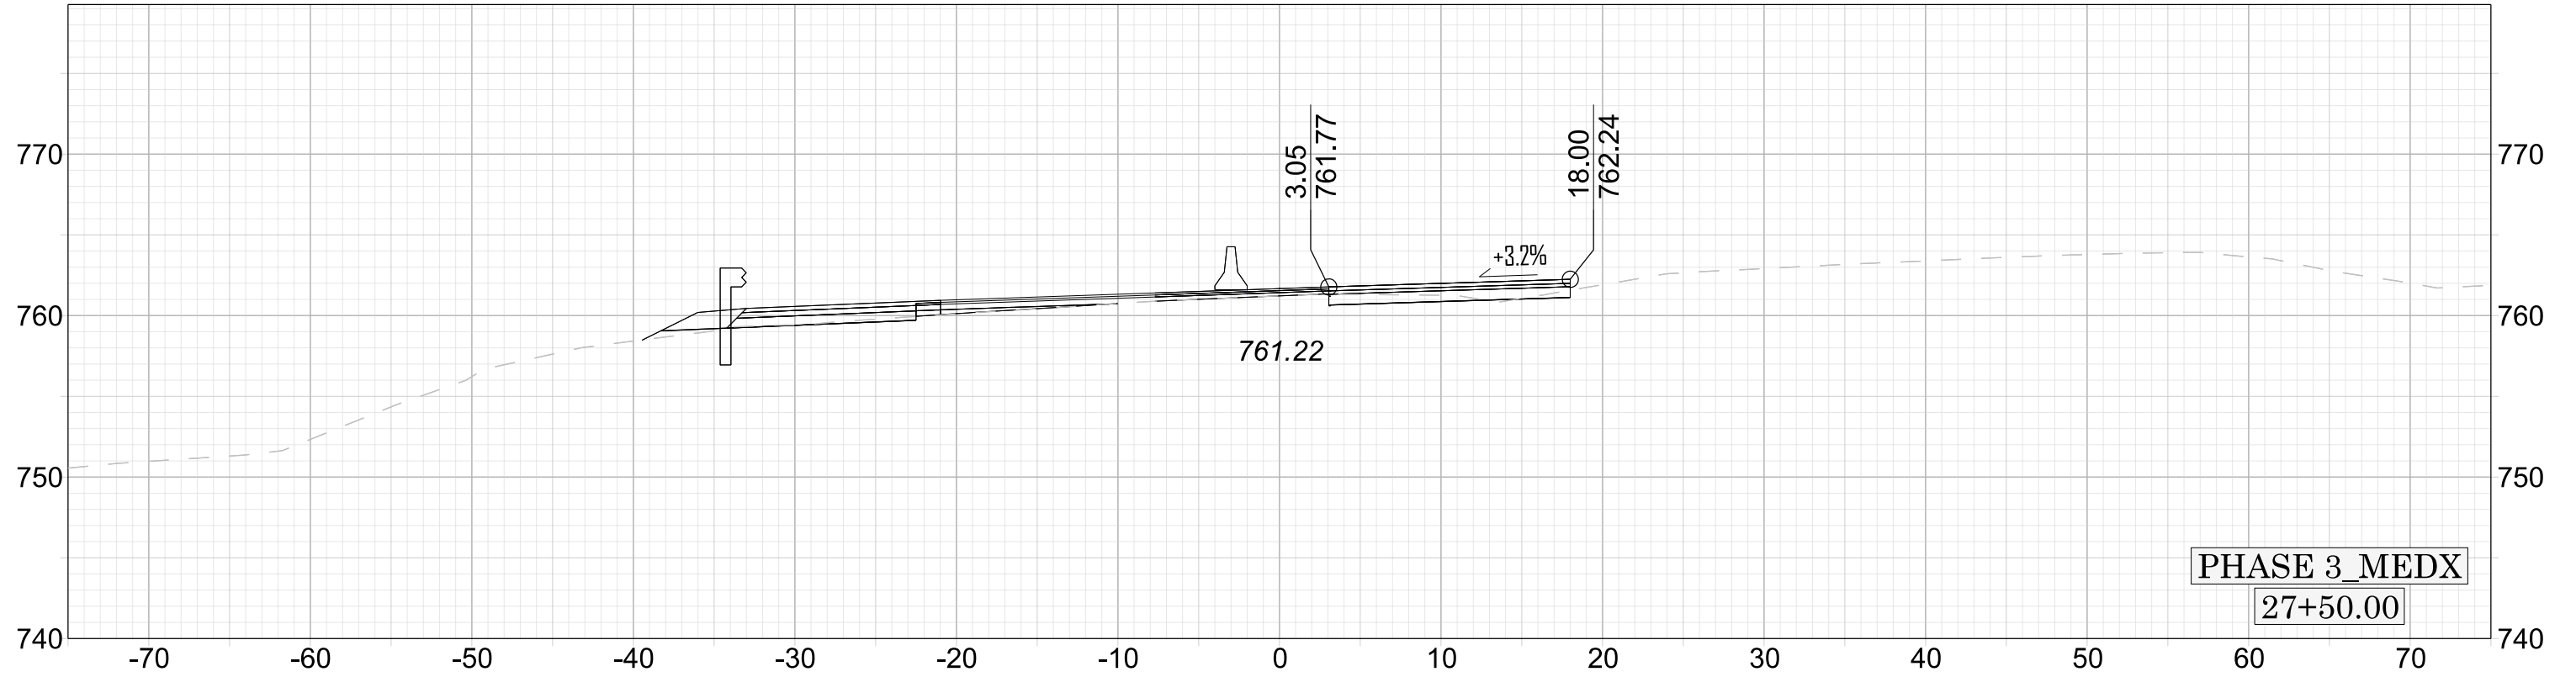

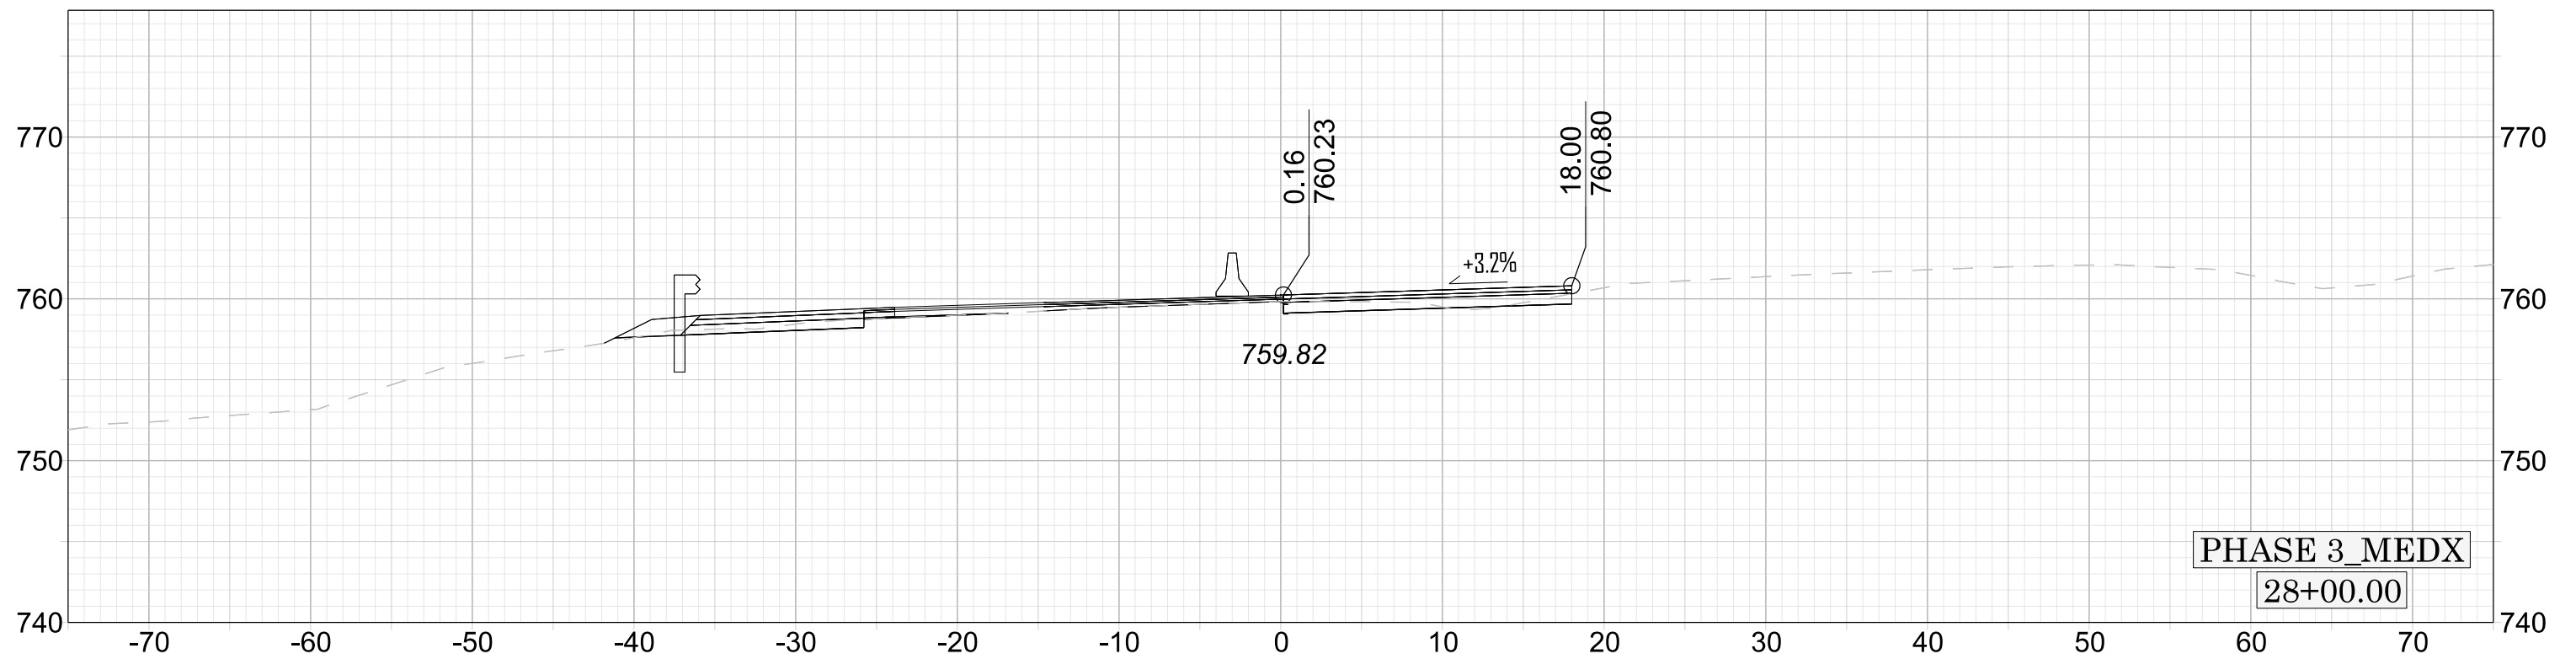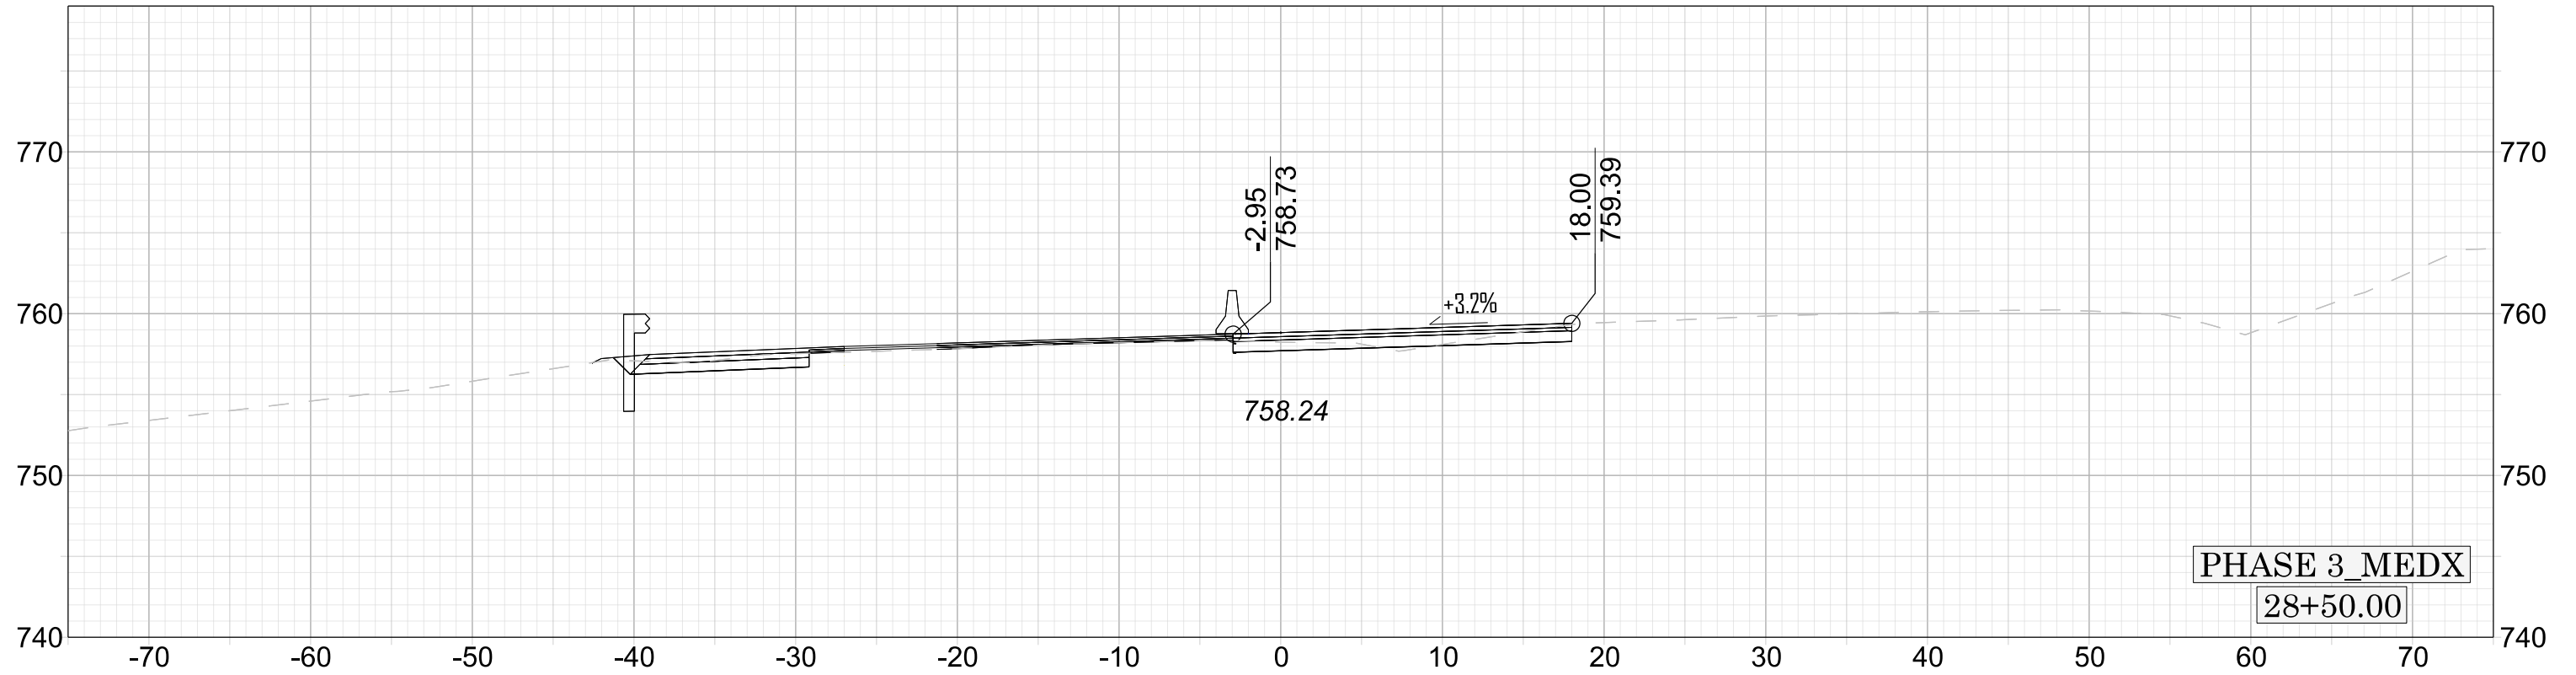

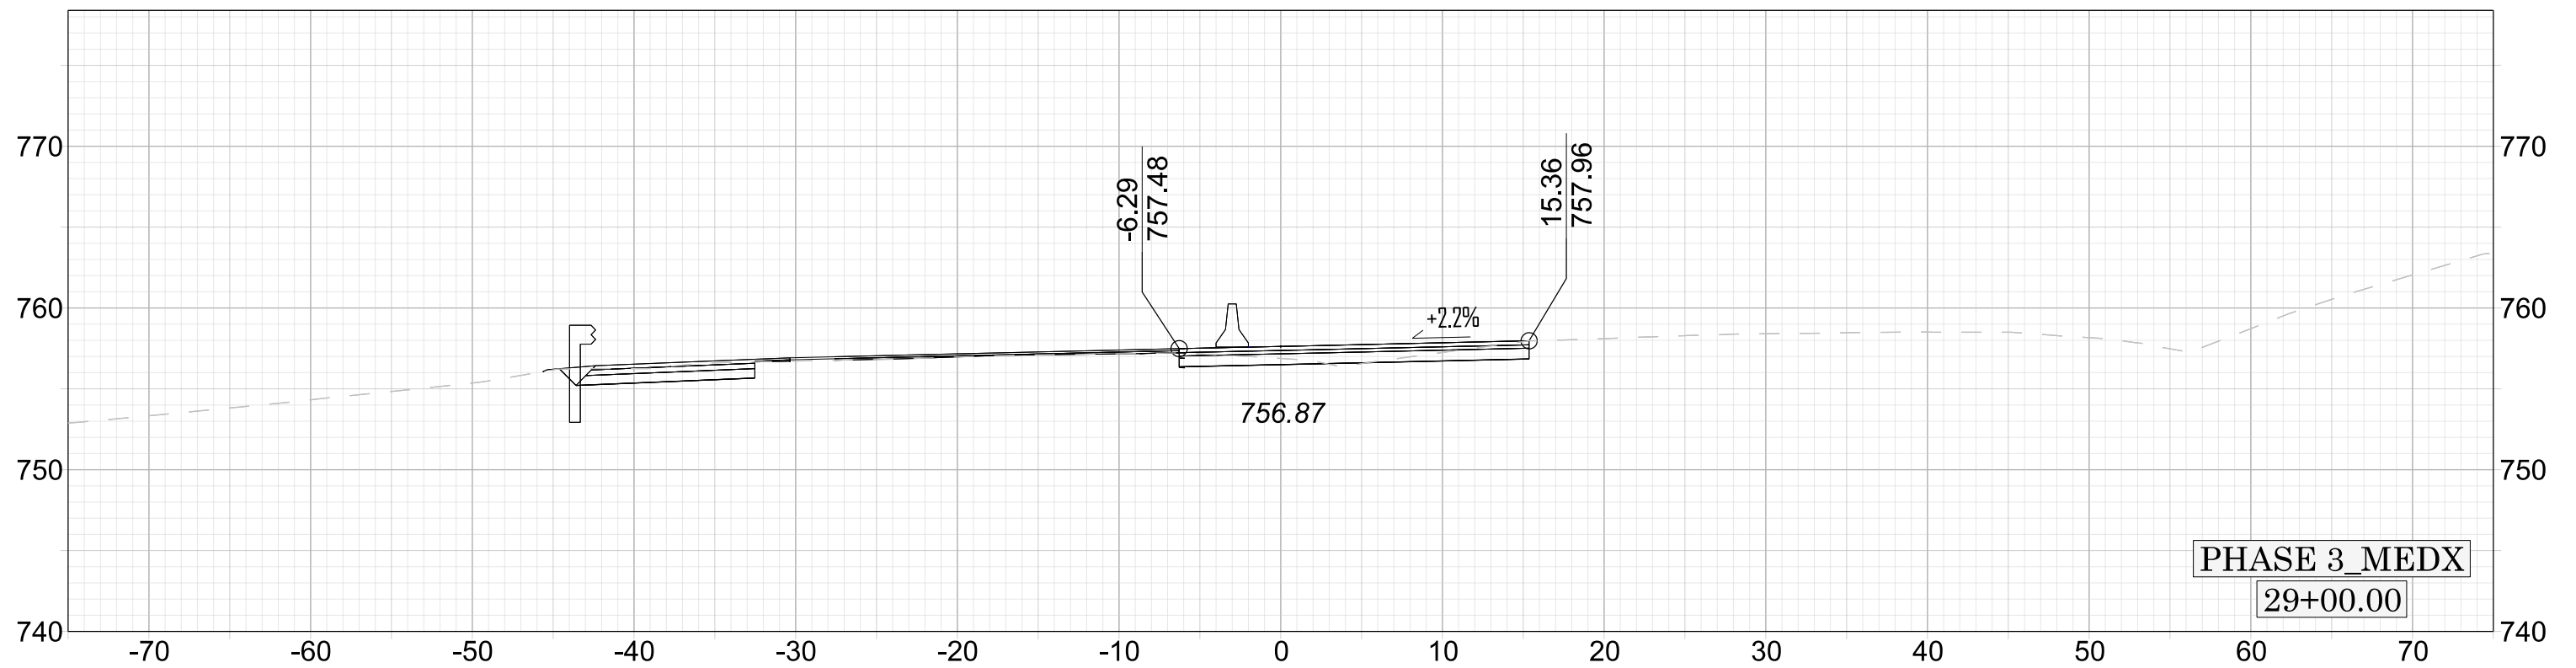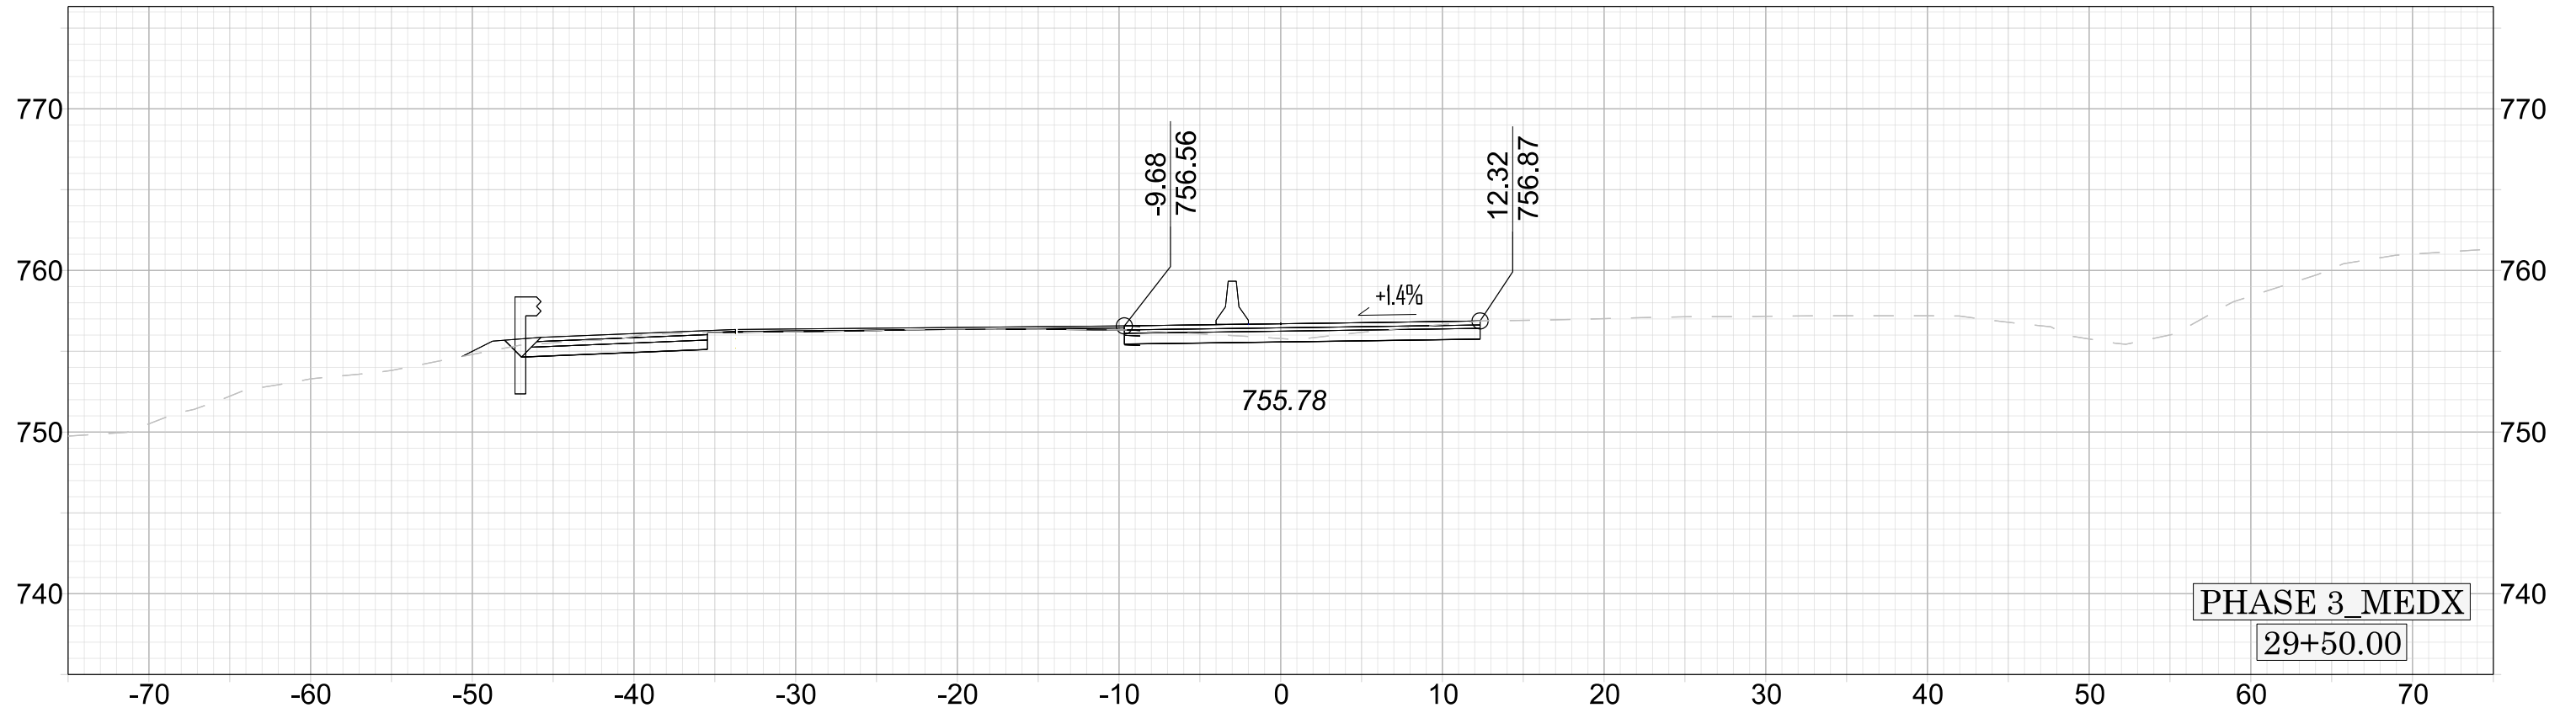


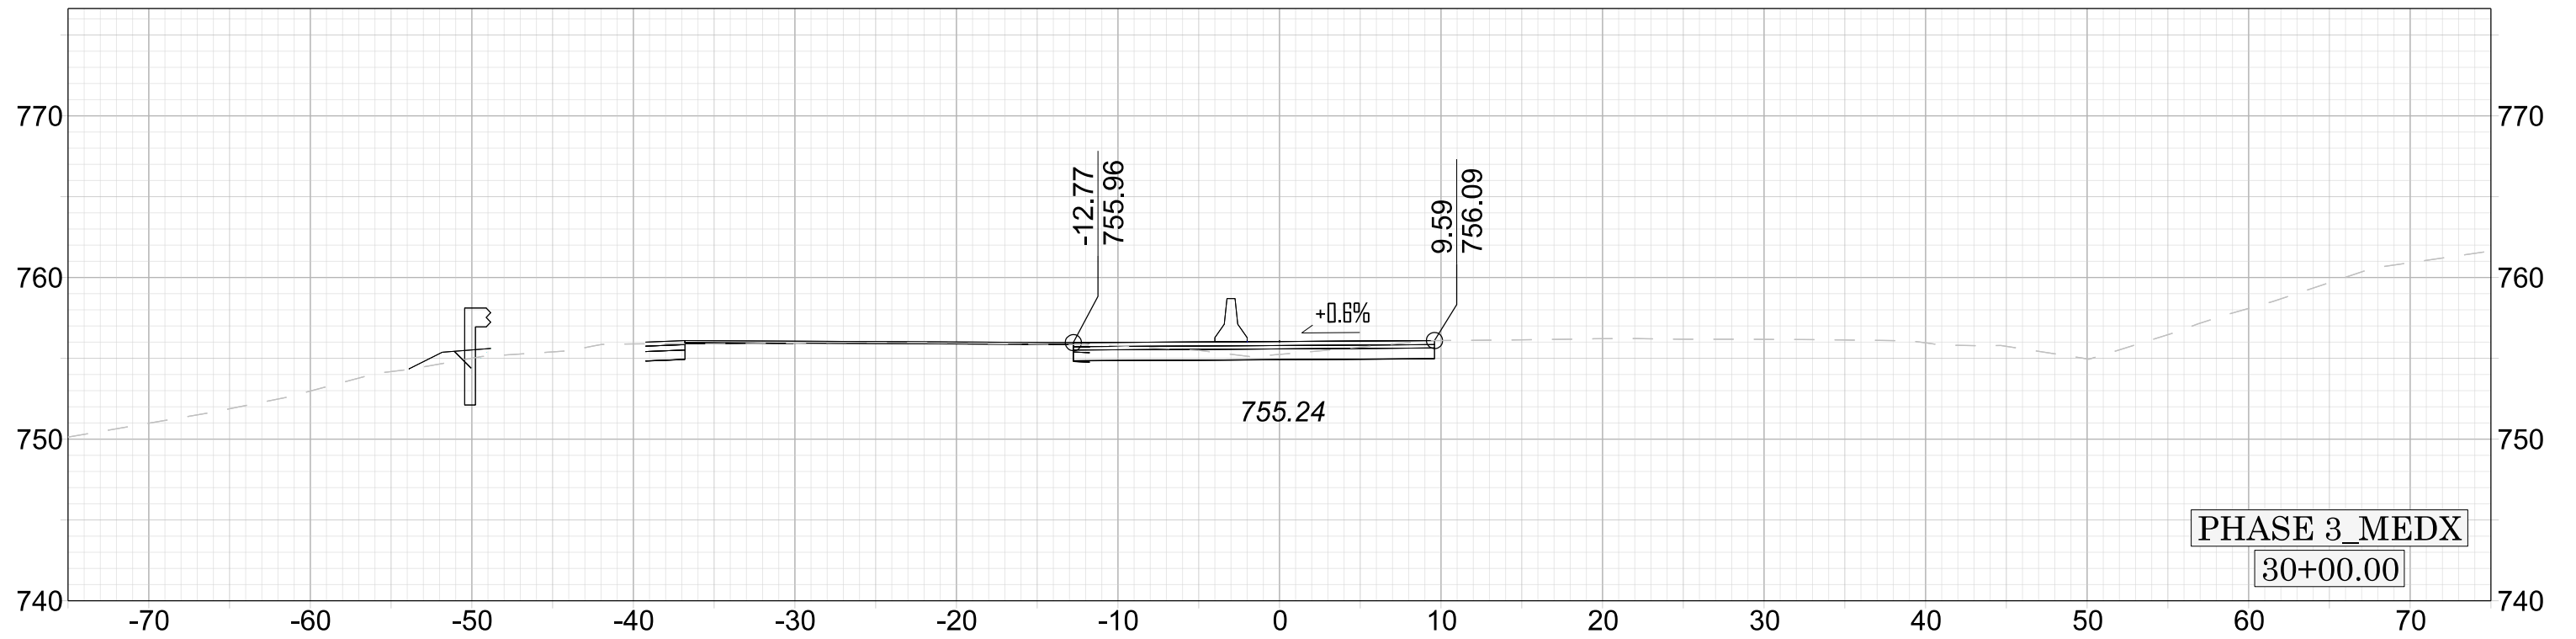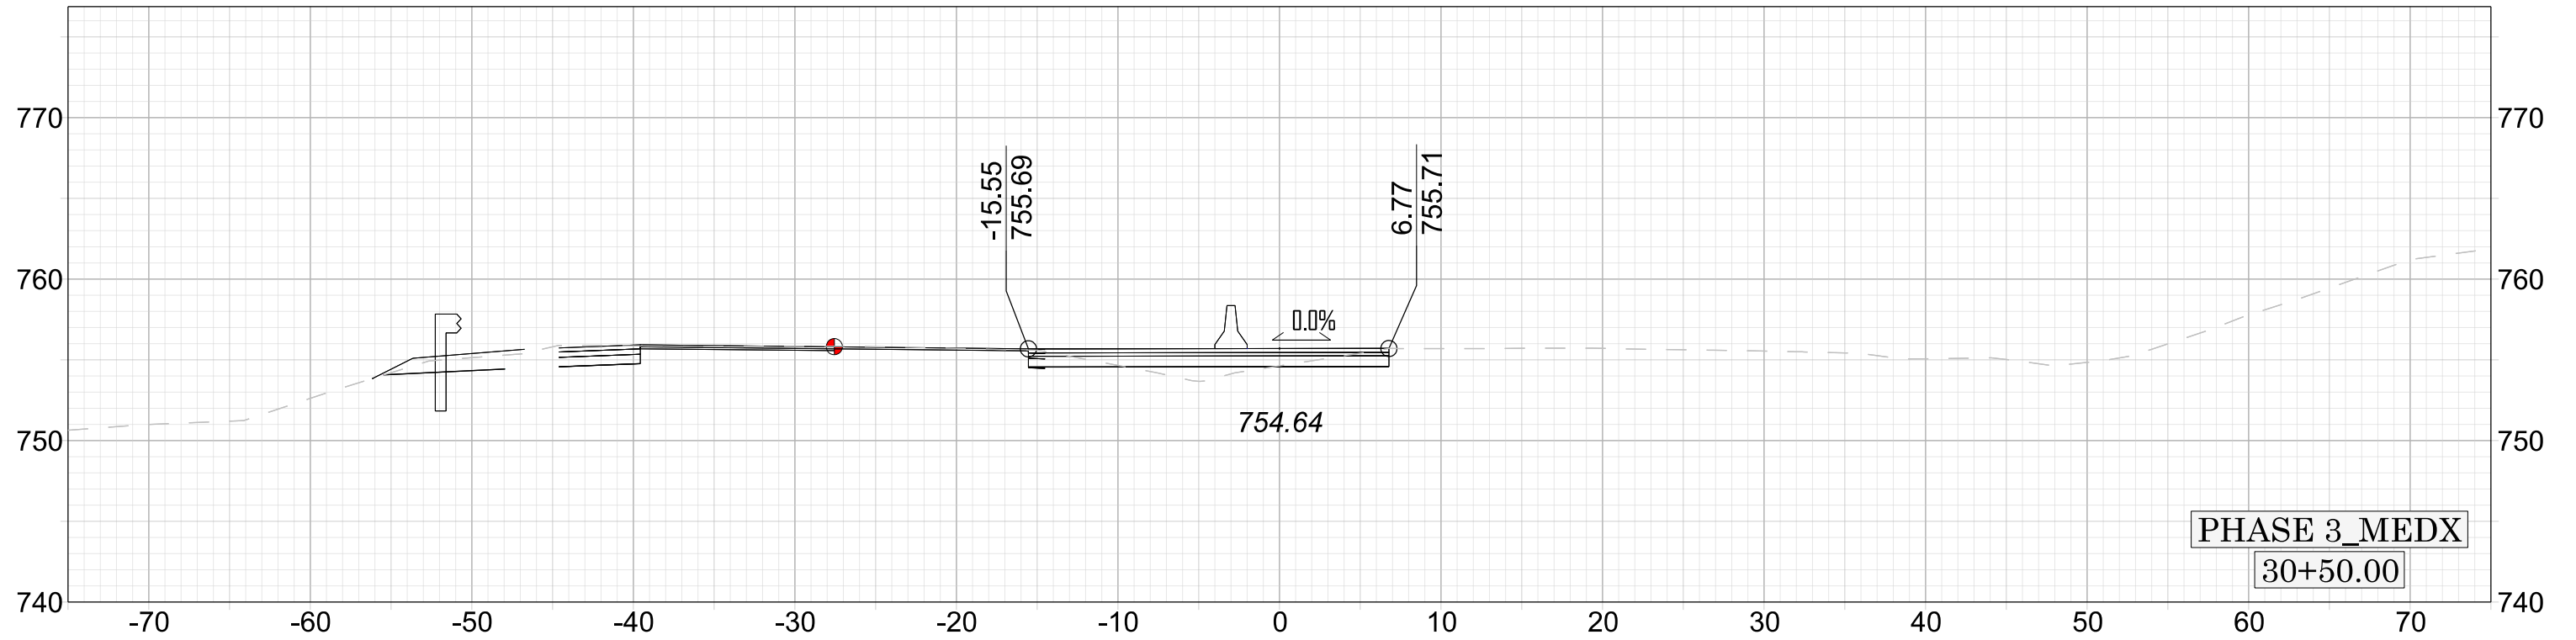

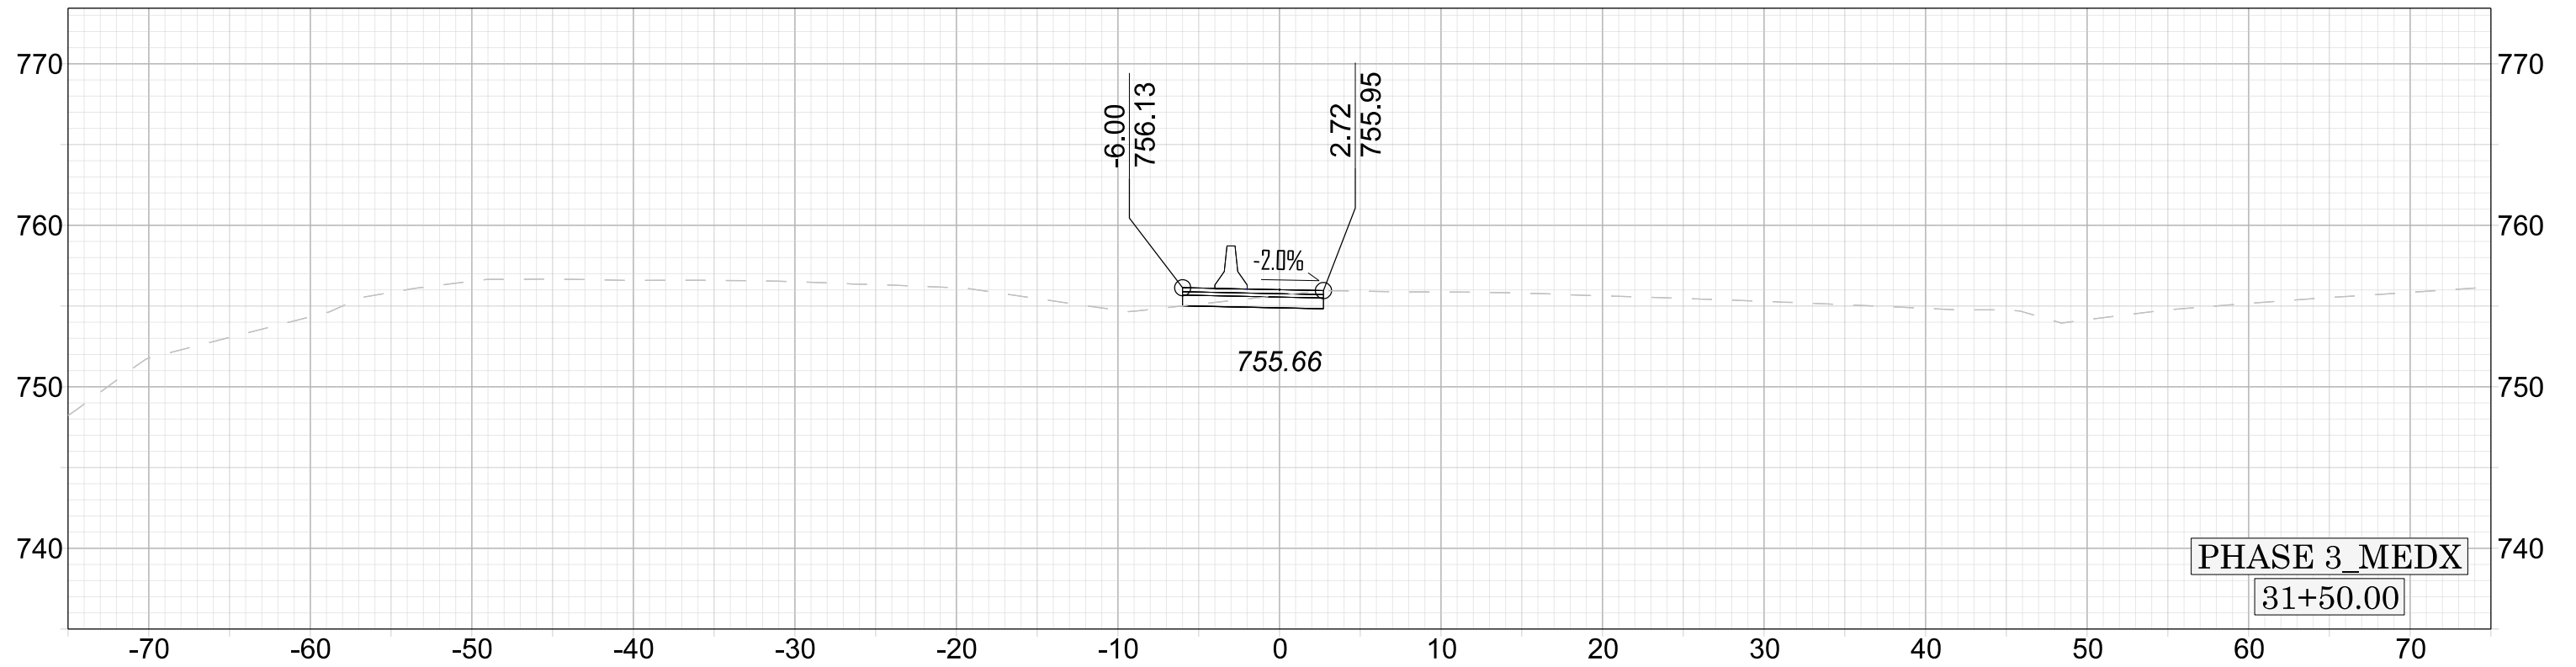



PHASE 3_MEDX

31+50.00

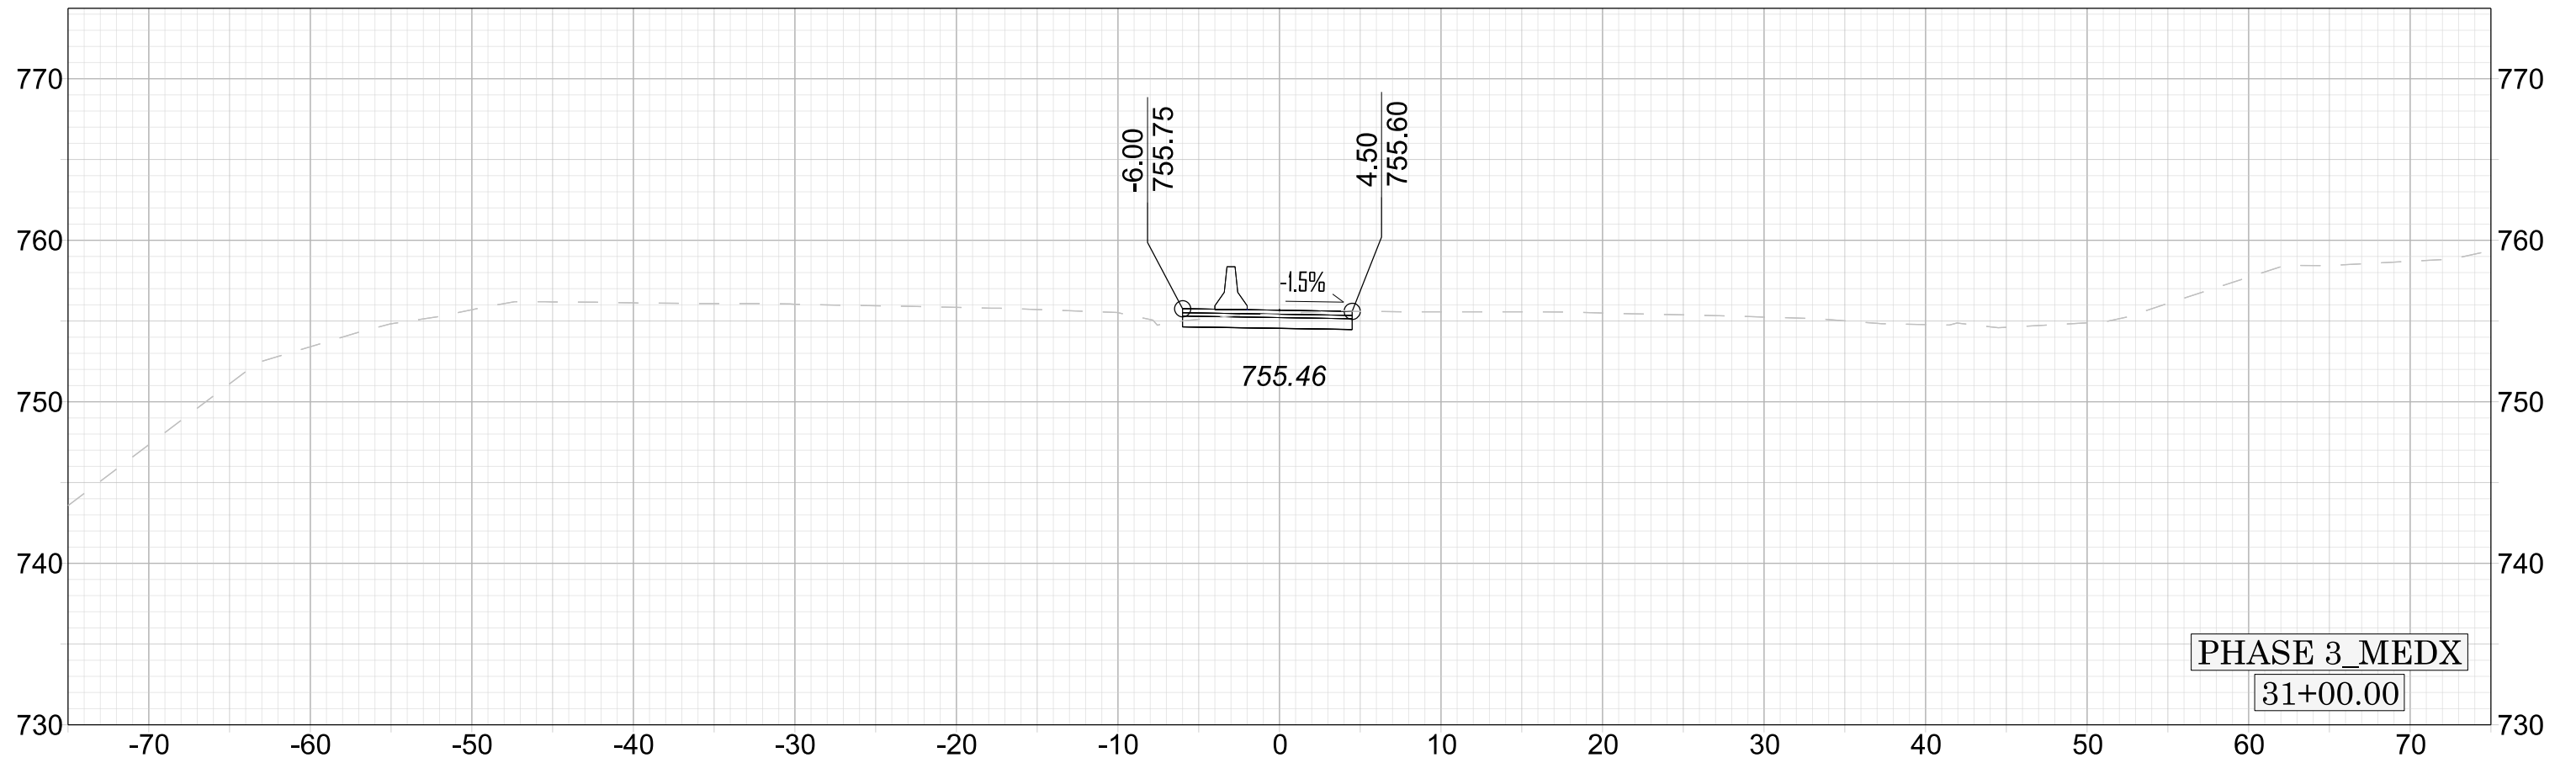


PHASE 3_MEDX

31+00.00

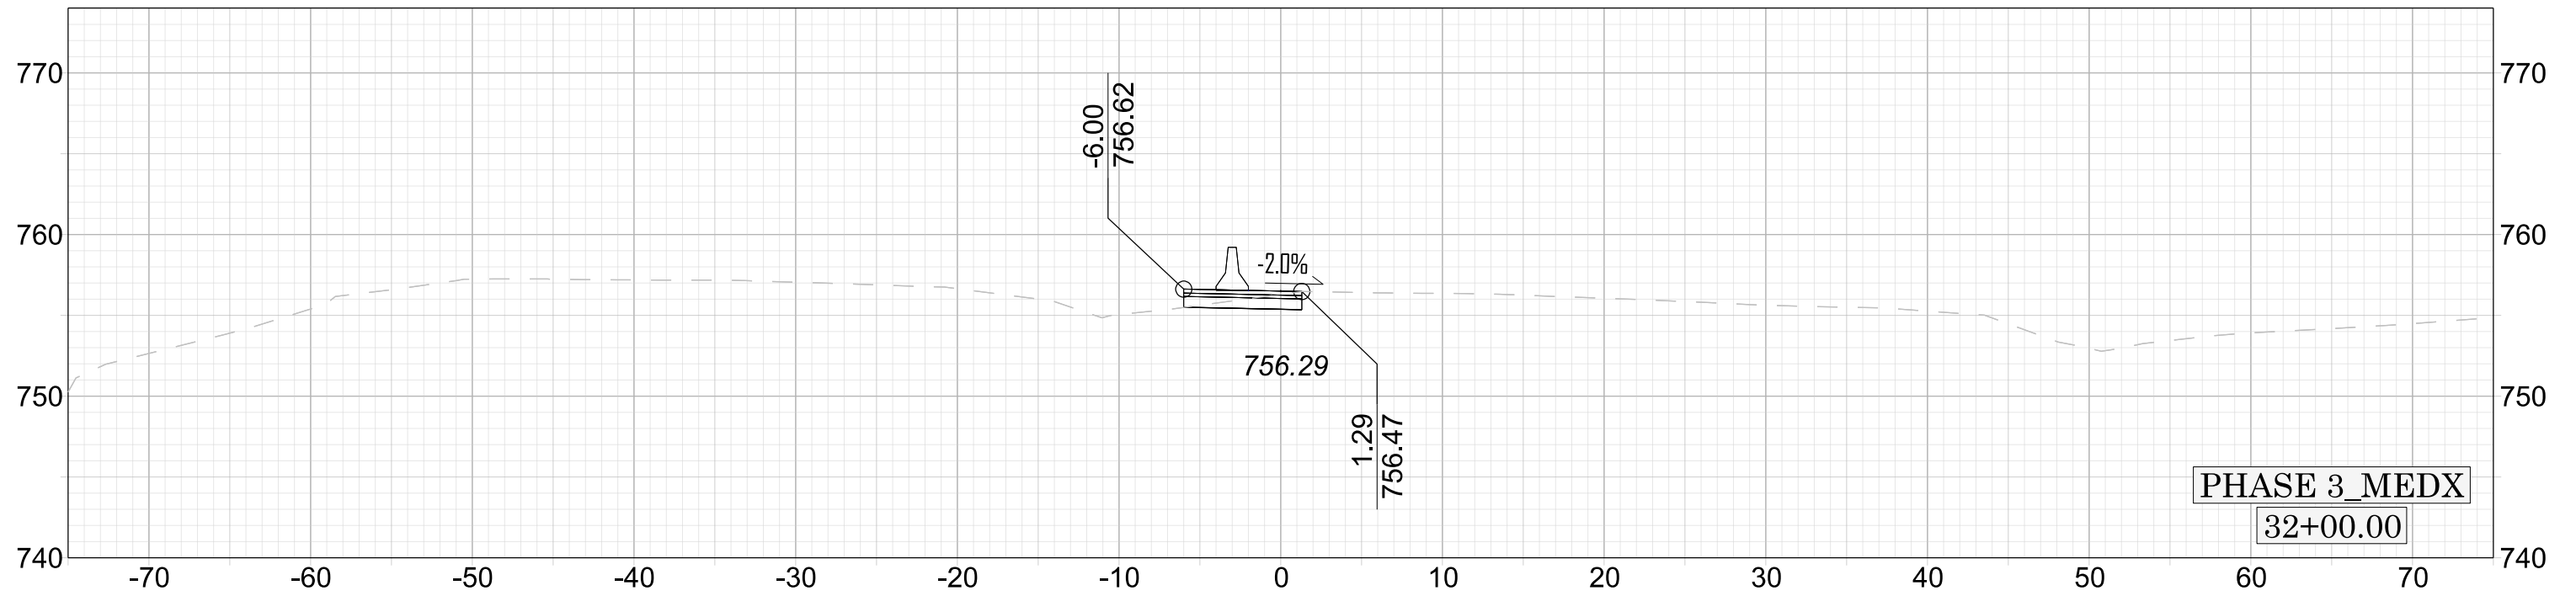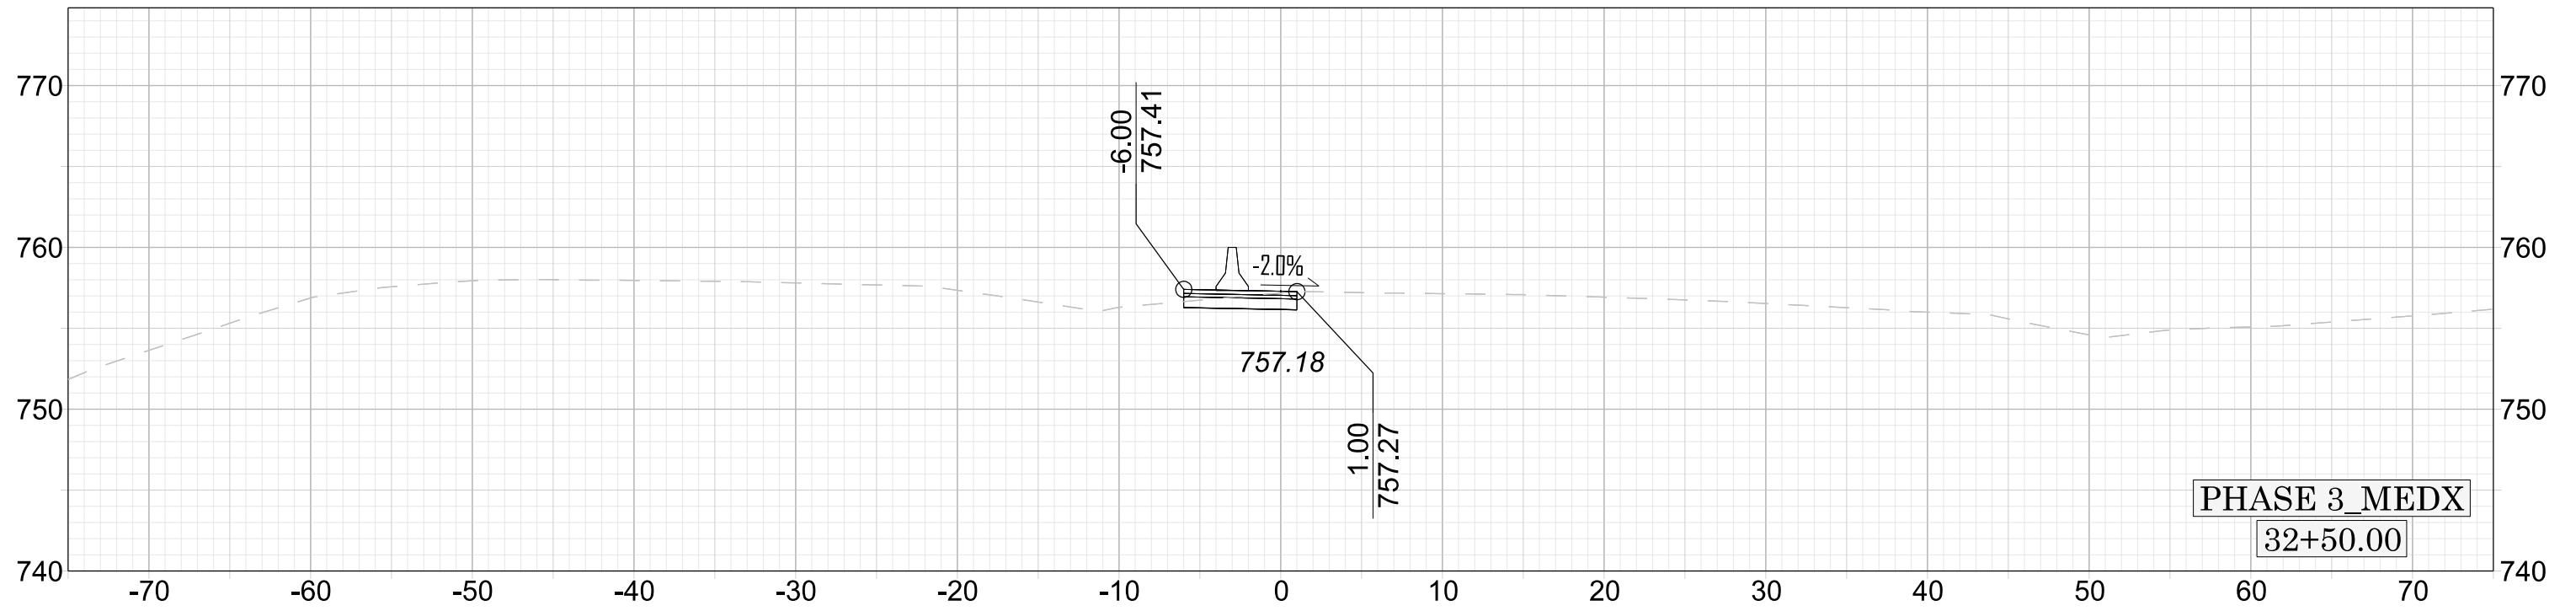





BR-0140	
X	56

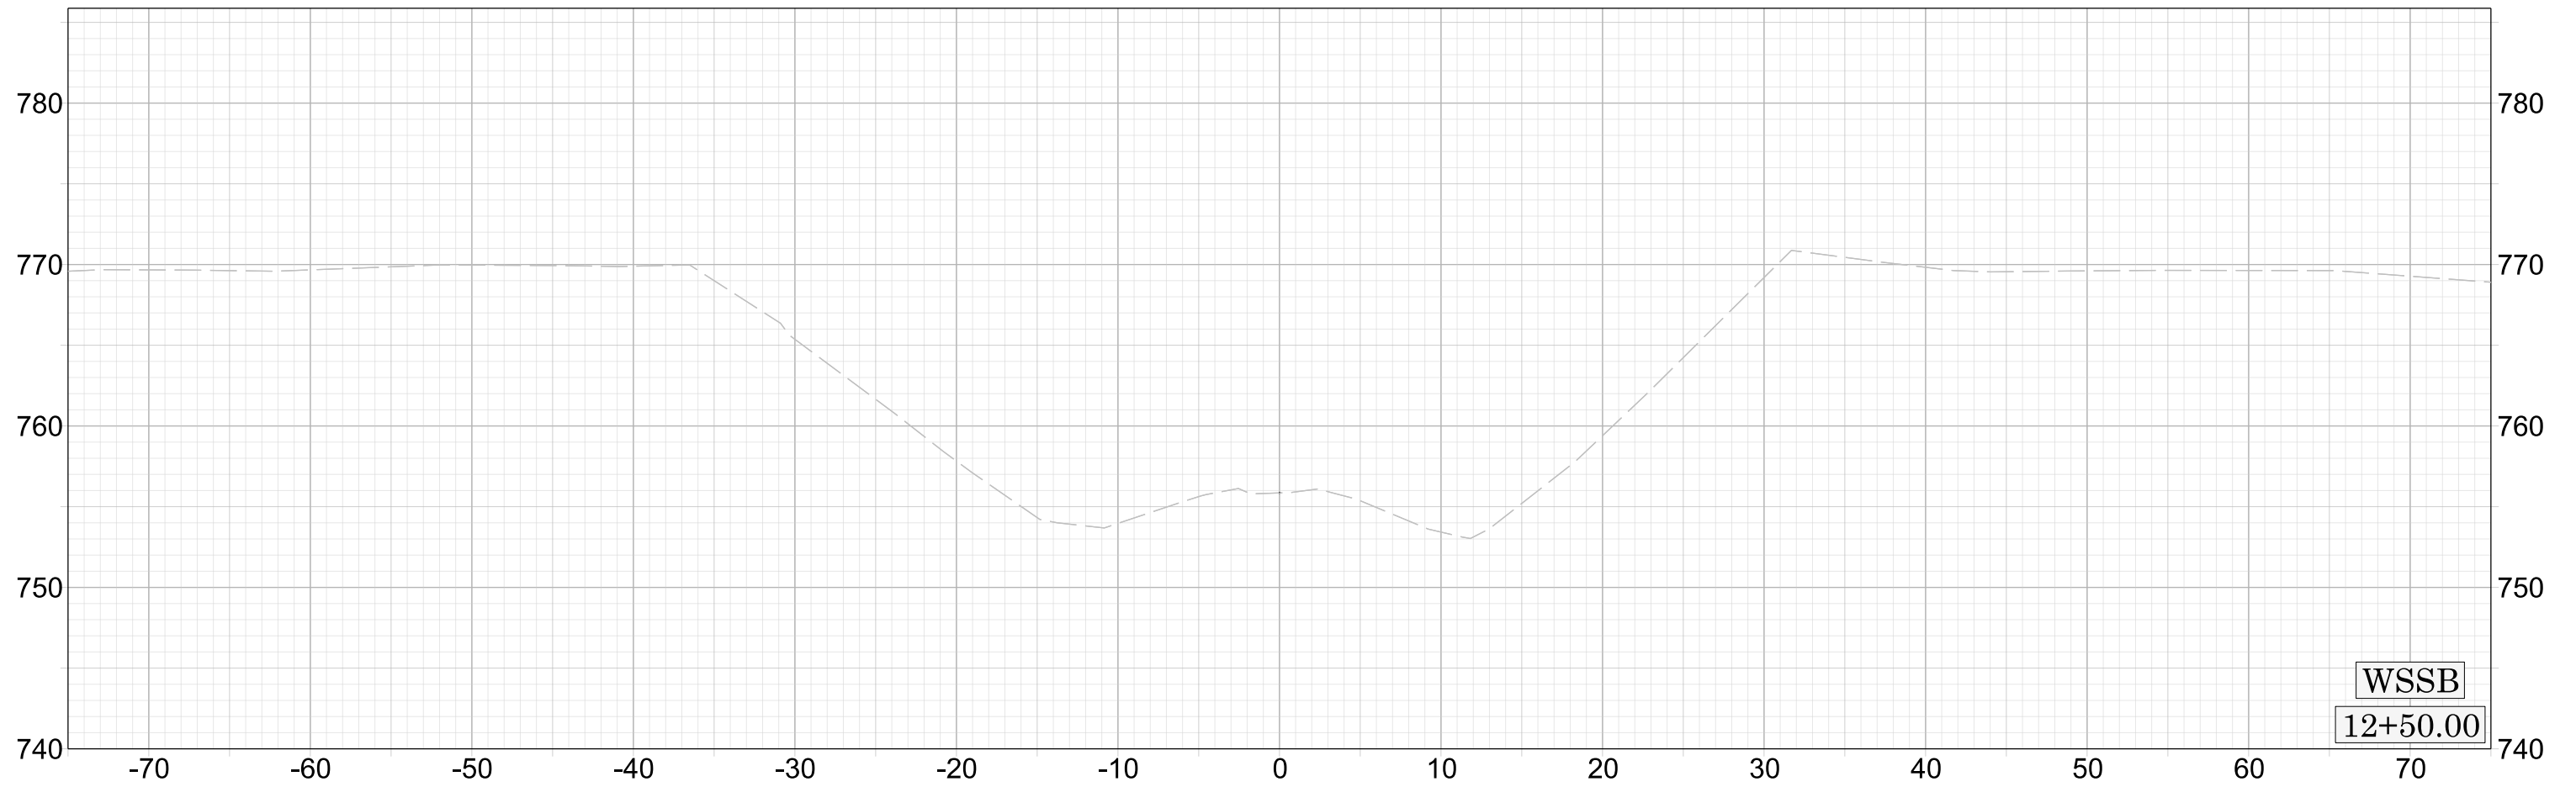



BR-0140	
X	57

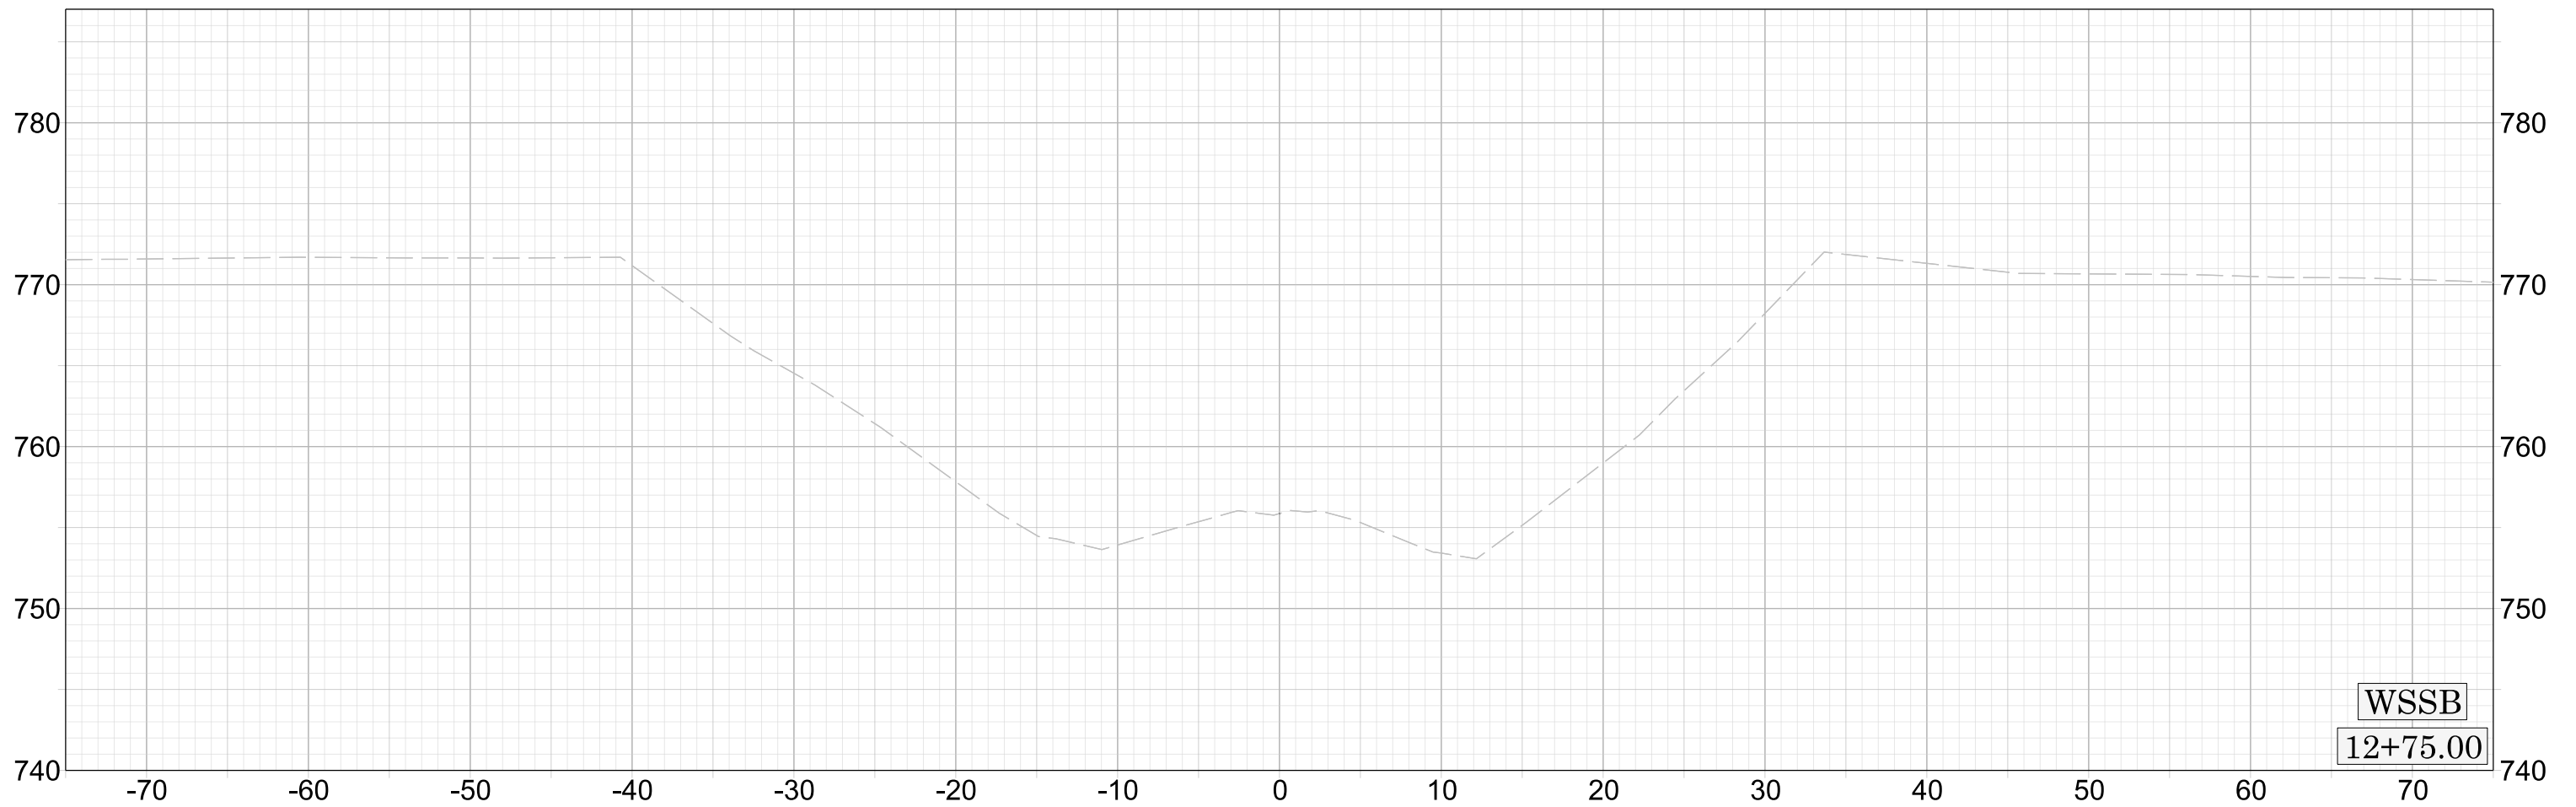

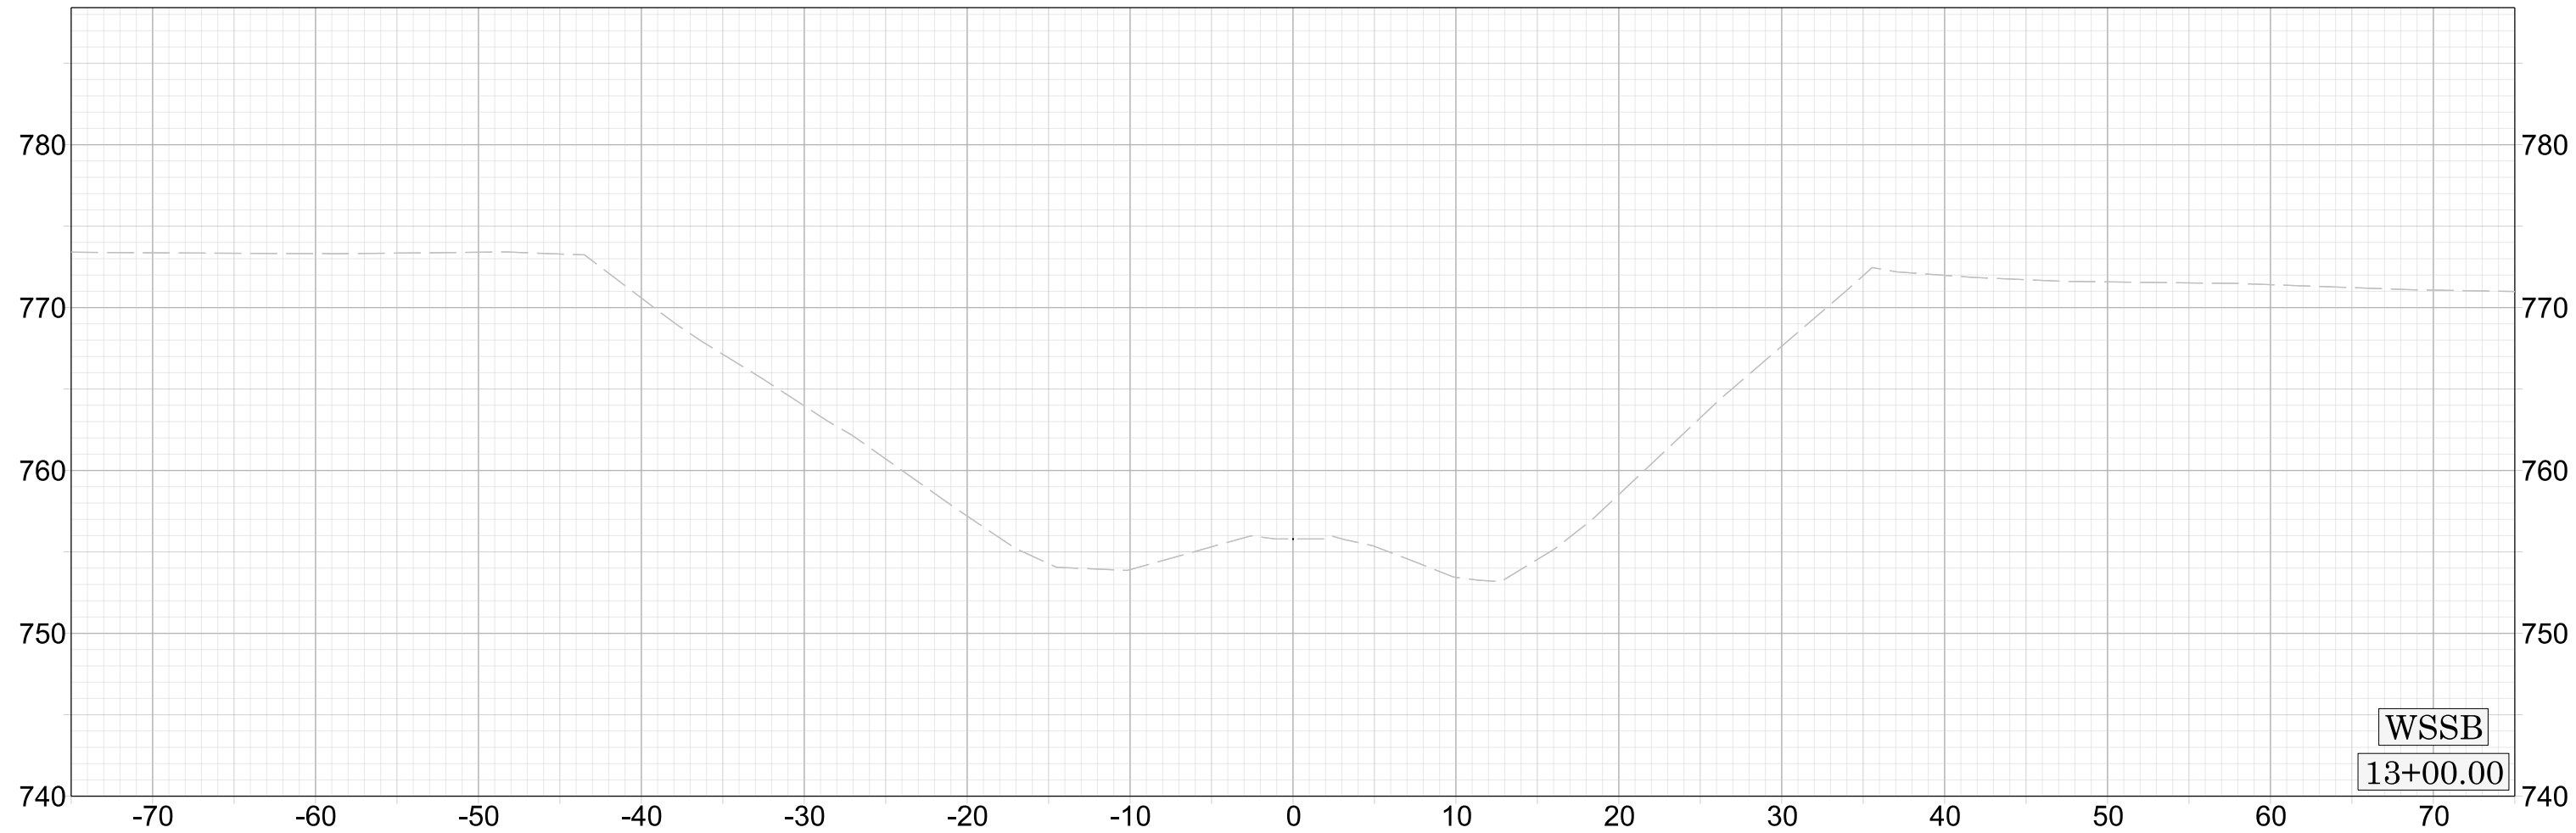



WSSB


13+00.00





BR-0140	
X	59


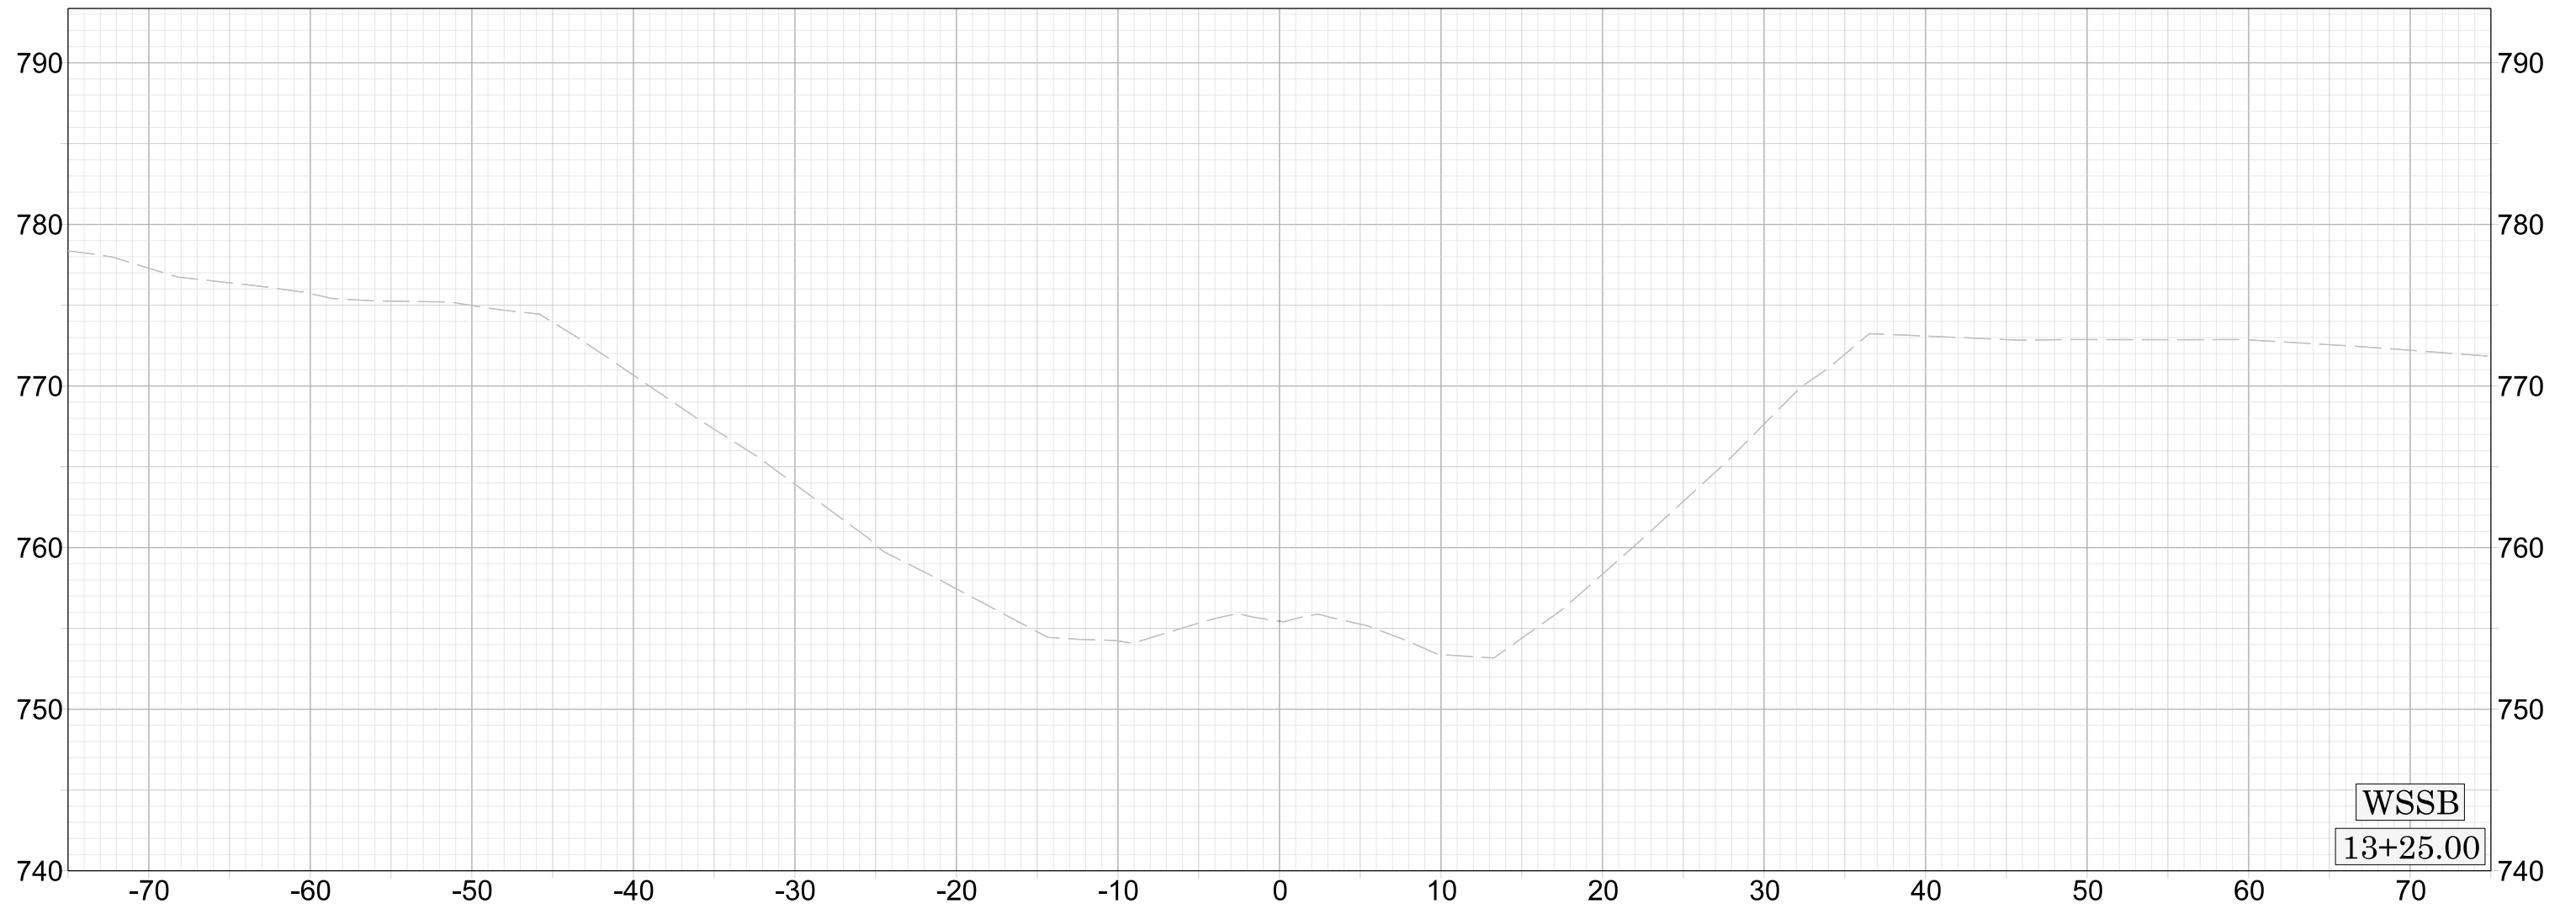



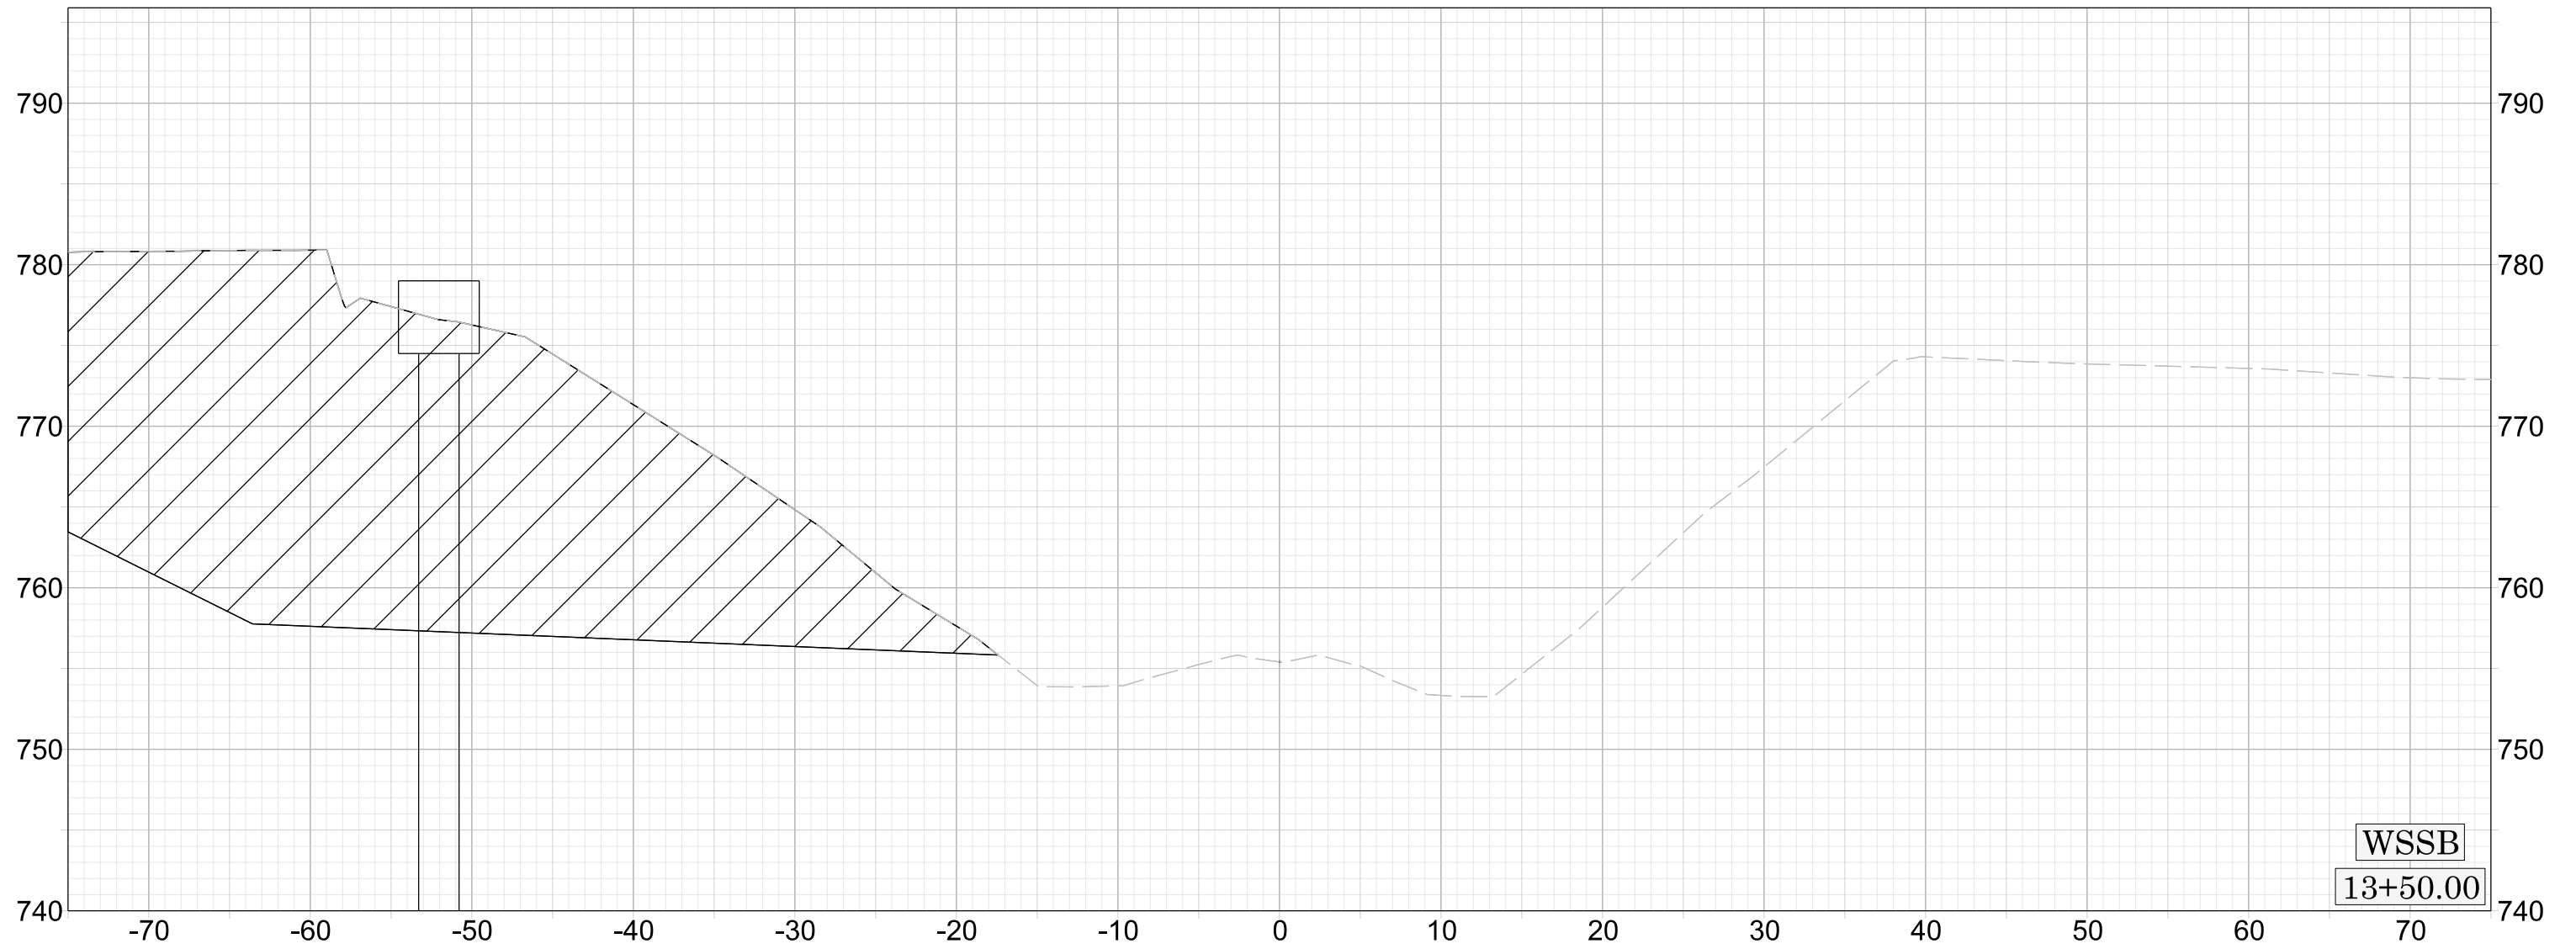


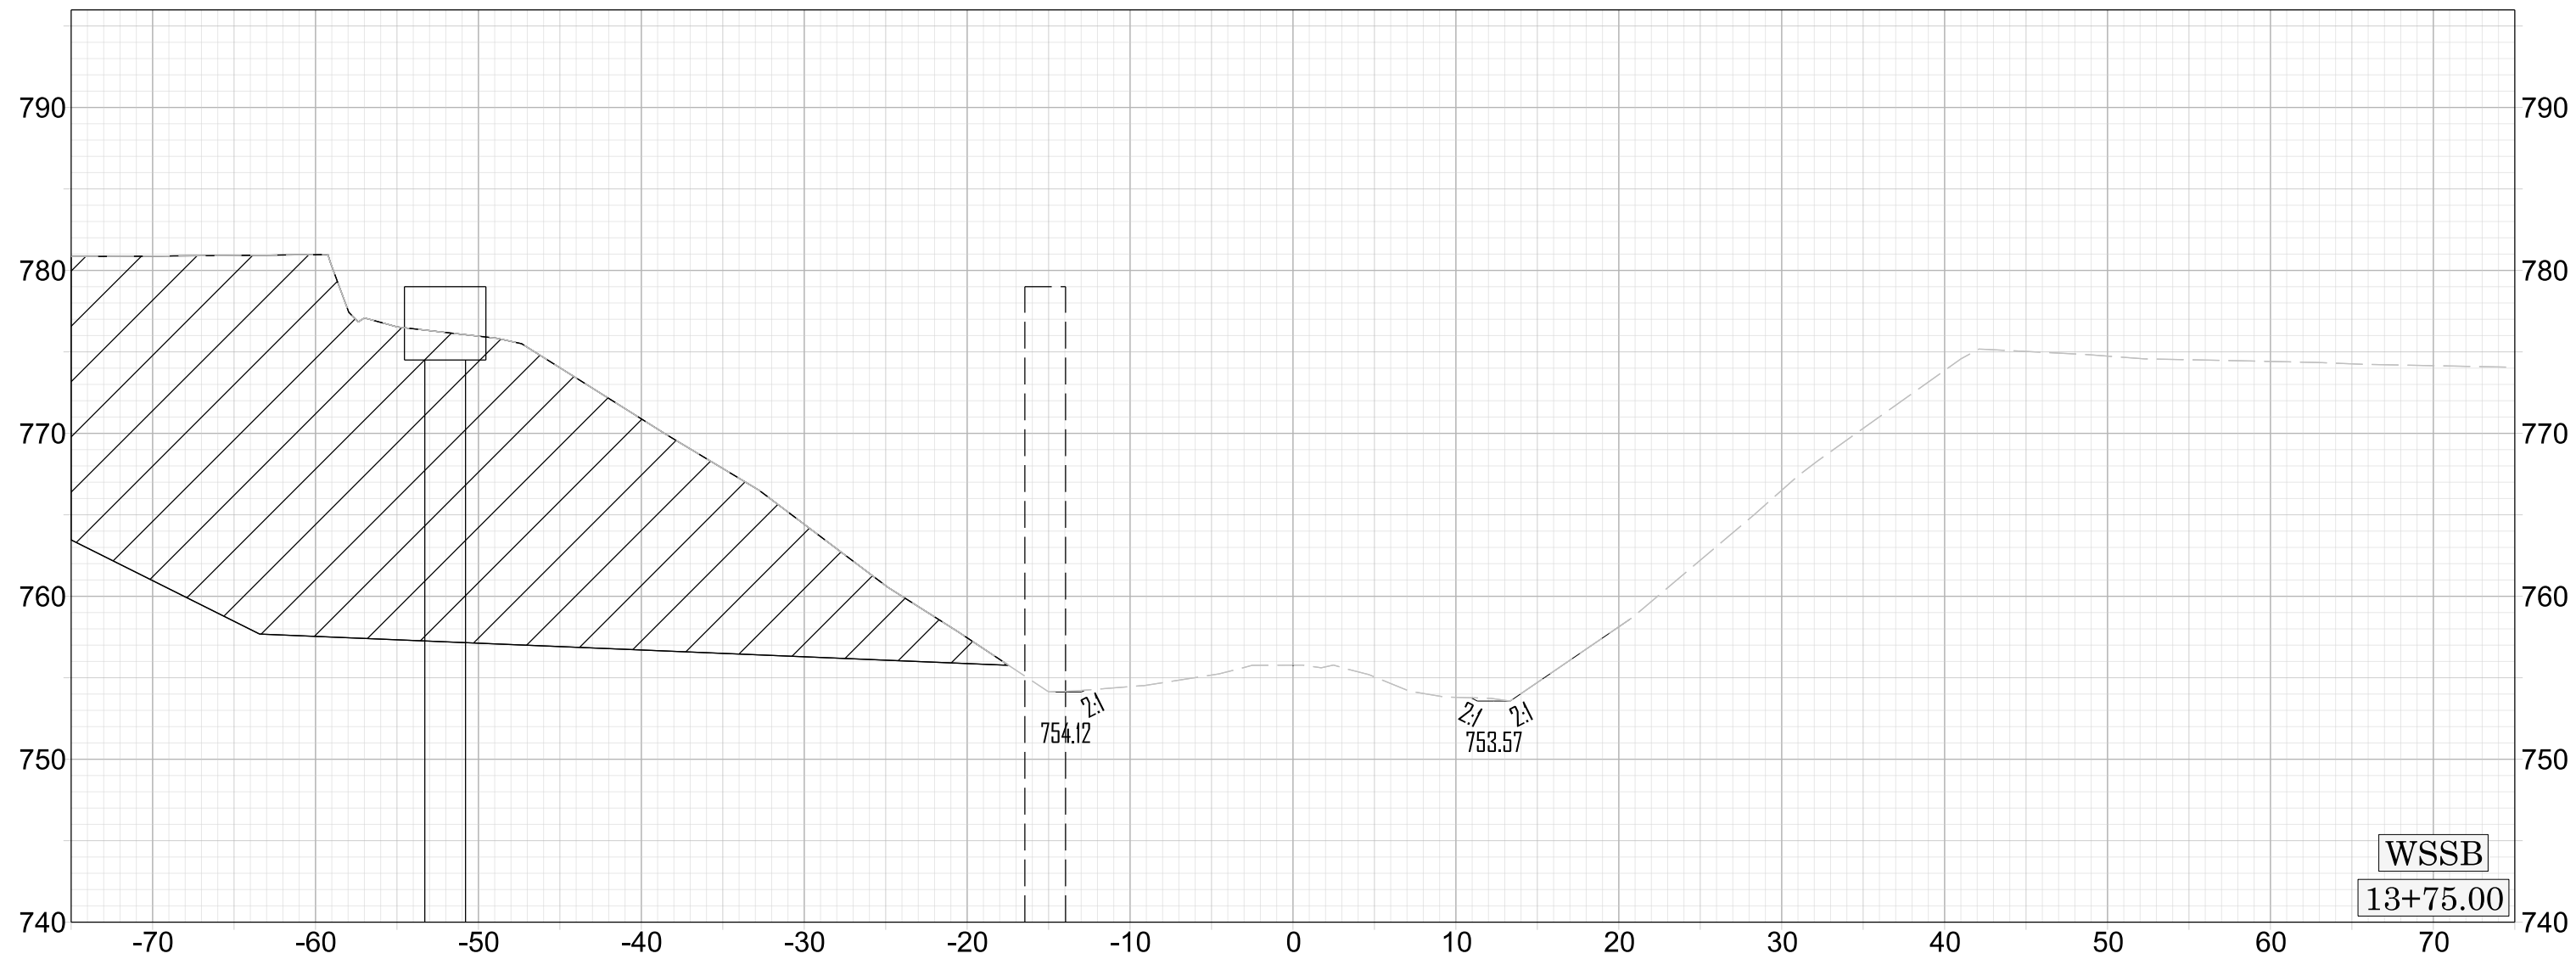

WSSB
13+75.00

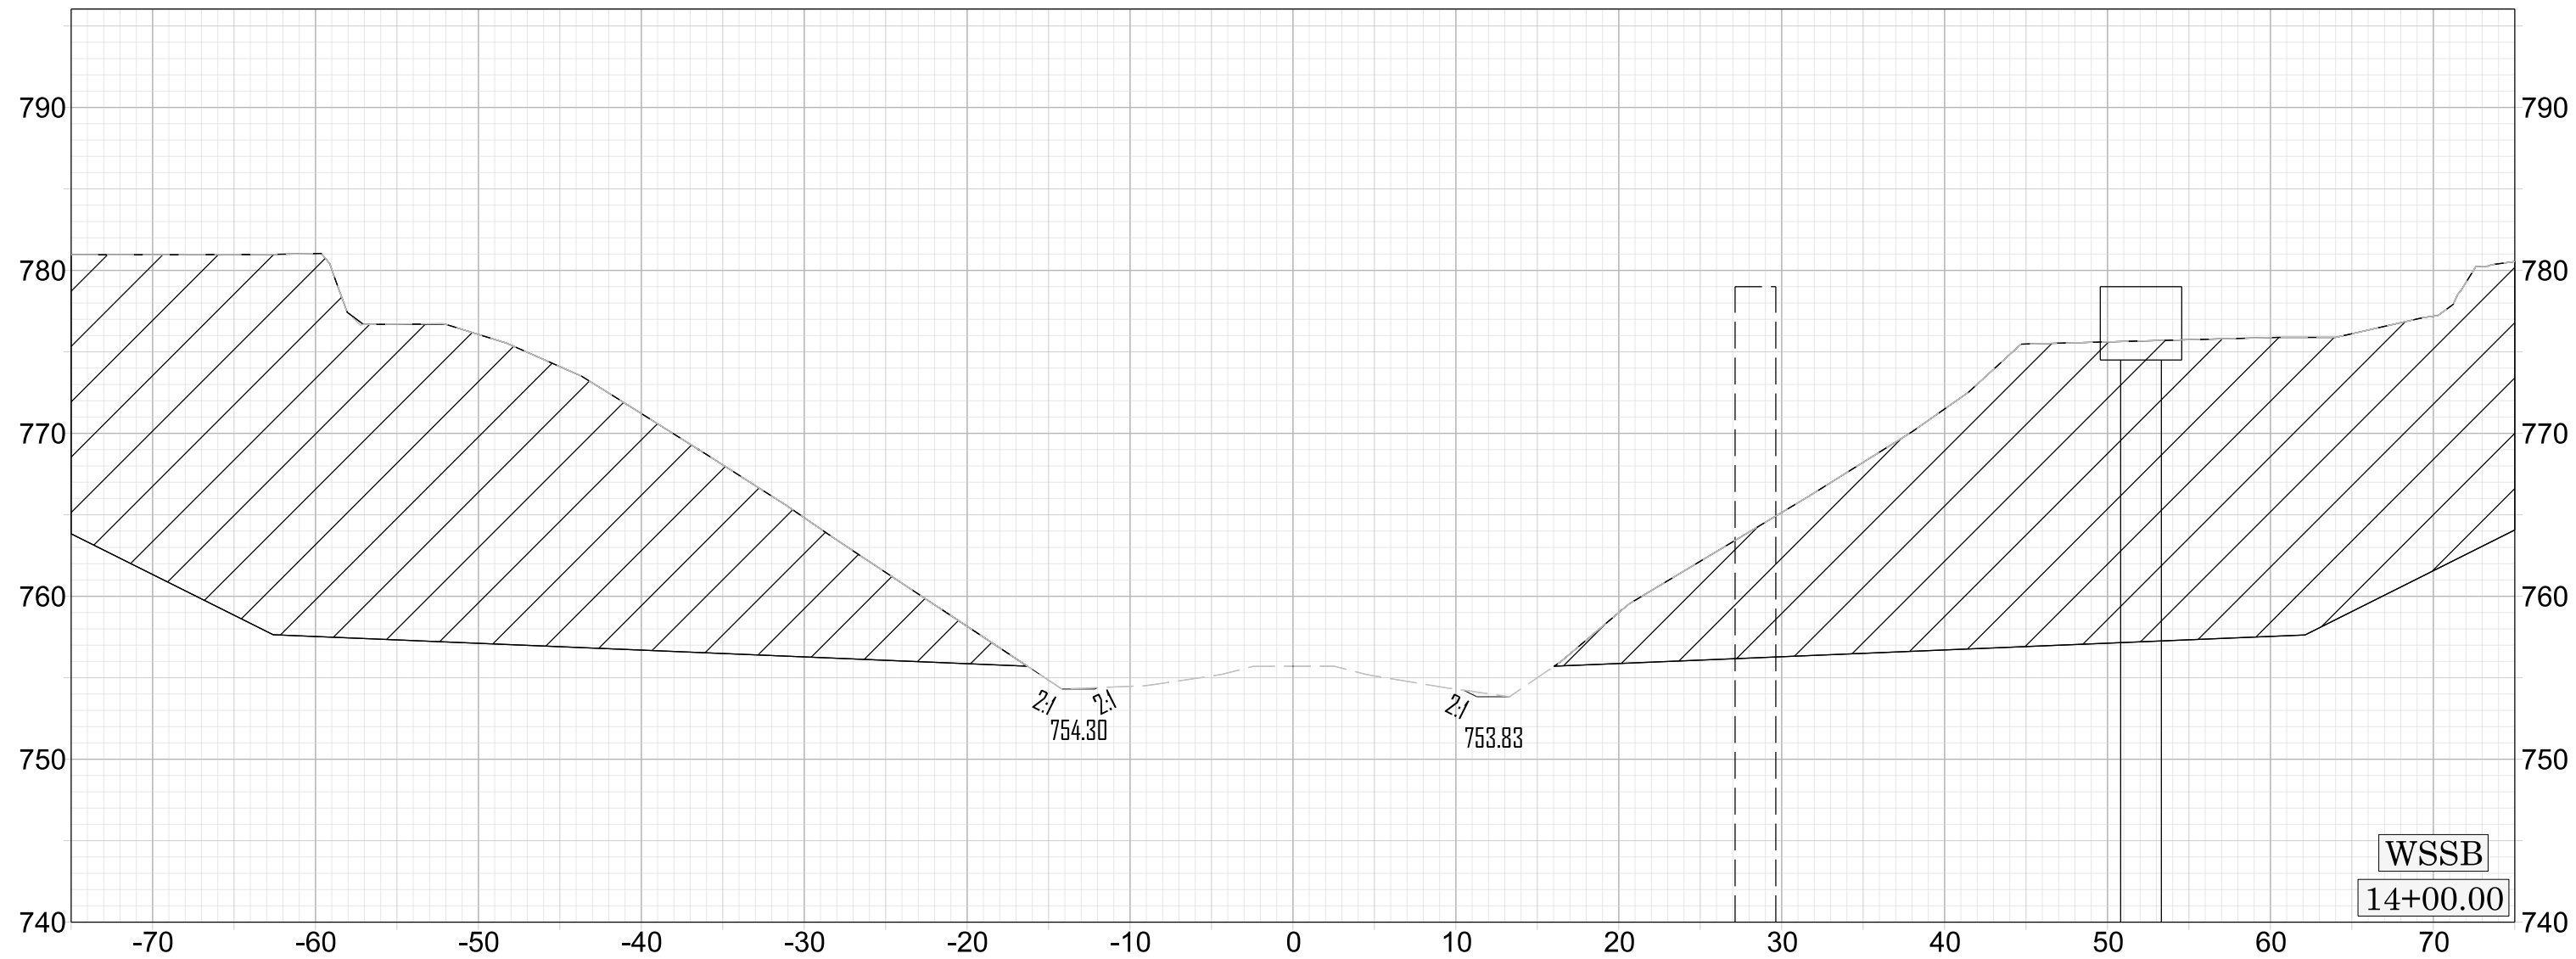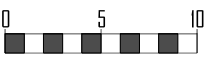


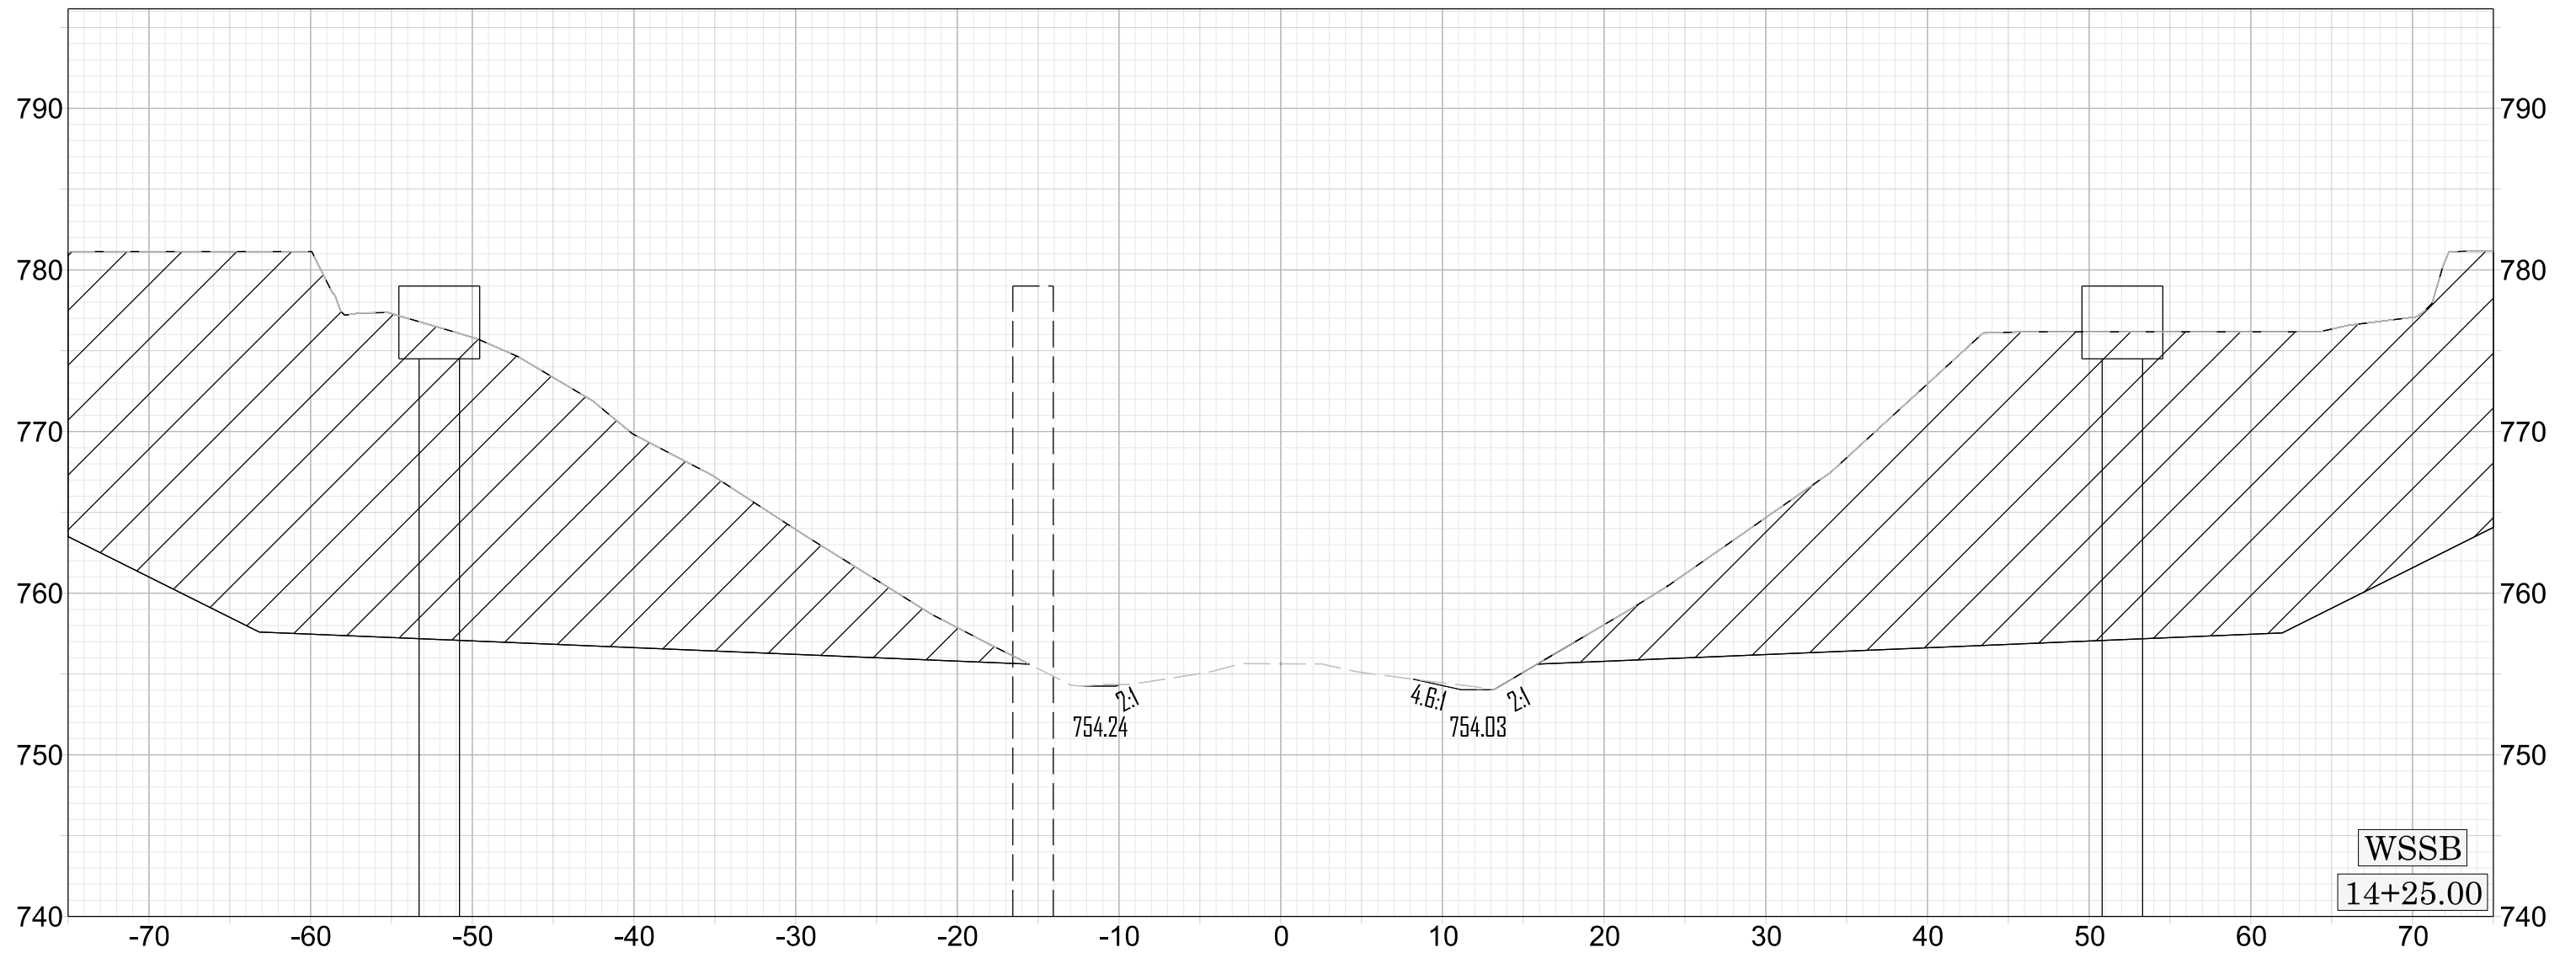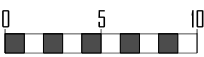

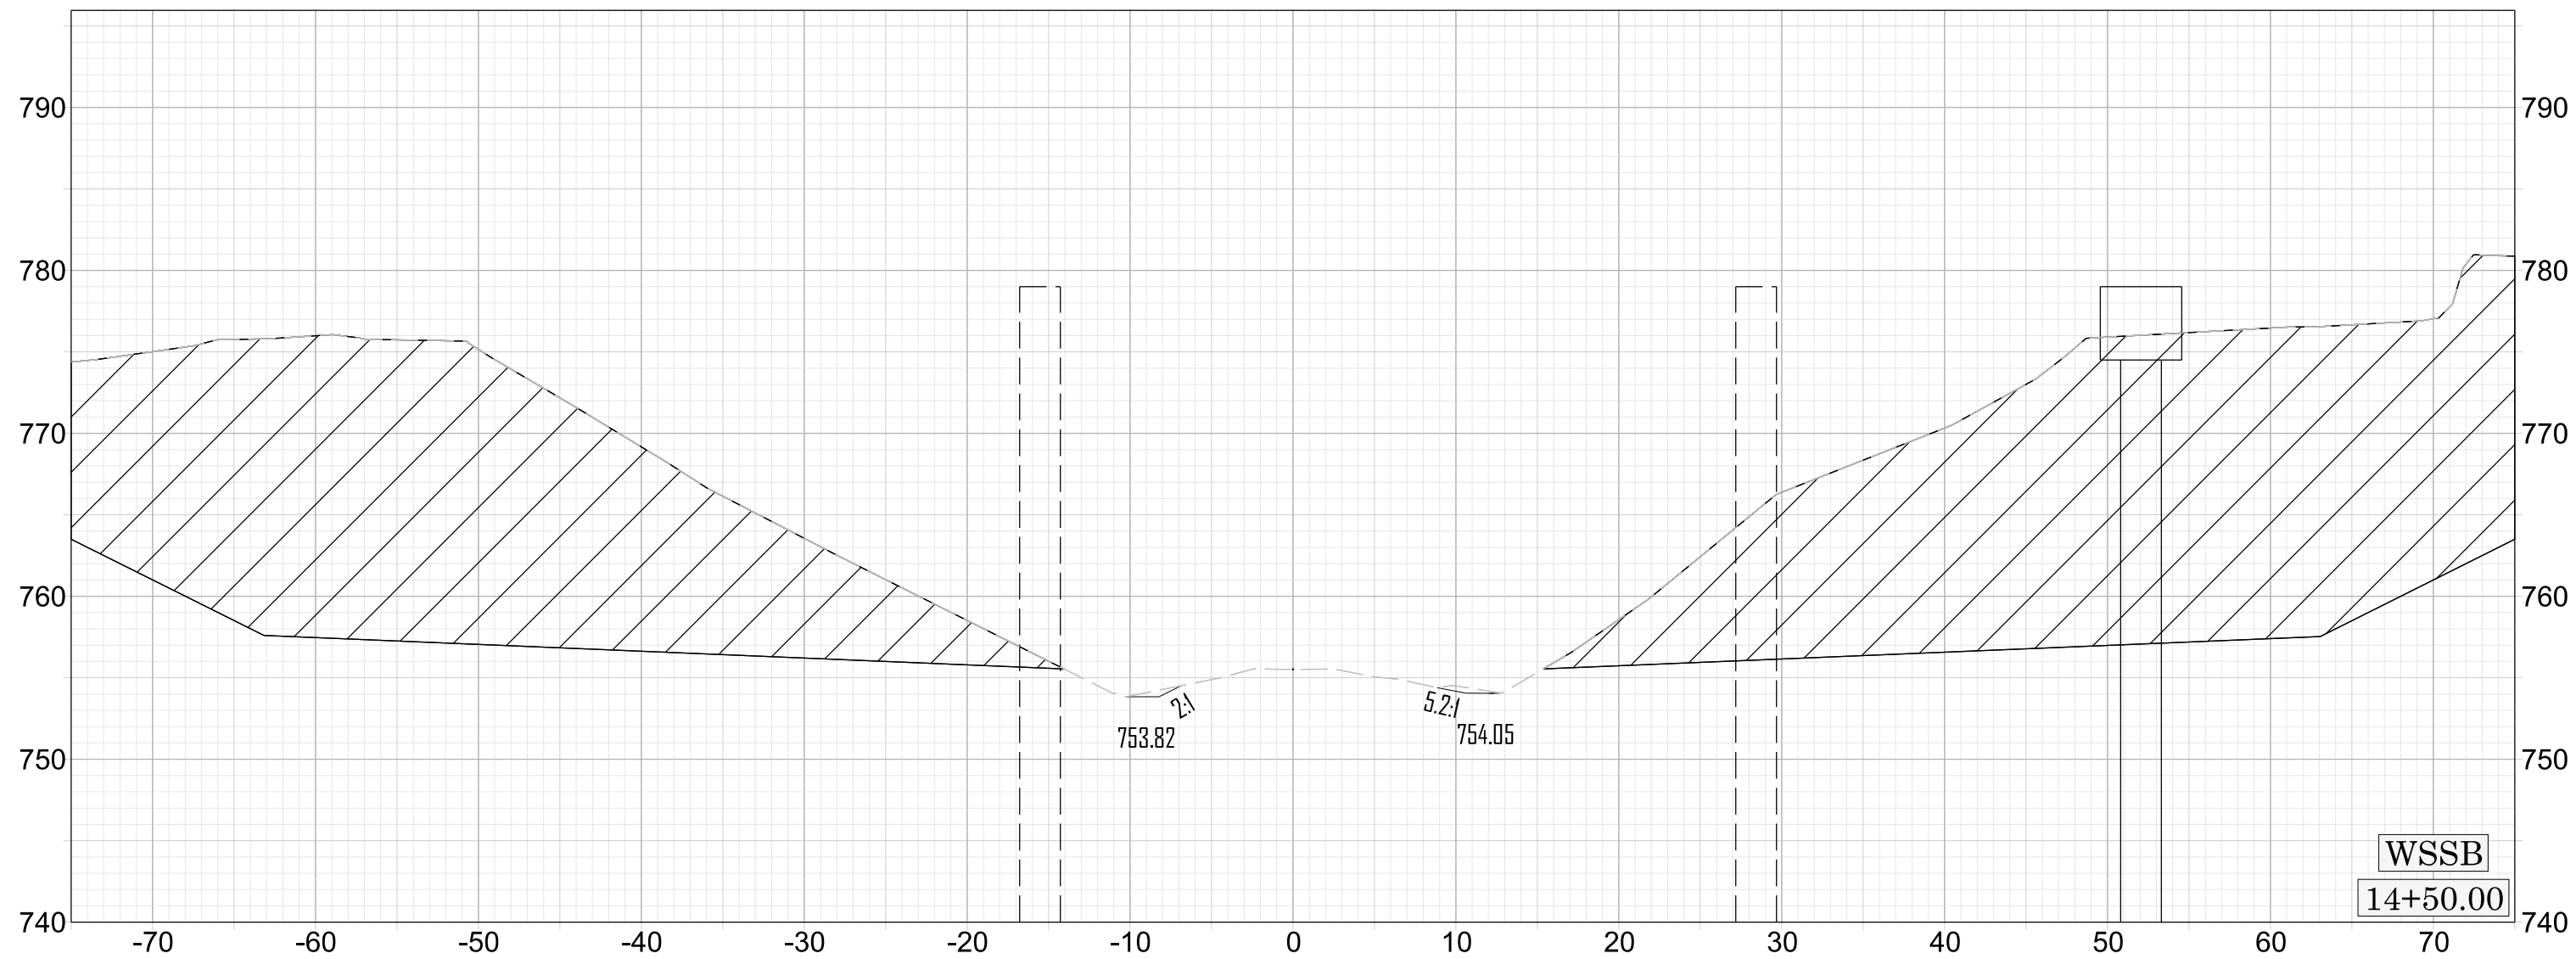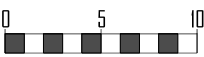

WSSB

14+50.00

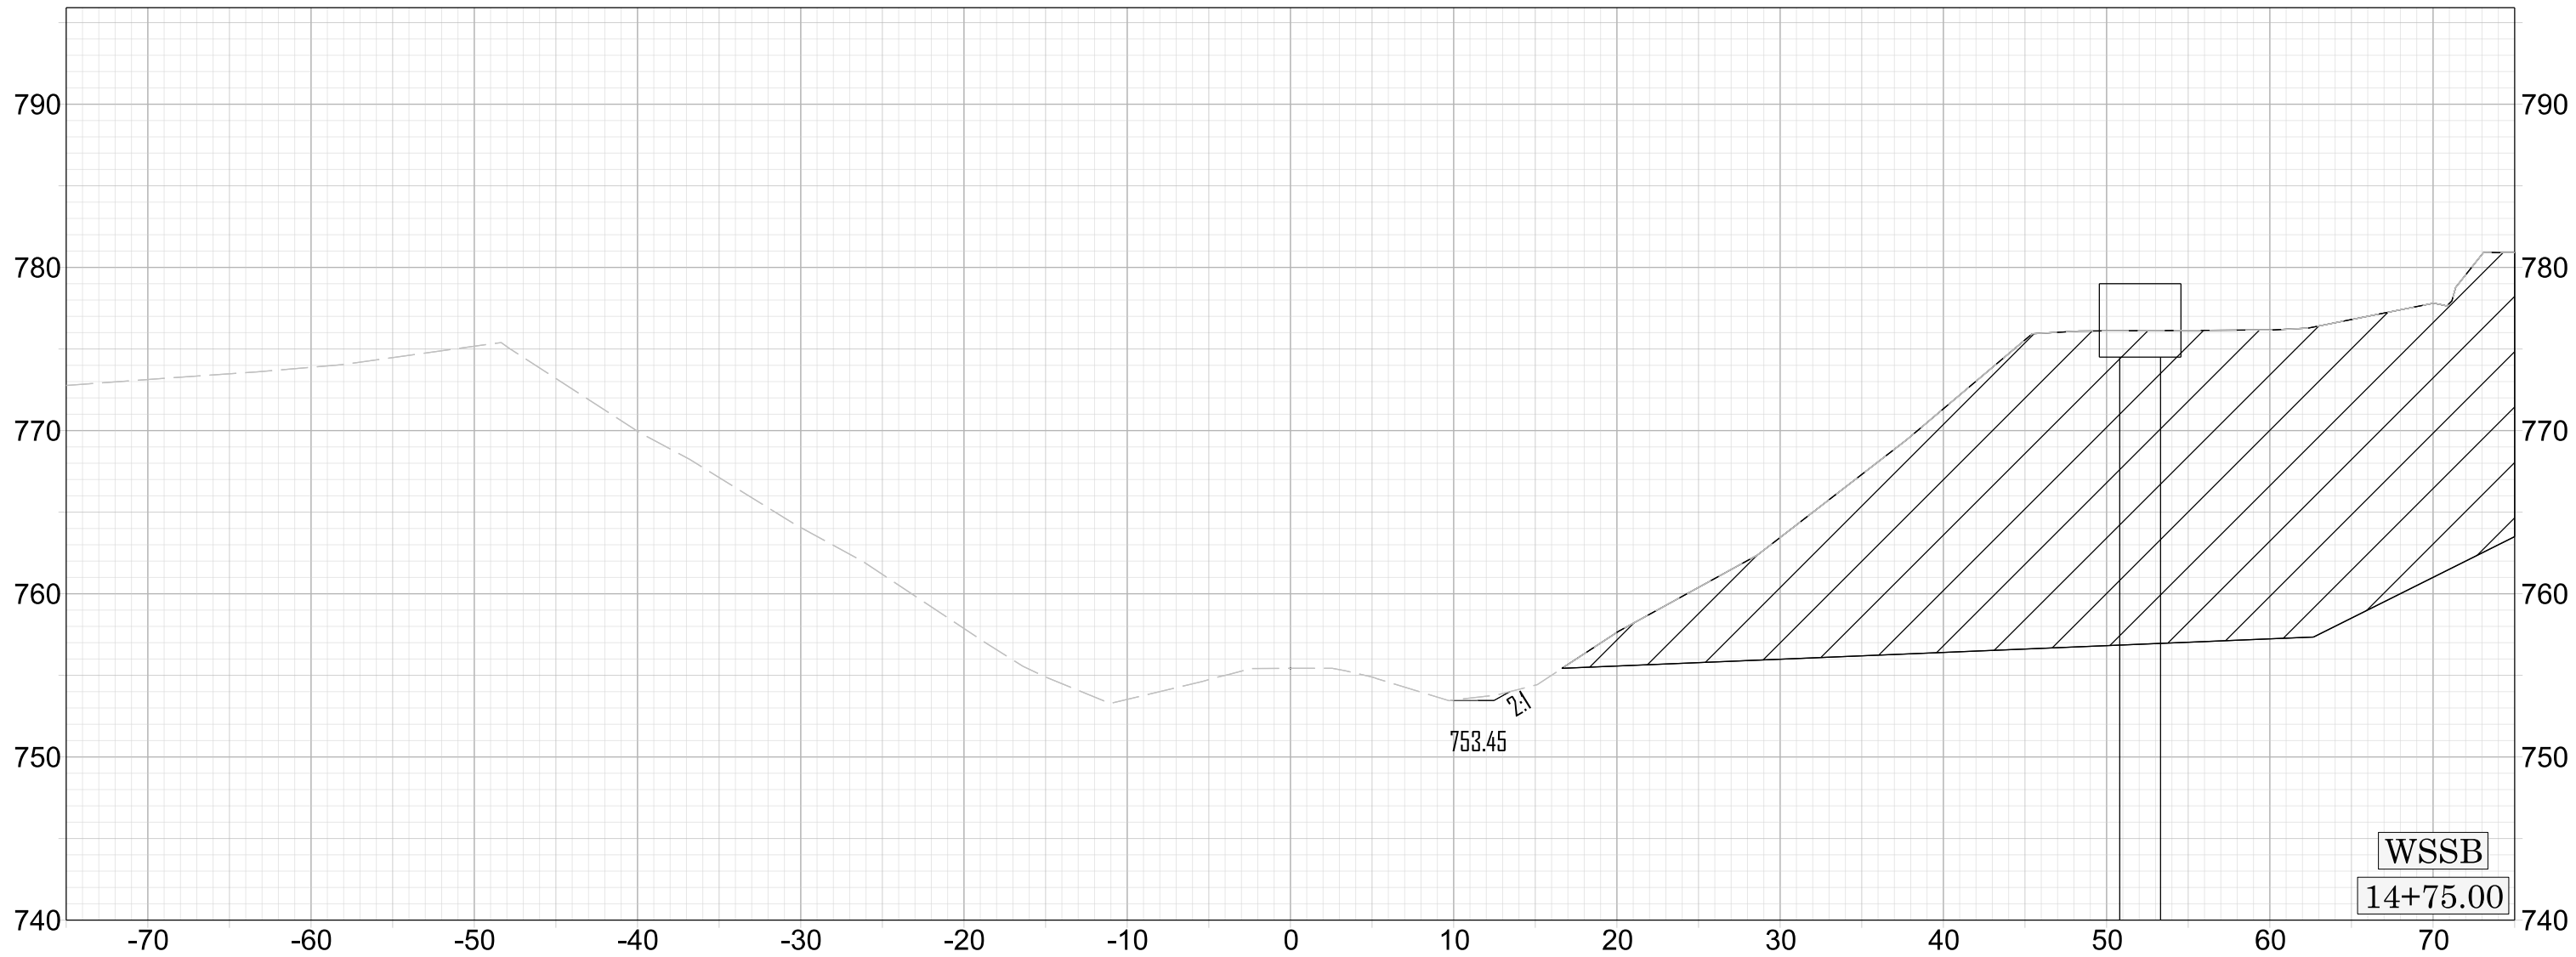


WSSB

14+75.00




BR-0140	
X	66

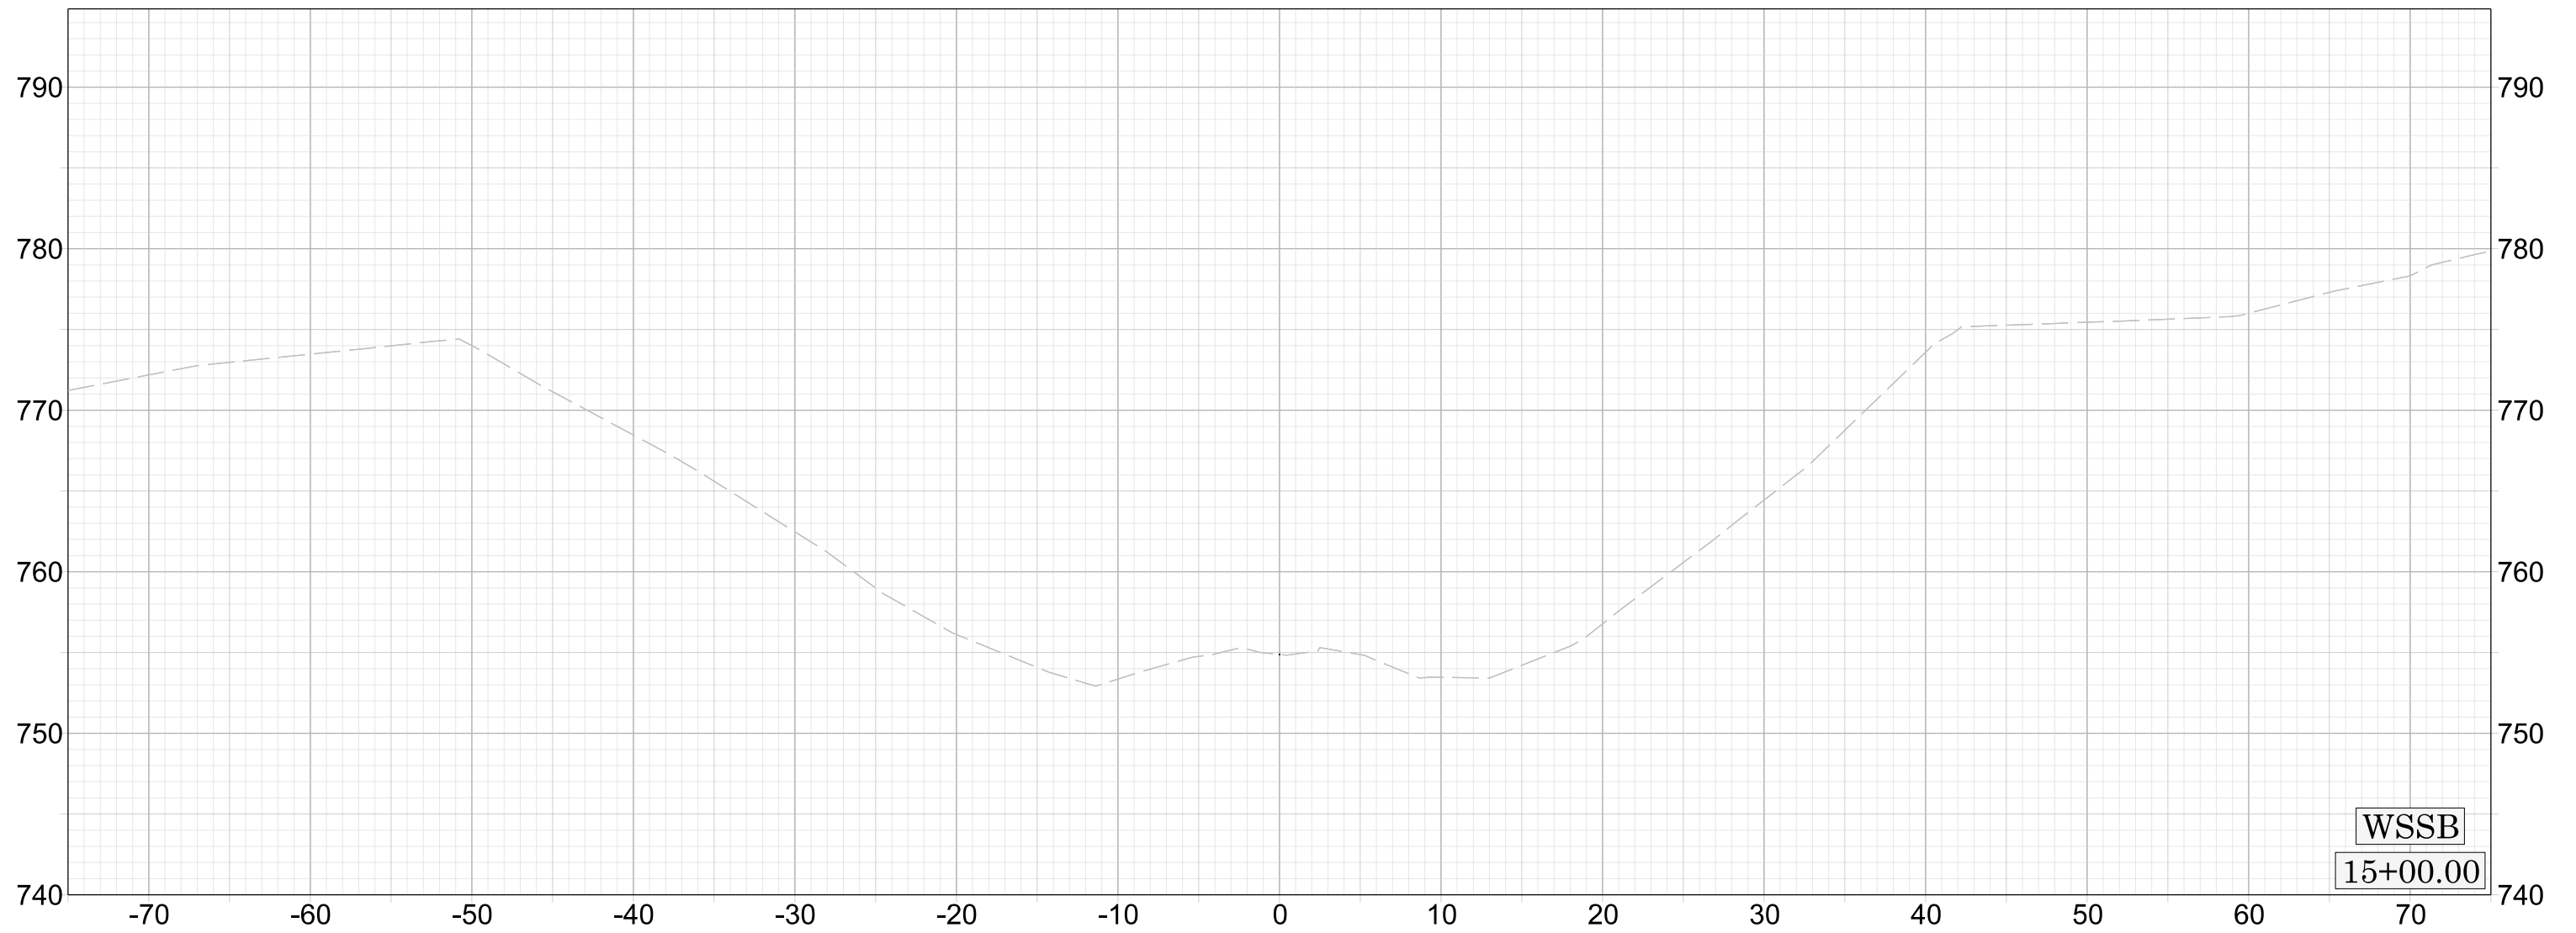




BR-0140	
X	67

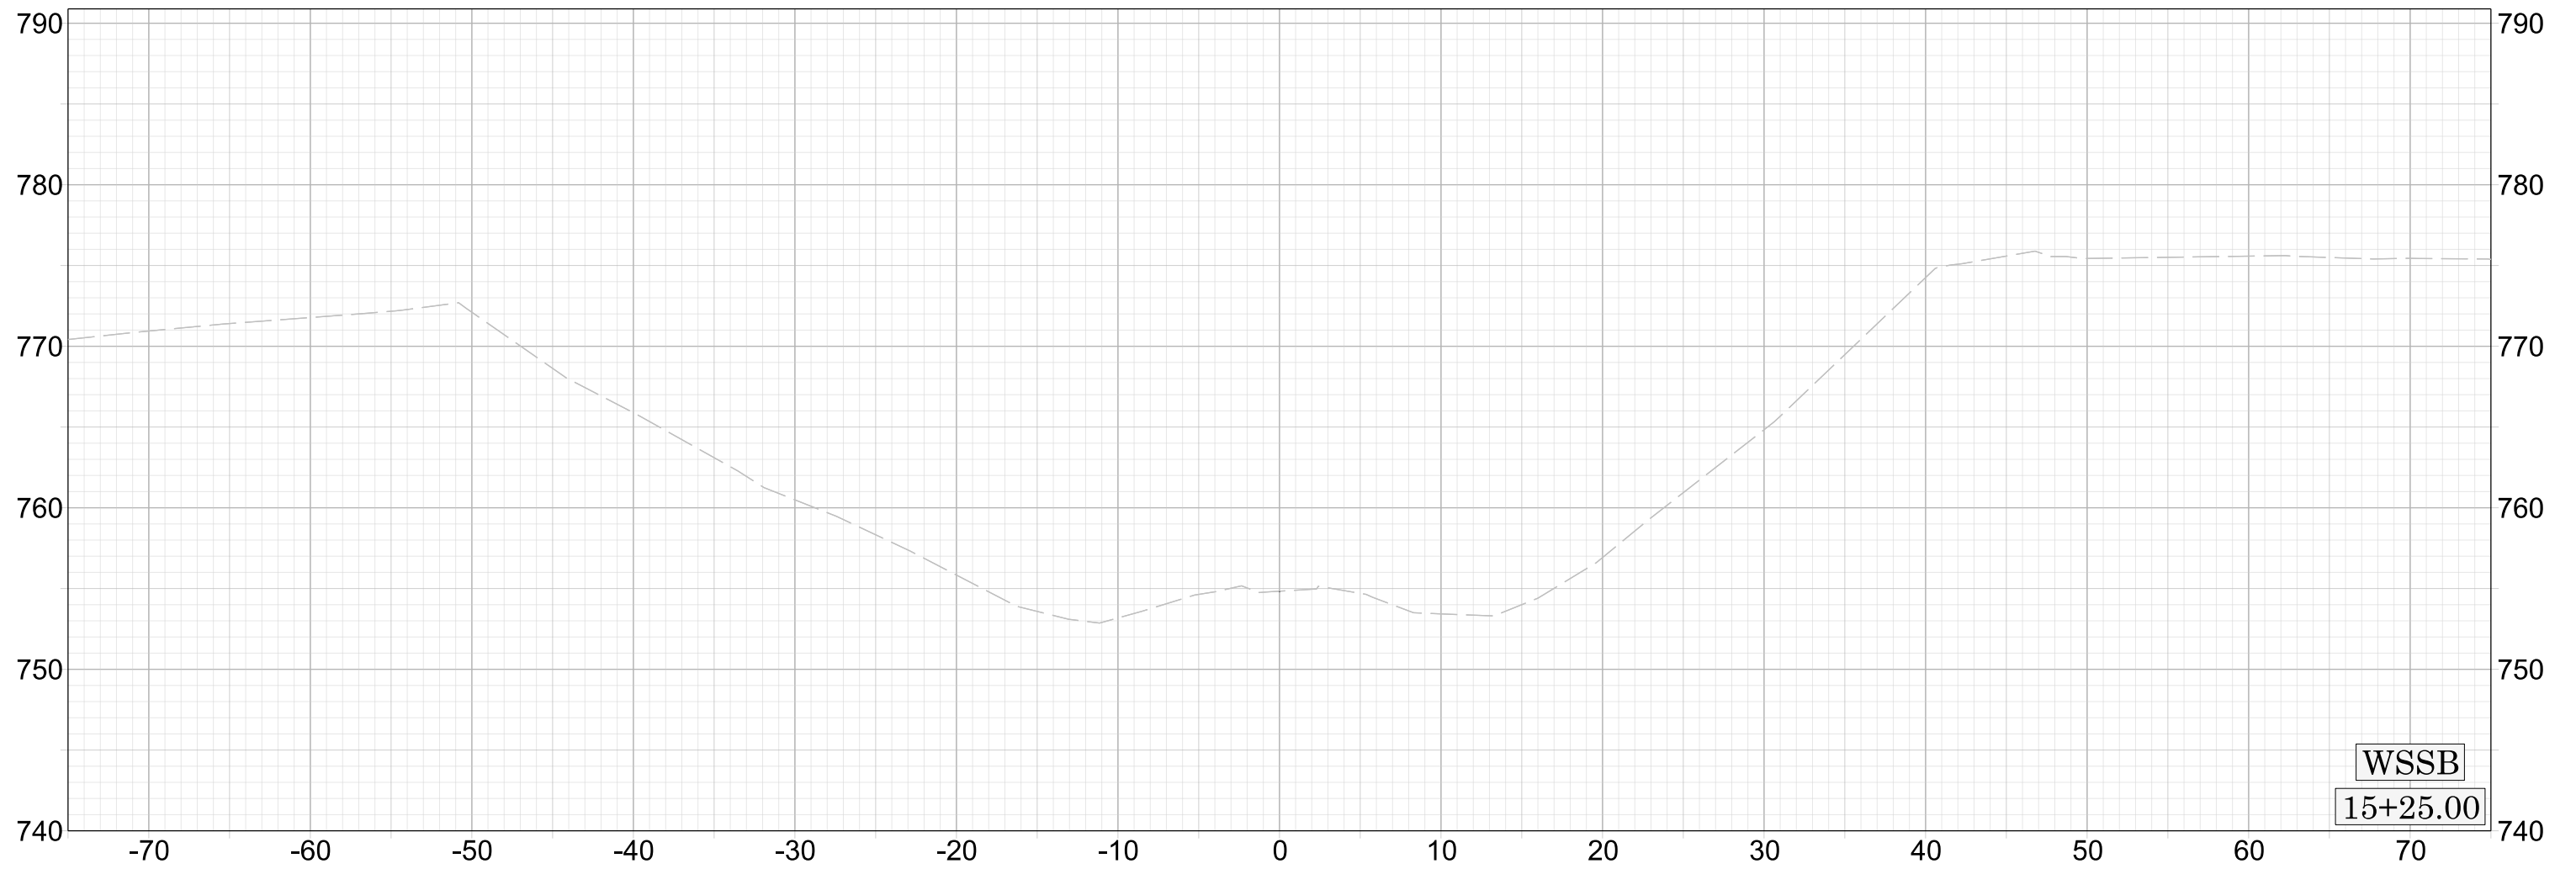



BR-0140	
X	68

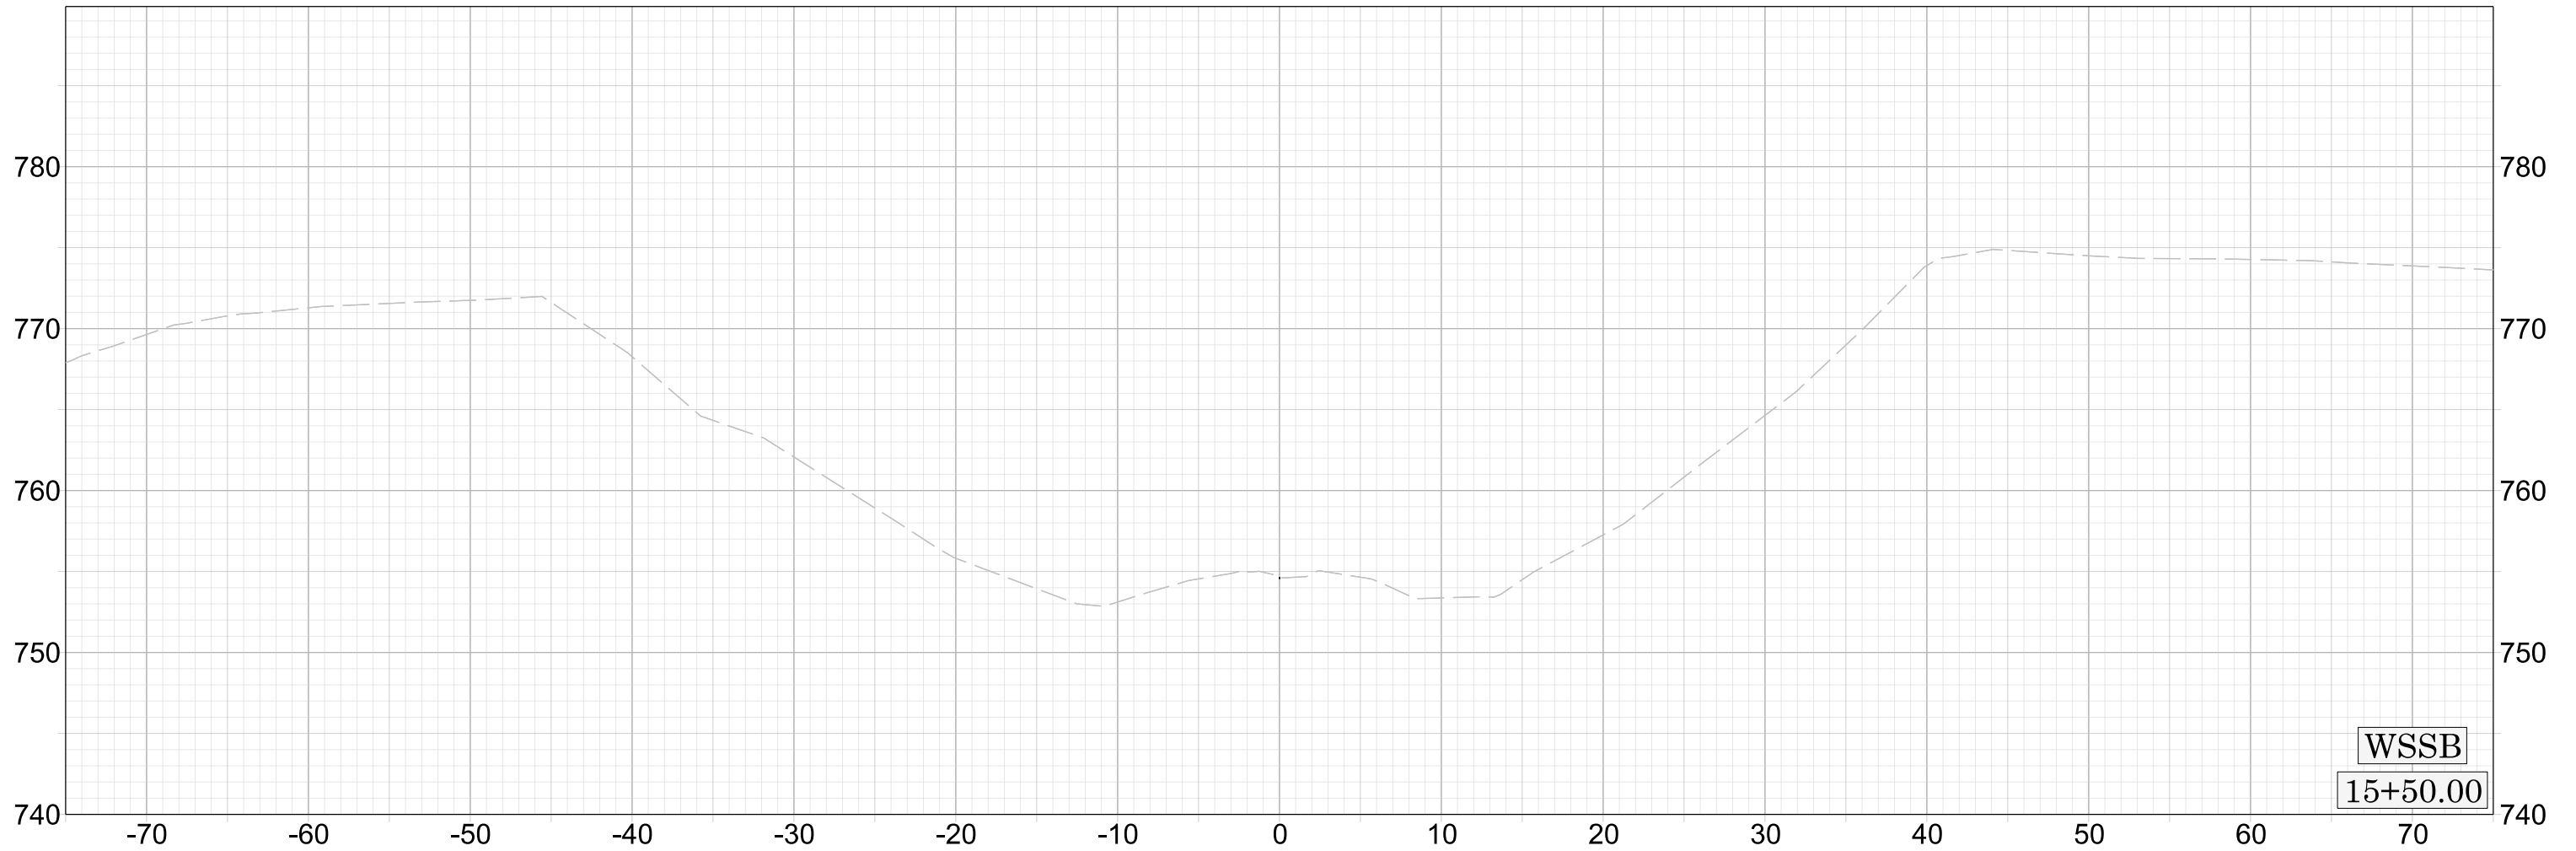


WSSB

15+50.00



BR-0140	
X	69

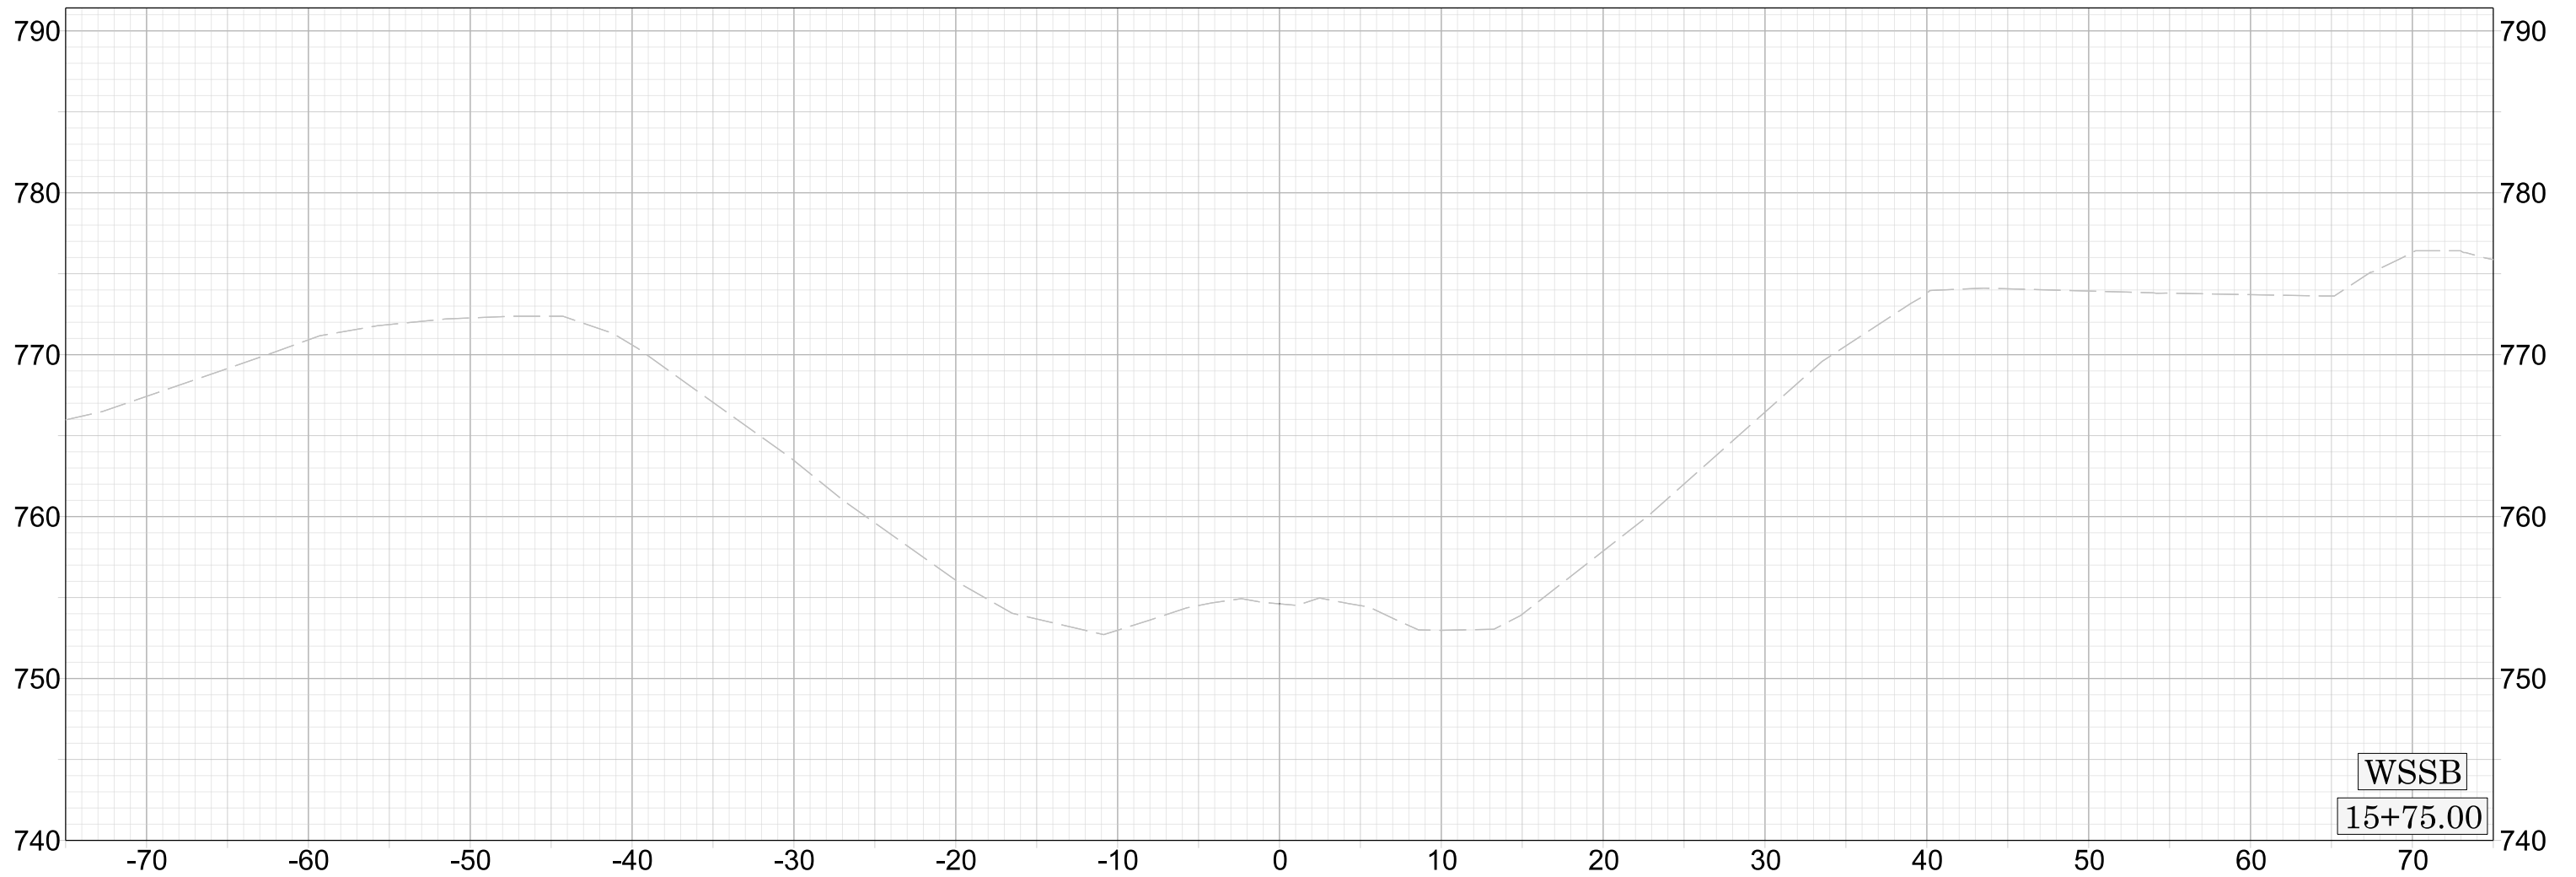


WSSB

15+75.00



BR-0140	
X	70

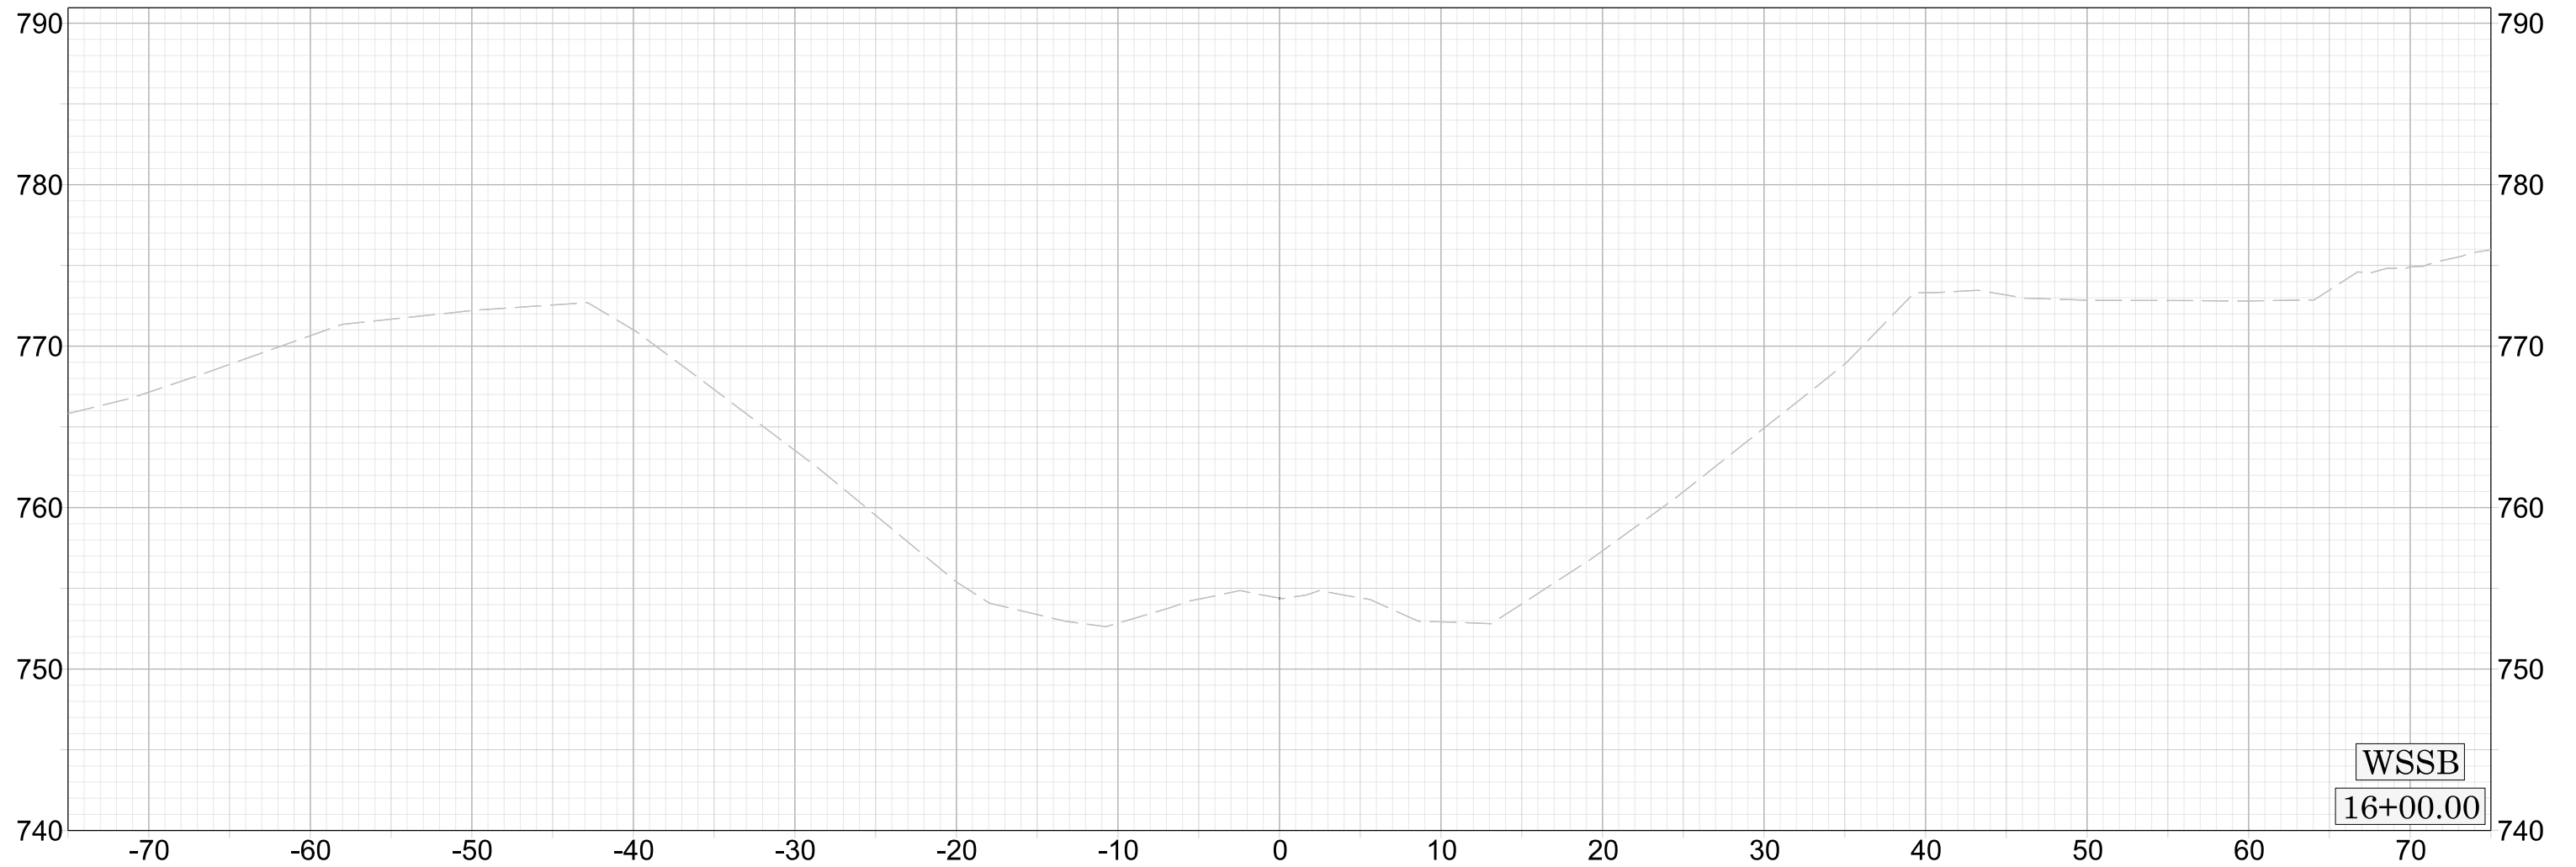

WSSB

16+00.00