


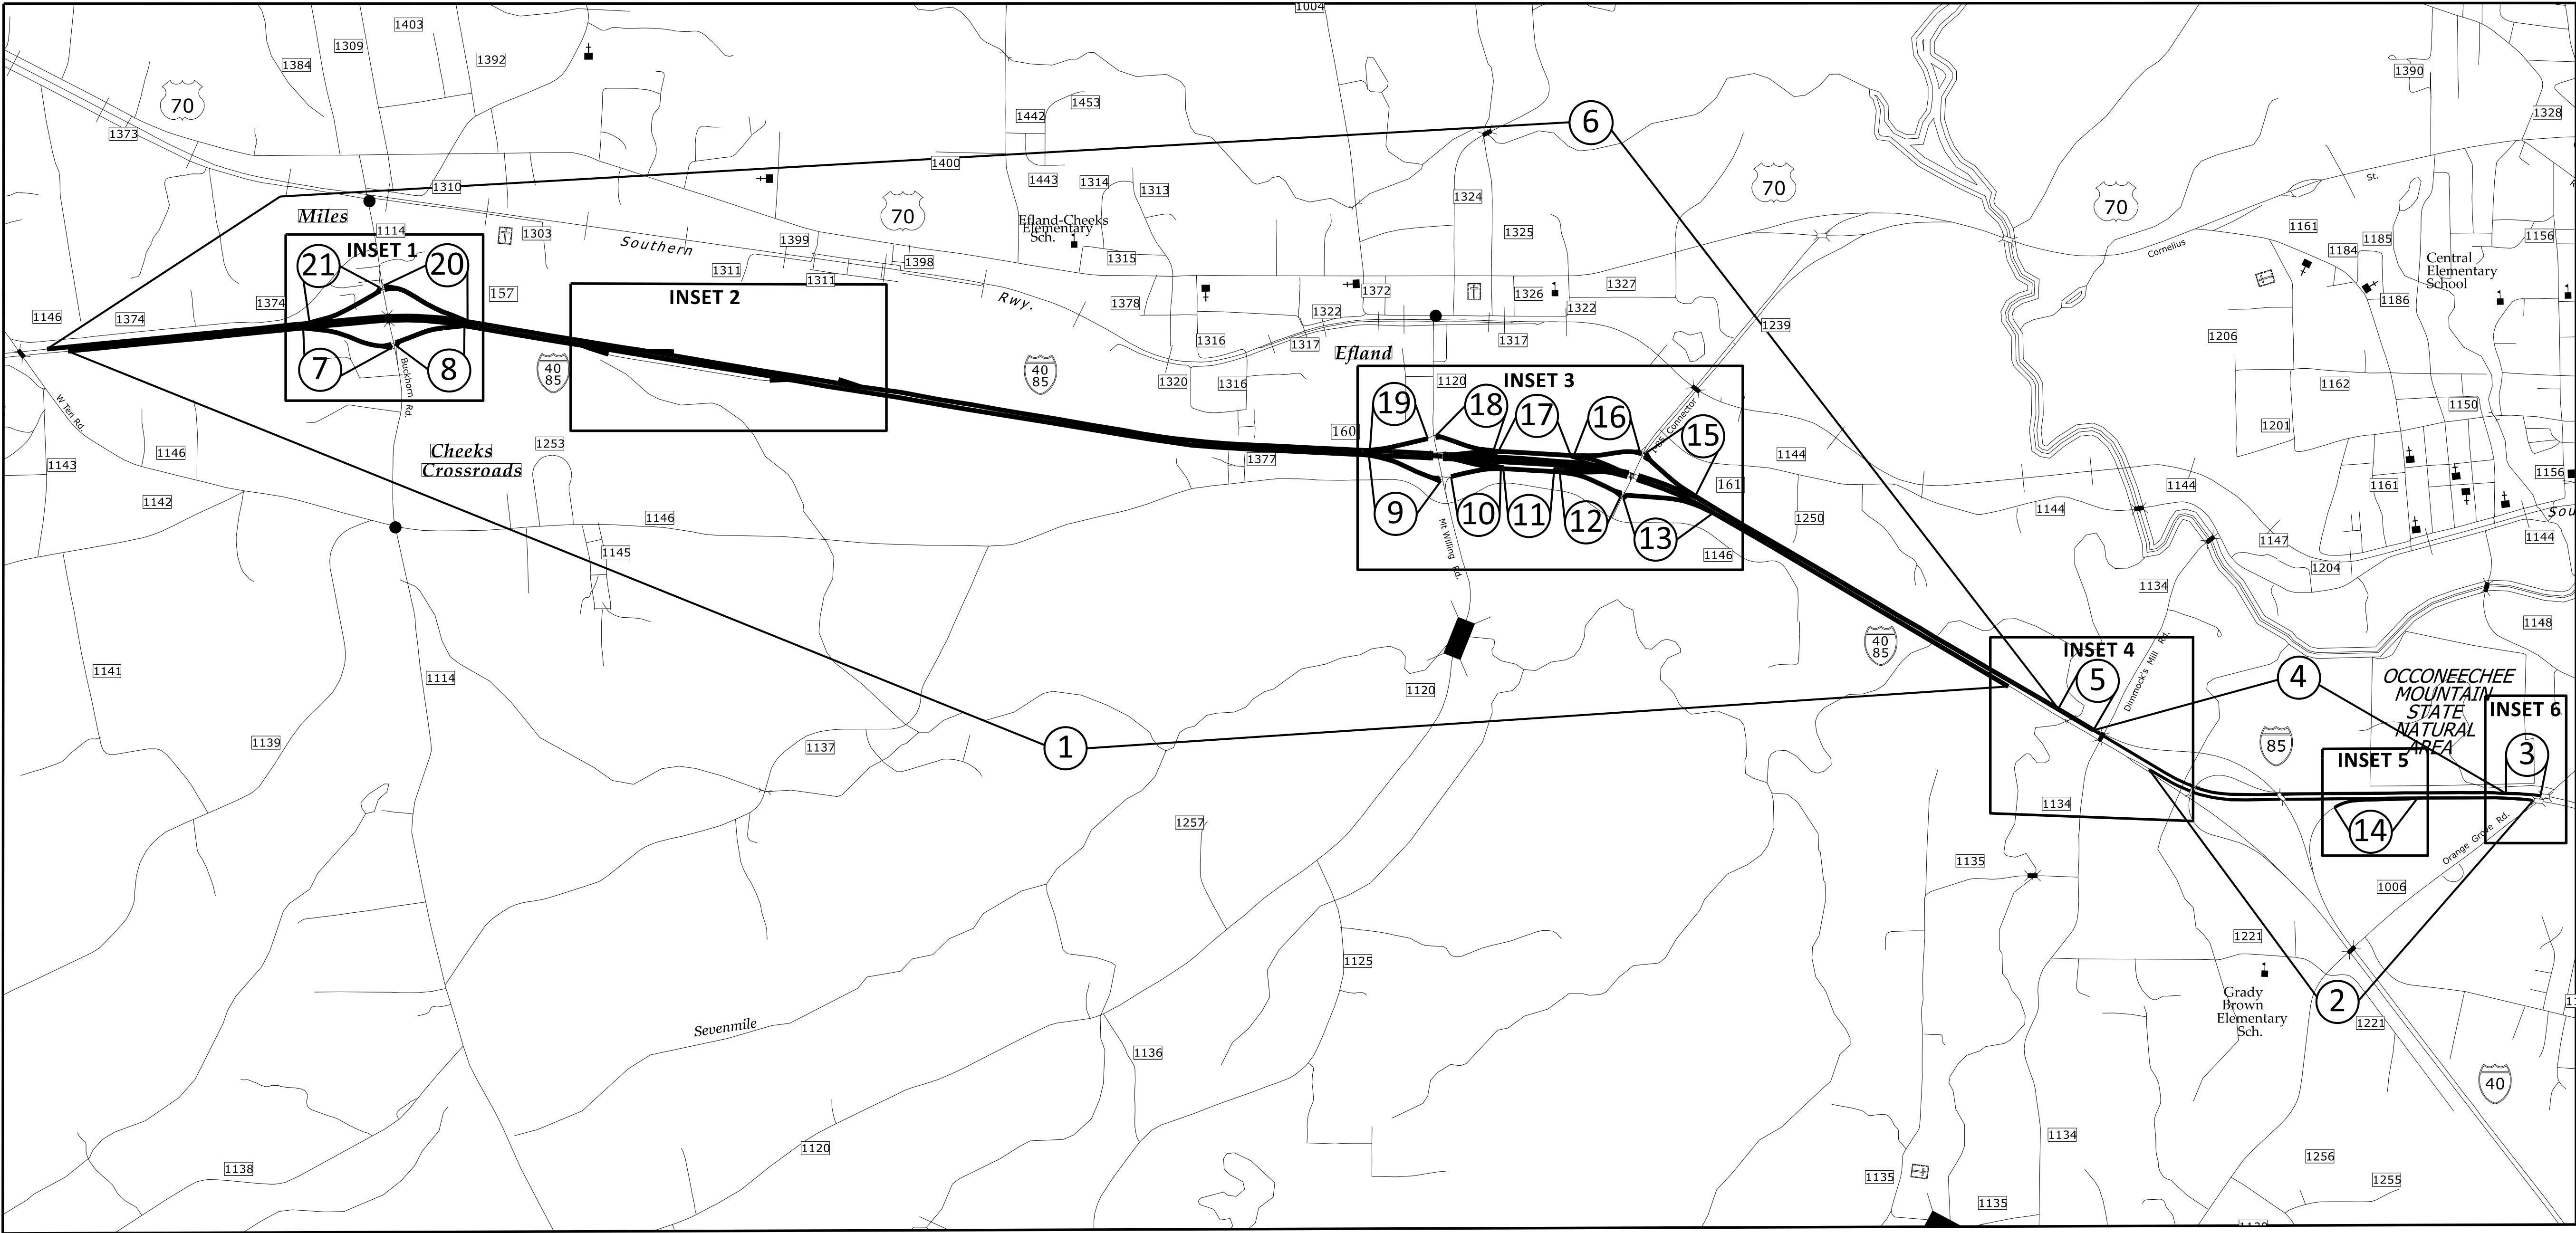

Map 1 I - 40 EB Full width @ 1-1/2" Mill
 Map 2 I - 85 NB Full width @ 1-1/2" and 2-1/4" Mill
 Map 3 I - 85 SB Full width @ 1-1/2" Mill
 Map 4 I - 85 SB LT Shoulder, LT Ln & CL only @ 1-1/2" and 2-1/4" Mill
 Map 5 I - 40 WB Full width @ 2-1/4" Mil
 Map 6 I - 40 WB Full width @ 1-1/2" Mill
 Map 7 I - 40 EB Exit Ramp to SR 1114
 Map 8 I - 40 EB Entrance Ramp from SR 1114
 Map 9 I - 40 EB Exit Ramp to SR 1120
 Map 10 I - 40 EB Entrance Ramp from SR 1120
 Map 11 I - 40 EB Loop between Maps 10 and 12

Map 12 I - 40 EB Exit Ramp to SR 1239
 Map 13 I - 40 EB Entrance Ramp from SR 1239
 Map 14 I - 85 EB Entrance Ramp from I - 40 WB
 Map 15 I - 40 WB Exit Ramp to SR 1239
 Map 16 I - 40 WB Entrance Ramp from SR 1239
 Map 17 I - 40 WB Loop between Maps 16 and 18
 Map 18 I - 40 WB Exit Ramp to SR 1120
 Map 19 I - 40 WB Entrance Ramp from SR 1120
 Map 20 I - 40 WB Exit Ramp to SR 1114
 Map 21 I - 40 WB Entrance Ramp from SR 1114