


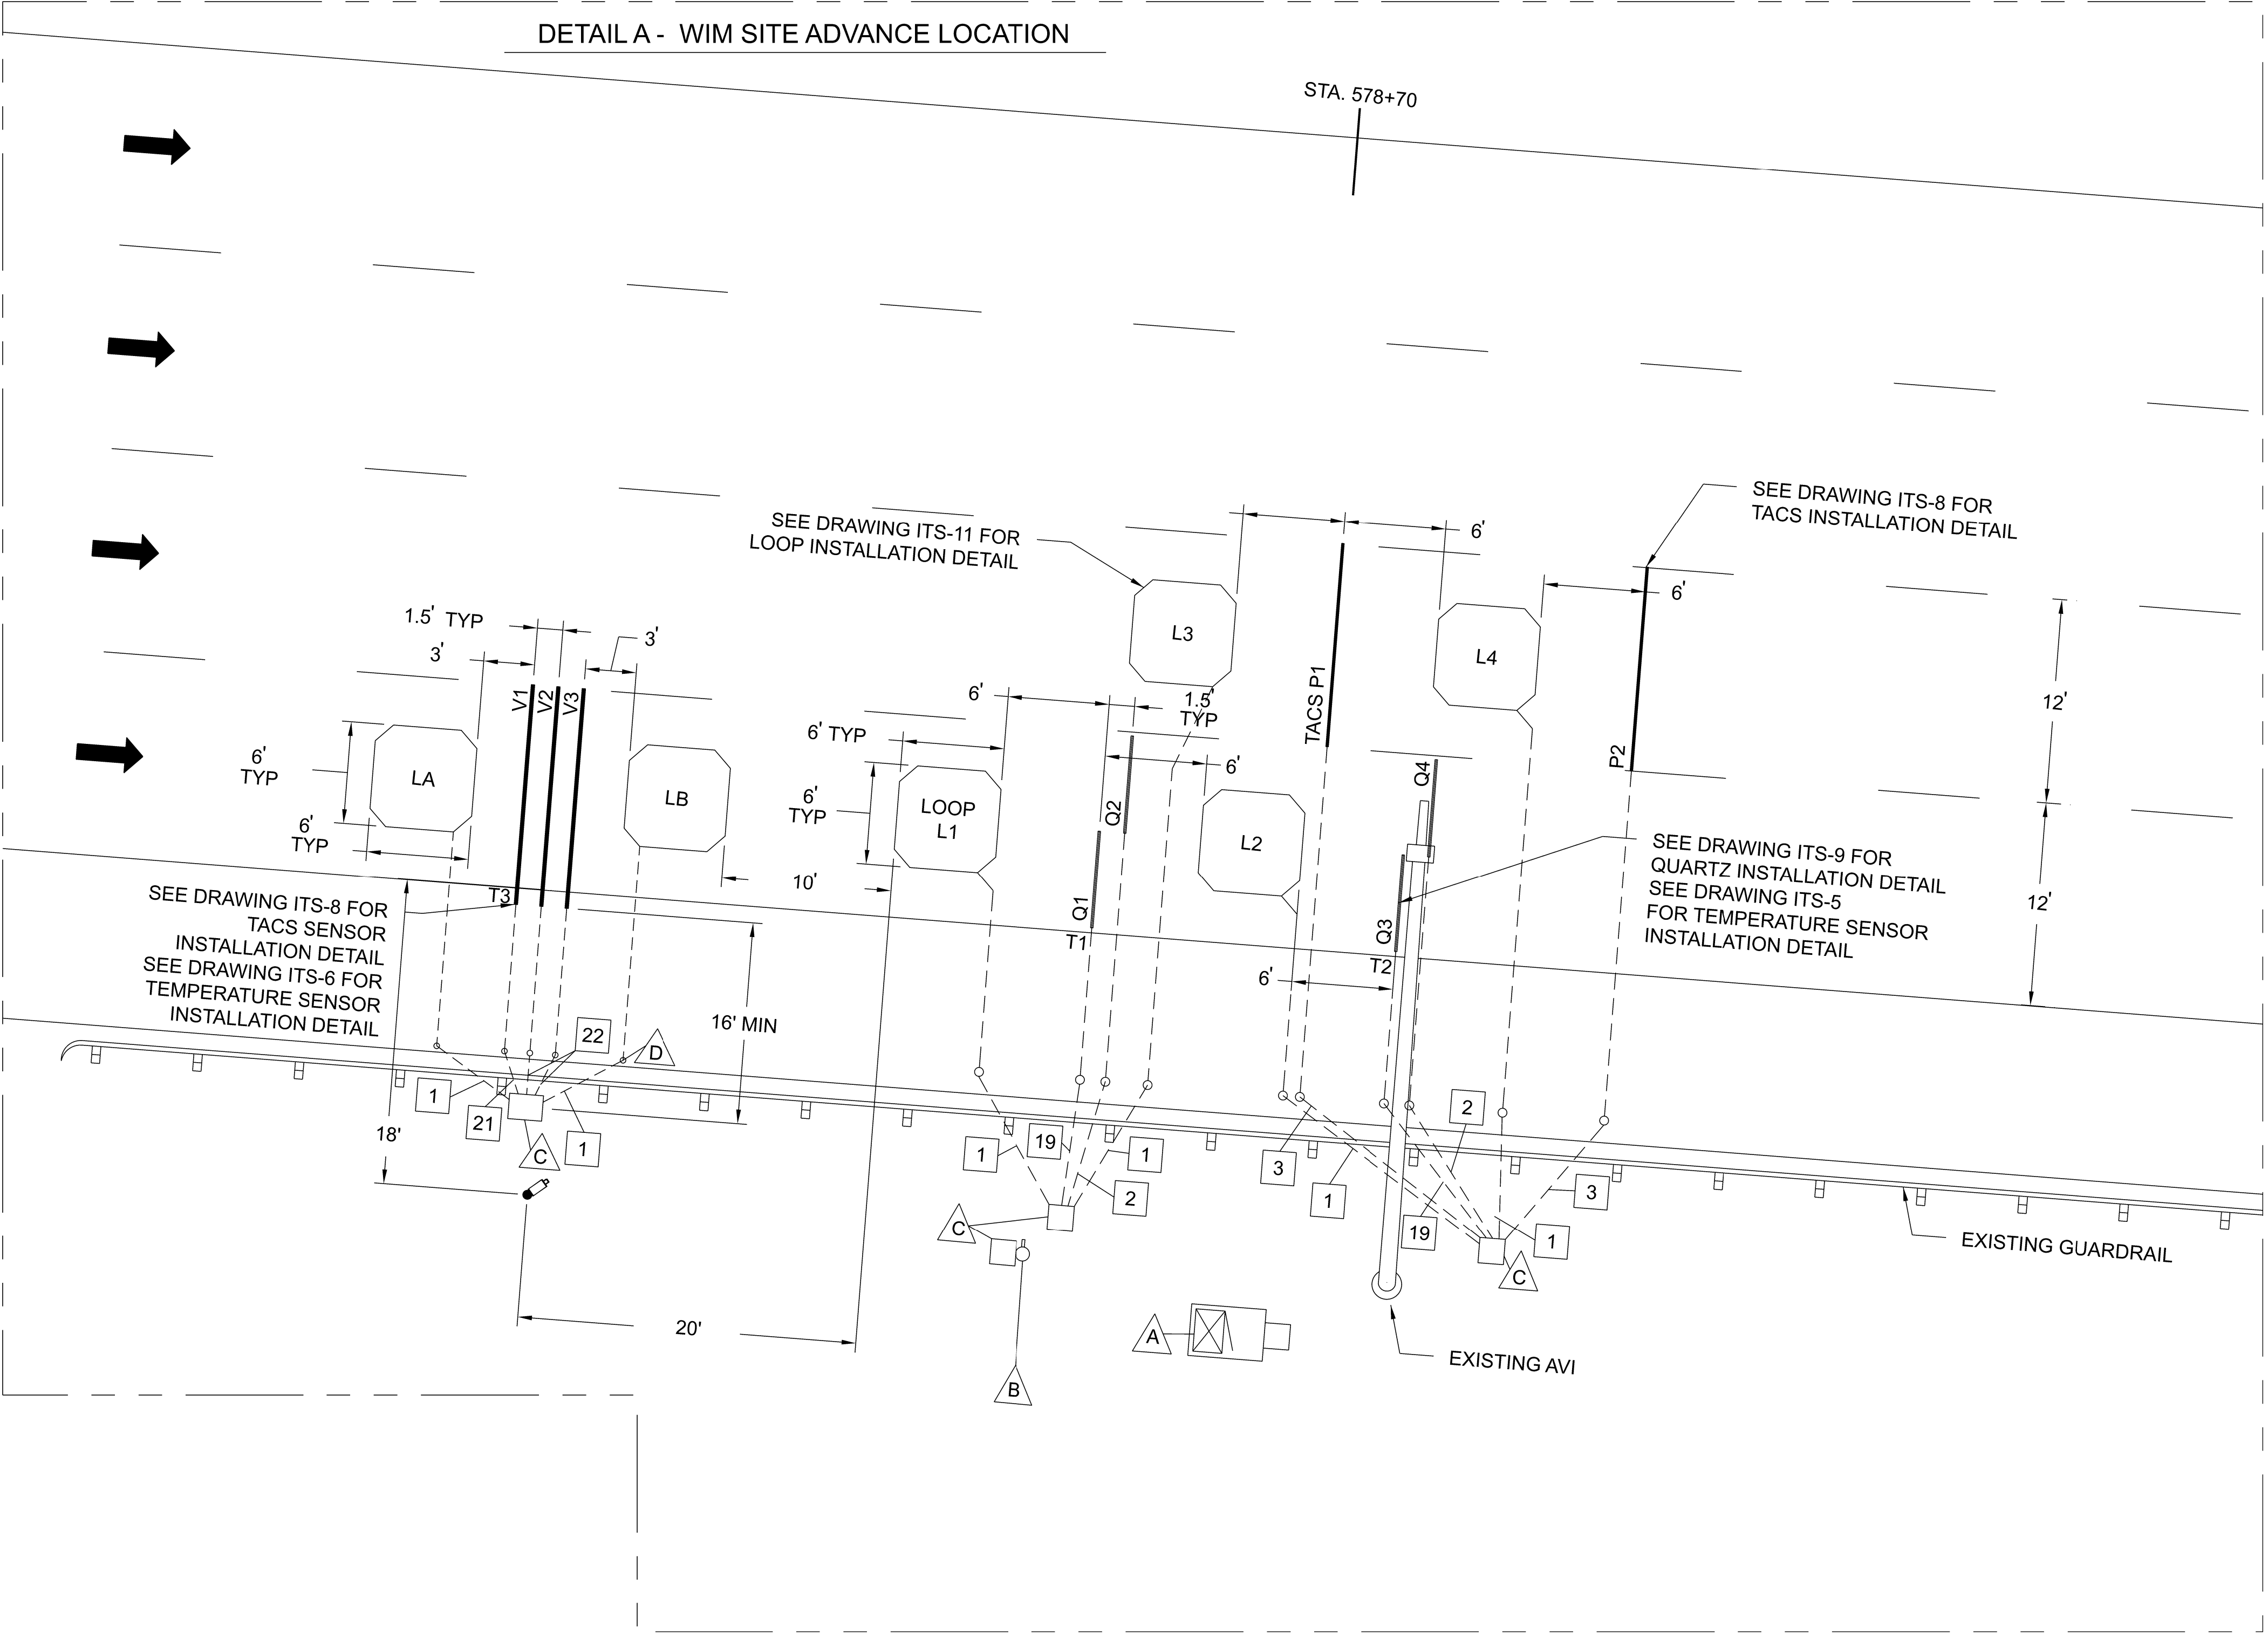

LEGEND

- 1 1 - 1" CONDUIT
2 - 1C 14 AWG (LOOP WIRE)
- 2 1 - 1" CONDUIT
1 - COAXIAL CABLE (QUARTZ LEAD-IN)
- 3 1 - 1" CONDUIT
2 - RG58 COAXIAL CABLE (PIEZO LEAD-IN)
- 19 1 - 1" CONDUIT
1 - RG58 COAXIAL CABLE (QUARTZ LEAD-IN)
1 - TEMPERATURE SENSOR LEAD-IN
- 21 1 - 1" CONDUIT
1 - COAXIAL CABLE (TACS)
1 - TEMPERATURE SENSOR LEAD-IN
- 22 1 - 1" CONDUIT
1 - COAXIAL CABLE (TACS)

ABBREVIATIONS


- L - INDUCTIVE LOOP
- P - PIEZO QUARTZ SENSOR
- Q - QUARTZ SENSOR
- T - TEMPERATURE SENSOR
- V - TACS SENSOR

NOTES:


- A CABINET WITH WIM ELECTRONICS (EXISTING)
- B OVERHEIGHT DETECTOR (EXISTING)
- C JUNCTION BOX (EXISTING)
- D DRILL THROUGH SHOULDER FOR CONDUIT

DOCUMENT NOT CONSIDERED FINAL
UNLESS ALL SIGNATURES COMPLETED

Prepared in the Office of:

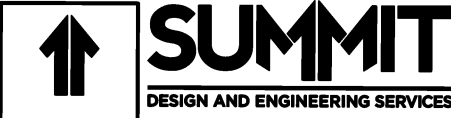

NC FIRM LICENSE No: P-0339
320 Executive Court
Hillsborough, NC 27278
(919) 732-3883
(919) 732-6676 (FAX)

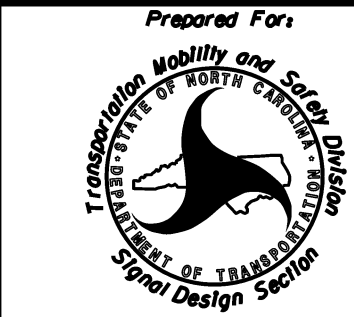

750 N. Greenfield Pkwy, Garner, NC 27529

SCALE

NOT TO SCALE

TYPICAL WIM
SITE LAYOUT DETAILS

Division 07 Orange Co. Hillsborough

PLAN DATE: SEPTEMBER 2026 REVIEWED BY: S. YOW

PREPARED BY: E. Holman REVIEWED BY:

REVISIONS INIT. DATE

INIT. DATE

INIT. DATE

INIT. DATE



Signed by: Gregory A. Fuller

DATE 9/25/2026

INVENTORY NO: