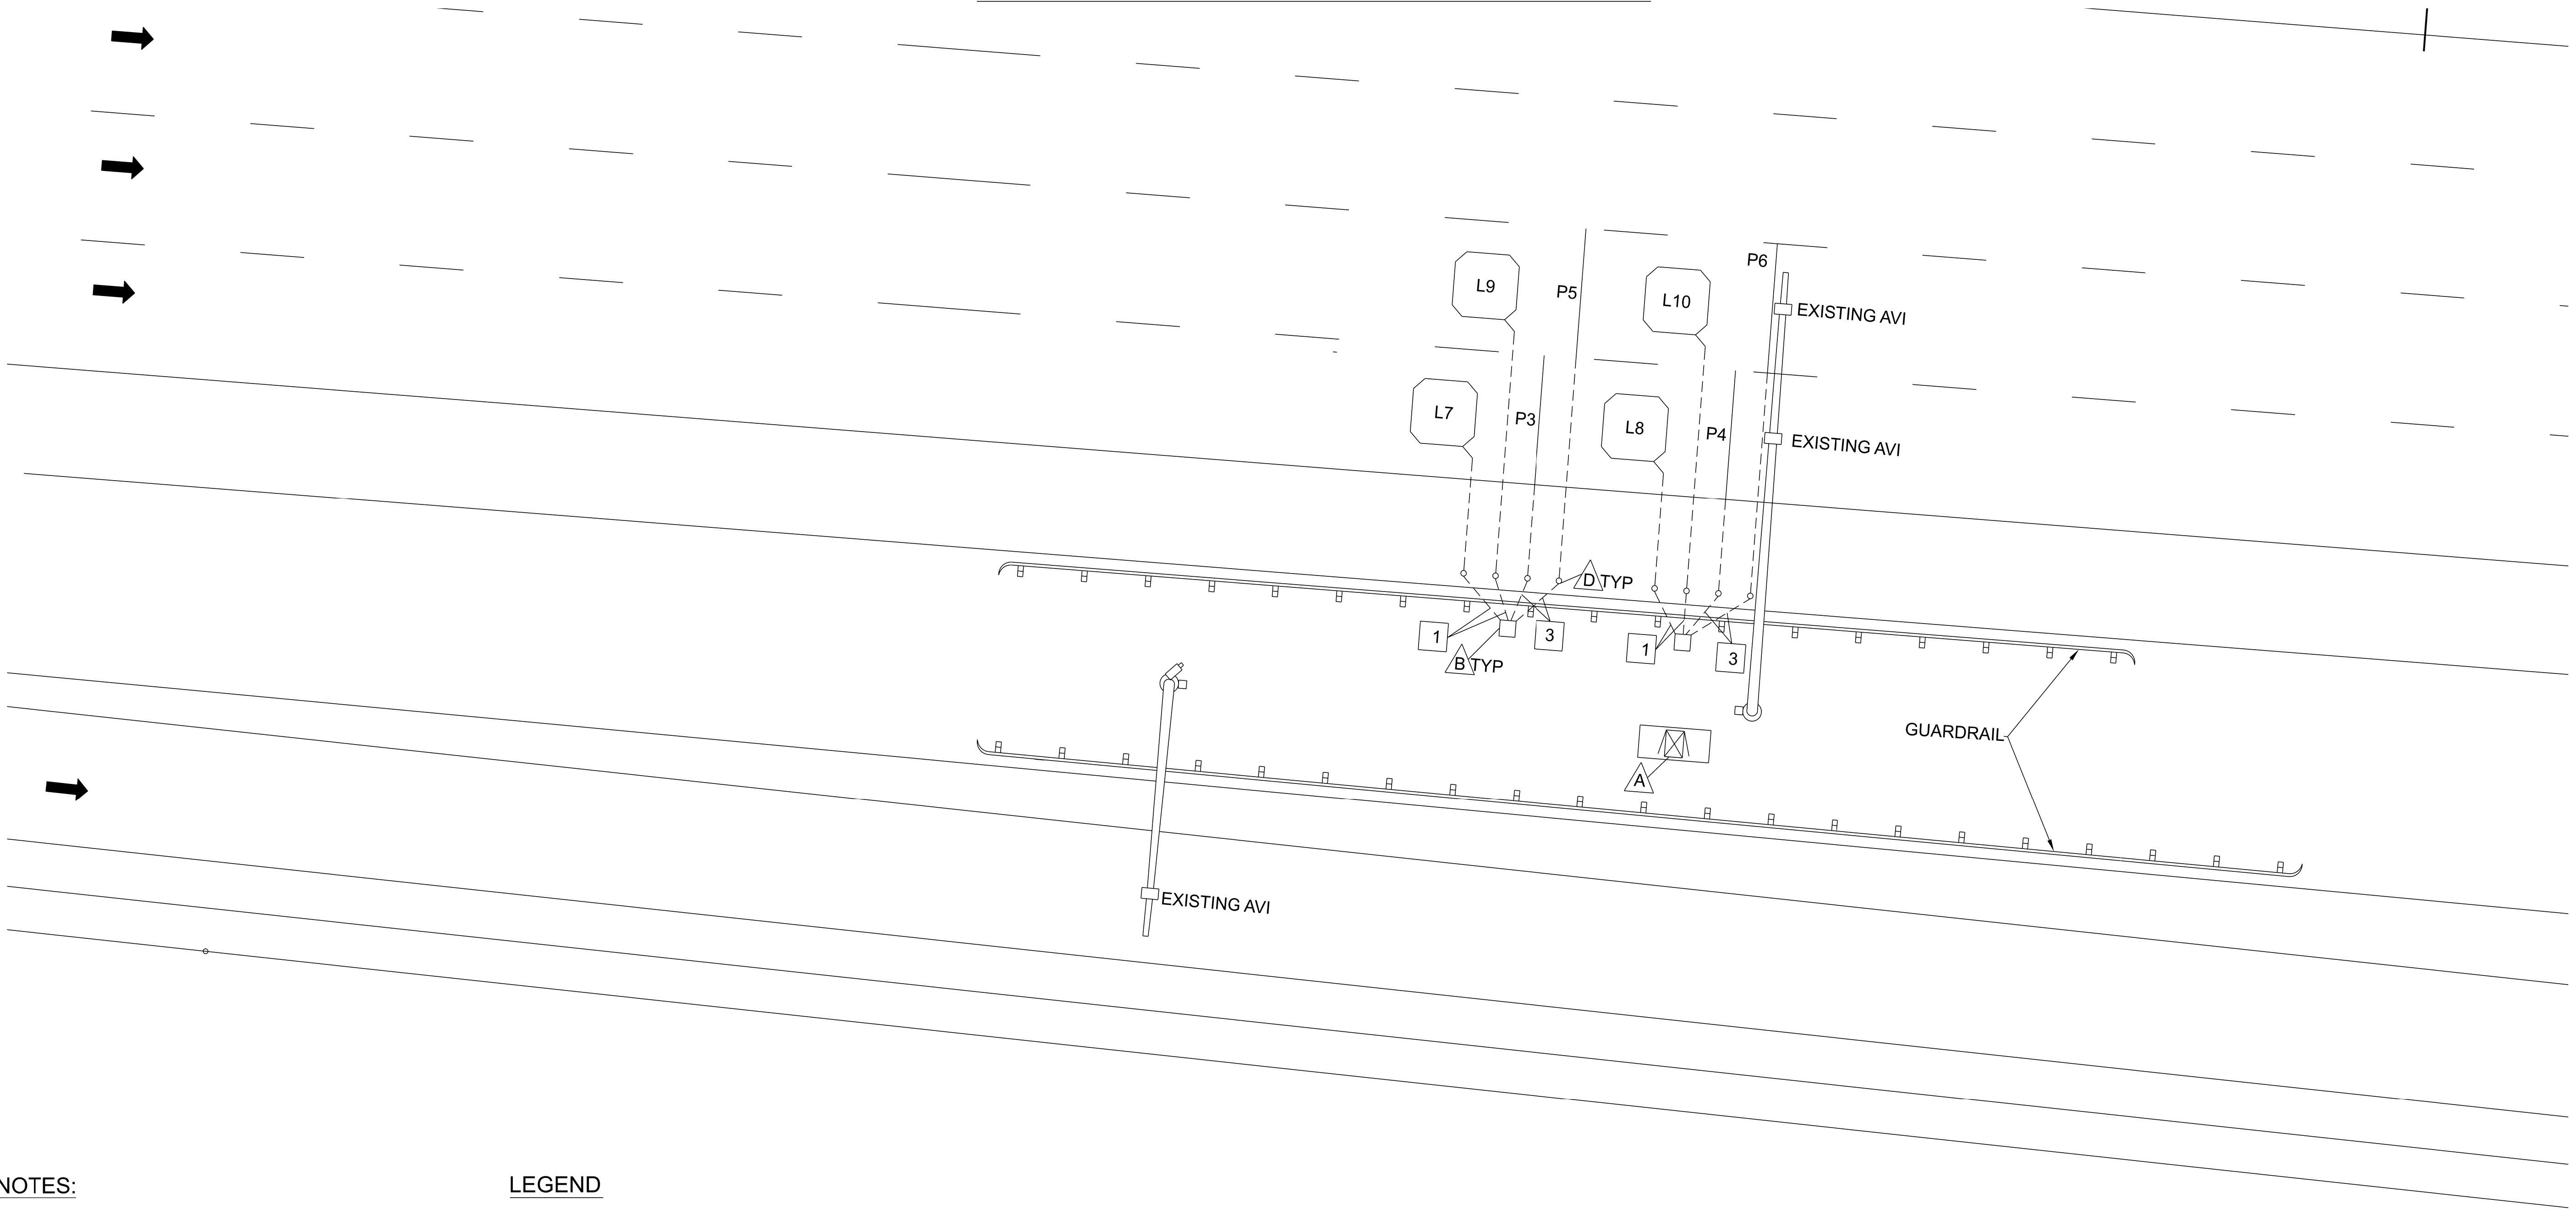


COMPLIANCE LOCATION & NOTIFICATION LOCATIONS



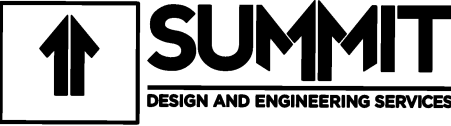
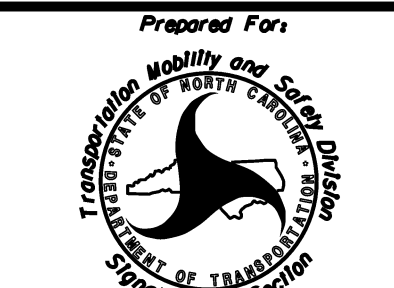
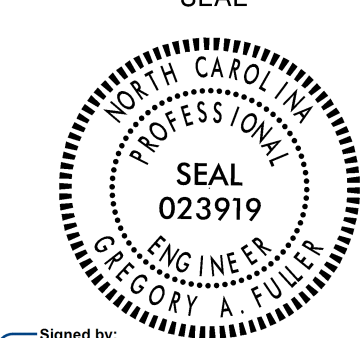
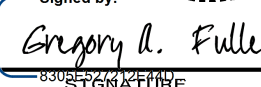
NOTES:

-  CABINET.
-  JUNCTION BOX.
-  DRILL THROUGH SHOULDER FOR CONDUIT.

LEGEND

-  1 - 1" CONDUIT
2 - 1C 14 AWG (LOOP WIRE)
-  1 - 1" CONDUIT
2 - RG58 COAXIAL CABLE (PIEZO LEAD-IN)
- P* PIEZO SENSORS
- L* INDUCTIVE LOOPS

DOCUMENT NOT CONSIDERED FINAL
UNLESS ALL SIGNATURES COMPLETED

Prepared in the Office of:  NC FIRM LICENSE No: P-0339 320 Executive Court Hillsborough, NC 27278 (919) 732-3883 (919) 732-6676 (FAX)	750 N. Greenfield Pkwy, Garner, NC 27529  SCALE NOT TO SCALE	TYPICAL SITE LAYOUT- COMPLIANCE AND NOTIFICATION LOCATIONS Division 07 Orange Co. Hillsborough <table><tr><td>PLAN DATE: SEPTEMBER 2026</td><td>REVIEWED BY: S. YOW</td></tr><tr><td>PREPARED BY: E. Holman</td><td>REVIEWED BY:</td></tr></table>		PLAN DATE: SEPTEMBER 2026	REVIEWED BY: S. YOW	PREPARED BY: E. Holman	REVIEWED BY:	SEAL  Signed by:  9/25/2026 DATE INVENTORY NO:					
		PLAN DATE: SEPTEMBER 2026	REVIEWED BY: S. YOW										
		PREPARED BY: E. Holman	REVIEWED BY:										
		<table><tr><td>REVISIONS</td><td>INIT.</td><td>DATE</td></tr><tr><td> </td><td> </td><td> </td></tr><tr><td> </td><td> </td><td> </td></tr><tr><td> </td><td> </td><td> </td></tr></table>		REVISIONS	INIT.	DATE							
REVISIONS	INIT.	DATE											