


PROJECT REFERENCE NO.	SHEET NO.
I-5958	ITS-6

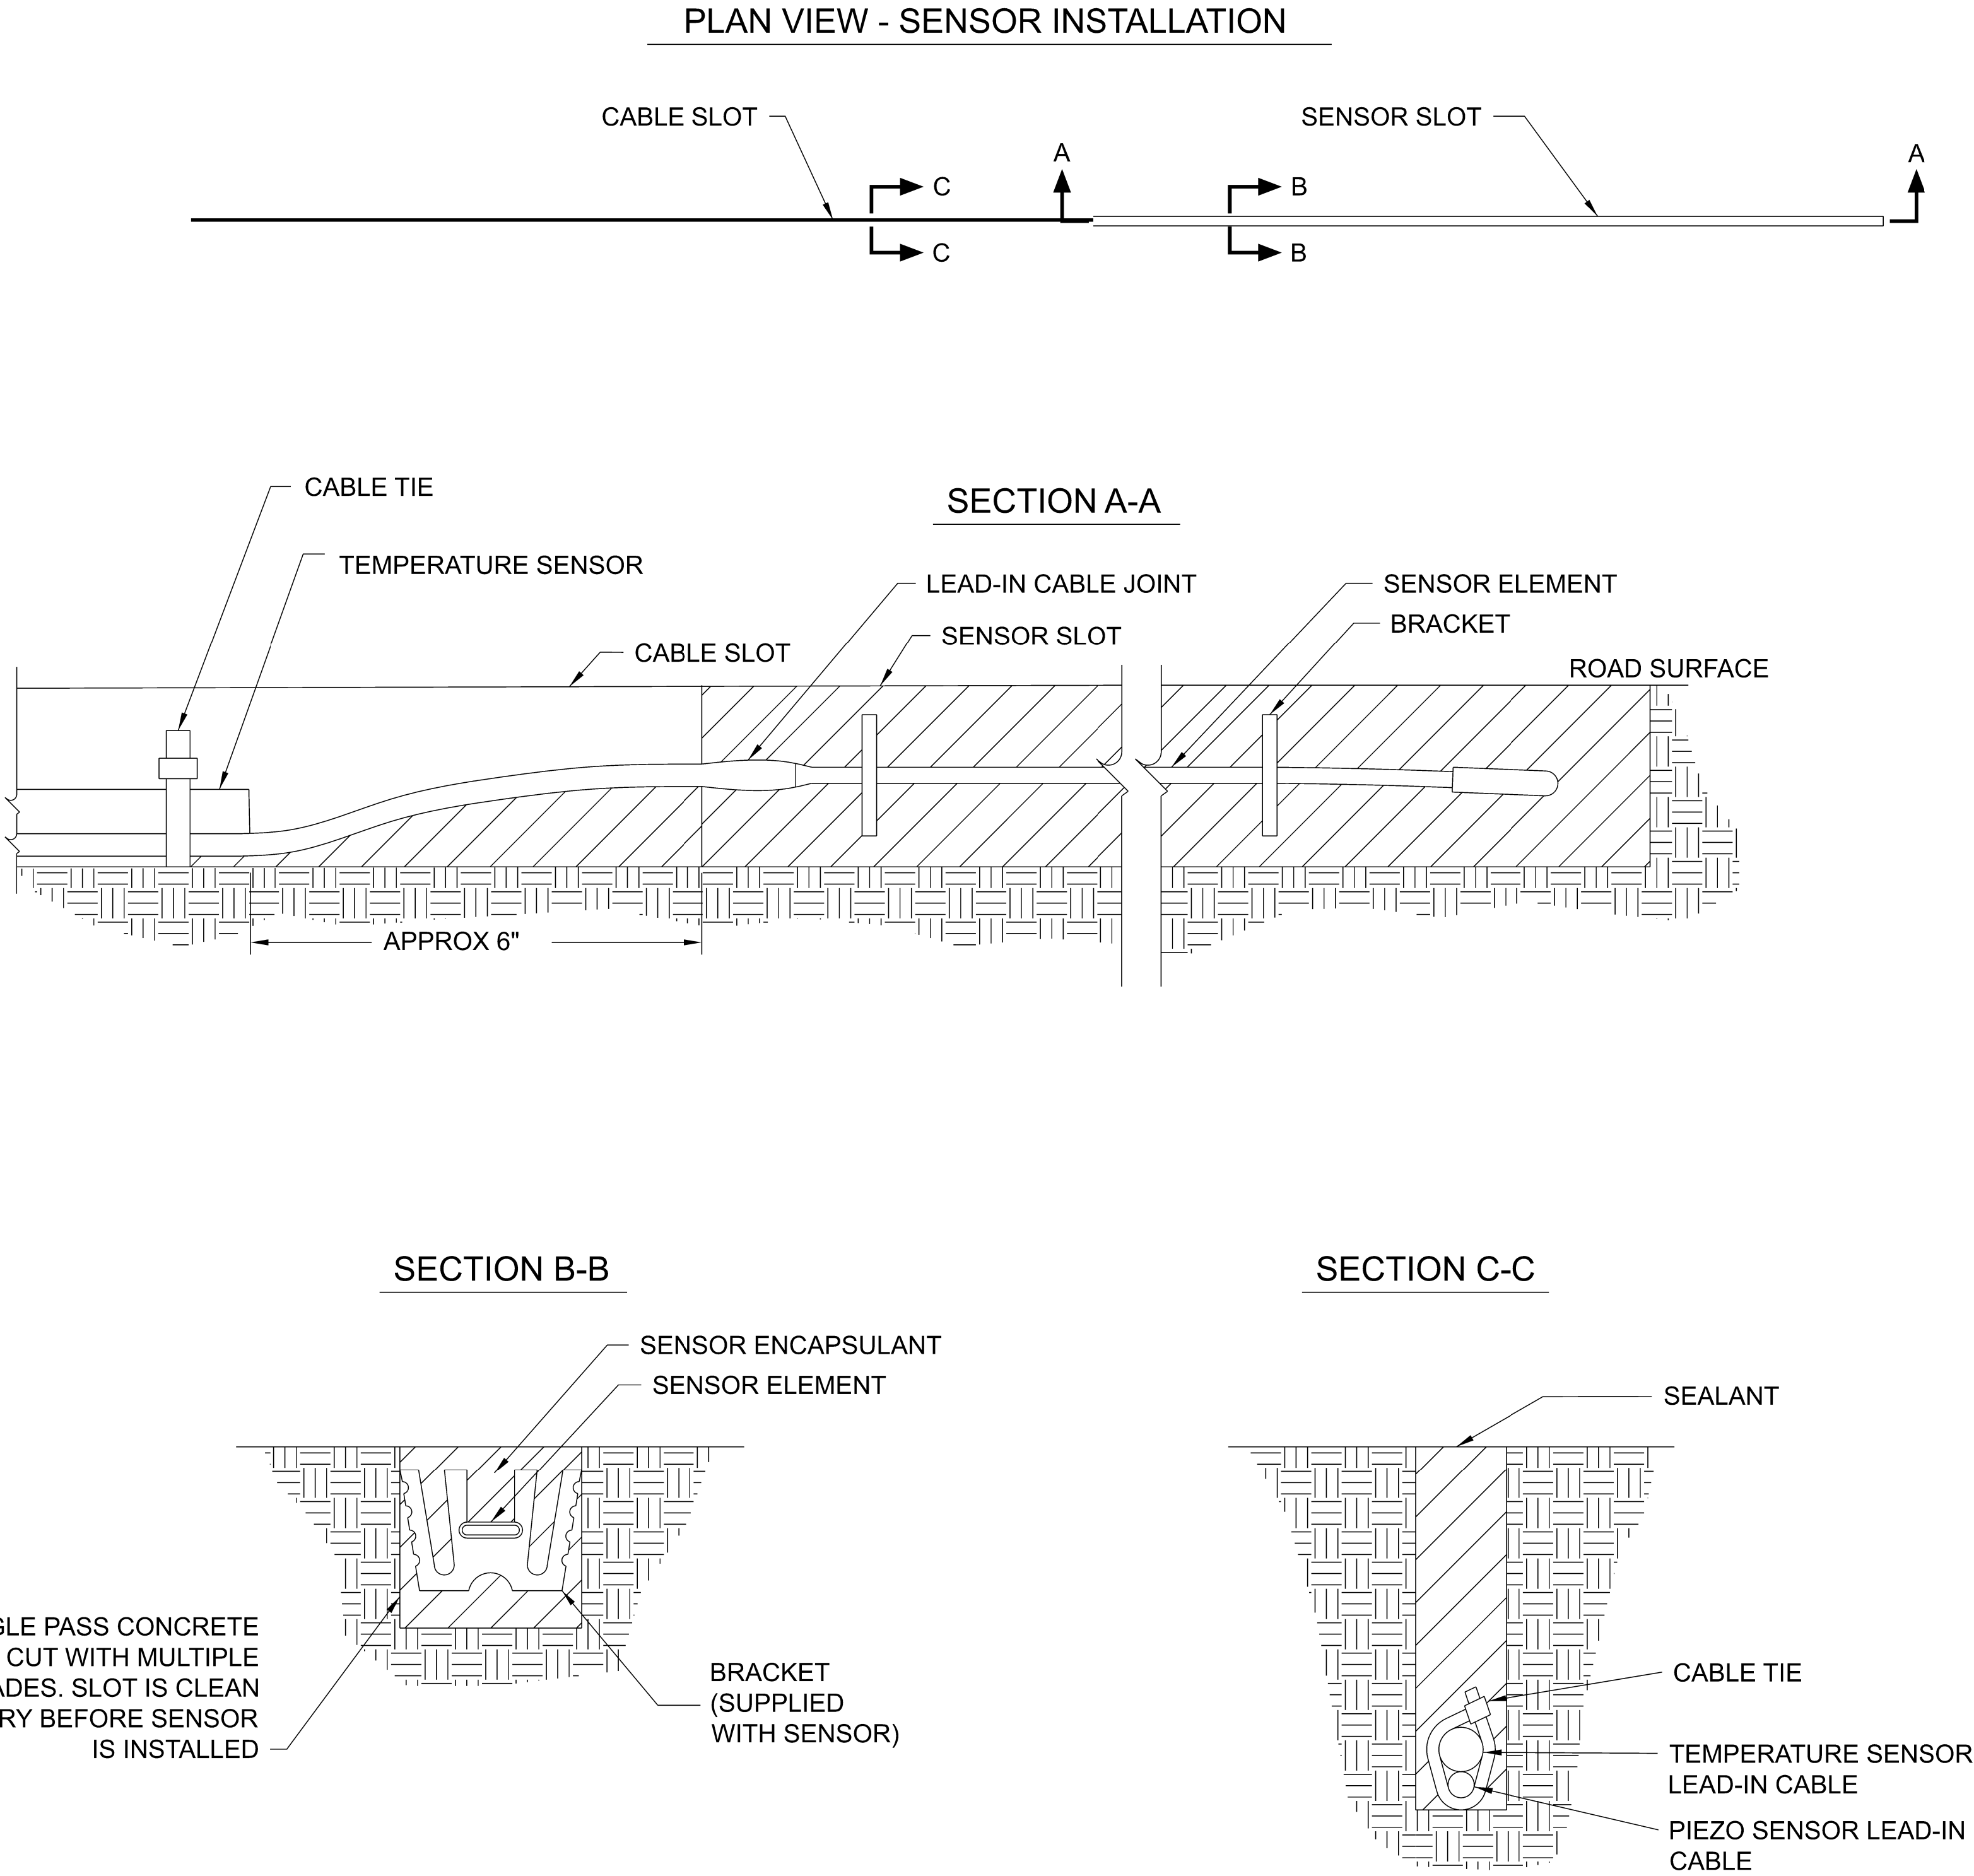

NOTES:

- 1 INSTALL PIEZO SENSORS ACCORDING TO THE DETAILS SHOWN ON ITS-10 AND MANUFACTURER RECOMMENDATIONS.
- 2 INSTALL THE TEMPERATURE SENSOR IN THE LEAD IN CABLE JOINT. ZIP TIE THE TEMPERATURE SENSOR TO THE PIEZO SENSOR LEAD IN CABLE AT MULTIPLE POINTS.

DOCUMENT NOT CONSIDERED FINAL
UNLESS ALL SIGNATURES COMPLETED

Prepared in the Office of:

 **SUMMIT**
DESIGN AND ENGINEERING SERVICES

NC FIRM LICENSE No: P-0339
320 Executive Court
Hillsborough, NC 27278
(919) 732-3883
(919) 732-6676 (FAX)



TYPICAL INSTALLATION DETAILS-
TEMPERATURE SENSORS PIEZO

Division 07 Orange Co. Hillsborough
PLAN DATE: SEPTEMBER 2026 REVIEWED BY: S. YOW

PREPARED BY: E. Holman REVIEWED BY:


REVISIONS

INIT. DATE

DATE

INVENTORY NO:

SEAL

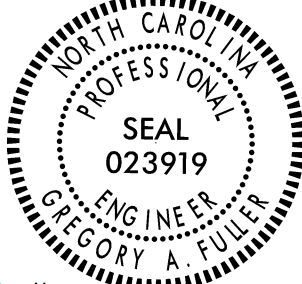

Signed by:  9/25/2026
DATE