


8/17/99

STANDARD ROUNDABOUT
SPLITTER ISLAND DETAIL


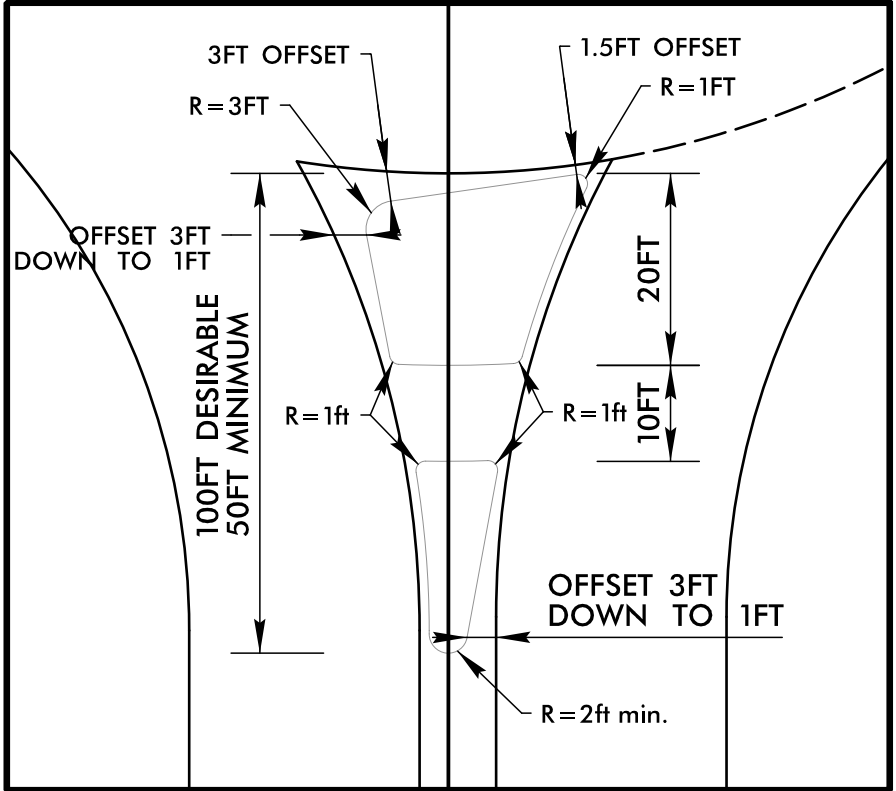


ROUNDABOUT DETAIL AT -L-,
-RPB-, -LPB-, -DRW1-, AND -C1-



HNTB NORTH CAROLINA, P.C.
4000 Center at North Hills St
Suite 500
Raleigh, North Carolina 27609
NC License No: C-1554

PROJECT REFERENCE NO.	SHEET NO.
R-5759	2B-1
RW SHEET NO.	
ROADWAY DESIGN ENGINEER	
NORTH CAROLINA PROFESSIONAL SEAL 36786 10/12/2026	
DOCUMENT NOT CONSIDERED FINAL UNLESS ALL SIGNATURES COMPLETED	

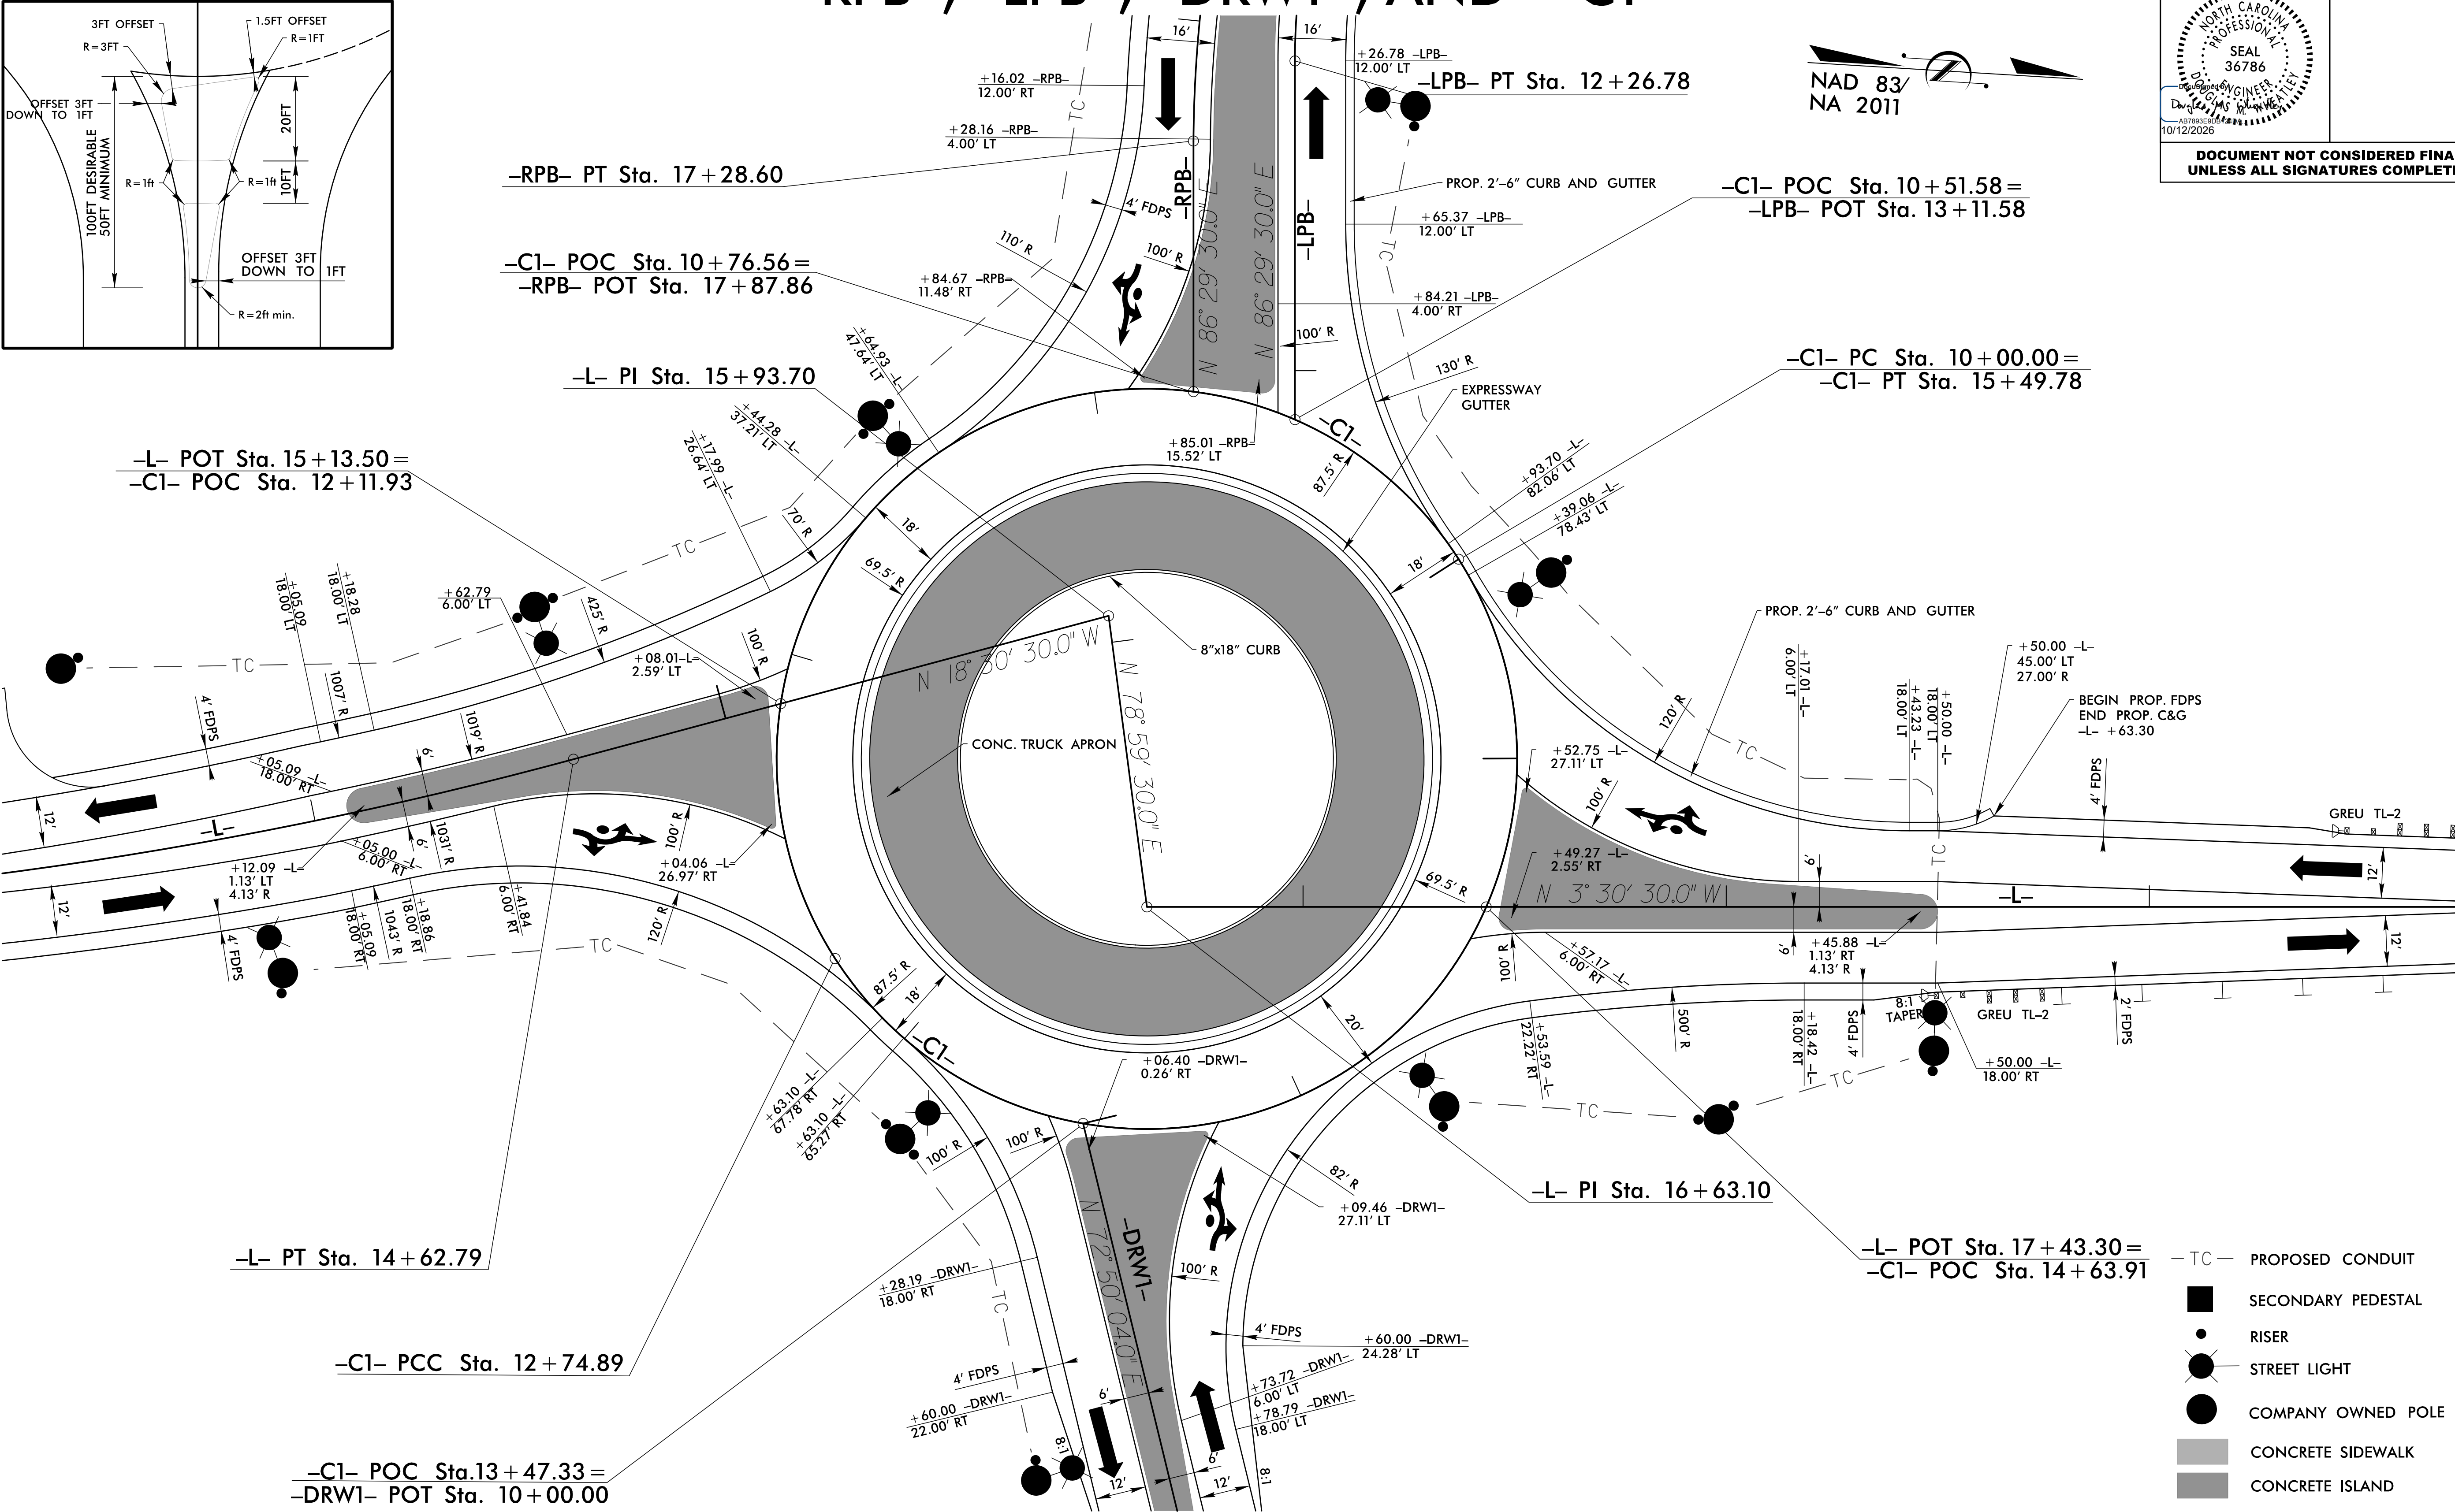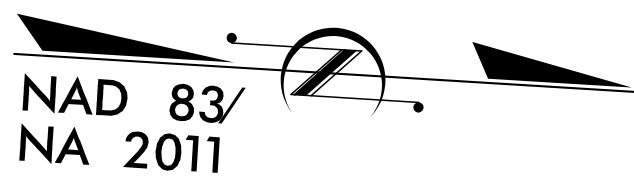

NOTE:

1. ALL DRIVEWAY RADII ARE 20' UNLESS NOTED ON PLANS.
2. ALL OUTSIDE CURB & GUTTER ARE 2'-6" UNLESS OTHERWISE NOTED.
3. ALL ISLANDS ARE KEYED-IN 5" MONOLITHIC CONCRETE ISLANDS UNLESS OTHERWISE NOTED.
4. SEE PLANS FOR SUPERELEVATION RATES AND LOCATIONS.

FOR -L-, -RPB-, -LPB-, -DRW1-, & -C1- ALIGNMENTS, SEE SHEET 4.
FOR -L- PROFILE, SEE SHEET 19.
FOR -RPB- & -LPB- PROFILES, SEE SHEET 25.
FOR -DRW1- & -C1- PROFILES, SEE SHEET 26.
FOR CONDUIT DETAILS SEE UC-04



PLANS

07-AUG-2026 09:38
\\hntb\work\p\001\15759_R0Y_PSH02B-1.dgn
HNTB