


STANDARD ROUNDABOUT SPLITTER ISLAND DETAIL


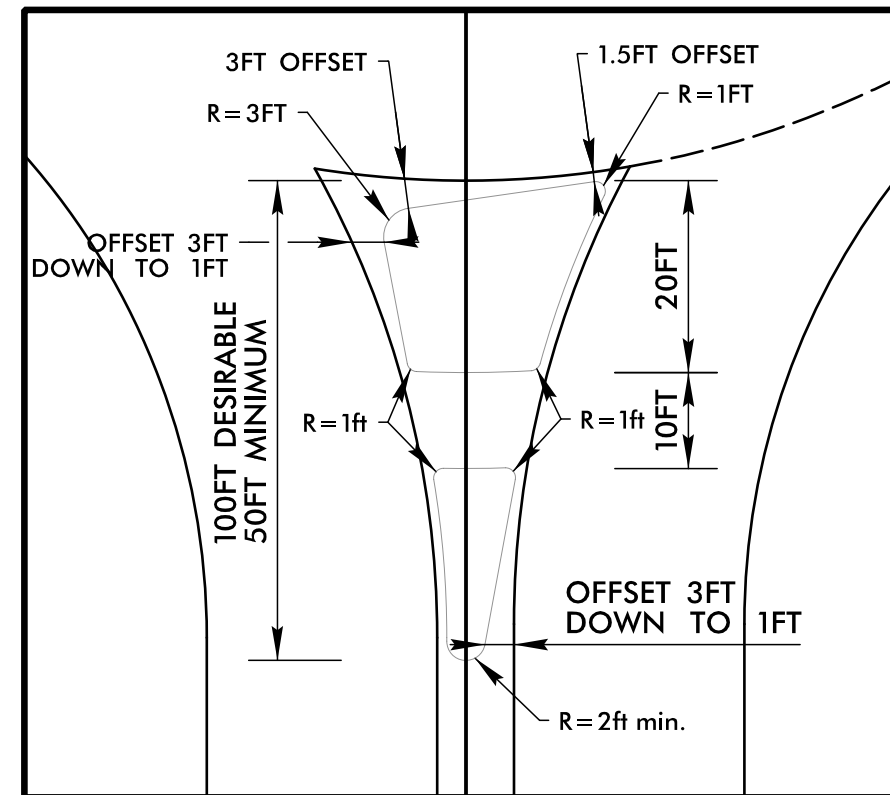


ROUNDBOUT DETAIL AT -L-,
-Y1-, -RPD-, -LPD-, AND -C2-



HNTB NORTH CAROLINA, P.C.
4000 Center at North Hills St
Suite 500
Raleigh, North Carolina 27609
NC License No: C-1554

PROJECT REFERENCE NO.	SHEET NO.
R-5759	2B-2
RW SHEET NO.	
ROADWAY DESIGN ENGINEER	
	
DOCUMENT NOT CONSIDERED FINAL UNLESS ALL SIGNATURES COMPLETED	

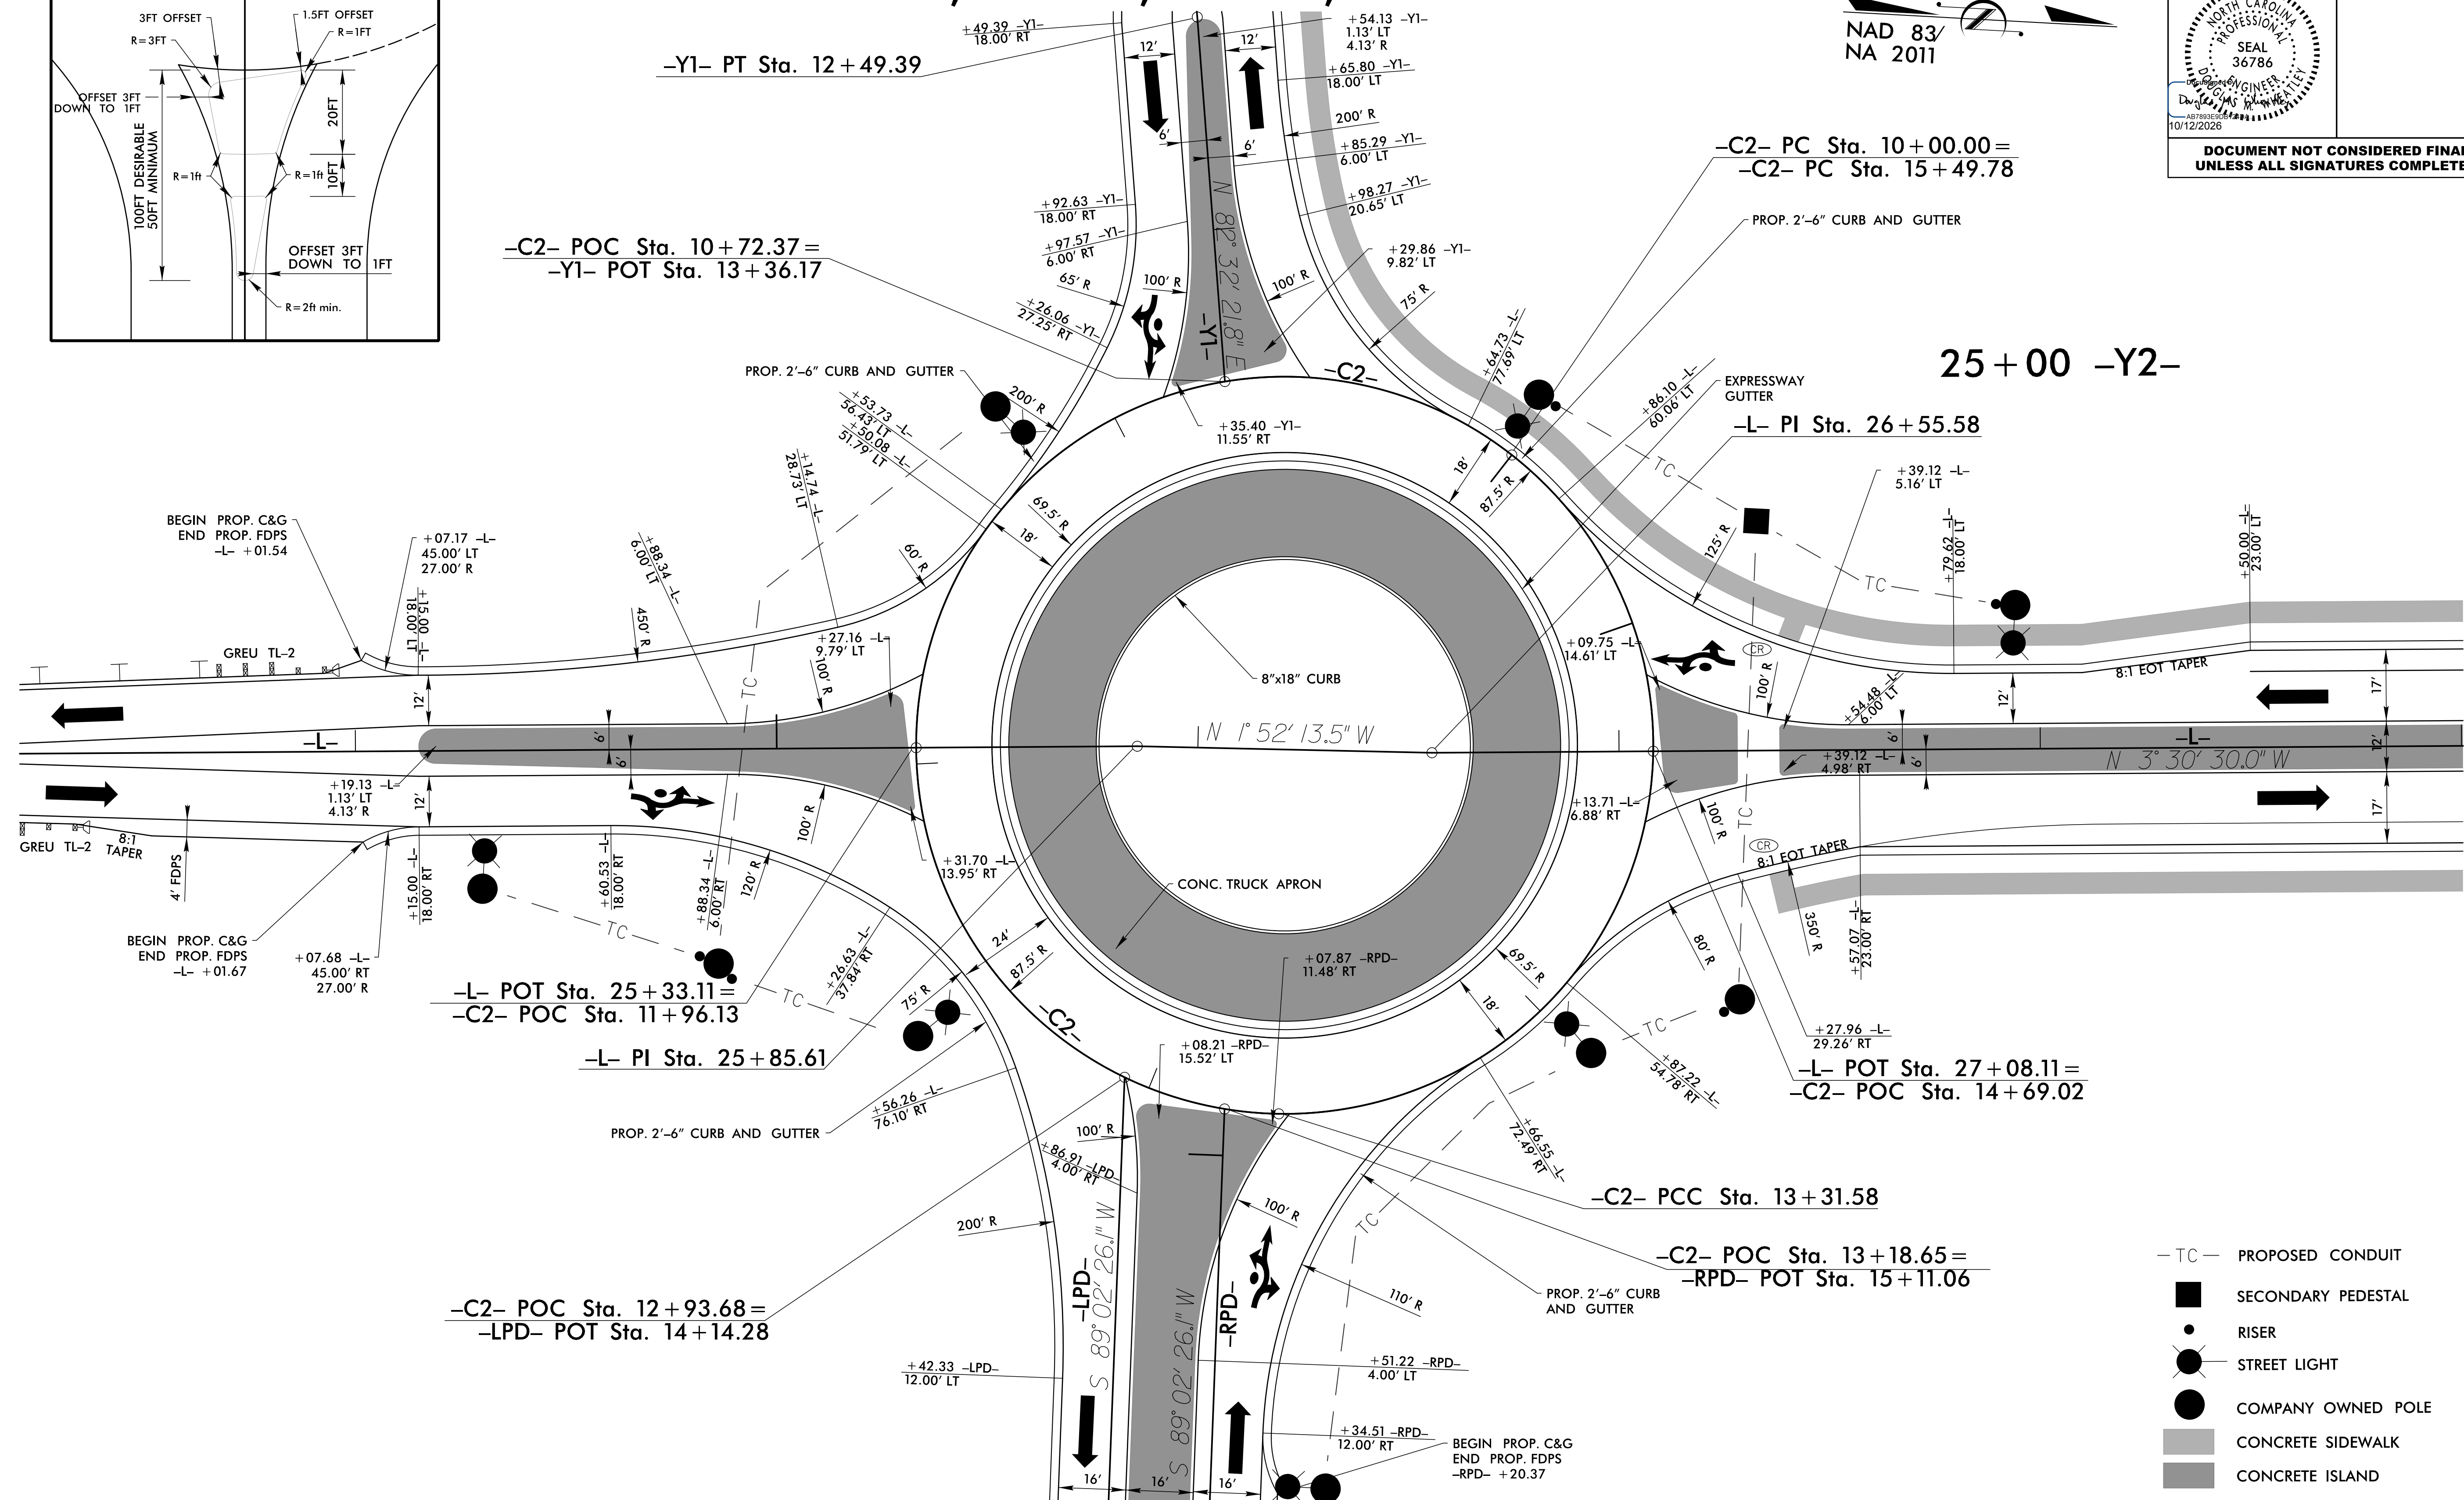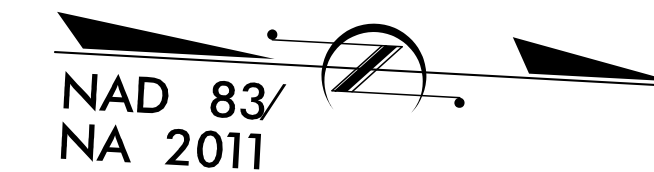

NOTE:

- NOTE:
1. ALL DRIVEWAY RADII ARE 20' UNLESS NOTED ON PLANS.
 2. ALL OUTSIDE CURB & GUTTER ARE 2'-6" UNLESS OTHERWISE NOTED.
 3. ALL ISLANDS ARE KEYED-IN 5" MONOLITHIC CONCRETE ISLANDS UNLESS OTHERWISE NOTED.
 4. SEE PLANS FOR SUPERELEVATION RATES AND LOCATIONS.

FOR -L-, -RPD-, -LPD-, -C2-, & -Y1- ALIGNMENTS, SEE SHEET 5.
FOR -L- PROFILE, SEE SHEET 19.
FOR -RPD- & -LPD- PROFILES, SEE SHEET 27.
FOR -C2- & -Y1- PROFILES, SEE SHEET 28.
FOR CONDUIT DETAILS SEE UC-05

