


8/17/99

07-AUG-2026 09:38
\\p01w09\p01\01\11\5759_PSH02B-3.dgn
HNTB


INTERSECTION DETAIL AT -L-, -Y2-, AND -DRW2-



HNTB NORTH CAROLINA, P.C.
4000 Center at North Hills St
Suite 500
Raleigh, North Carolina 27609
NC License No: C-1554

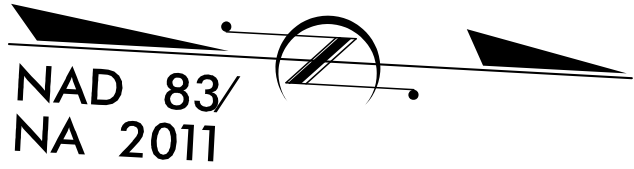

PROJECT REFERENCE NO.		SHEET NO.	
R-5759		2B-3	
RW SHEET NO.			
ROADWAY DESIGN ENGINEER			
DOCUMENT NOT CONSIDERED FINAL UNLESS ALL SIGNATURES COMPLETED			

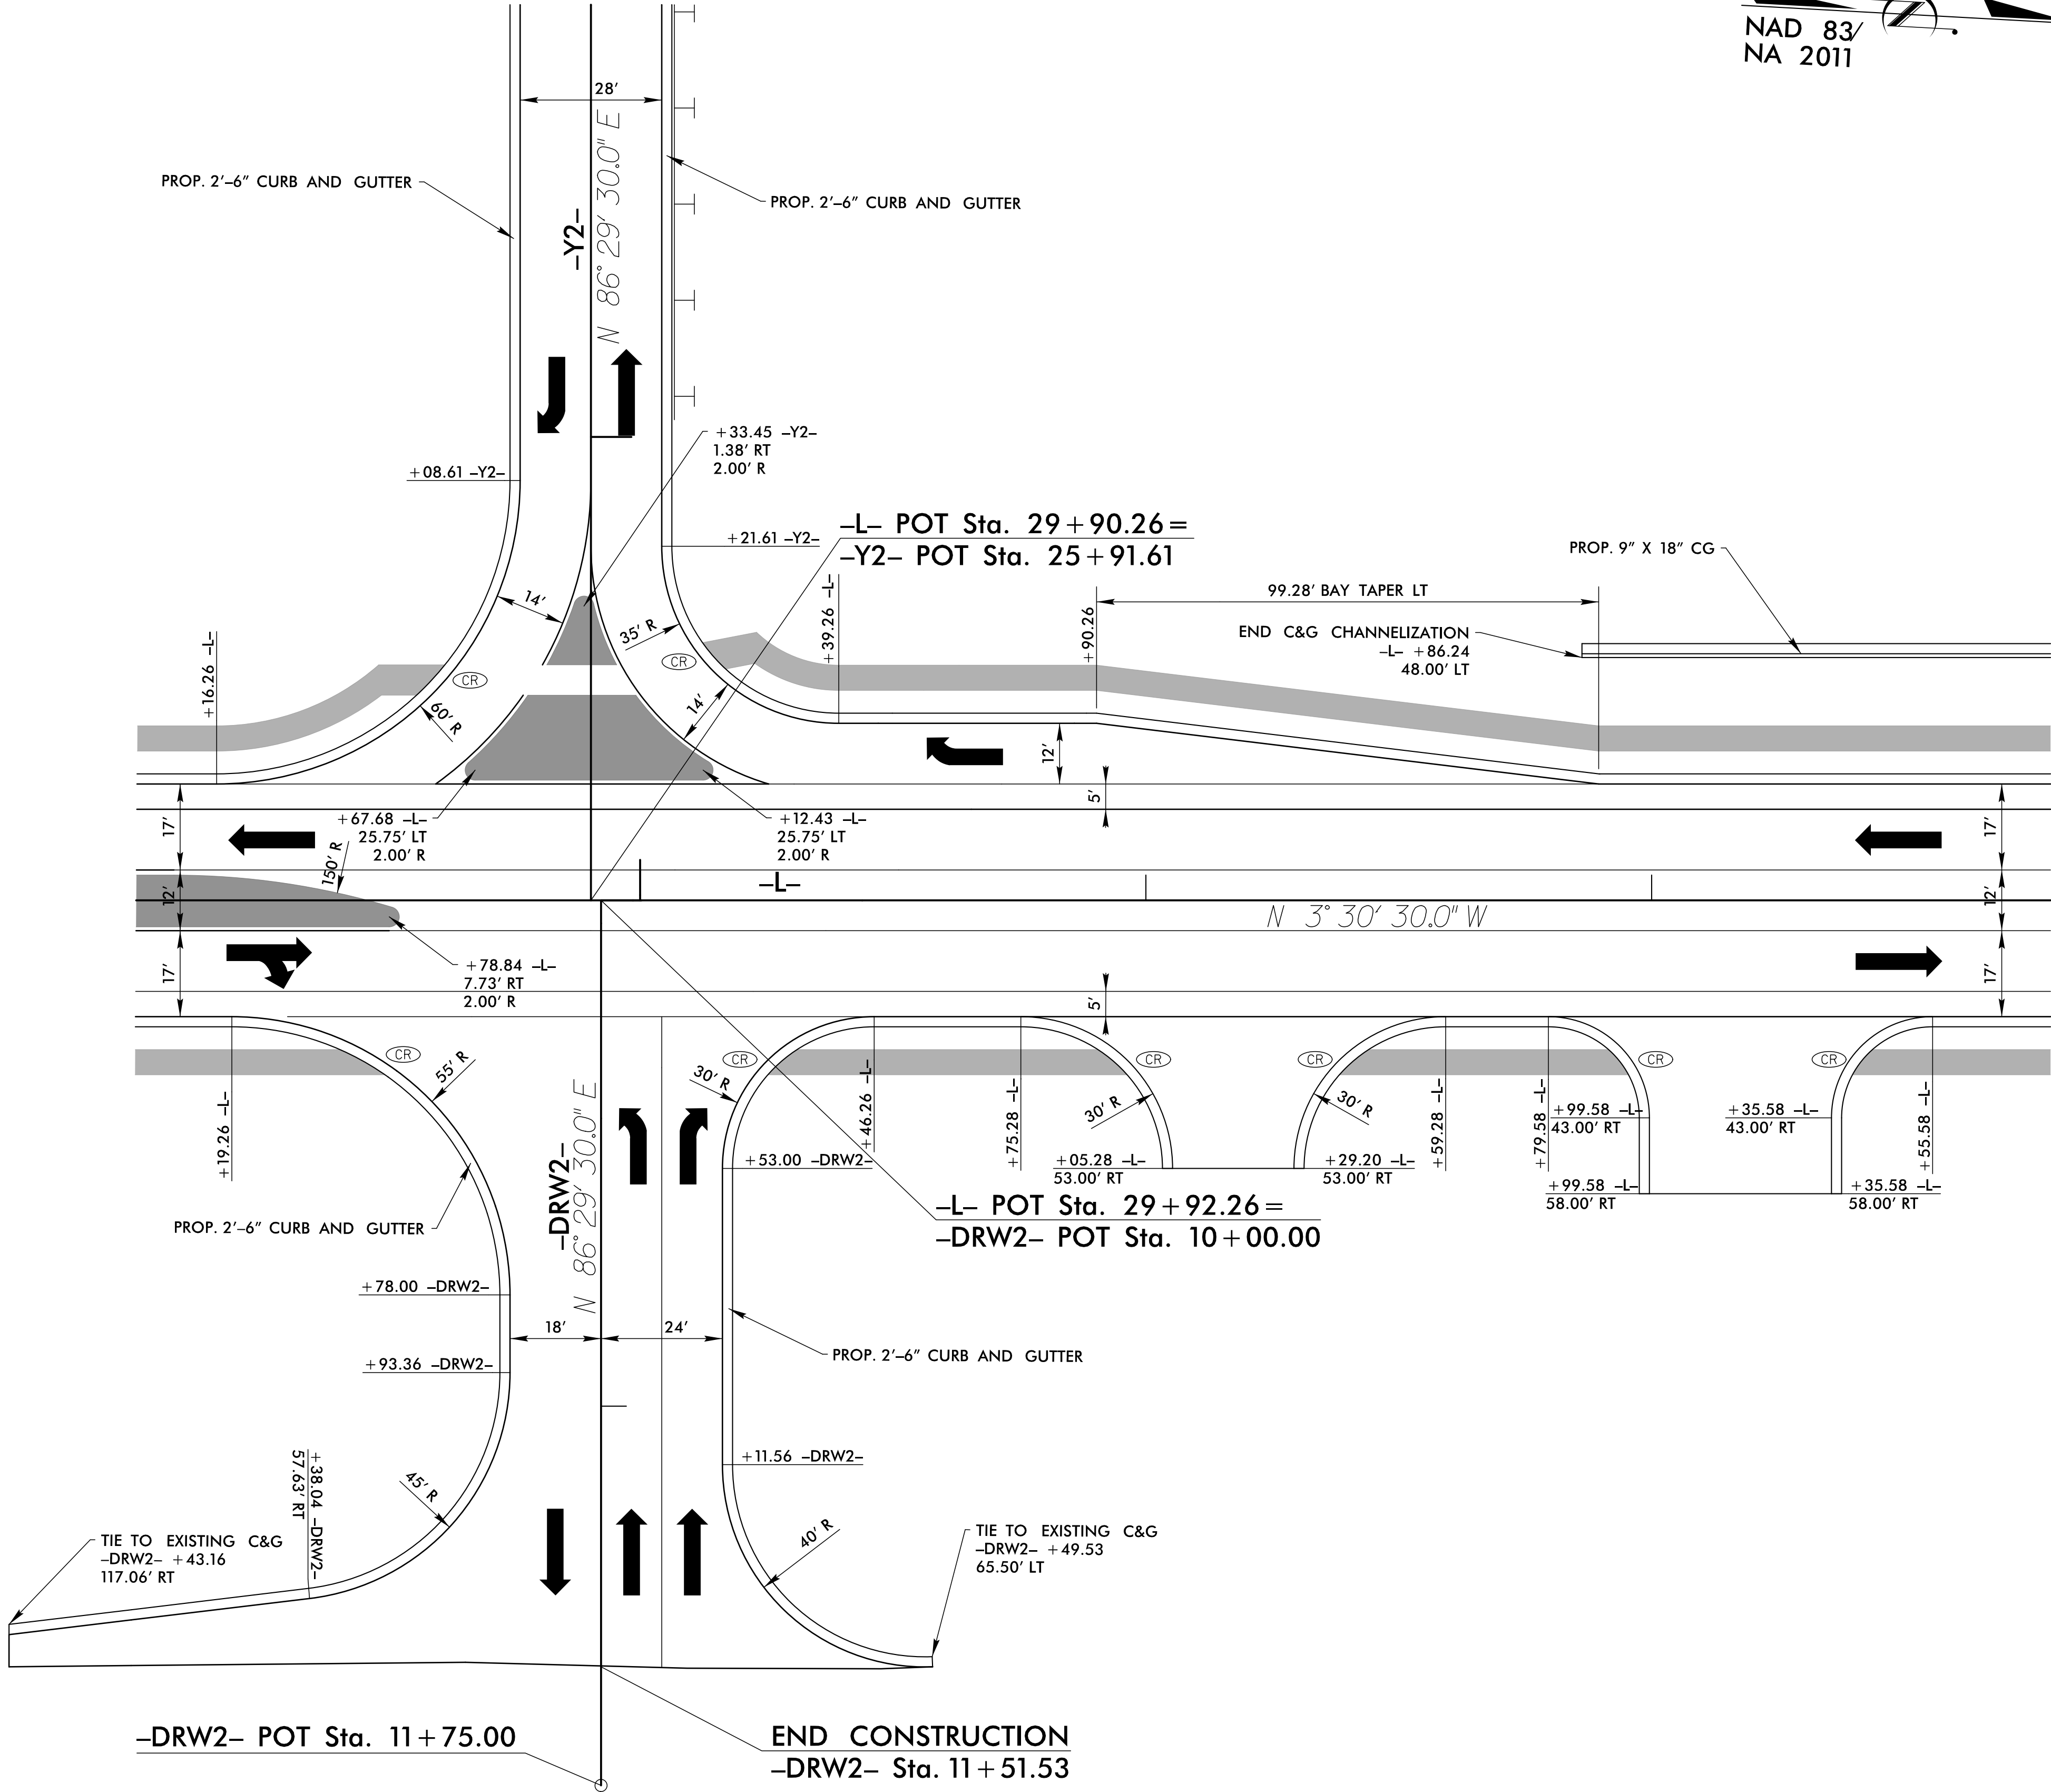

- TC - PROPOSED CONDUIT
- SECONDARY PEDESTAL
- RISER
- STREET LIGHT
- COMPANY OWNED POLE
- CONCRETE SIDEWALK
- CONCRETE ISLAND

NOTE:
1. ALL DRIVEWAY RADII ARE 20' UNLESS NOTED ON PLANS.
2. ALL OUTSIDE CURB & GUTTER ARE 2'-6" UNLESS OTHERWISE NOTED.
3. ALL ISLANDS ARE KEYED-IN 5" MONOLITHIC CONCRETE ISLANDS UNLESS OTHERWISE NOTED.
4. SEE PLANS FOR SUPERELEVATION RATES AND LOCATIONS.

FOR -L-, -RPD-, -LPD-, -C2-, & -Y1- ALIGNMENTS, SEE SHEET 5.
FOR -L- PROFILE, SEE SHEET 19.
FOR -RPD- & -LPD- PROFILES, SEE SHEET 27.
FOR -Y2- PROFILE, SEE SHEET 29.
FOR -DRW2- PROFILE, SEE SHEET 30.

