


HNTB HNTB NORTH CAROLINA, P.C.
4000 Center at North Hills St
Suite 500
Raleigh, North Carolina 27609
NC License No: C-1554

NAD 83/
NA 2011

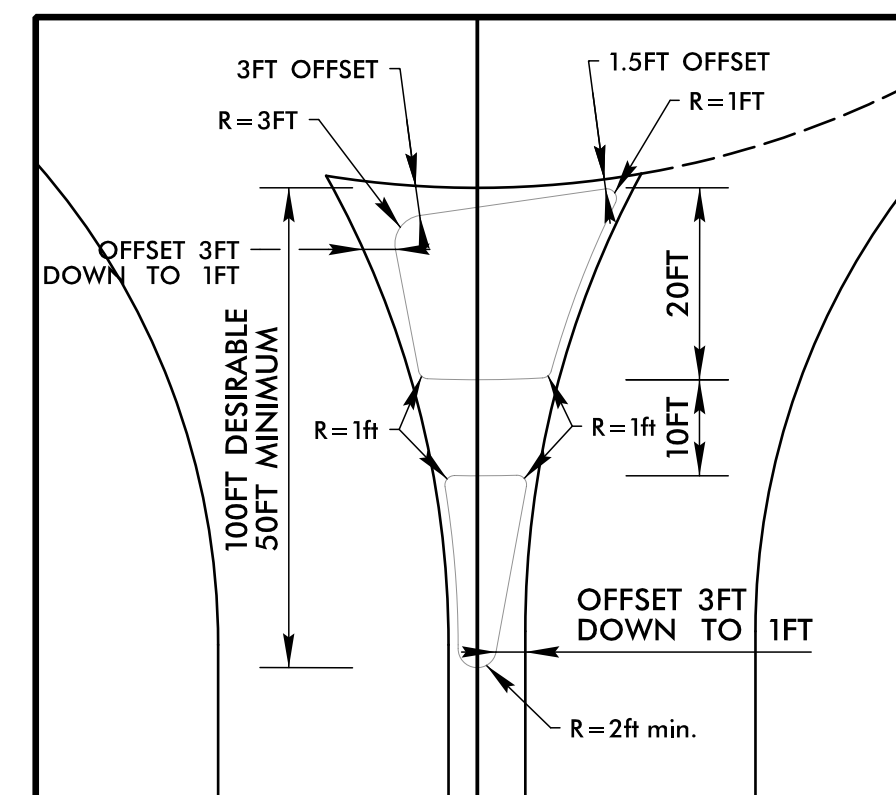

FOR -L-, -C3-, & -Y4- ALIGNMENTS, SEE SHEET 6.
FOR -L- PROFILE, SEE SHEET 20.
FOR -C3- & -Y4- PROFILES, SEE SHEET 31.
FOR CONDUIT DETAILS SEE UC-06