


HNTB HNTB NORTH CAROLINA, P.C.
4000 Center at North Hills St
Suite 500
Raleigh, North Carolina 27609
NC License No: C-1554

NAD 83
NA 2011

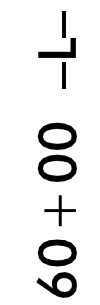

- TC — PROPOSED CONDUIT
-  SECONDARY PEDESTAL
-  RISER
-  STREET LIGHT
-  COMPANY OWNED POLE
-  CONCRETE SIDEWALK
-  CONCRETE ISLAND

FOR -L- ALIGNMENT, SEE SHEET 7.
FOR -L- PROFILE, SEE SHEET 20.