



INTERSECTION DETAIL AT -L-,
-Y6REV-, AND -DRW4_REV-

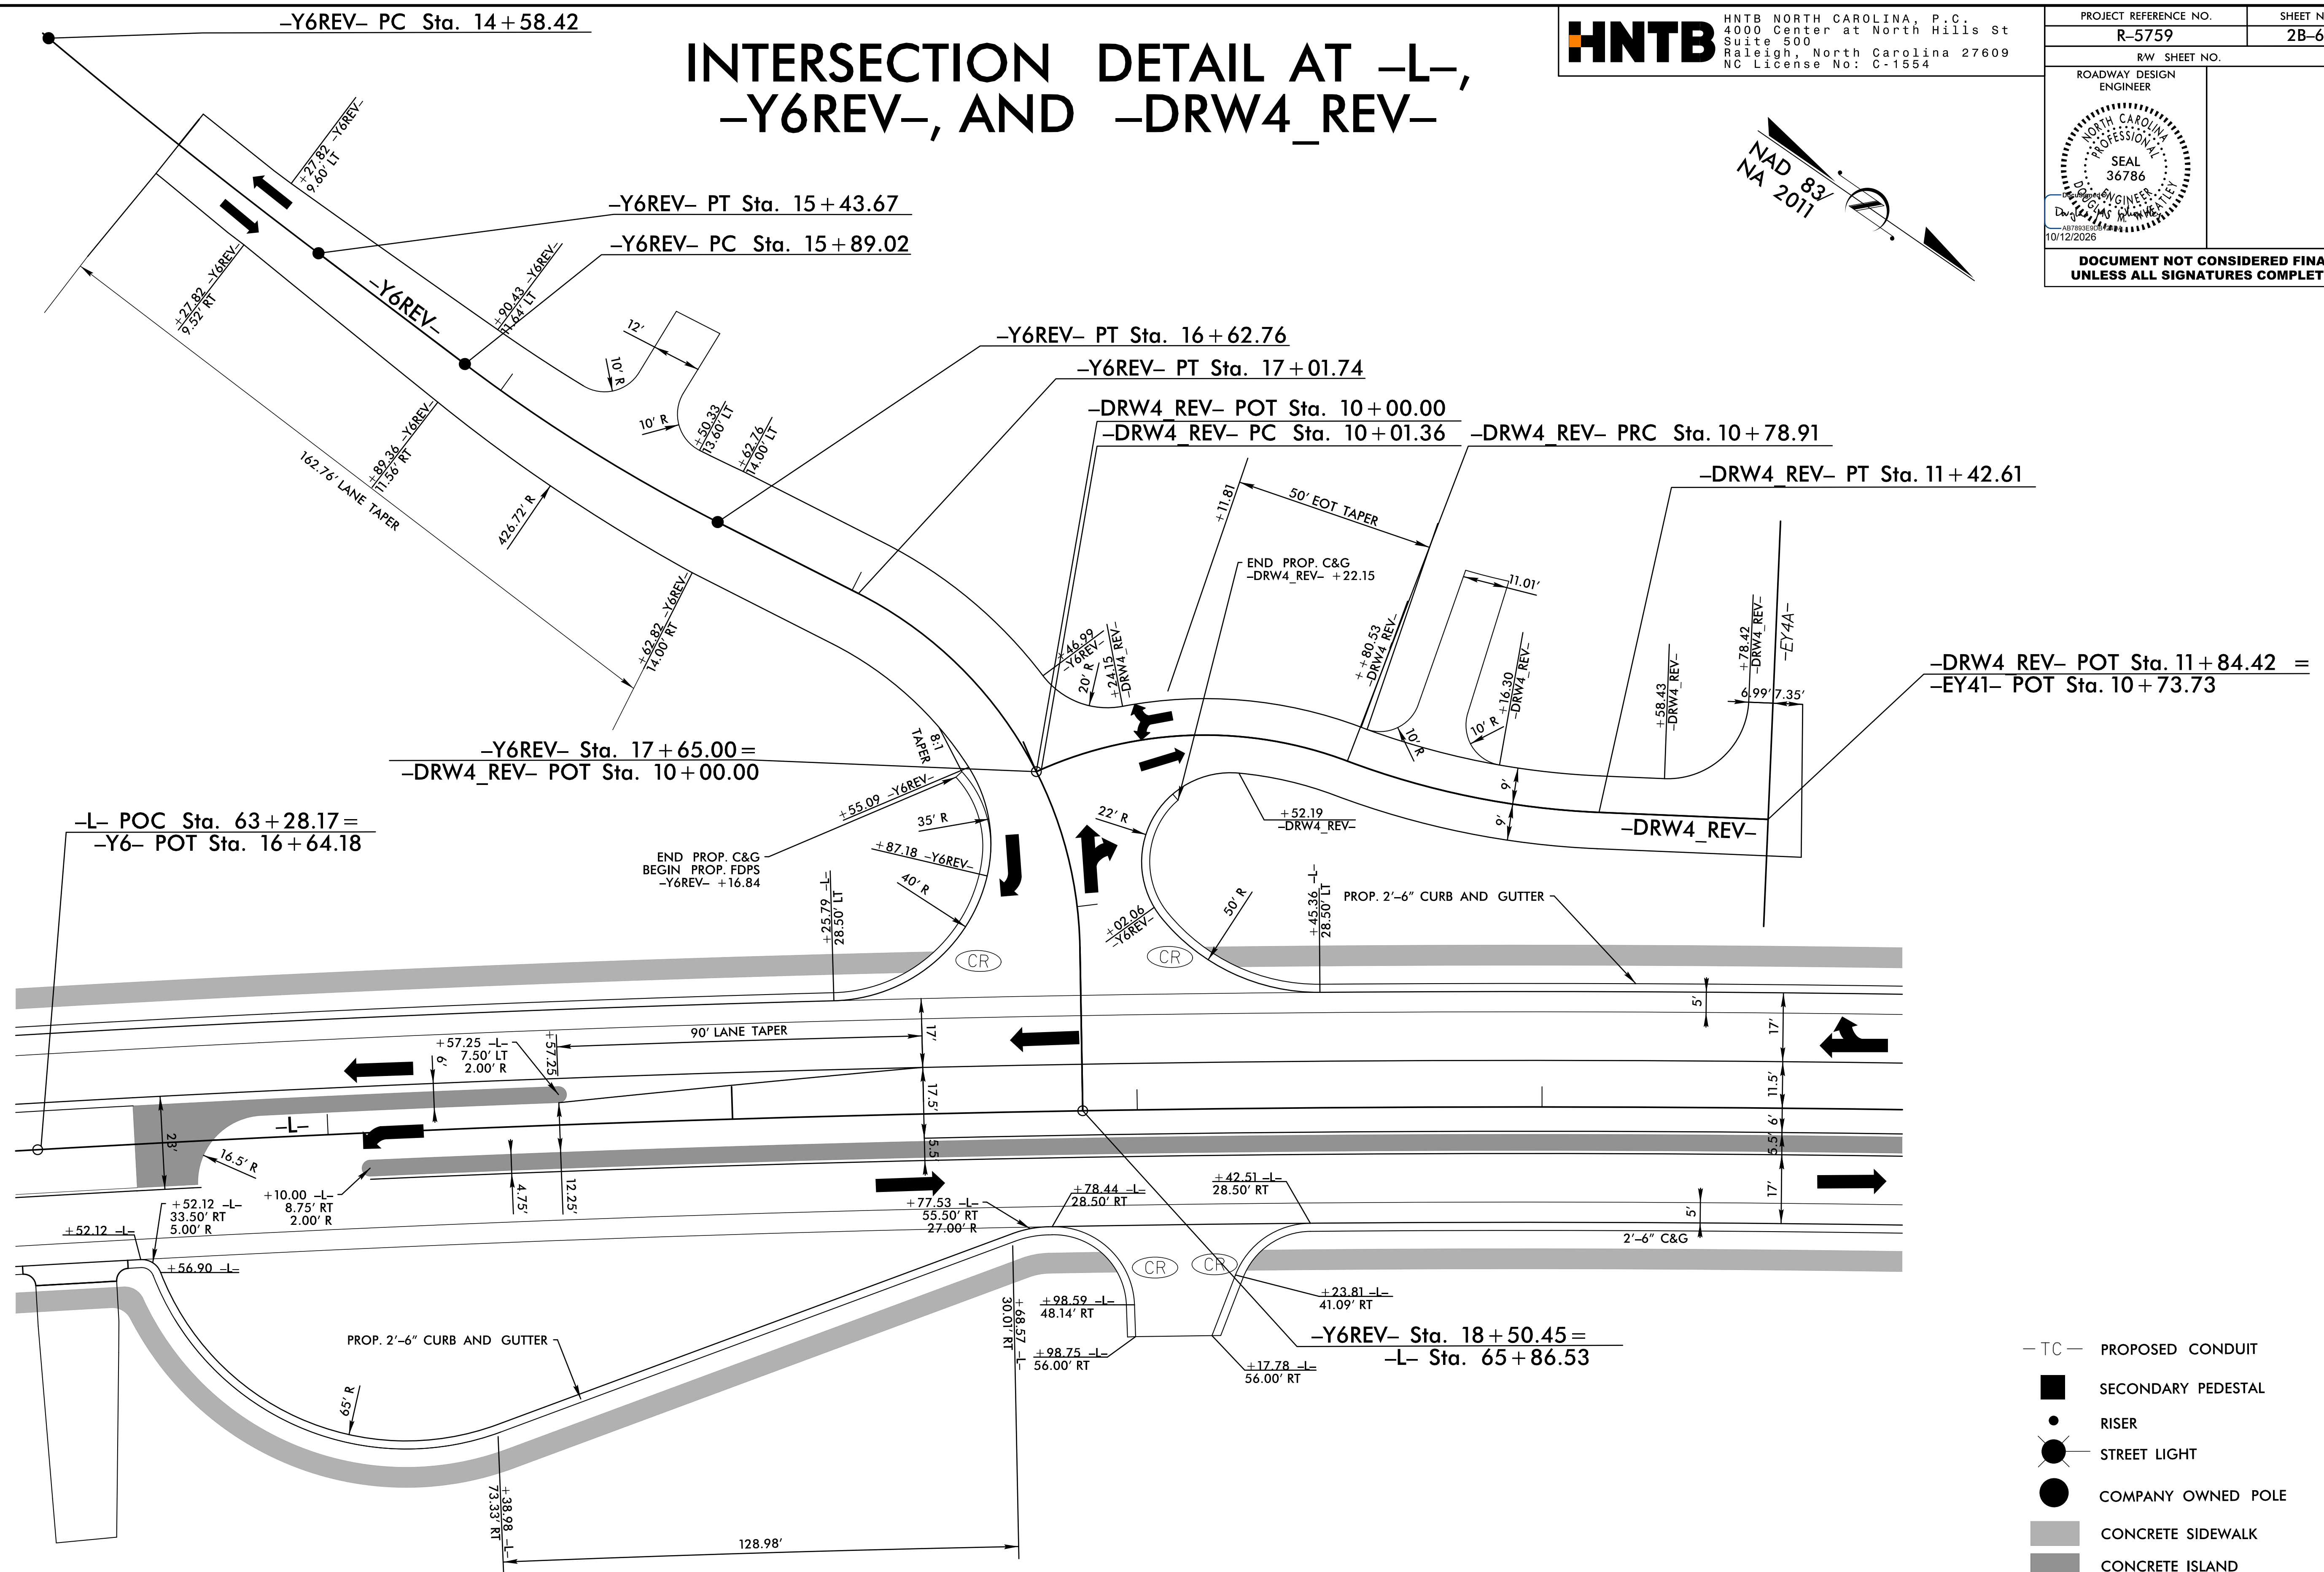

HNTB NORTH CAROLINA, P.C.
4000 Center at North Hills St
Suite 500
Raleigh, North Carolina 27609
NC License No: C-1554

PROJECT REFERENCE NO.	SHEET NO.
R-5759	2B-6
R/W SHEET NO.	
ROADWAY DESIGN ENGINEER	

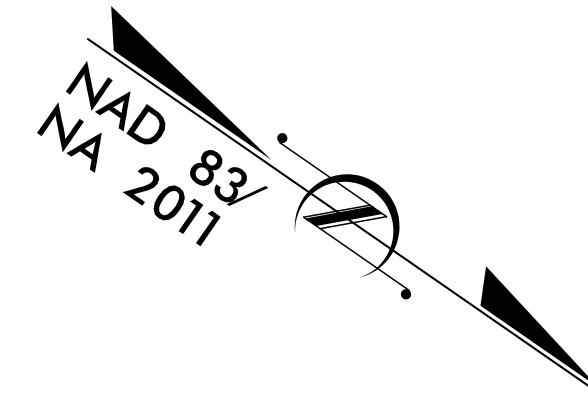

NOTE:

1. ALL DRIVEWAY RADII ARE 20' UNLESS NOTED ON PLANS.
2. ALL OUTSIDE CURB & GUTTER ARE 2'-6" UNLESS OTHERWISE NOTED.
3. ALL ISLANDS ARE KEYED-IN 5" MONOLITHIC CONCRETE ISLANDS UNLESS OTHERWISE NOTED.
4. SEE PLANS FOR SUPERELEVATION RATES AND LOCATIONS.

FOR -L-, -Y6REV-, & -DRW4 REV- ALIGNMENTS, SEE SHEET 8.
FOR -L- PROFILE, SEE SHEETS 20 & 21.
FOR -Y6REV- PROFILE, SEE SHEET 32.
FOR -DRW4 REV- PROFILE, SEE SHEET 33.