
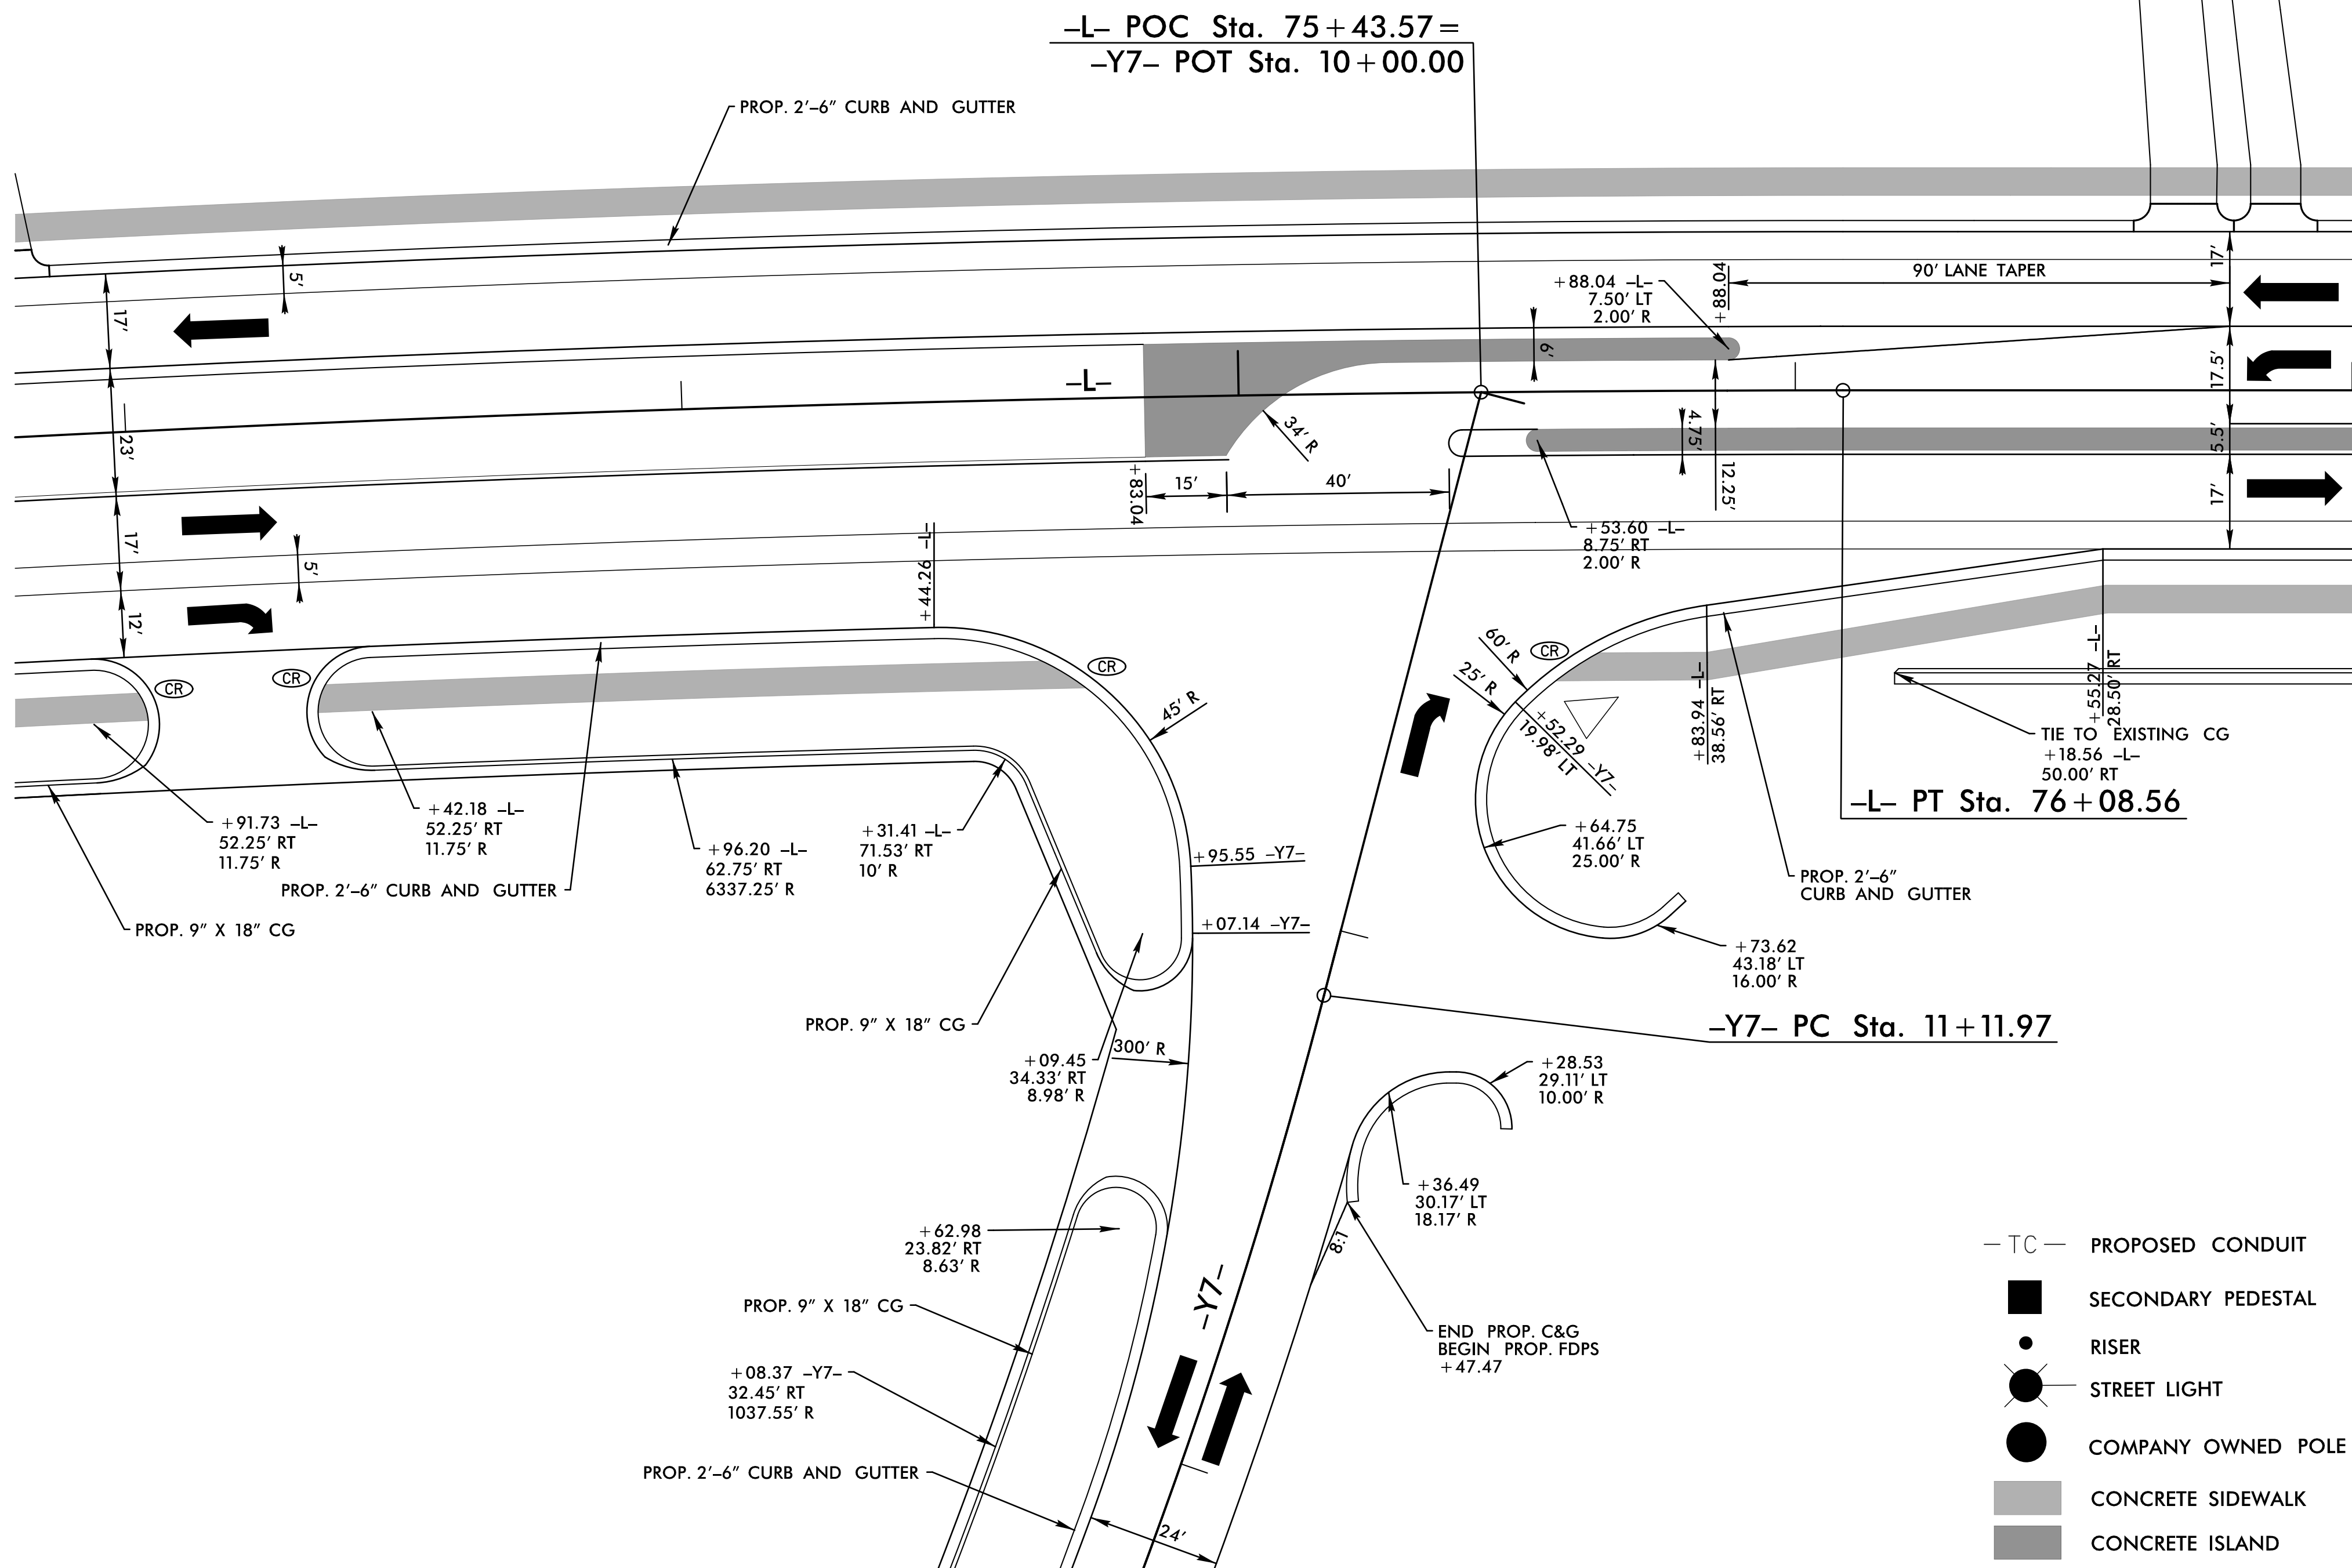


HNTB NORTH CAROLINA, P.C.
4000 Center at North Hills St
Suite 500
Raleigh, North Carolina 27609
NC License No: C-1554

PROJECT REFERENCE NO.		SHEET NO.	
R-5759		2B-7	
R/W SHEET NO.			
ROADWAY DESIGN ENGINEER			
			
DOCUMENT NOT CONSIDERED FINAL UNLESS ALL SIGNATURES COMPLETED			

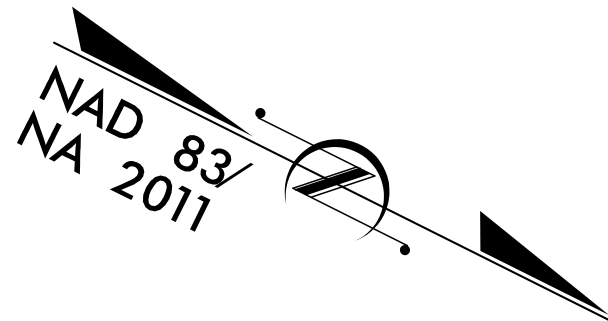

1. ALL DRIVEWAY RADII ARE 20' UNLESS NOTED ON PLANS.
2. ALL OUTSIDE CURB & GUTTER ARE 2'-6" UNLESS OTHERWISE NOTED.
3. ALL ISLANDS ARE KEYED-IN 5" MONOLITHIC CONCRETE ISLANDS UNLESS OTHERWISE NOTED.
4. SEE PLANS FOR SUPERELEVATION RATES AND LOCATIONS.

FOR -L- & -Y7- ALIGNMENTS, SEE SHEETS 8 & 9.
FOR -L- PROFILE, SEE SHEET 21.
FOR -Y7- PROFILE, SEE SHEET 33.

