

8/17/99

07-AUG-2026 09:38
\\p01w09\p01\proj\15759_RDY_PSH02B-8.dgn
HNTB

U-TURN BULB DETAIL AT -L- AND -DRW8-




HNTB NORTH CAROLINA, P.C.
4000 Center at North Hills St
Suite 500
Raleigh, North Carolina 27609
NC License No: C-1554

PROJECT REFERENCE NO.
R-5759

SHEET NO.
2B-8


RW SHEET NO.


ROADWAY DESIGN
ENGINEER

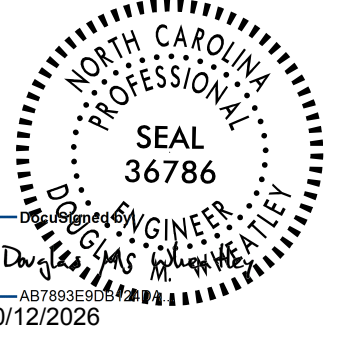

DOCUMENT NOT CONSIDERED FINAL
UNLESS ALL SIGNATURES COMPLETED

NAD 83
NA 2011

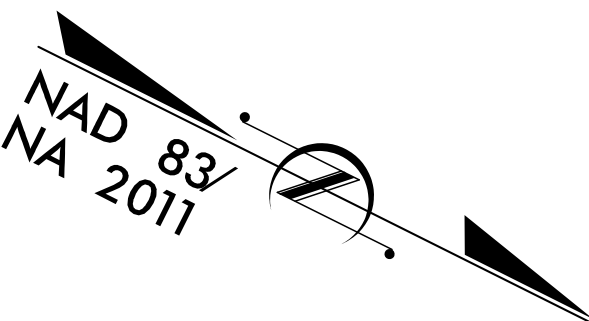

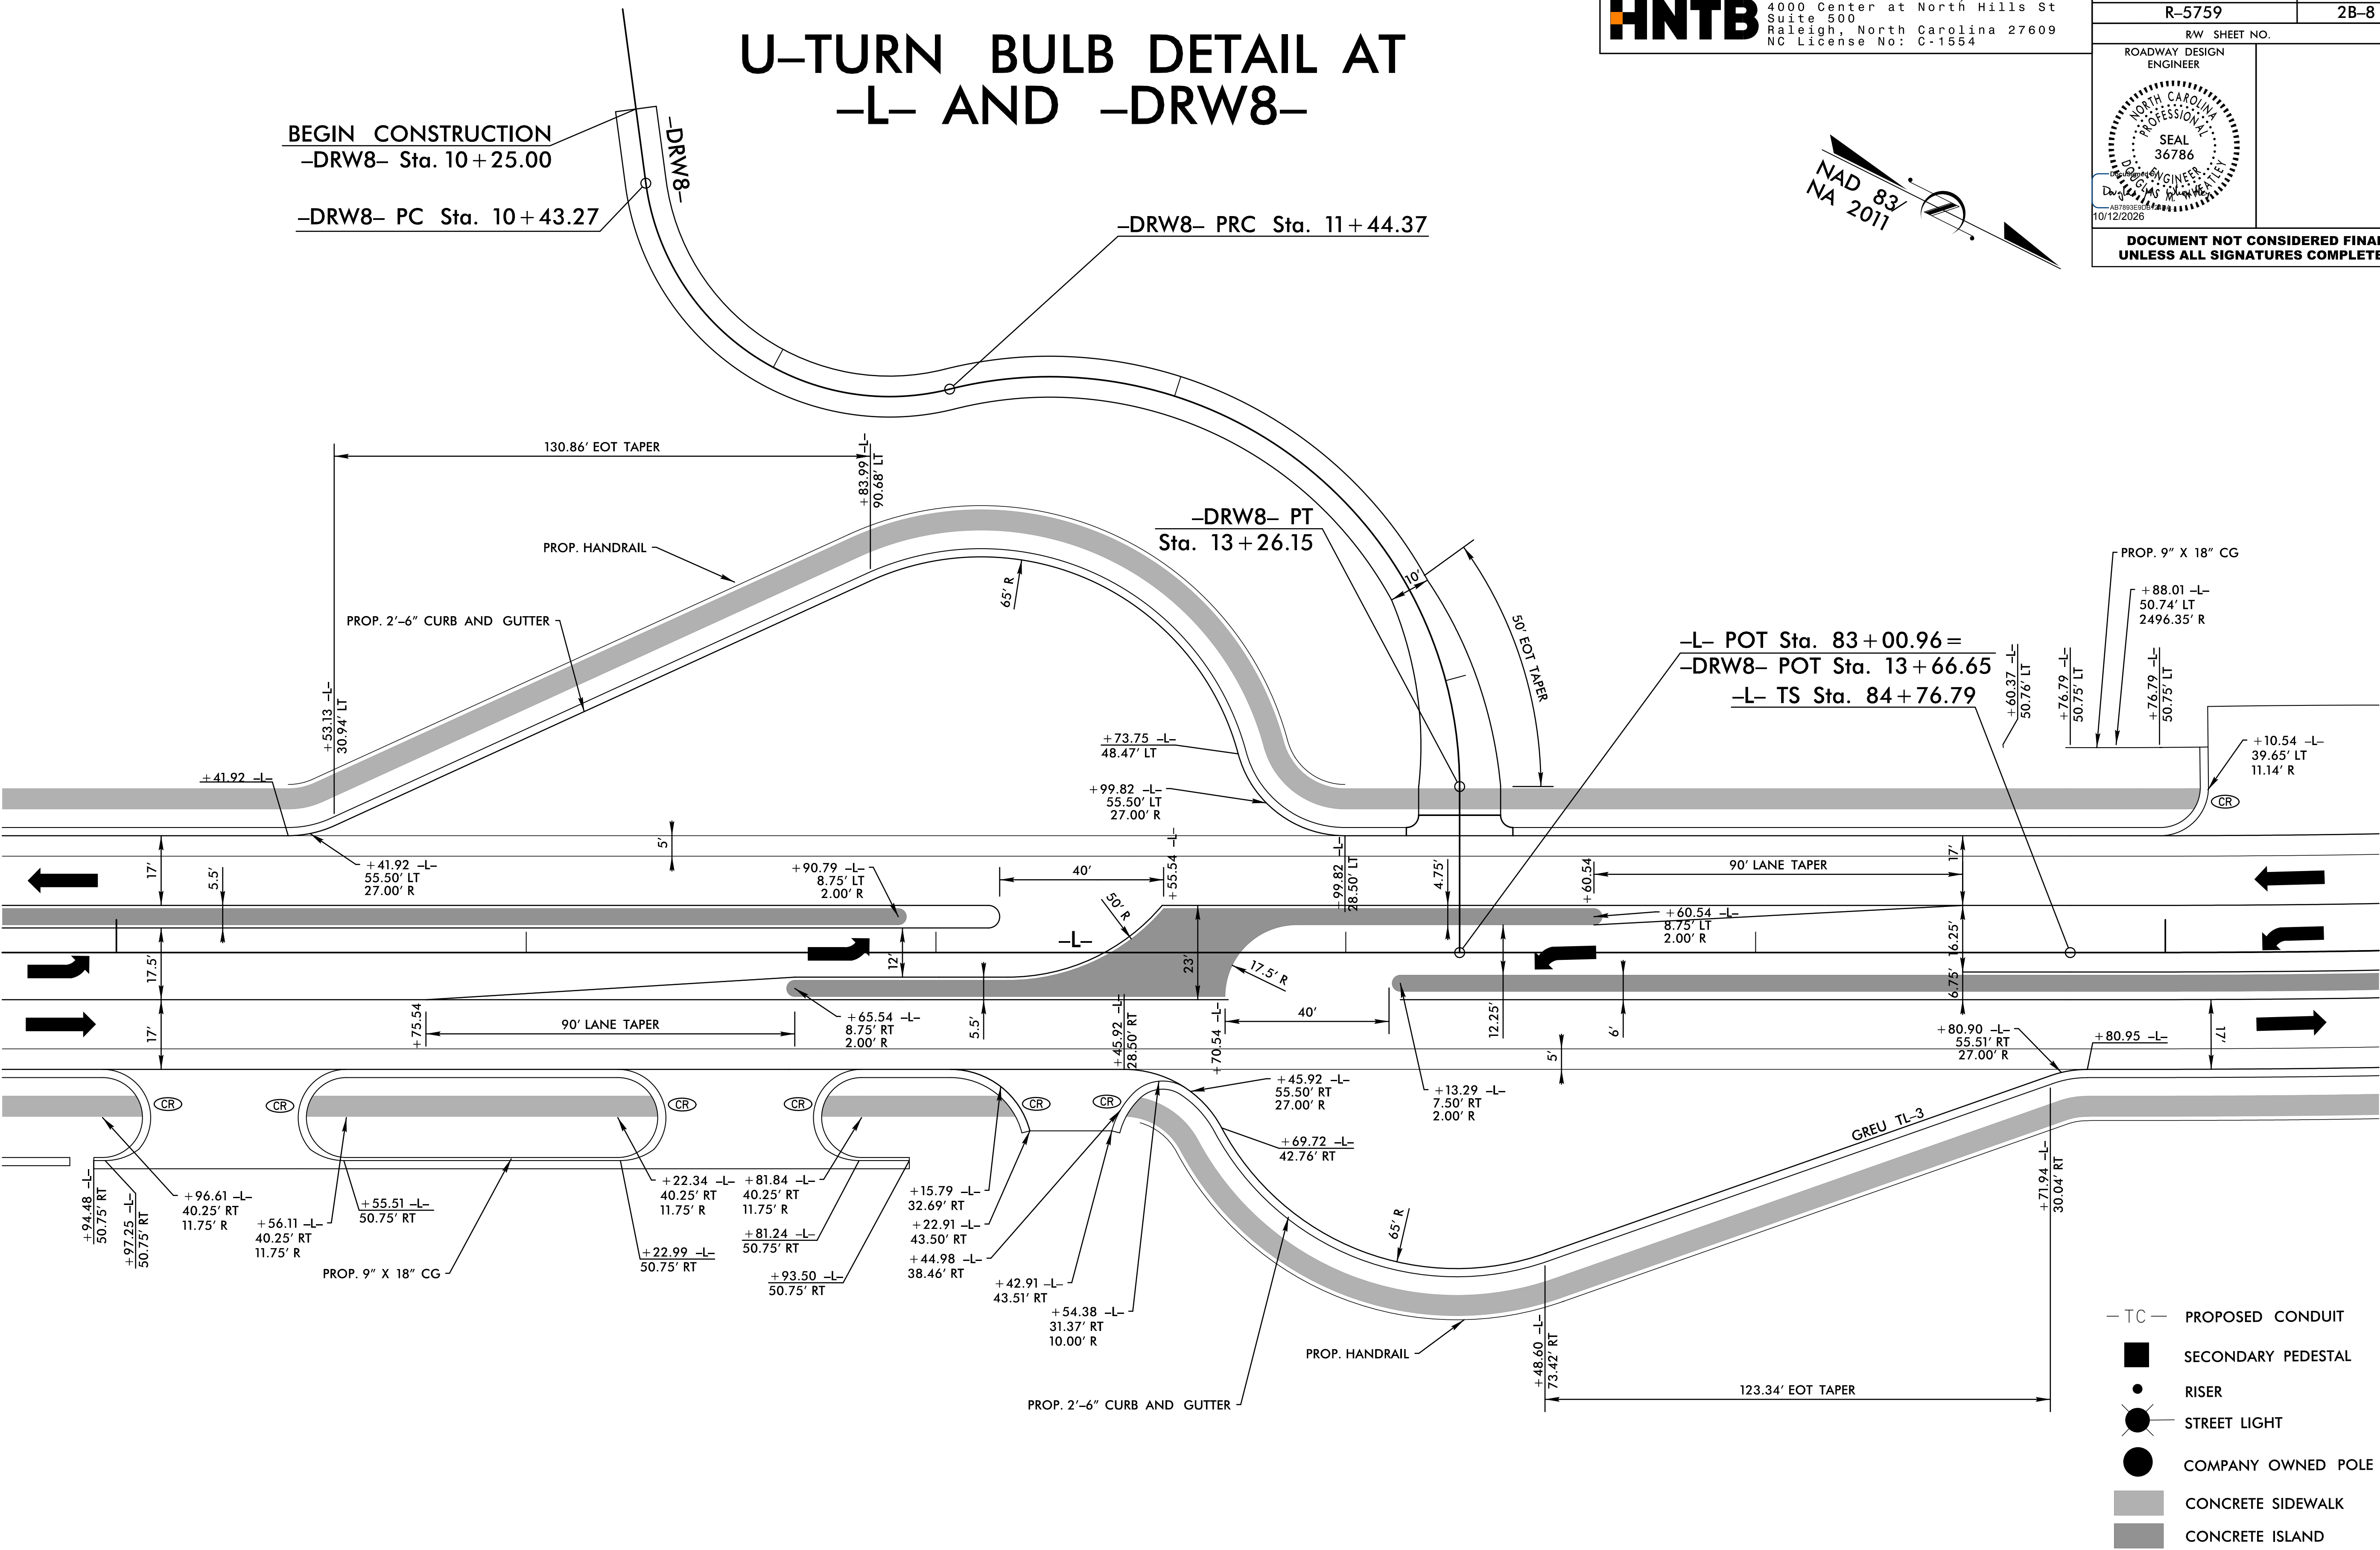

NOTE:
1. SEE PLANS FOR SUPERELEVATION RATES AND LOCATIONS.

FOR -L- & -DRW8- ALIGNMENTS, SEE SHEETS 9.
FOR -L- PROFILE, SEE SHEET 21.
FOR -DRW8- PROFILE, SEE SHEET 33.

