

8/17/99


07-AUG-2026 09:38
\\hntb\work\p\03\115759_RDY_PSH02B-9.dgn
HNTB

INTERSECTION DETAIL AT -L- AND -Y8-




HNTB NORTH CAROLINA, P.C.
4000 Center at North Hills St
Suite 500
Raleigh, North Carolina 27609
NC License No: C-1554

PROJECT REFERENCE NO.		SHEET NO.
R-5759		2B-9
RW SHEET NO.		
ROADWAY DESIGN ENGINEER		
DOCUMENT NOT CONSIDERED FINAL UNLESS ALL SIGNATURES COMPLETED		

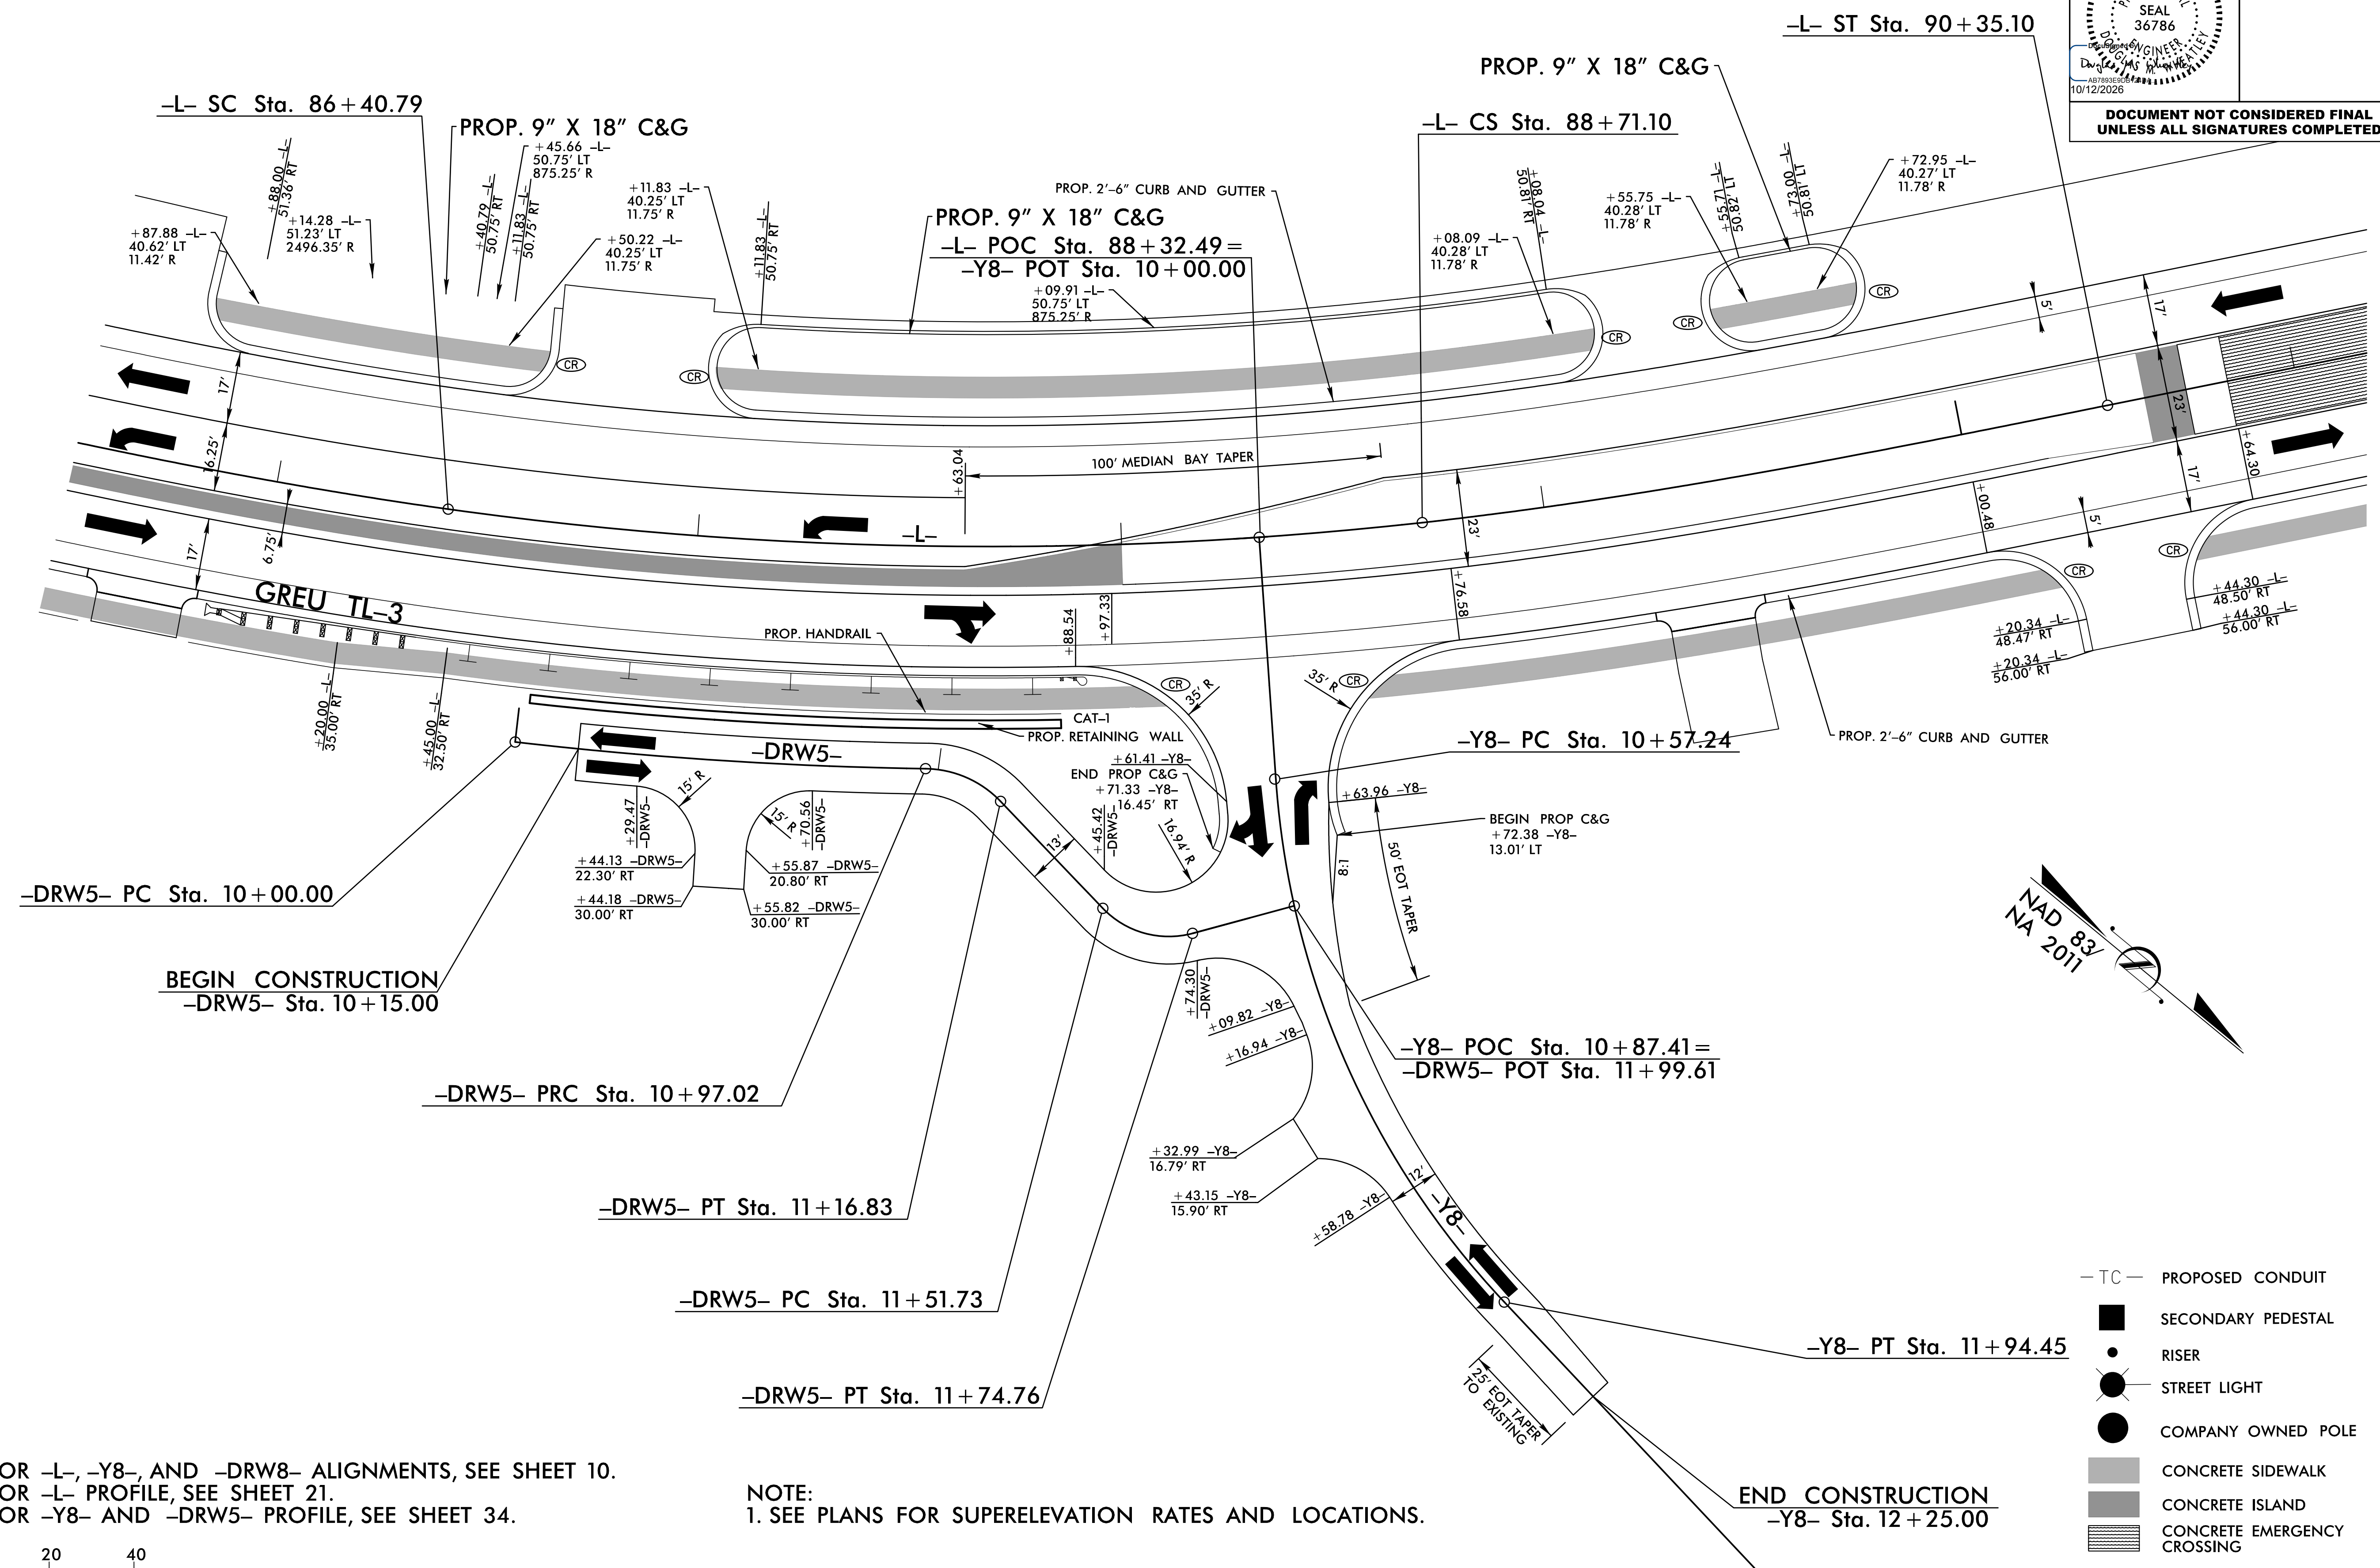

FOR -L-, -Y8-, AND -DRW5- ALIGNMENTS, SEE SHEET 10.
FOR -L- PROFILE, SEE SHEET 21.
FOR -Y8- AND -DRW5- PROFILE, SEE SHEET 34.

NOTE:
1. SEE PLANS FOR SUPERELEVATION RATES AND LOCATIONS.

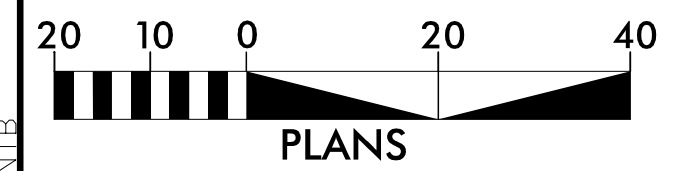

- TC - PROPOSED CONDUIT
- SECONDARY PEDESTAL
- RISER
- STREET LIGHT
- COMPANY OWNED POLE
- CONCRETE SIDEWALK
- CONCRETE ISLAND
- CONCRETE EMERGENCY CROSSING