

ROUNABOUT DETAIL AT -L-, -Y10-, -Y11-, AND -C4-



HNTB NORTH CAROLINA, P.C.
4000 Center at North Hills St
Suite 500
Raleigh, North Carolina 27609
NC License No: C-1554

PROJECT REFERENCE NO.


R-5759

SHEET NO.


2B-10

R/W SHEET NO.


ROADWAY DESIGN
ENGINEER

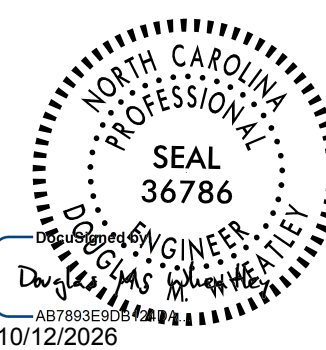

DOCUMENT NOT CONSIDERED FINAL
UNLESS ALL SIGNATURES COMPLETED

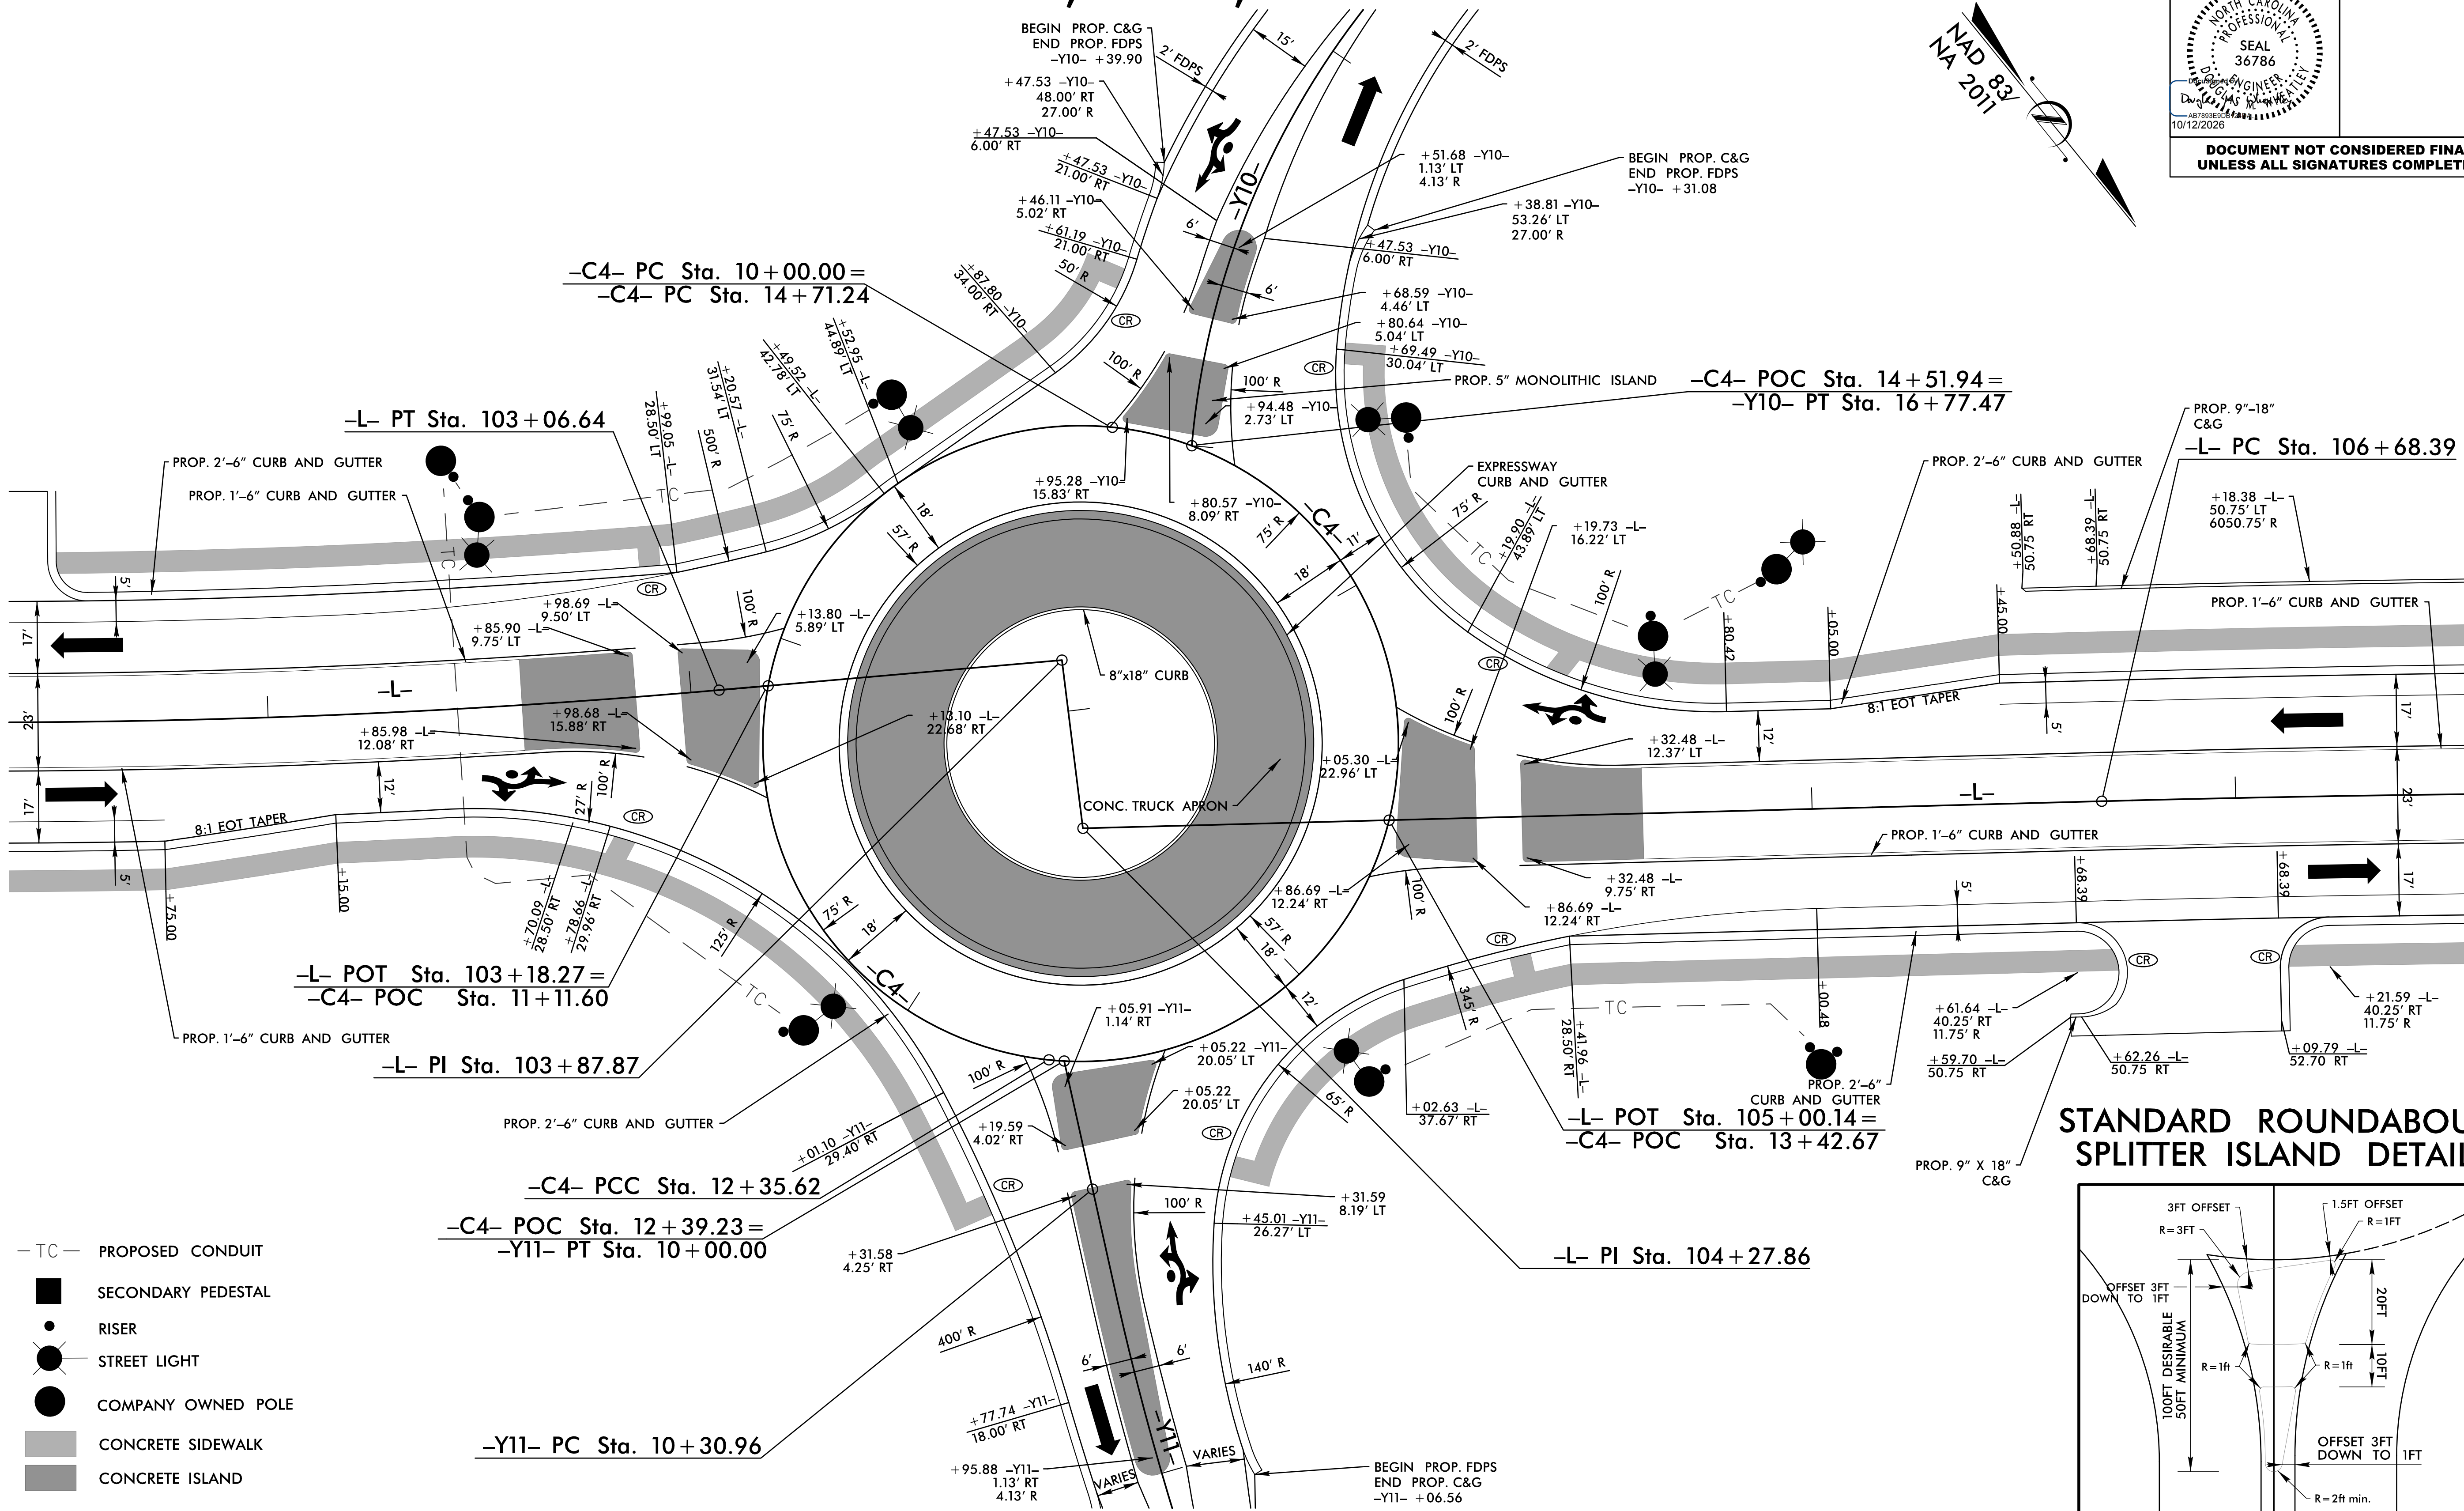

STANDARD ROUNABOUT SPLITTER ISLAND DETAIL

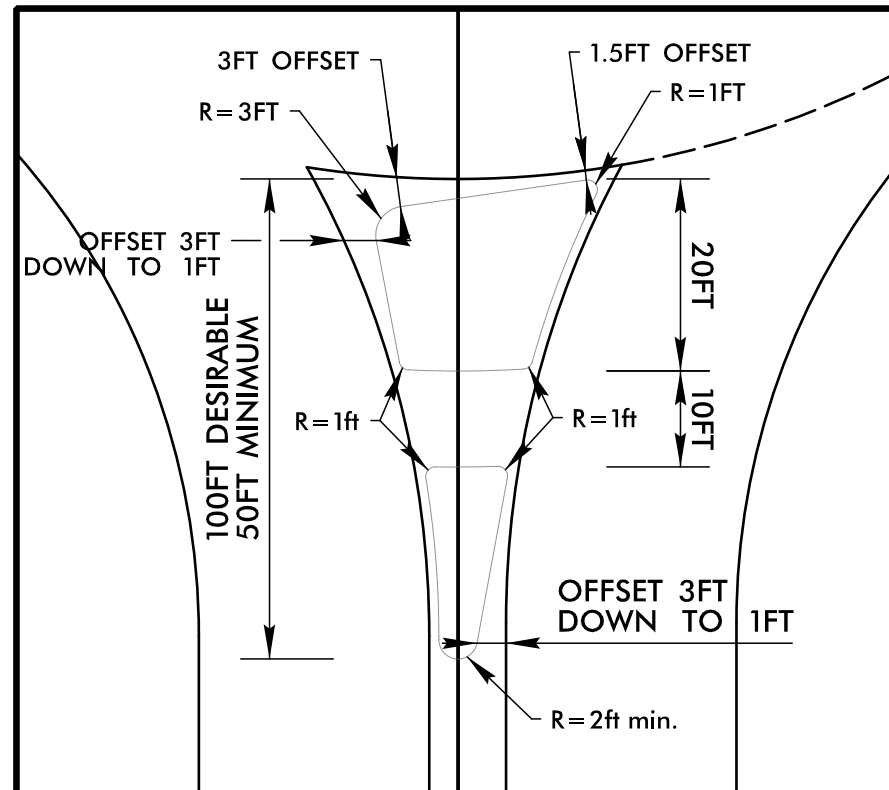

NOTE:

1. ALL DRIVEWAY RADII ARE 20' UNLESS NOTED ON PLANS.
2. ALL OUTSIDE CURB & GUTTER ARE 2'-6" UNLESS OTHERWISE NOTED.
3. ALL ISLANDS ARE KEYED-IN 5" MONOLITHIC CONCRETE ISLANDS UNLESS OTHERWISE NOTED.
4. SEE PLANS FOR SUPERELEVATION RATES AND LOCATIONS.

FOR -L-, -Y10-, -Y11 & -C4- ALIGNMENTS, SEE SHEET 11.
FOR -L- PROFILE, SEE SHEET 22.
FOR -Y10- & -Y11- PROFILES, SEE SHEET 36.
FOR -C4- PROFILE, SEE SHEET 37.
FOR CONDUIT DETAILS SEE UC-11