

8/17/99

07-AUG-2026 09:33  
\\regdw01\proj\18-5759-RDY\_PSH02B-13.dgn  
HNTB



HNTB NORTH CAROLINA, P.C.

4000 Center at North Hills St

Suite 500

Raleigh, North Carolina 27609

NC License No: C-1554

PROJECT REFERENCE NO.


R-5759

SHEET NO.

2B-13


RW SHEET NO.

ROADWAY DESIGN ENGINEER

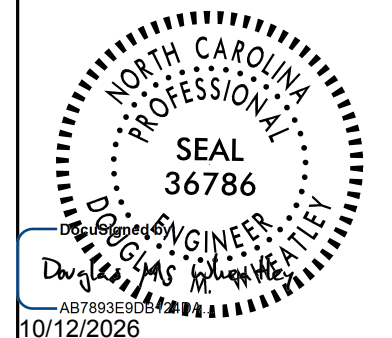

DOCUMENT NOT CONSIDERED FINAL

UNLESS ALL SIGNATURES COMPLETED

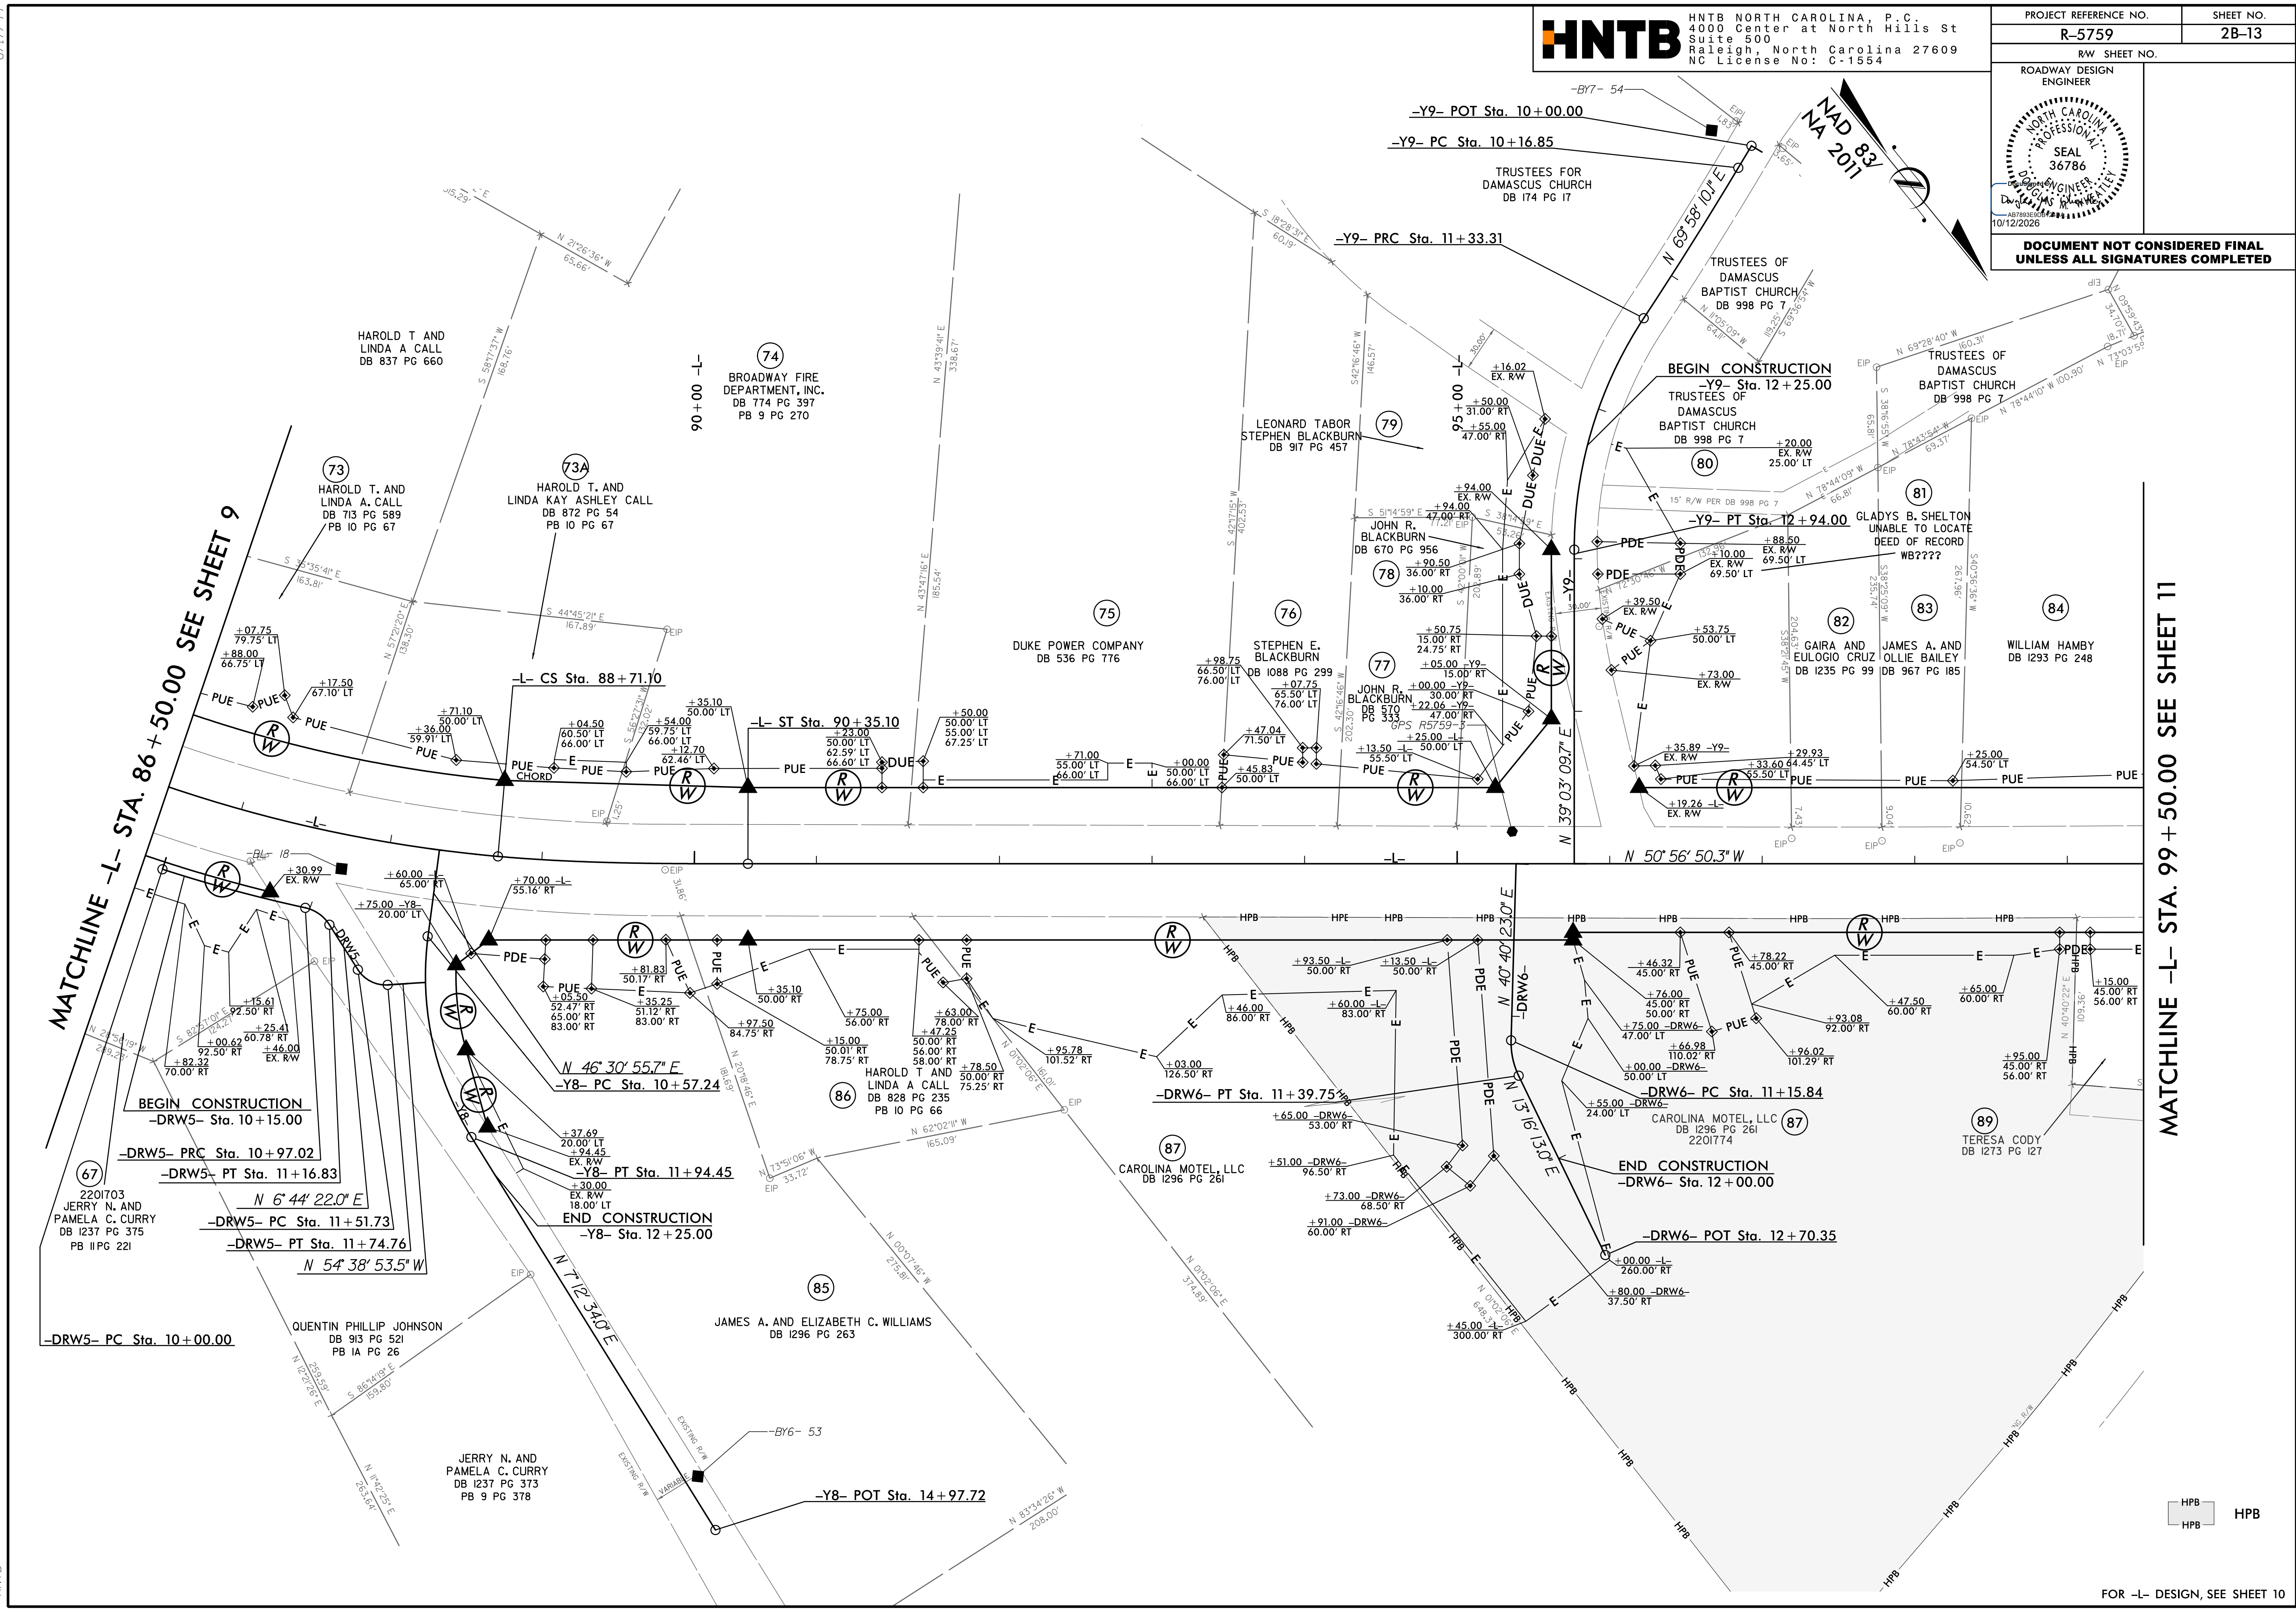

FOR -L- DESIGN, SEE SHEET 10