



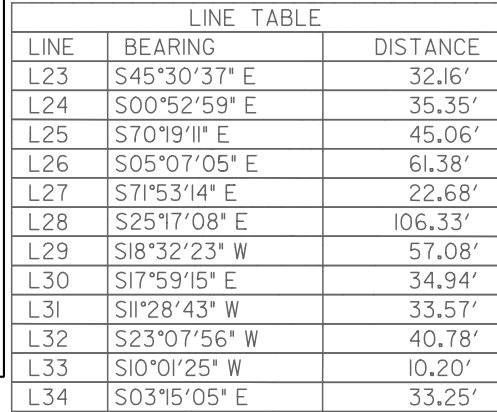

- NOTE:
1. ALL DRIVEWAY RADII ARE 20' UNLESS NOTED ON PLANS.
 2. ALL OUTSIDE CURB & GUTTER ARE 2'-6" UNLESS OTHERWISE NOTED.
 3. ALL ISLANDS ARE KEED-IN 5" MONOLITHIC CONCRETE ISLANDS UNLESS OTHERWISE NOTED.
 4. FOR ROUNDABOUT DIMENSIONS, SEE DETAIL SHEETS 2B-2 AND 2B-3.

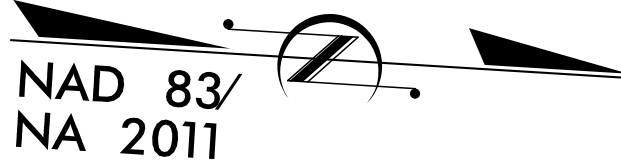

NAD 83
NA 2011



MATCHLINE -Y2-
STA. 22 + 00.00
SEE SHEET 17

