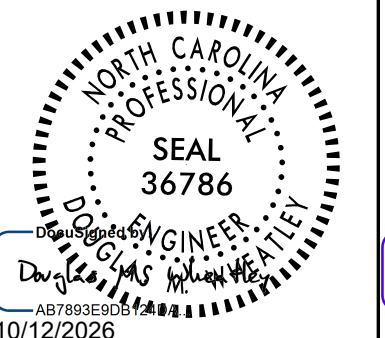





8/17/99

07-AUG-2026 09:39
Roadway\ProJ\R-5759_1_RDY_PSH08.dgn
HNTB

HNTB HNTB NORTH CAROLINA, P.C.
4000 Center at North Hills St
Suite 500
Raleigh, North Carolina 27609
NC License No: C-1554

PROJECT REFERENCE NO.		SHEET NO.
R-5759		8
RW SHEET NO.		
ROADWAY DESIGN ENGINEER		HYDRAULICS ENGINEER
		
DOCUMENT NOT CONSIDERED FINAL UNLESS ALL SIGNATURES COMPLETED		

-  HPB
-  CONCRETE SIDEWALK
-  CONCRETE ISLAND
-  PAVEMENT REMOVAL

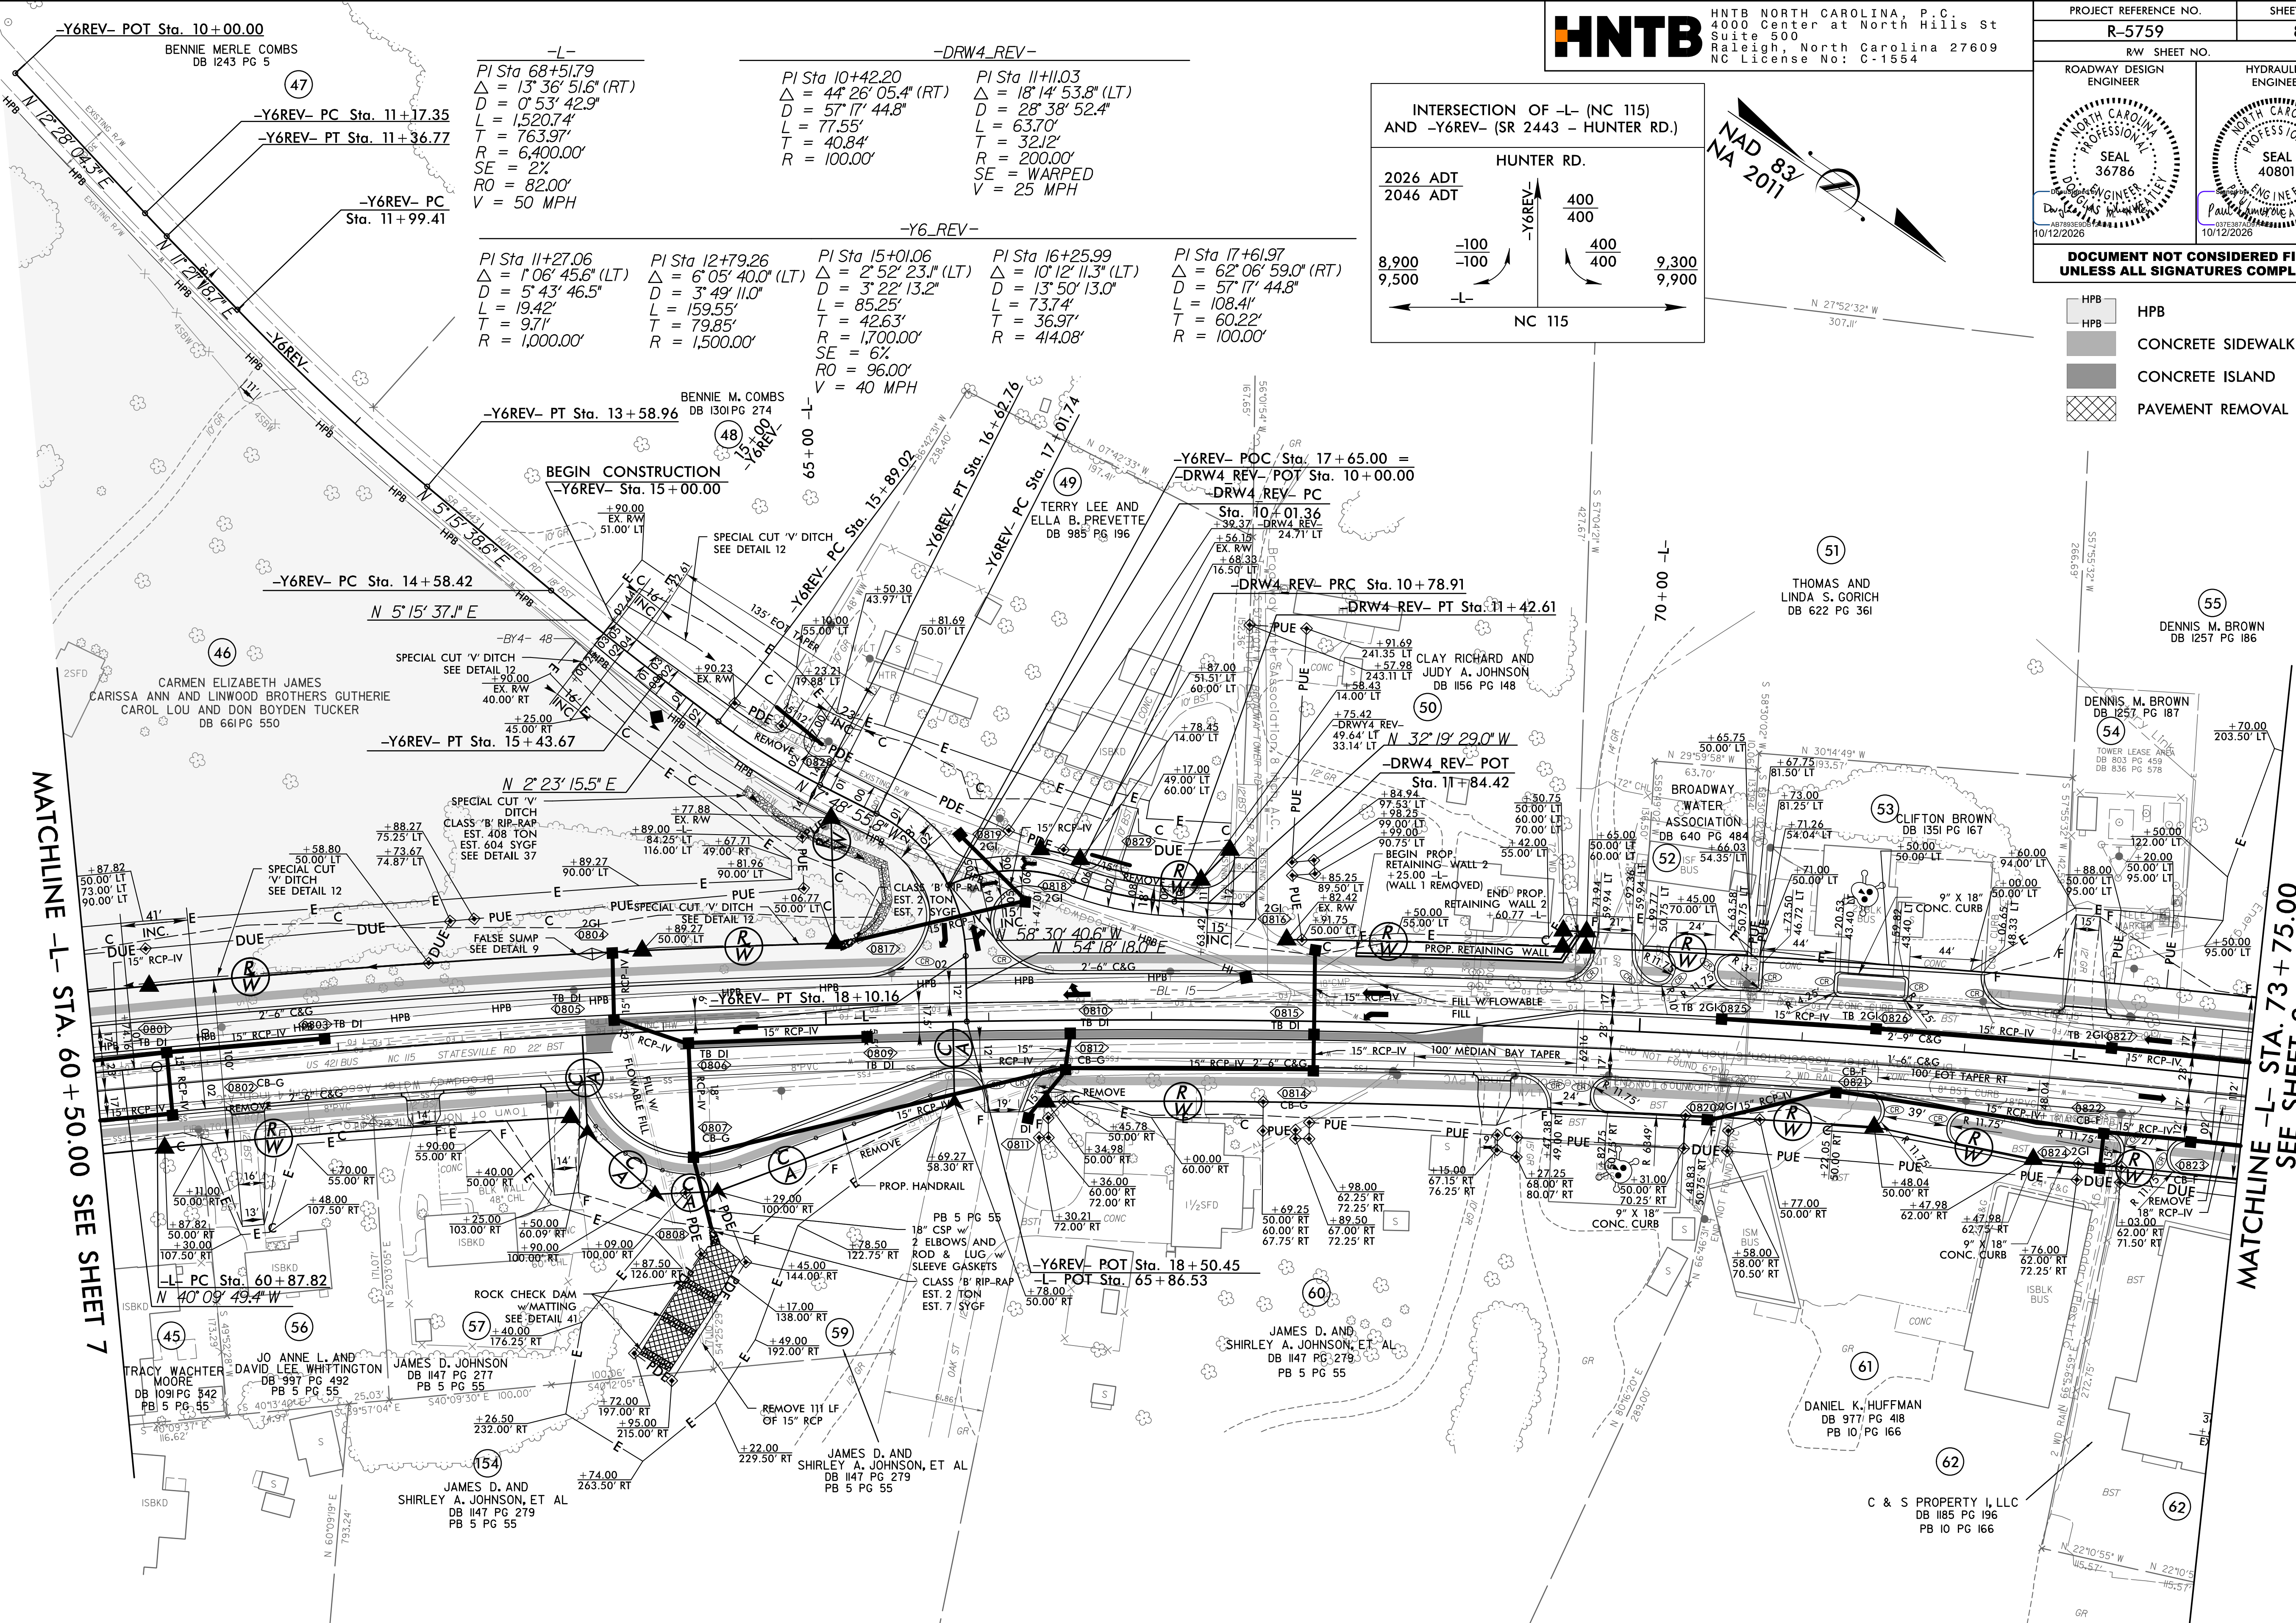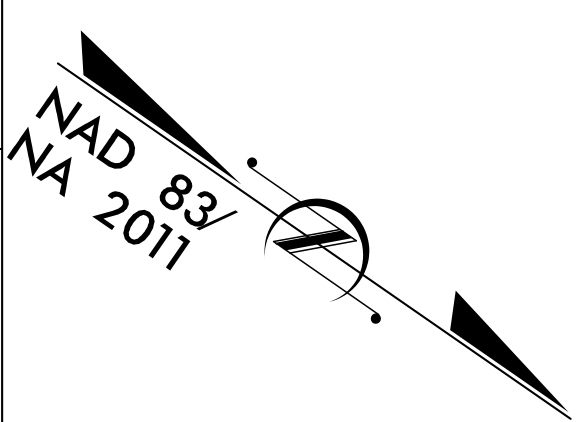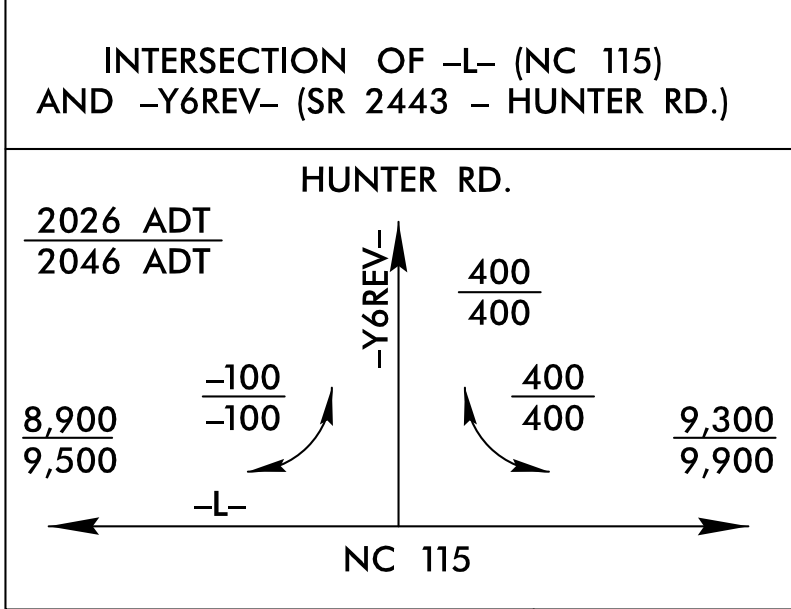

NOTE:
1. ALL DRIVEWAY RADII ARE 20' UNLESS NOTED ON PLANS.
2. ALL OUTSIDE CURB & GUTTER ARE 2'-6" UNLESS OTHERWISE NOTED.
3. ALL ISLANDS ARE KEYED-IN 5" MONOLITHIC CONCRETE ISLANDS UNLESS OTHERWISE NOTED.

FOR -L- PROFILE, SEE SHEETS 20 & 21
FOR -Y6REV- PROFILE, SEE SHEET 32
FOR -DRW4 REV- PROFILE, SEE SHEET 33
FOR INTERSECTION DETAIL AT -L-, -Y6REV-, & -DRW4 REV-, SEE SHEET 28-B
FOR WALL 2 PLANS, SEE SHEETS W2-1 THRU W2-7

MATCHLINE -L- STA. 73 + 75.00
SEE SHEET 9

MATCHLINE -L- STA. 60 + 50.00 SEE SHEET 7