
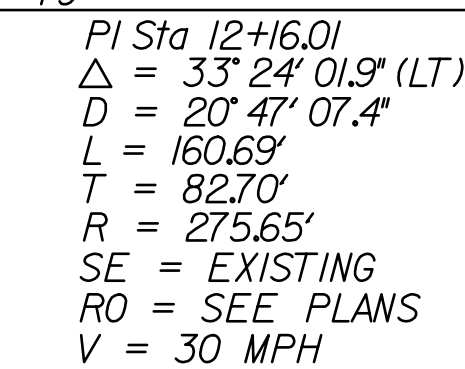


FOR ROW MONUMENT INFORMATION SEE PSH 2B-13
FOR EMERGENCY VEHICLE ACCESS DETAIL SEE SHEET 2B-15
FOR -L- PROFILE, SEE SHEETS 21 & 22
FOR -Y8- PROFILE, SEE SHEET 34
FOR -DRW5- PROFILE, SEE SHEET 34
FOR -DRW6- PROFILE, SEE SHEET 35
FOR -Y9- PROFILE, SEE SHEET 35
FOR RETAINING WALL 3 PLANS, SEE SHEETS W3-1 THRU W3-7

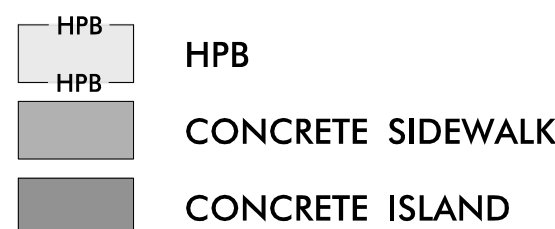

NOTE:

1. ALL DRIVEWAY RADII ARE 20' UNLESS NOTED ON PLANS.
2. ALL OUTSIDE CURB & GUTTER ARE 2'-6" UNLESS OTHERWISE NOTED.
3. ALL ISLANDS ARE KEYED-IN 5" MONOLITHIC CONCRETE ISLANDS UNLESS OTHERWISE NOTED
4. FOR ISLAND DIMENSIONS, SEE DETAIL 2B-9.