




8/17/2026

-L- PI Sta 102+19.43 Δ = 5° 00' 00.0" (LT) D = 2' 51' 53.2" L = 174.53' T = 87.32' R = 2,000.00' SE = 3% RO = 105.00' V = 45 MPH	-Y10- PI Sta 107+58.11 Δ = 1° 42' 48.0" (RT) D = 0' 57' 17.7" L = 179.42' T = 89.72' R = 6,000.00' SE = 2% RO = 70.00' V = 45 MPH	-Y10- PI Sta 12+61.89 Δ = 25° 22' 13.1" (RT) D = 8' 29' 17.7" L = 298.89' T = 151.93' R = 675.00' SE = 6% RO = 102.00' V = 35 MPH	-Y10- PI Sta 15+89.25 Δ = 85° 32' 52.0" (LT) D = 29' 22' 56.8" L = 291.15' T = 180.41' R = 195.00' SE = 6% RO = 102.00' V = 20 MPH
-Y11- PI Sta 12+35.32 Δ = 28° 53' 49.0" (LT) D = 8' 11' 06.4" L = 353.04' T = 180.36' R = 700.00' SE = 4% RO = 80.00' V = 25 MPH	-C4- PI Sta Undefined Δ = 360° 00' 00.0" (LT) D = 76' 23' 39.7" L = 235.62' T = Undefined R = 75.00' SE = 2% RO = SEE PLANS V = 35 MPH	-DRW9- PI Sta 10+20.65 Δ = 30° 47' 35.2" (LT) D = 76' 23' 39.7" L = 40.31' T = 20.65' R = 75.00' SE = 2% RO = 26.00' V = 15 MPH	-DRW9- PI Sta 11+57.82 Δ = 55° 38' 41.1" (LT) D = 76' 23' 39.7" L = 72.84' T = 39.58' R = 75.00' SE = 2% RO = 26.00' V = 15 MPH

MATCHLINE -L- STA. 99 + 50.00 SEE SHEET 10

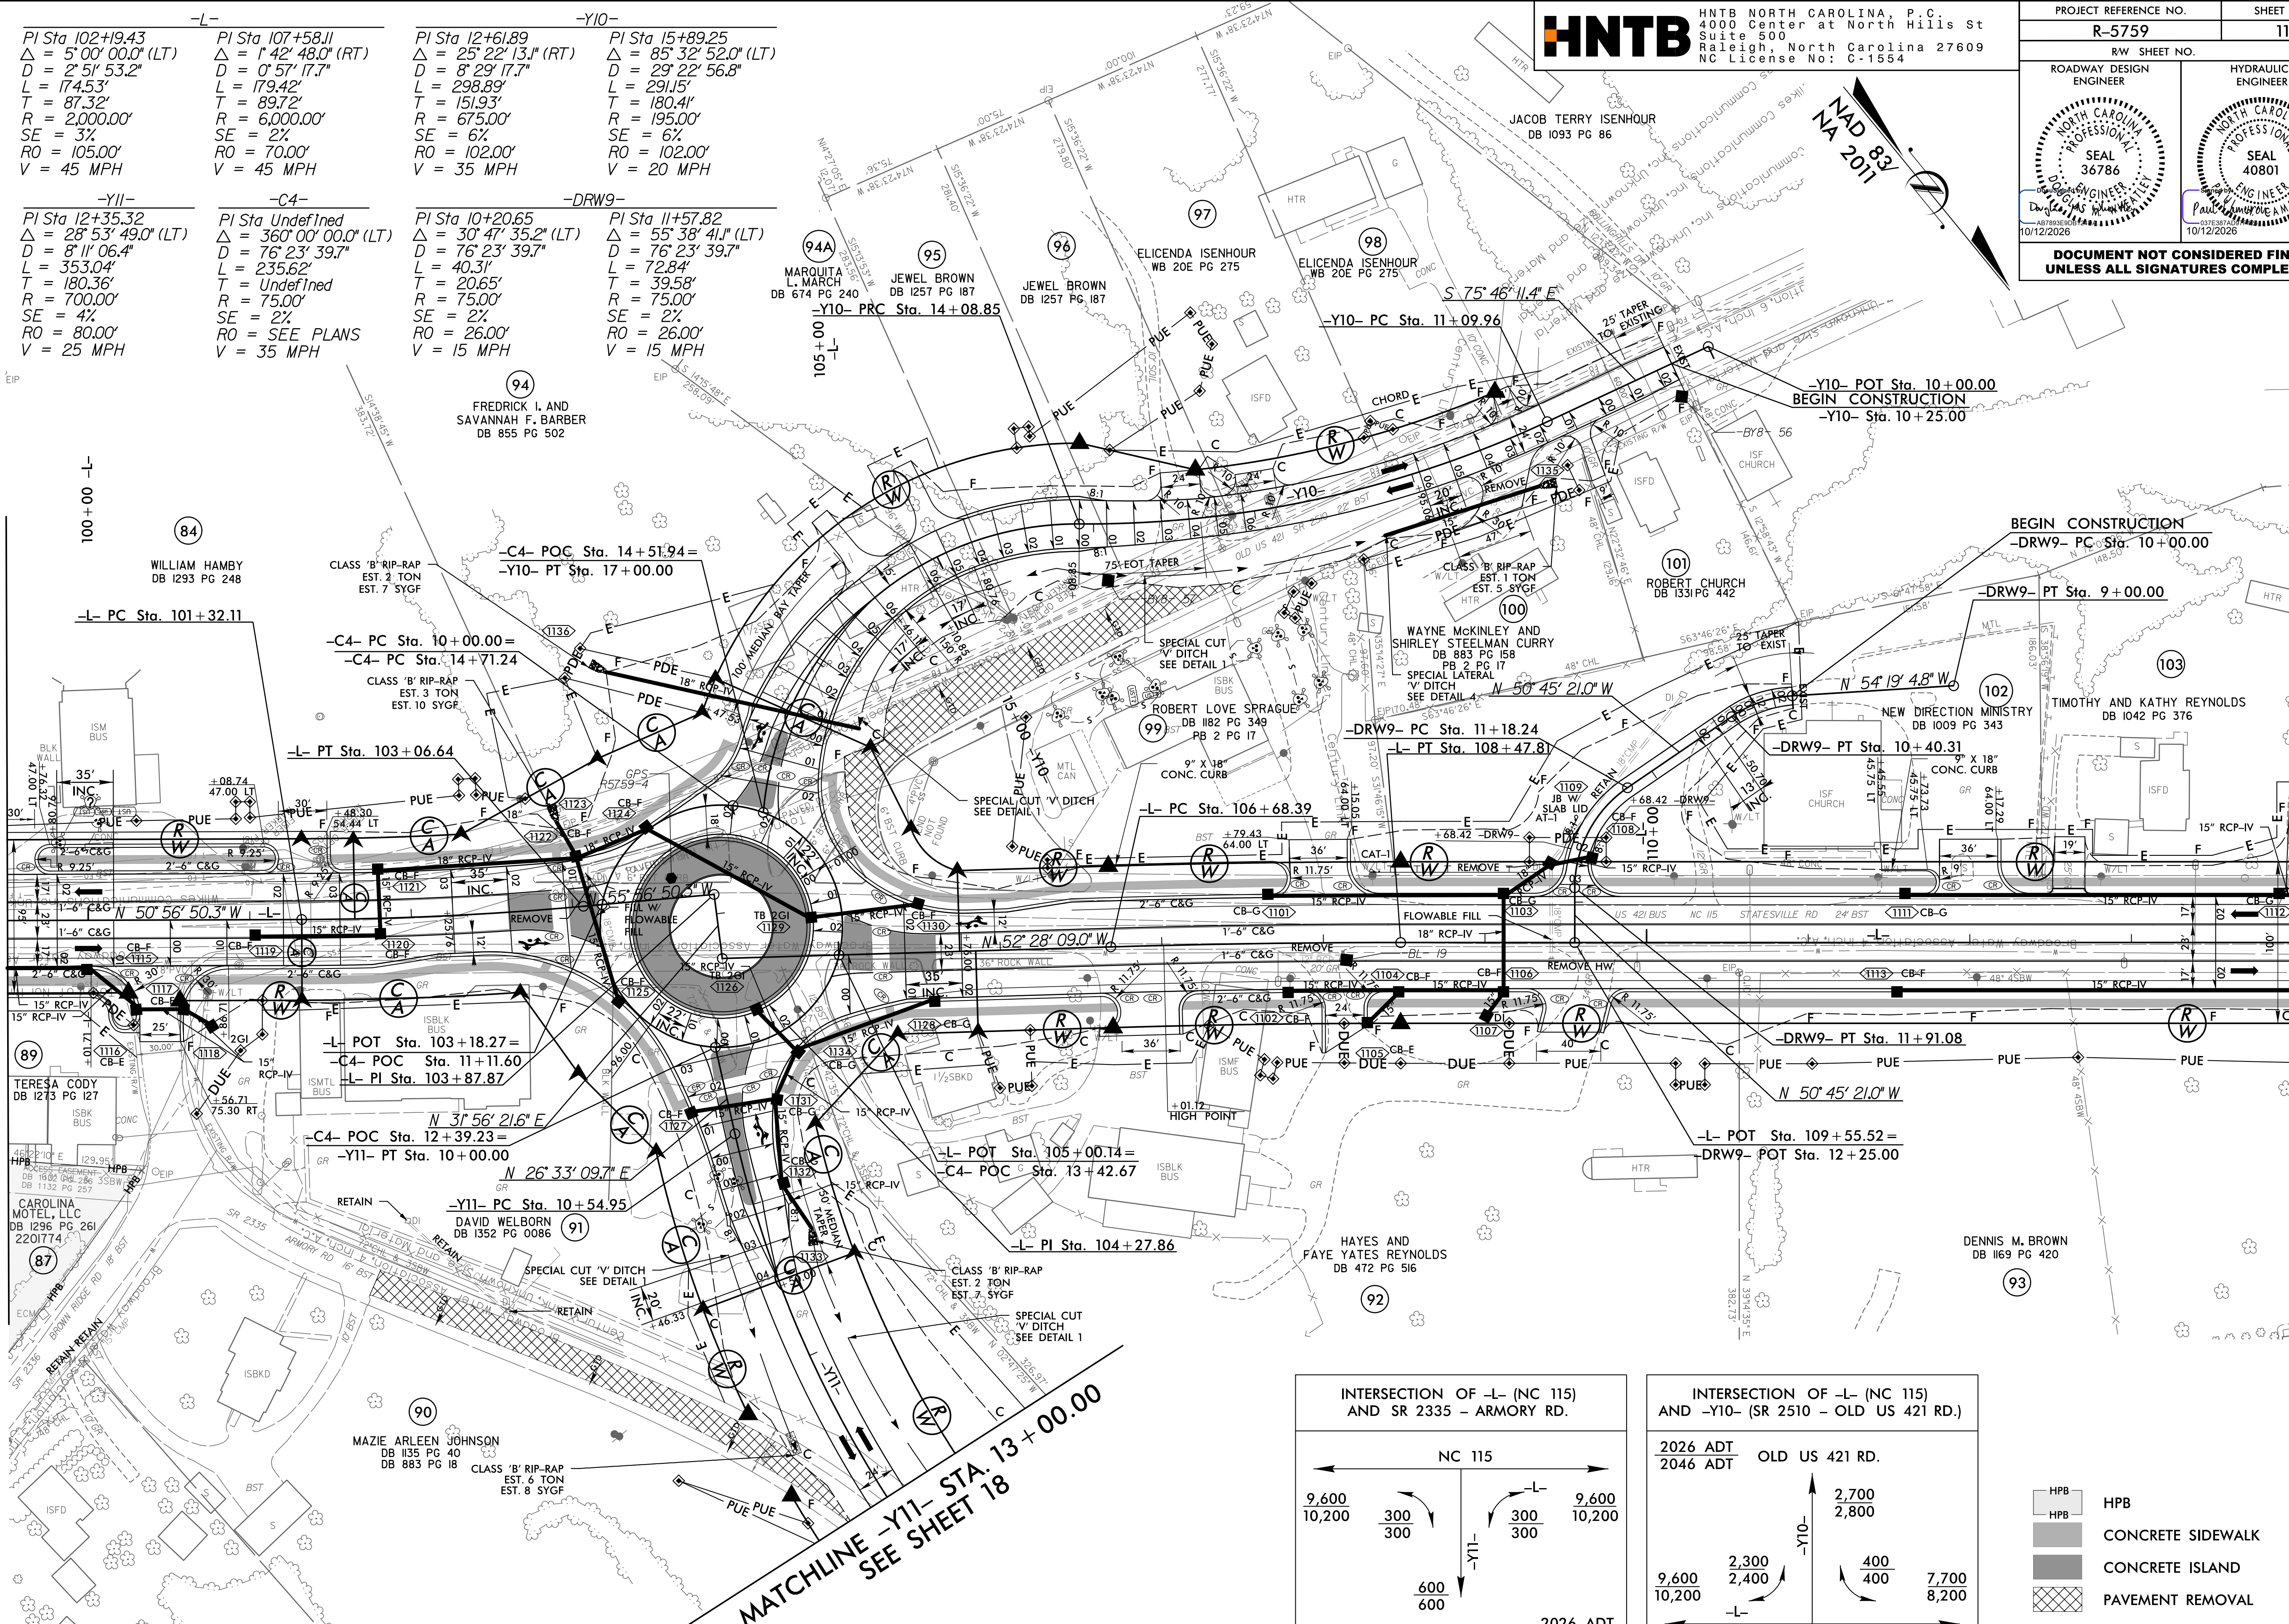

- NOTE:
1. ALL DRIVEWAY RADII ARE 20' UNLESS NOTED ON PLANS.
 2. ALL OUTSIDE CURB & GUTTER ARE 2'-6\"/>

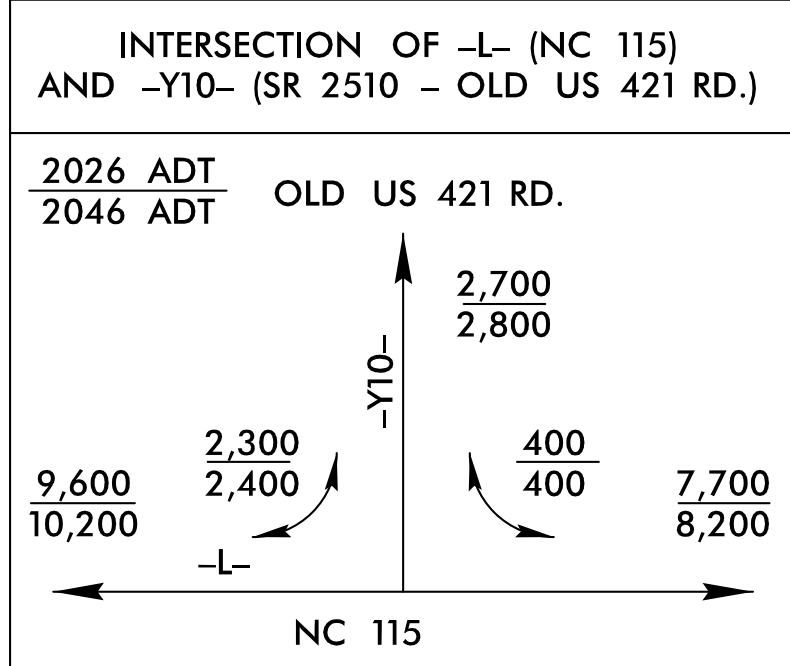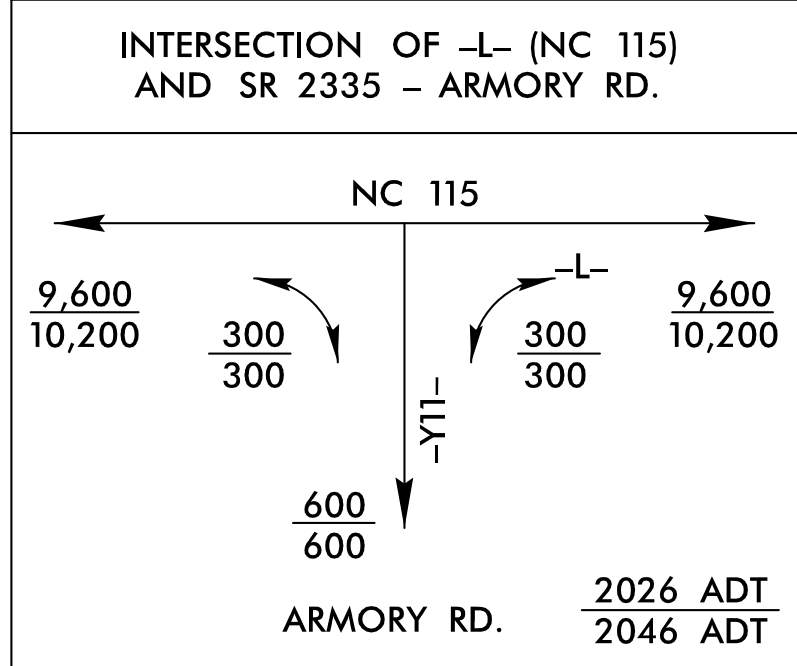

- HPB HPB
- CONCRETE SIDEWALK
- CONCRETE ISLAND
- PAVEMENT REMOVAL

FOR ROW MONUMENTS SEE SHEET 2B-14
FOR -L- PROFILE, SEE SHEET 22
FOR -Y10- AND -Y11- PROFILES, SEE SHEET 36
FOR -C4- AND -DRW9- PROFILES, SEE SHEET 37
FOR CONDUIT DETAILS SEE UC-11

HNTB

HNTB NORTH CAROLINA, P.C.
4000 Center at North Hills St
Suite 500
Raleigh, North Carolina 27609
NC License No: C-1554

PROJECT REFERENCE NO.
R-5759

RW SHEET NO.
11

ROADWAY DESIGN ENGINEER
SEAL 36786
10/12/2026

HYDRAULICS ENGINEER
SEAL 40801
10/12/2026

**DOCUMENT NOT CONSIDERED FINAL
UNLESS ALL SIGNATURES COMPLETED**

MATCHLINE -L- STA. 114 + 00.00 SEE SHEET 12