

8/17/99

07-AUG-2026 09:39
\\Roadway\Projects\1759\1759_PSH12.dgn
HNTB



HNTB NORTH CAROLINA, P.C.
4000 Center at North Hills St
Suite 500
Raleigh, North Carolina 27609
NC License No: C-1554

PROJECT REFERENCE NO.

R-5759

SHEET NO.

12

R/W SHEET NO.


ROADWAY DESIGN
ENGINEER

HYDRAULICS
ENGINEER



DOCUMENT NOT CONSIDERED FINAL
UNLESS ALL SIGNATURES COMPLETED

CONCRETE SIDEWALK
CONCRETE ISLAND

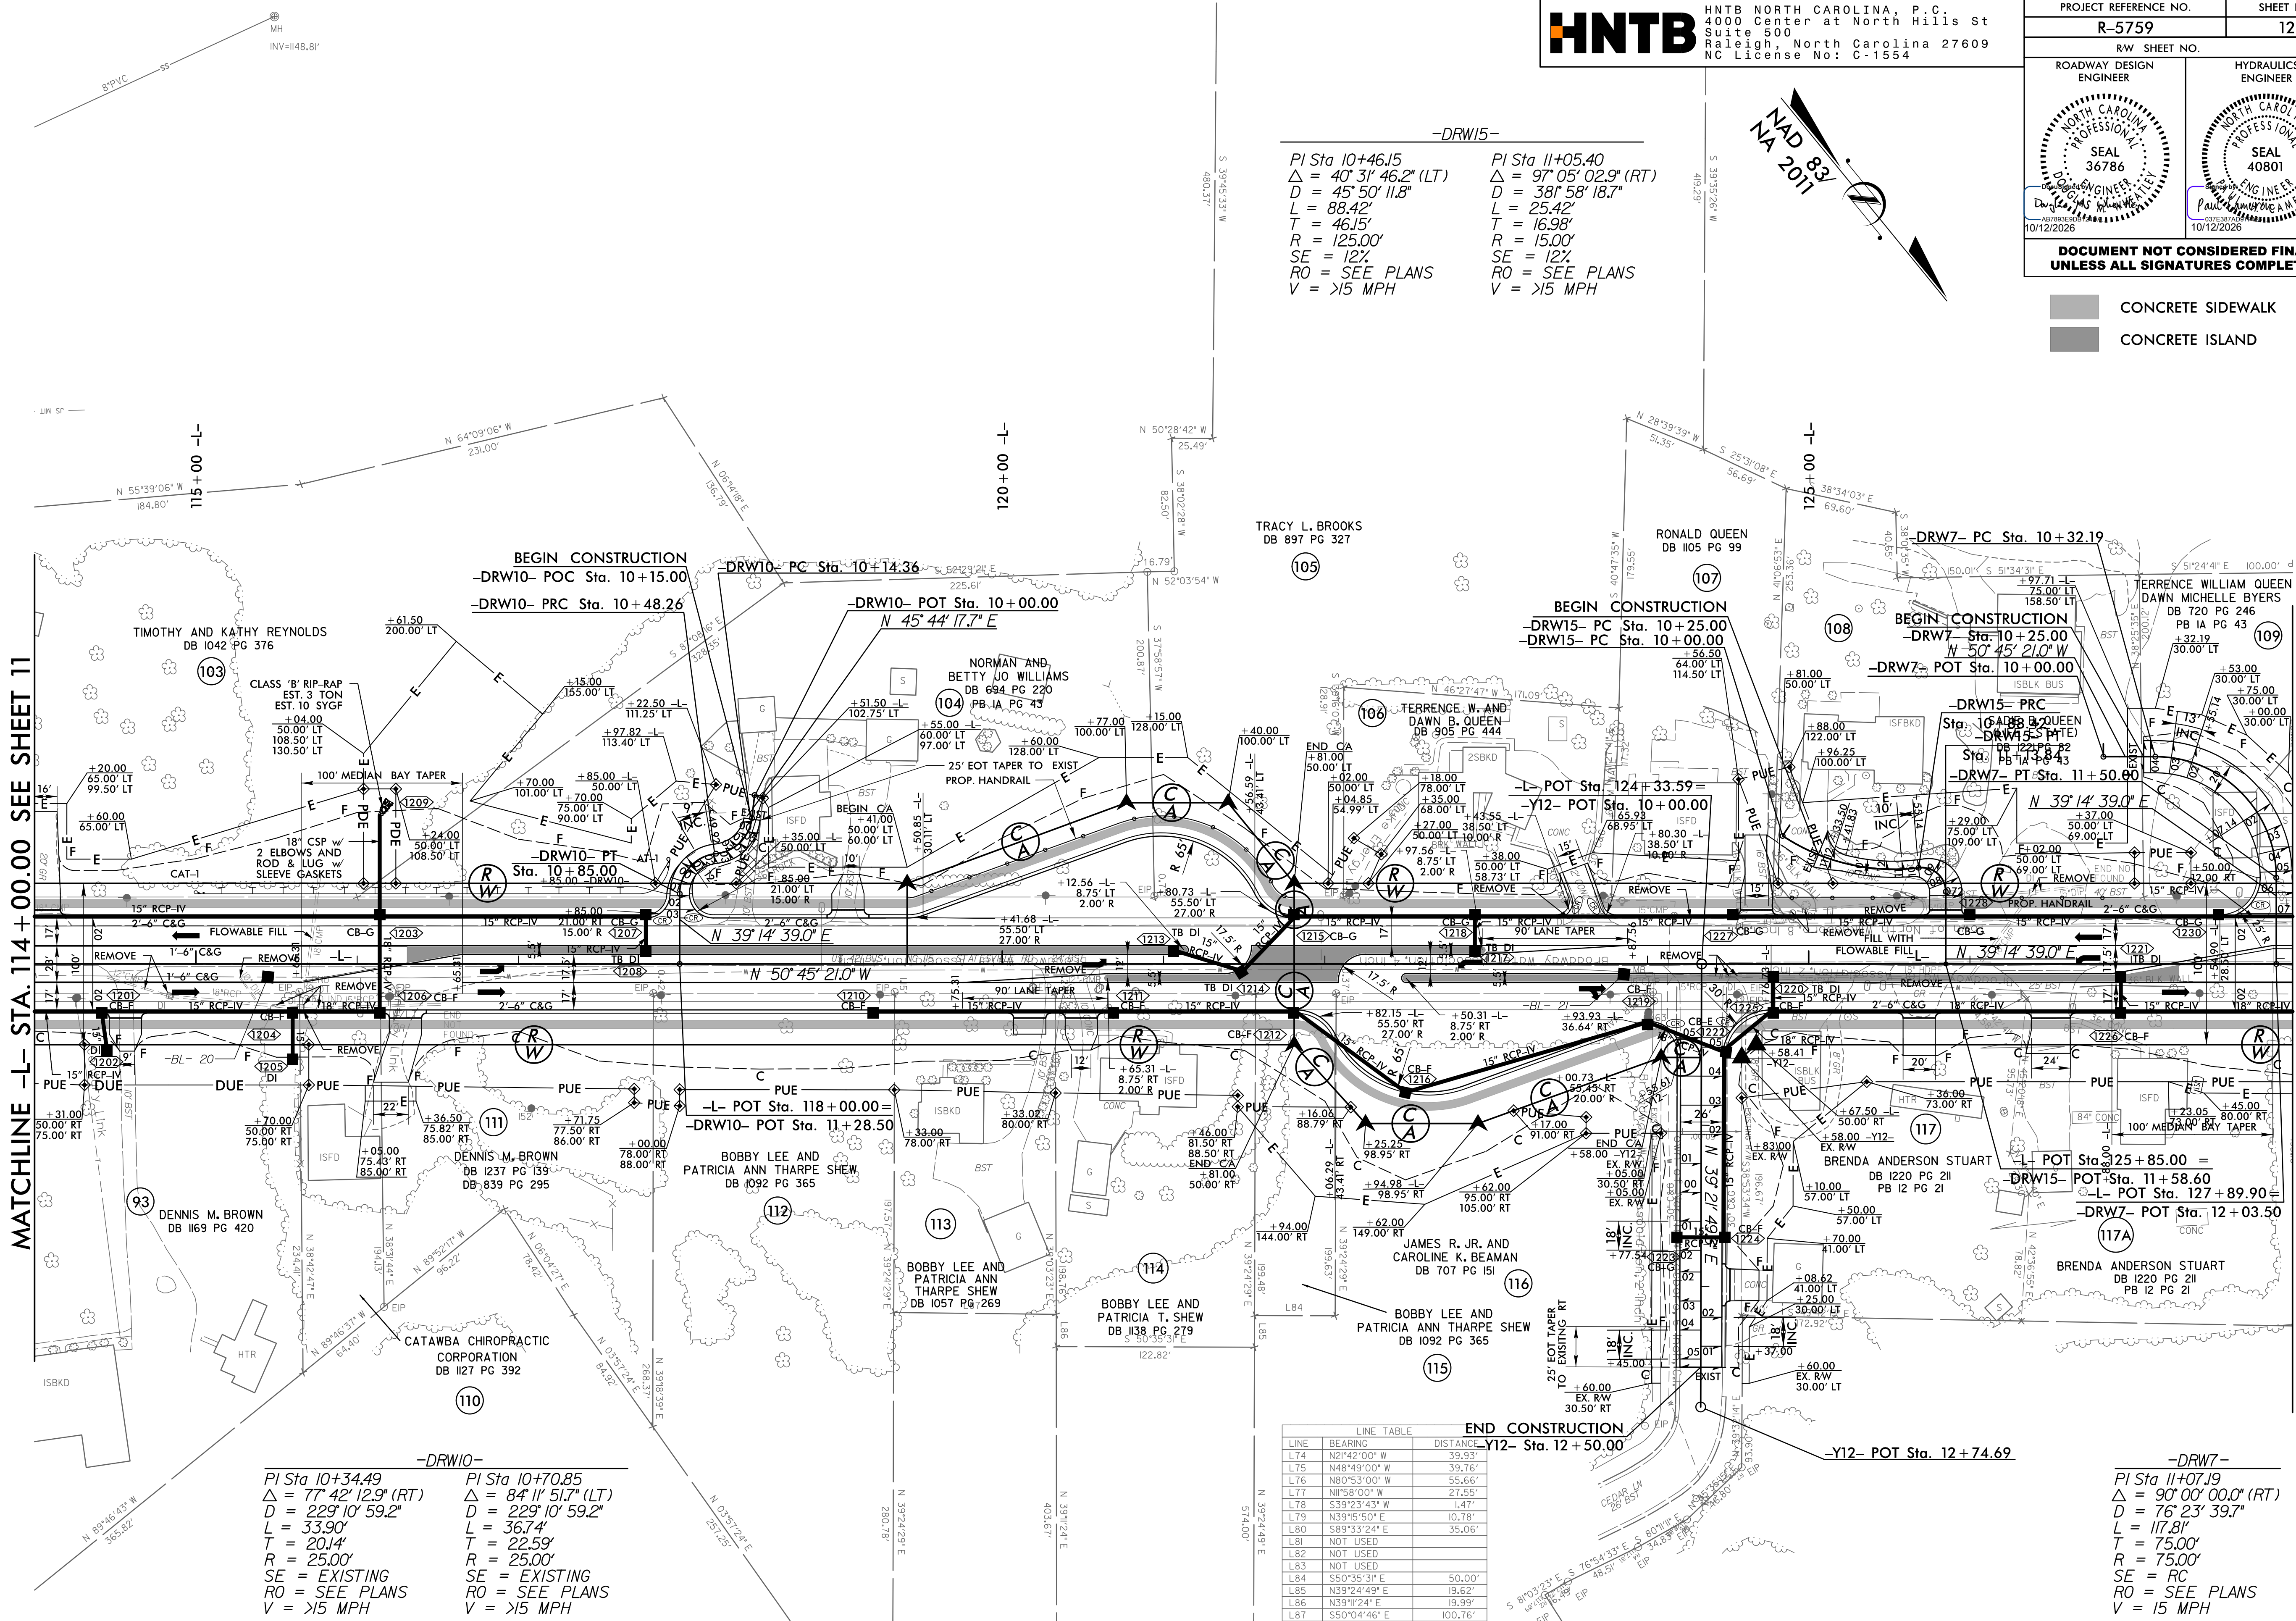

LINE TABLE		
LINE	BEARING	DISTANCE
L74	N21°42'00\"	39.93'
L75	N48°49'00\"	39.76'
L76	N80°53'00\"	55.66'
L77	N158°00'00\"	27.55'
L78	S39°23'43\"	1.47'
L79	N39°15'50\"	10.78'
L80	S89°33'24\"	35.06'
L81	NOT USED	
L82	NOT USED	
L83	NOT USED	
L84	S50°35'30\"	50.00'
L85	N39°24'49\"	19.52'
L86	N39°11'24\"	19.99'
L87	S50°04'46\"	100.76'

NOTE:
1. ALL DRIVEWAY RADII ARE 20' UNLESS NOTED ON PLANS.
2. ALL OUTSIDE CURB & GUTTER ARE 2'-6\"

FOR -L- PROFILE, SEE SHEETS 22 & 23
FOR -Y12- PROFILE, SEE SHEET 37
FOR -DRW7- PROFILE, SEE SHEET 37
FOR -DRW10- PROFILE, SEE SHEET 38
FOR -DRW15- PROFILE, SEE SHEET 40