

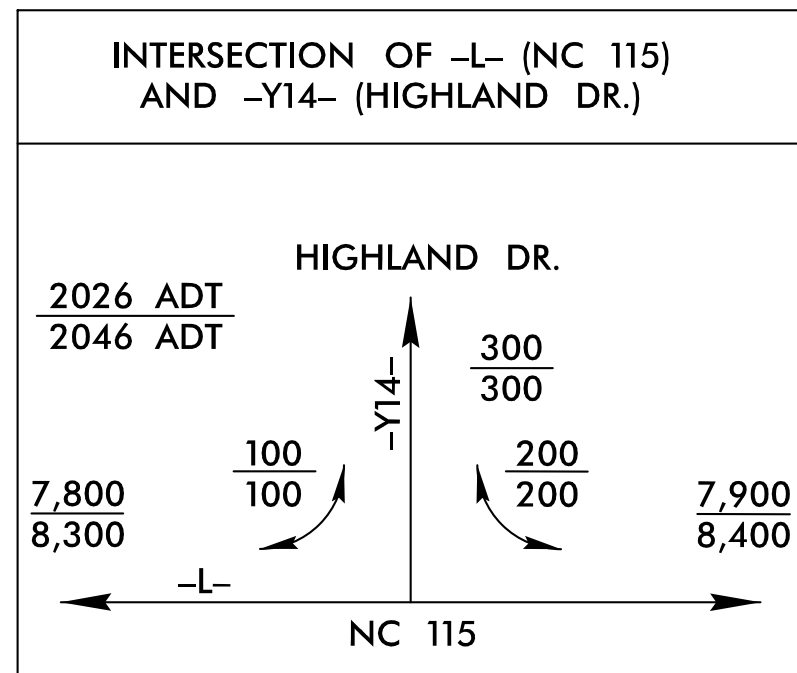


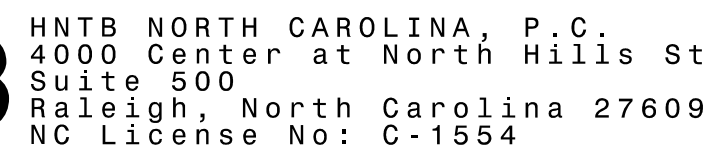


NOTE:
1. ALL DRIVEWAY RADII ARE 20' UNLESS NOTED ON PLANS.
2. ALL OUTSIDE CURB & GUTTER ARE 2'-6" UNLESS OTHERWISE NOTED.
3. ALL ISLANDS ARE KEYED-IN 5" MONOLITHIC CONCRETE ISLANDS UNLESS OTHERWISE NOTED.

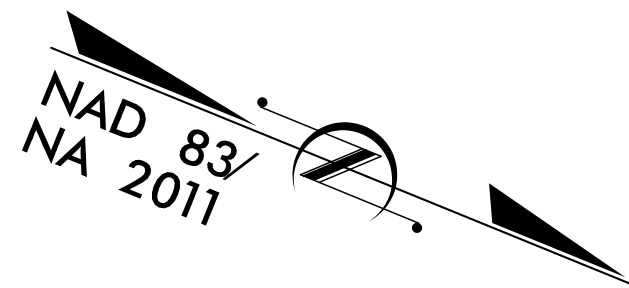

PROJECT REFERENCE NO.	SHEET NO.
R-5759	13
RW SHEET NO.	
ROADWAY DESIGN ENGINEER	HYDRAULICS ENGINEER
10/12/2026 STATE ENGINEER	10/12/2026 STATE ENGINEER
DOCUMENT NOT CONSIDERED FINAL UNLESS ALL SIGNATURES COMPLETED	

 CONCRETE SIDEWALK
 PAVEMENT REMOVAL
 TEMP. SHORING

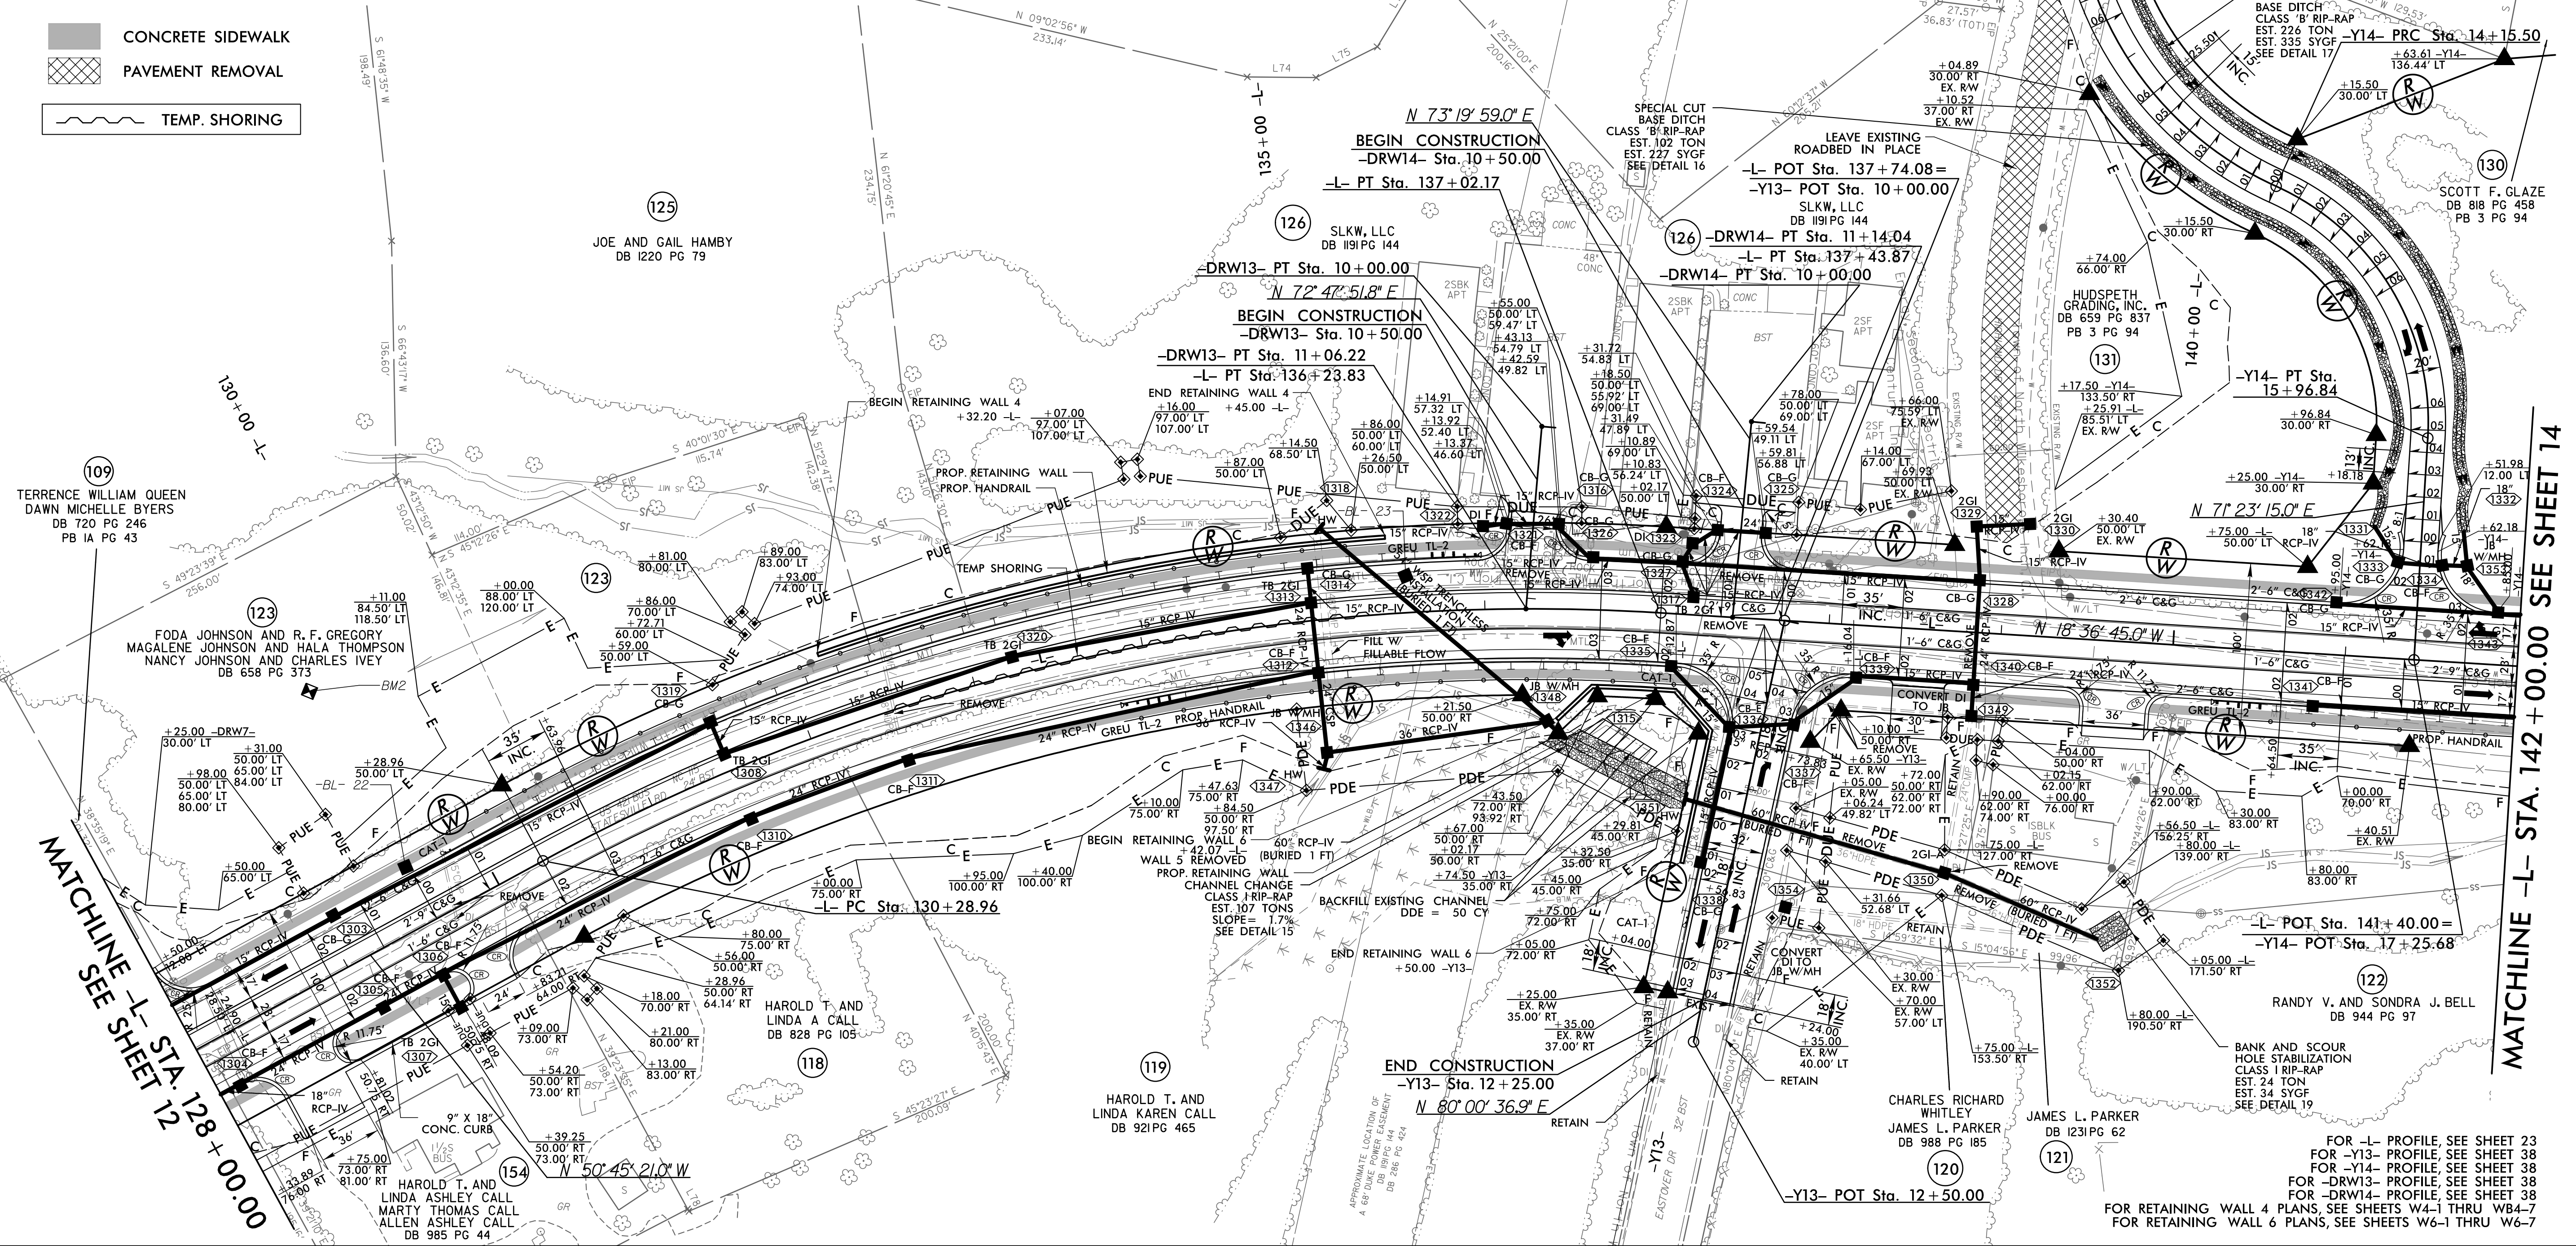

FOR -L- PROFILE, SEE SHEET 23
 FOR -Y13- PROFILE, SEE SHEET 38
 FOR -Y14- PROFILE, SEE SHEET 38
 FOR -DRW13- PROFILE, SEE SHEET 38
 FOR -DRW14- PROFILE, SEE SHEET 38
 FOR RETAINING WALL 4 PLANS, SEE SHEETS W4-1 THRU W4-7
 FOR RETAINING WALL 6 PLANS, SEE SHEETS W6-1 THRU W6-7

01-SEP-2026 10:26
\\Roadway\Proj\R-5759_RDY_PSH13.dgn
UNTB