
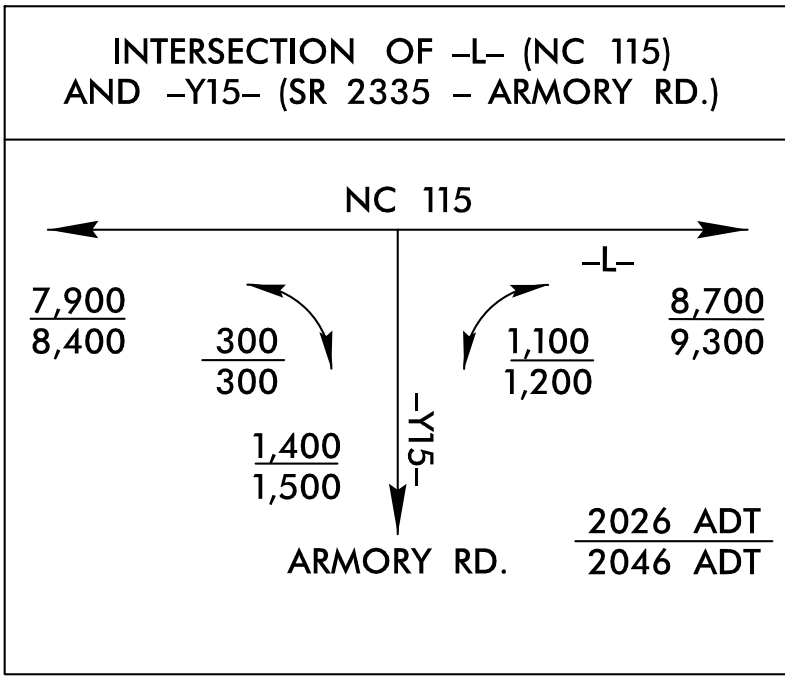



8/17/2026

Q:\SEP-2026_08:38
Roadway\p-r-5759_14.dgn

14

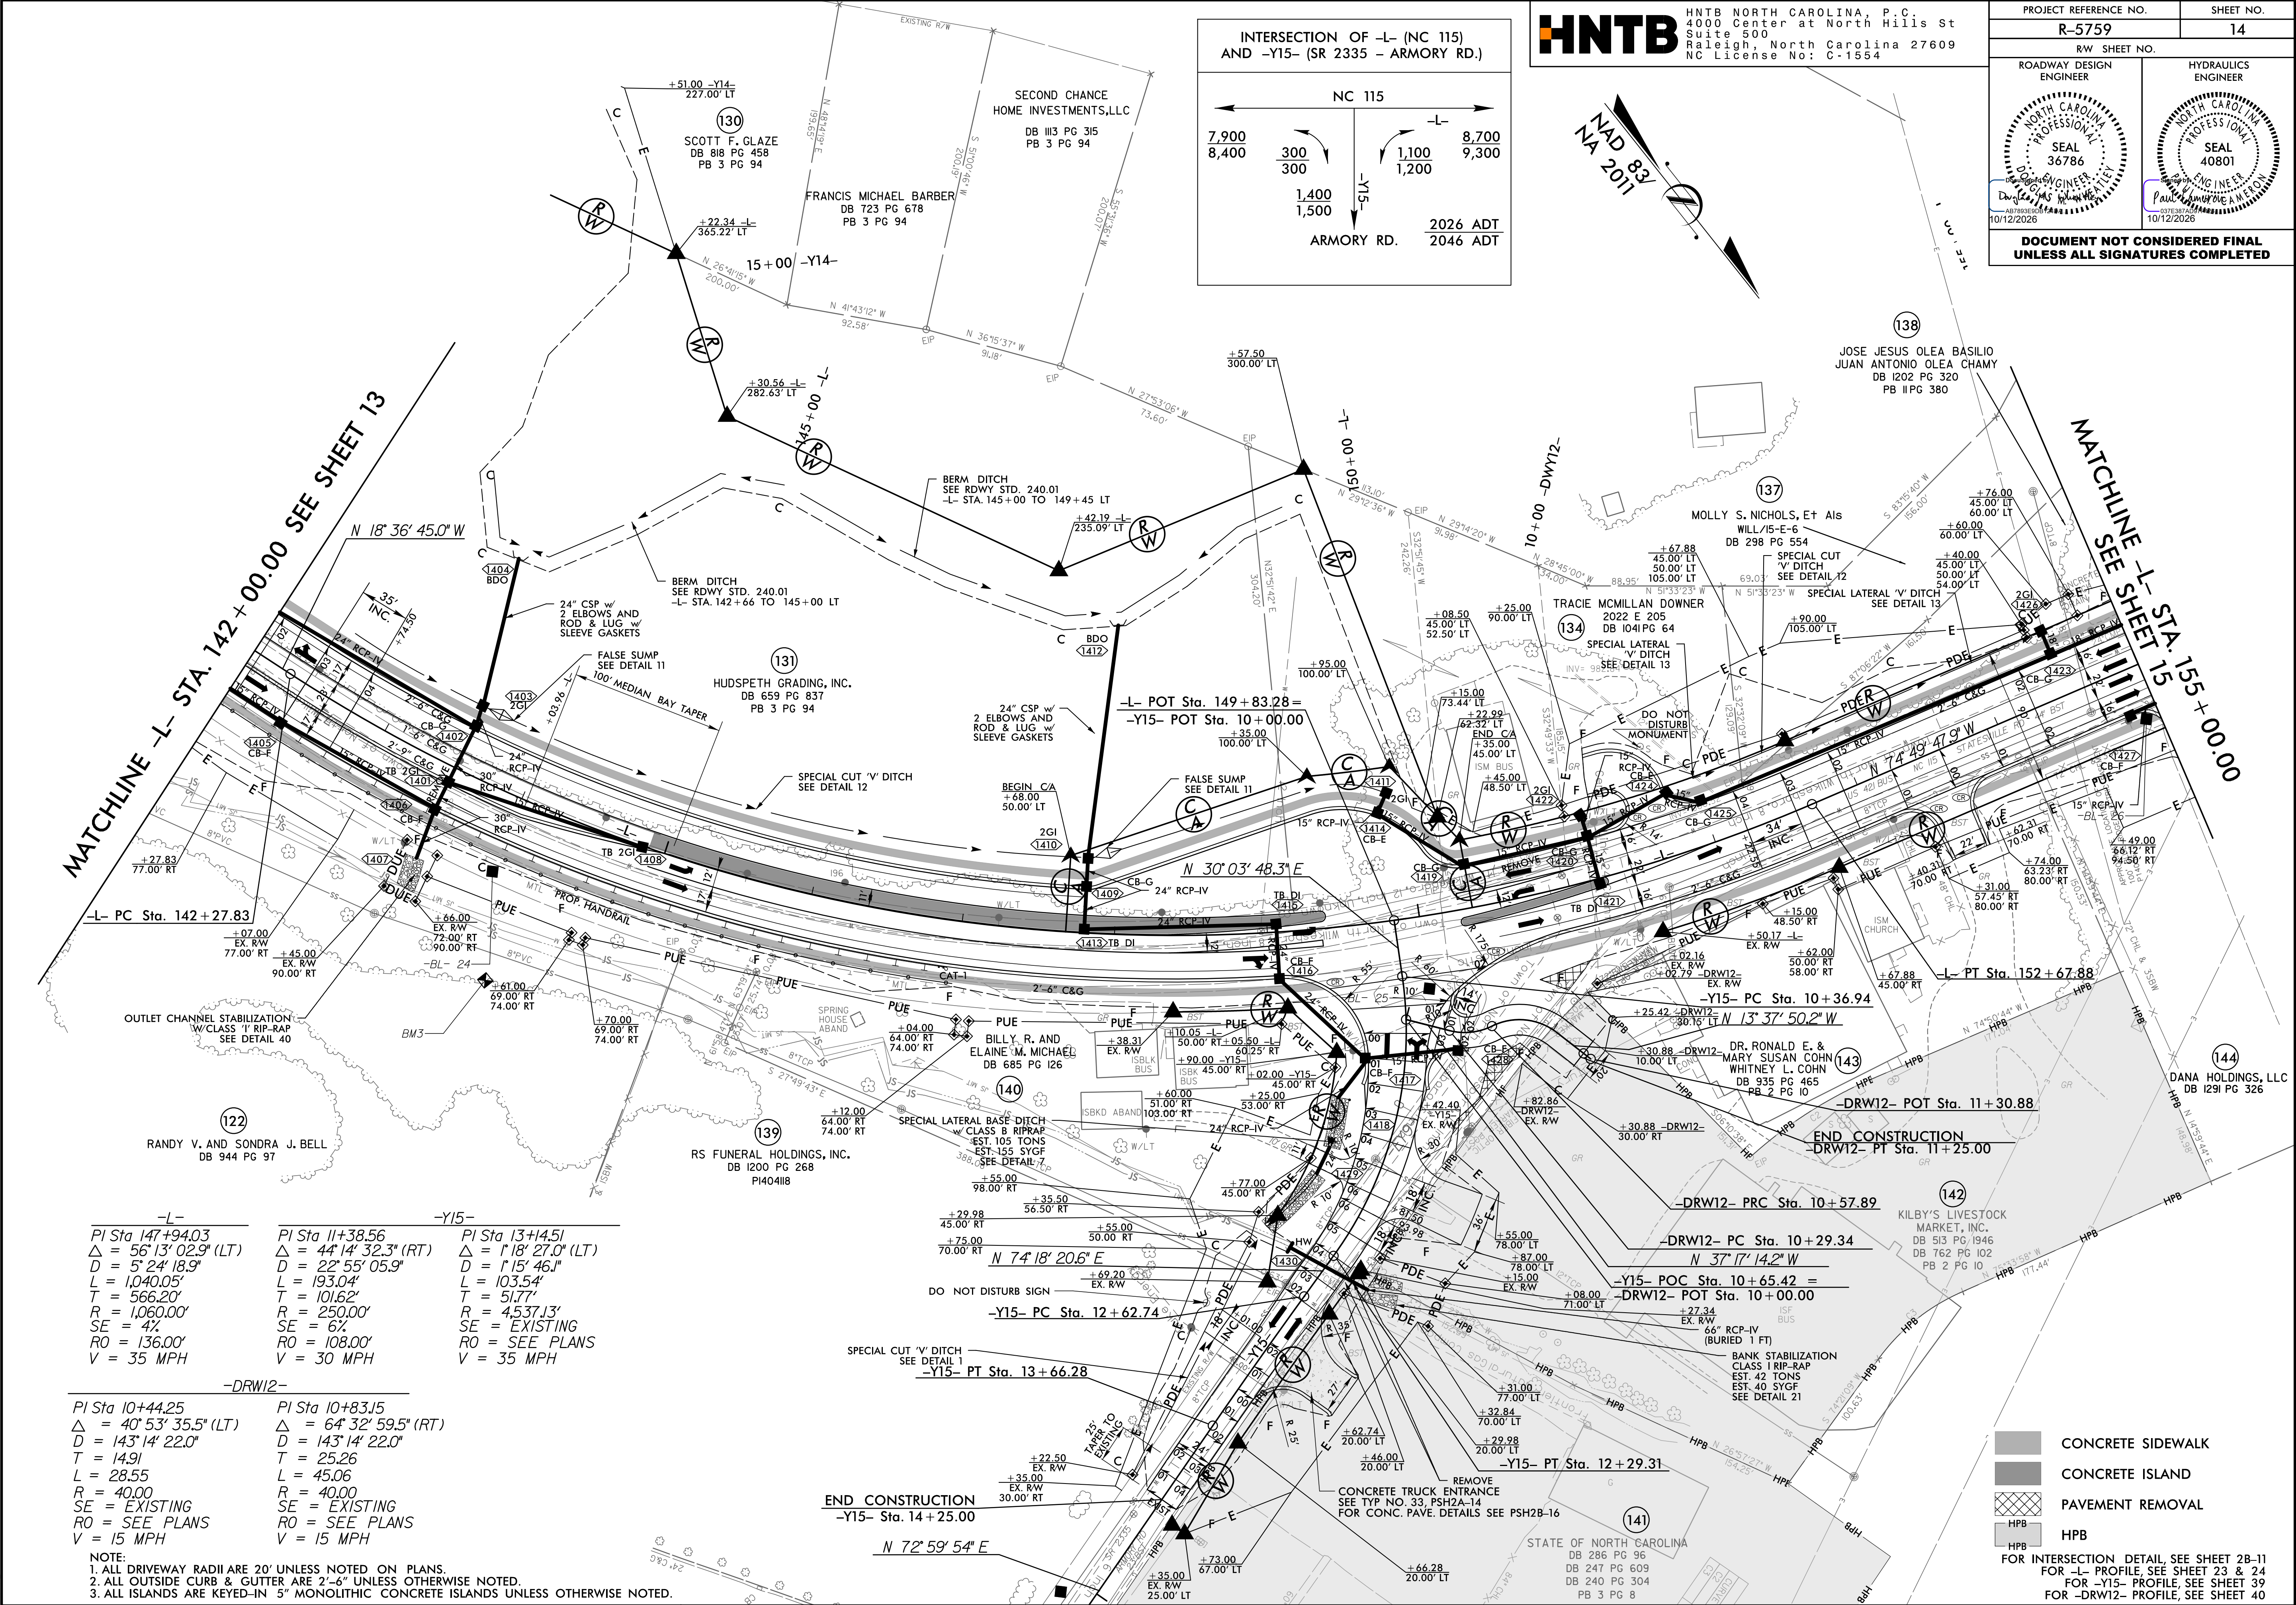

HNTB HNTB NORTH CAROLINA, P.C.
4000 Center at North Hills St
Suite 500
Raleigh, North Carolina 27609
NC License No: C-1554

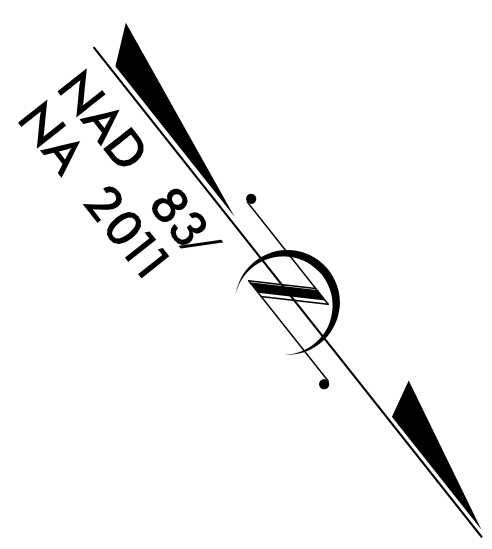

PROJECT REFERENCE NO.		SHEET NO.
R-5759		14
RW SHEET NO.		
ROADWAY DESIGN ENGINEER		HYDRAULICS ENGINEER
DOCUMENT NOT CONSIDERED FINAL UNLESS ALL SIGNATURES COMPLETED		

-L-	-Y15-
PI Sta 147+94.03 Δ = 56° 13' 02.9" (LT) D = 5° 24' 18.9" L = 1,040.05' T = 566.20' R = 1,060.00' SE = 4% RO = 136.00' V = 35 MPH	PI Sta 11+38.56 Δ = 44° 14' 32.3" (RT) D = 22° 55' 05.9" L = 193.04' T = 101.62' R = 250.00' SE = 6% RO = 108.00' V = 30 MPH

-DRW12-	-Y15-
PI Sta 10+44.25 Δ = 40° 53' 35.5" (LT) D = 143° 14' 22.0" T = 14.91 L = 28.55 R = 40.00 SE = EXISTING RO = SEE PLANS V = 15 MPH	PI Sta 10+83.15 Δ = 64° 32' 59.5" (RT) D = 143° 14' 22.0" T = 25.26 L = 45.06 R = 40.00 SE = EXISTING RO = SEE PLANS V = 15 MPH

NOTE:
1. ALL DRIVEWAY RADII ARE 20' UNLESS NOTED ON PLANS.
2. ALL OUTSIDE CURB & GUTTER ARE 2'-6" UNLESS OTHERWISE NOTED.
3. ALL ISLANDS ARE KEYED-IN 5" MONOLITHIC CONCRETE ISLANDS UNLESS OTHERWISE NOTED.

CONCRETE SIDEWALK
CONCRETE ISLAND
PAVEMENT REMOVAL
HPB
HPB
FOR INTERSECTION DETAIL, SEE SHEET 28-11
FOR -L- PROFILE, SEE SHEET 23 & 24
FOR -Y15- PROFILE, SEE SHEET 39
FOR -DRW12- PROFILE, SEE SHEET 40