

5/28/24



HNTB NORTH CAROLINA, P.C.
4000 Center at North Hills St
Suite 500
Raleigh, North Carolina 27609
NC License No: C-1554

PROJECT REFERENCE NO.
R-5759

ROADWAY DESIGN
ENGINEER

SHEET NO.
19

HYDRAULICS
ENGINEER



Professional Engineer
Seal 36786
10/12/2026




Professional Engineer
Seal 40801
10/12/2026

**DOCUMENT NOT CONSIDERED FINAL
UNLESS ALL SIGNATURES COMPLETED**

DITCH LEGEND

LEFT DITCH -----

RIGHT DITCH -----

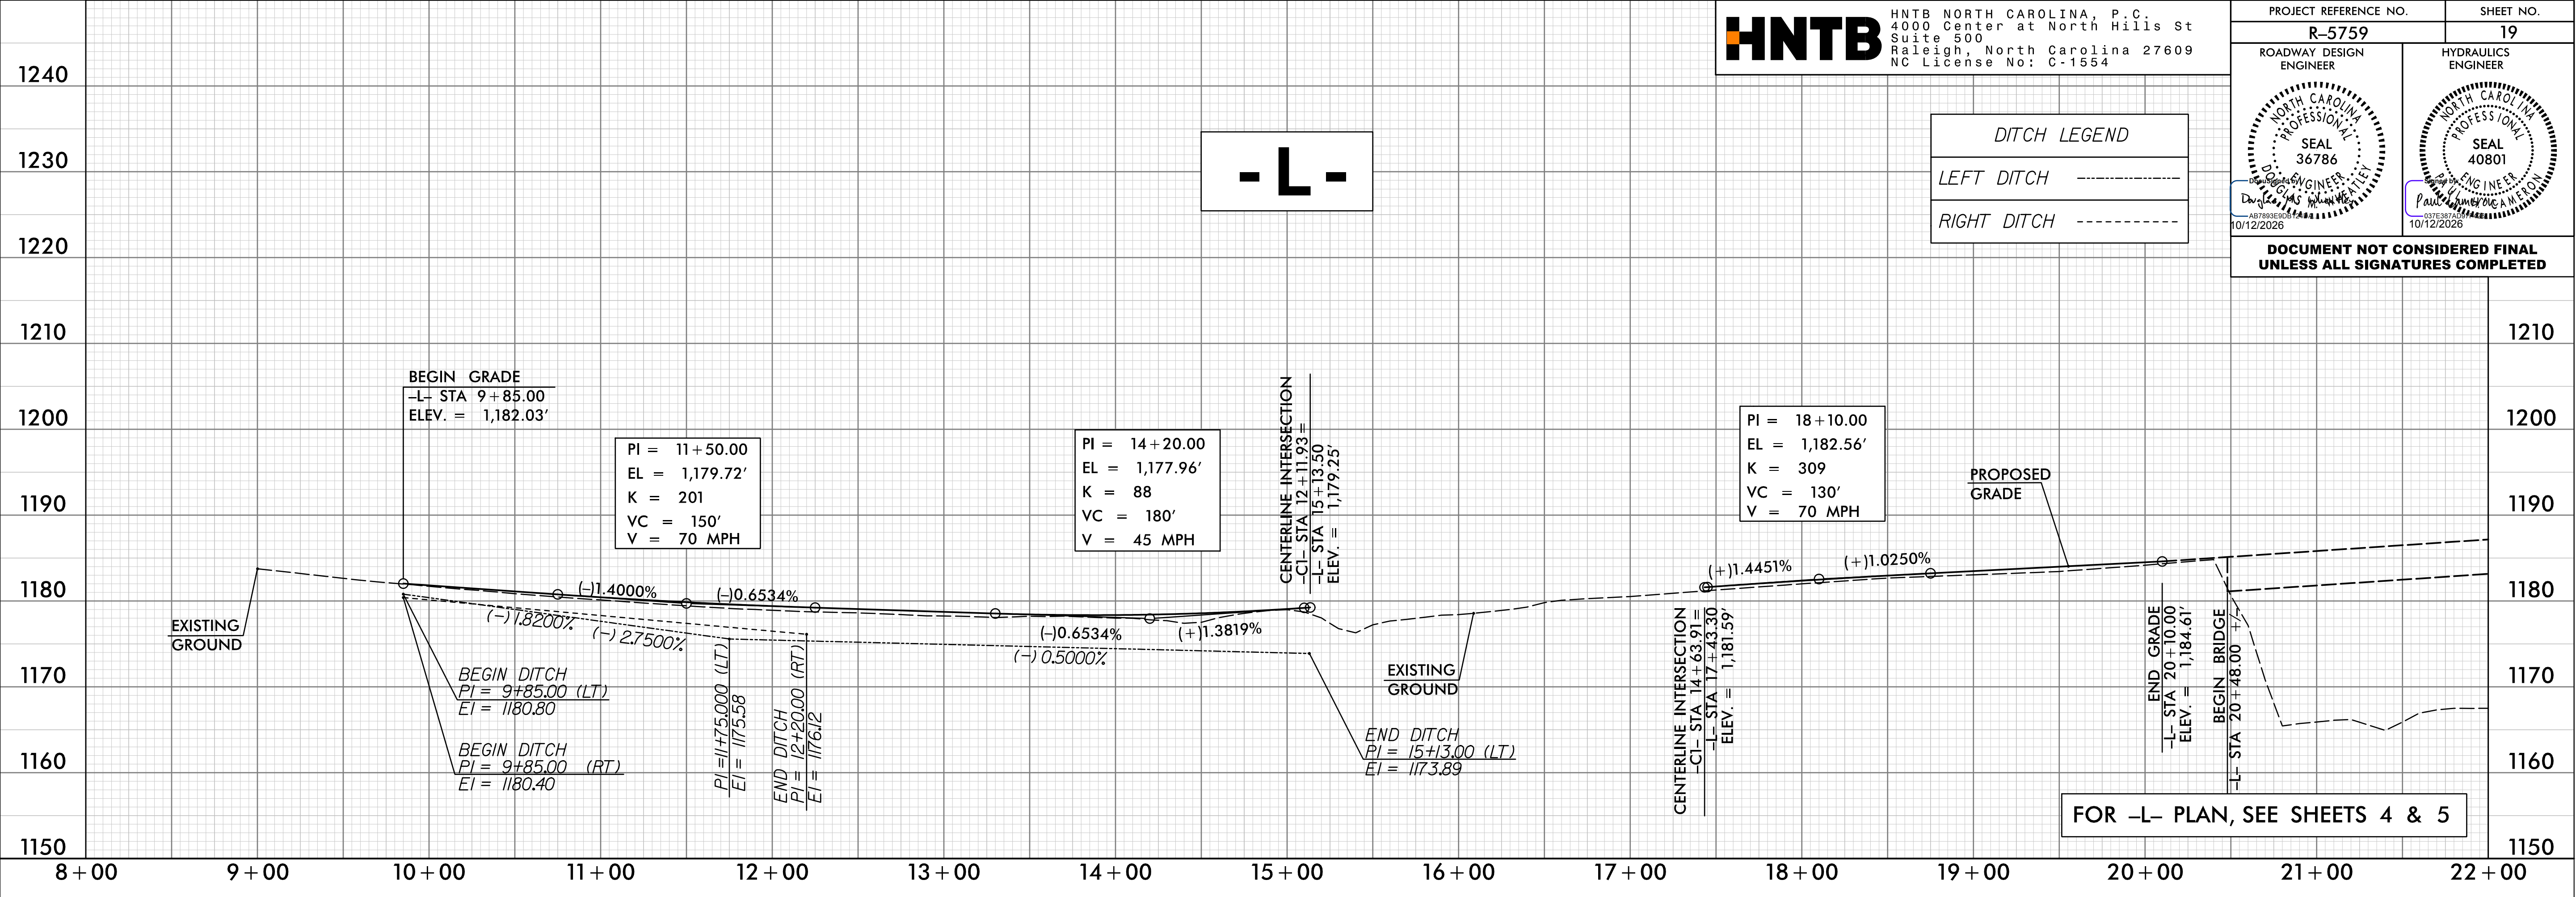

07-AUG-2026 09:39
\\hntb\shared\p\0125759_R0Y_PFL_PSH19.dgn
HNTB

