

5/28/24



HNTB NORTH CAROLINA, P.C.
4000 Center at North Hills St
Suite 500
Raleigh, North Carolina 27609
NC License No: C-1554

PROJECT REFERENCE NO.
R-5759

ROADWAY DESIGN ENGINEER

SEAL
36786


PAUL W. HAYES
10/12/2026

HYDRAULICS ENGINEER

SEAL
40801

PAUL W. HAYES
10/12/2026

DOCUMENT NOT CONSIDERED FINAL
UNLESS ALL SIGNATURES COMPLETED

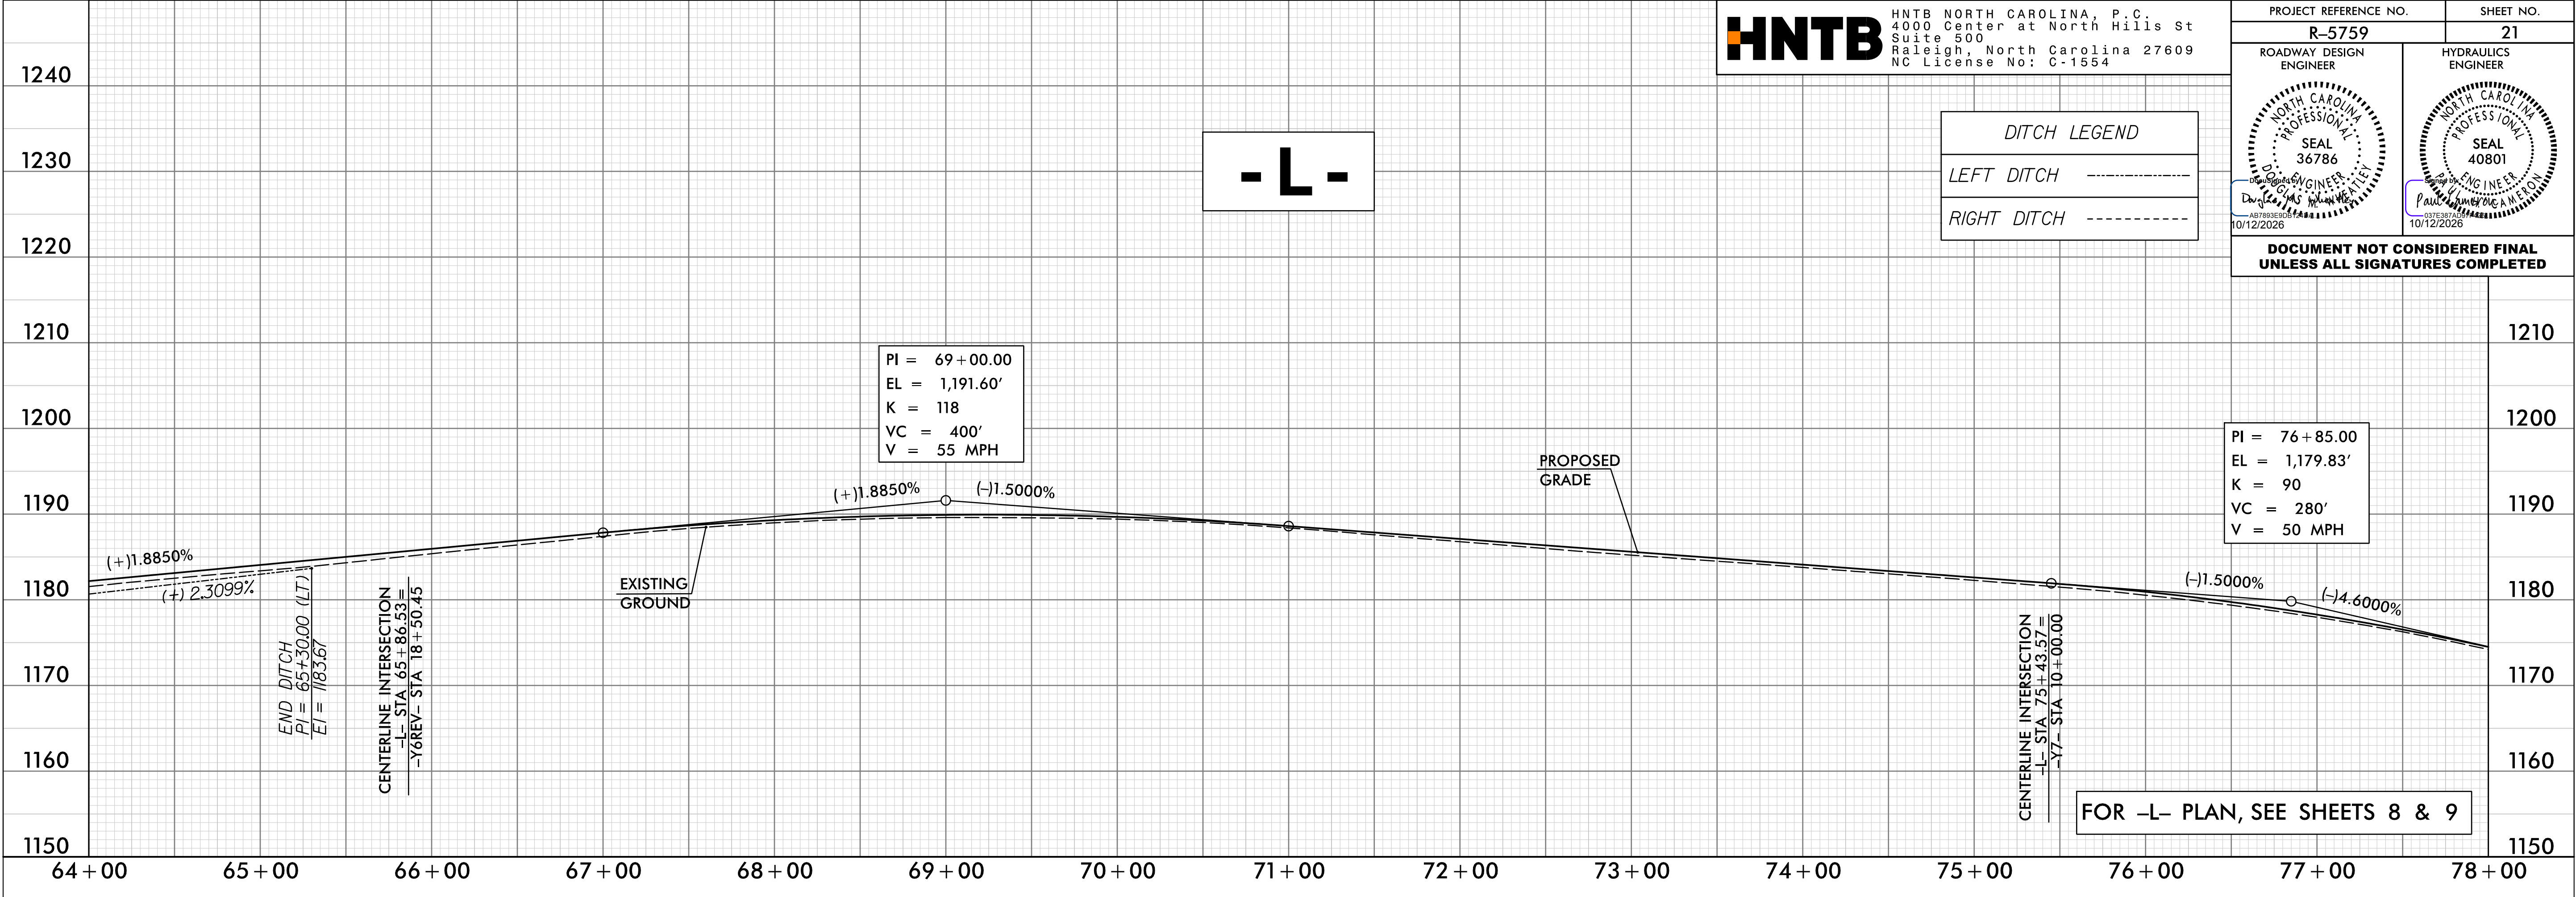

07-AUG-2026 09:39
C:\Users\pcoj\OneDrive\Documents\5759_RDY_PFL_PSH21.dgn
HNTB

