

5/28/99



HNTB NORTH CAROLINA, P.C.
4000 Center at North Hills St
Suite 500
Raleigh, North Carolina 27609
NC License No: C-1554

DITCH LEGEND

LEFT DITCH -----

RIGHT DITCH -----

PROJECT REFERENCE NO.
R-5759

ROADWAY DESIGN ENGINEER

SEAL 36786

10/12/2026


SHEET NO.
27

HYDRAULICS ENGINEER

SEAL 40801

10/12/2026

DOCUMENT NOT CONSIDERED FINAL
UNLESS ALL SIGNATURES COMPLETED

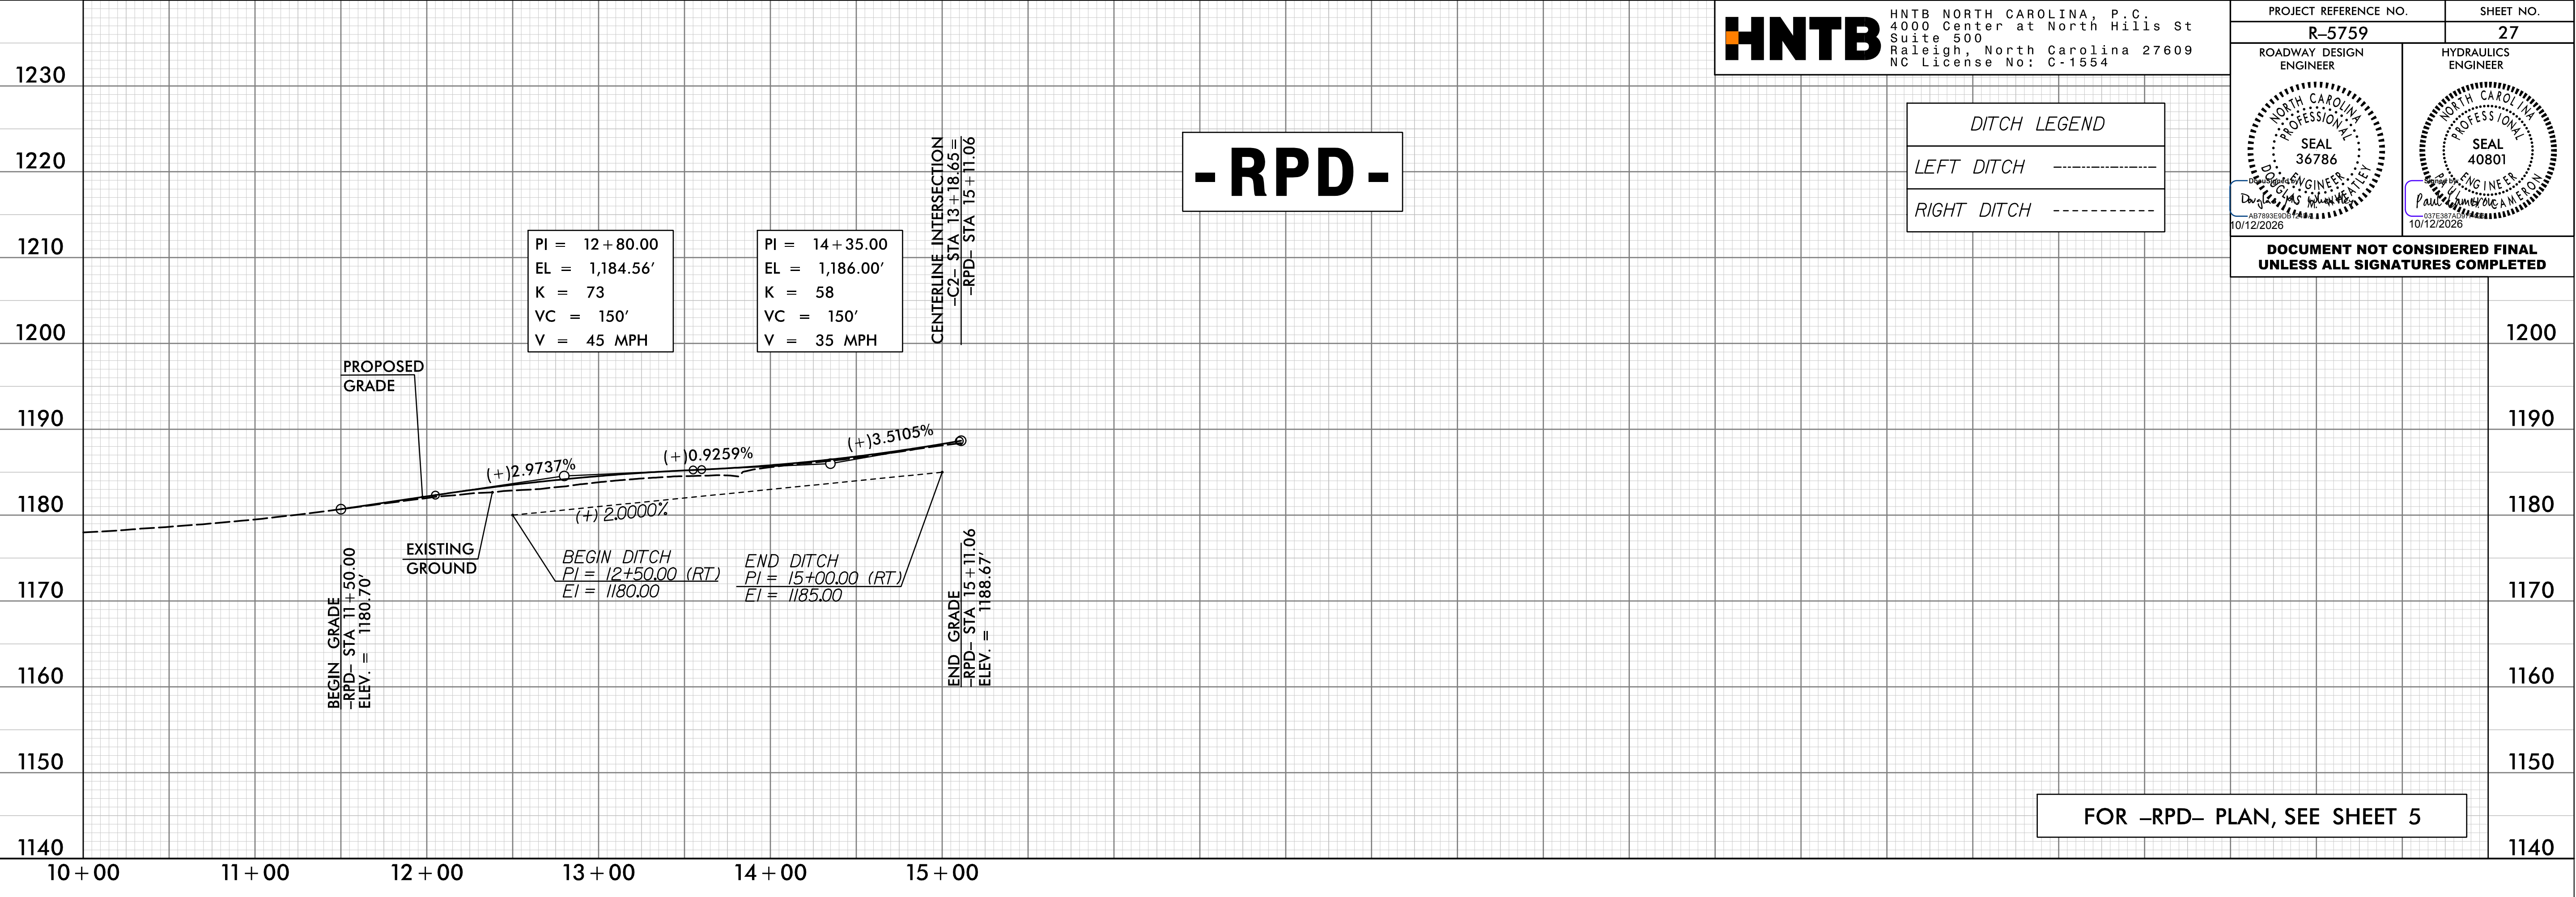

07-AUG-2026 09:40
C:\Users\pjo\OneDrive\Documents\HNTB\5759_RDY_PFL_PSH27.dgn
HNTB

