


5/28/24

07-AUG-2026 09:40
\\f00wawp01\p01\H-5759_R0Y_PFL_PSH28.dgn
HNTB

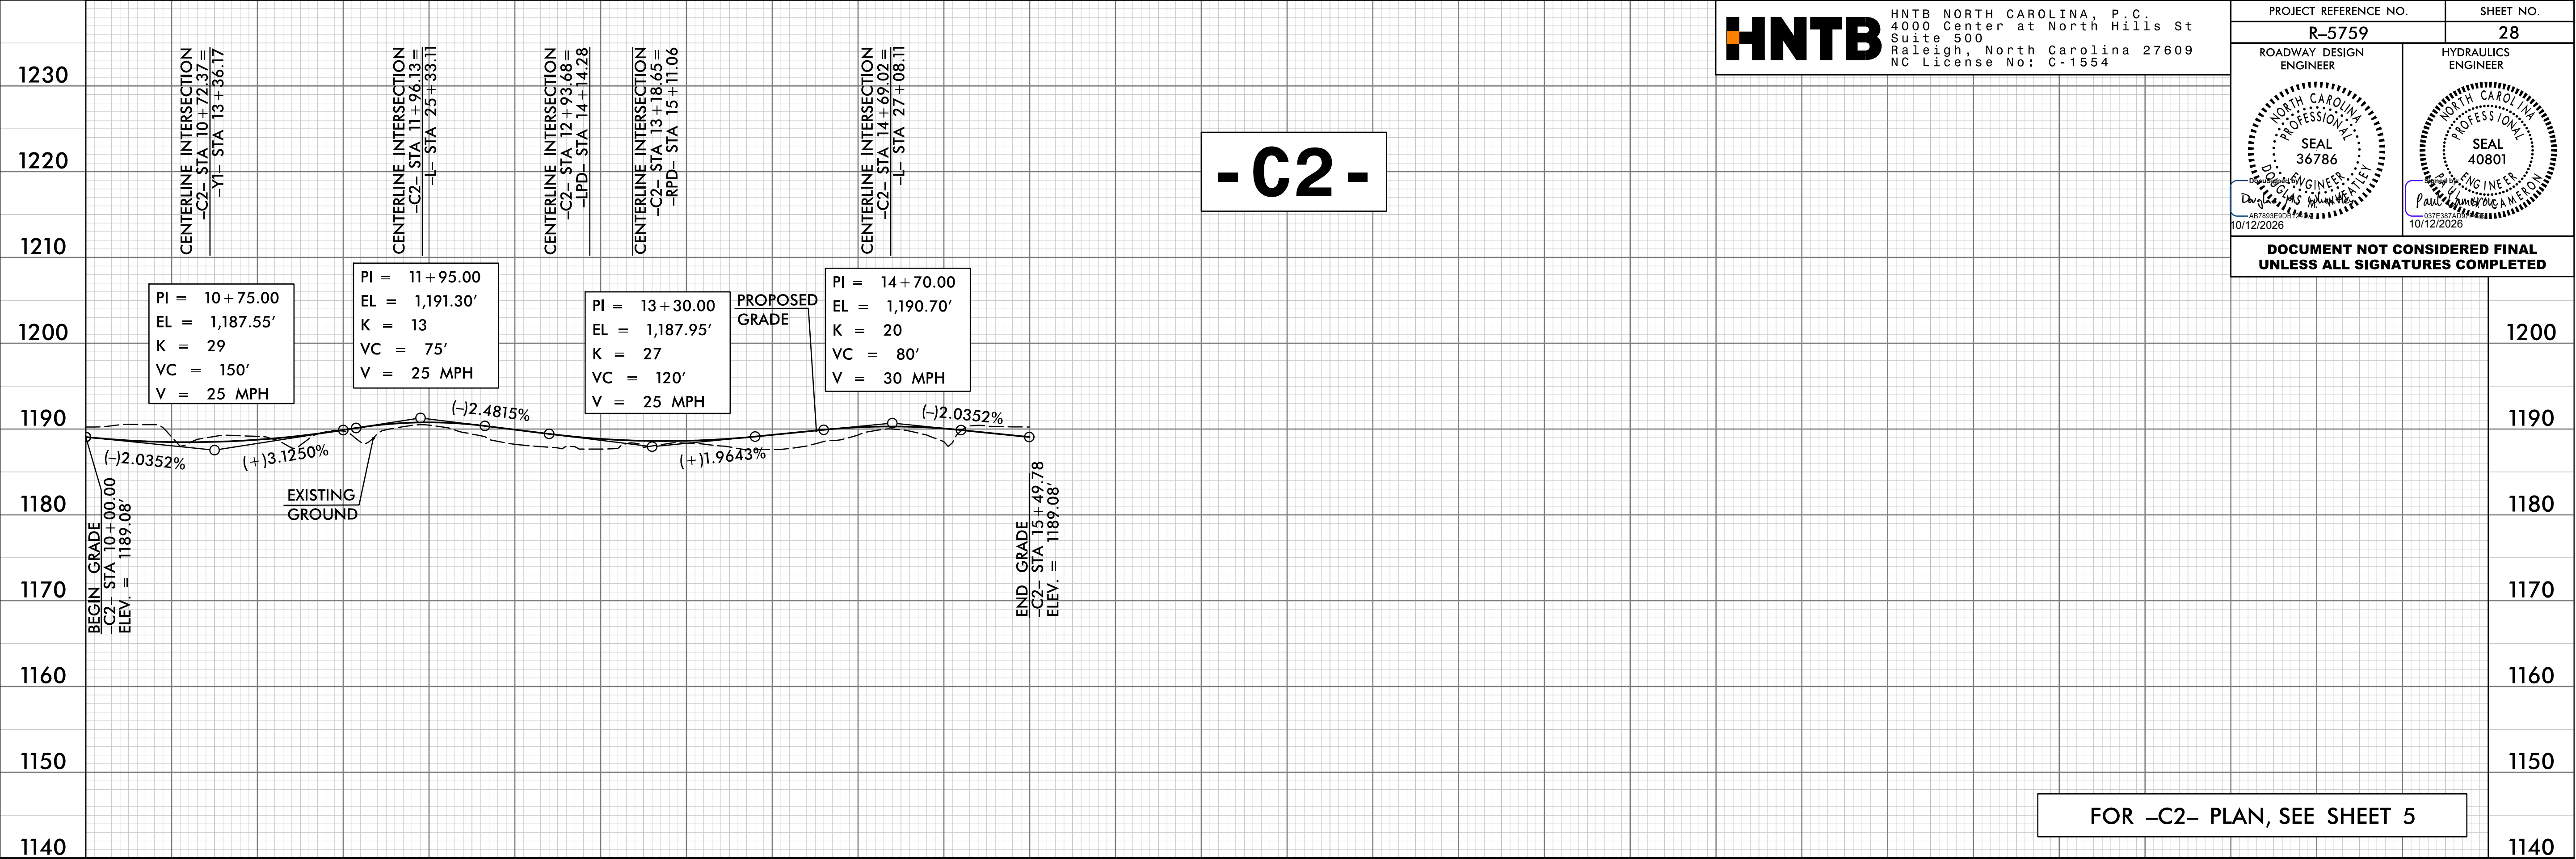

HNTB HNTB NORTH CAROLINA, P.C.
4000 Center at North Hills St
Suite 500
Raleigh, North Carolina 27609
NC License No: C-1554

PROJECT REFERENCE NO.		SHEET NO.
R-5759		28
ROADWAY DESIGN ENGINEER	HYDRAULICS ENGINEER	

**DOCUMENT NOT CONSIDERED FINAL
UNLESS ALL SIGNATURES COMPLETED**

