


STATE	STATE PROJECT REFERENCE NO.	SHEET NO.	TOTAL SHEETS
N.C.	R-5759	RW01	35



STATE OF NORTH CAROLINA
DIVISION OF HIGHWAYS

SURVEY CONTROL, EXISTING CENTERLINES,
RIGHT OF WAY, EASEMENTS AND PROPERTY TIES

WILKES COUNTY

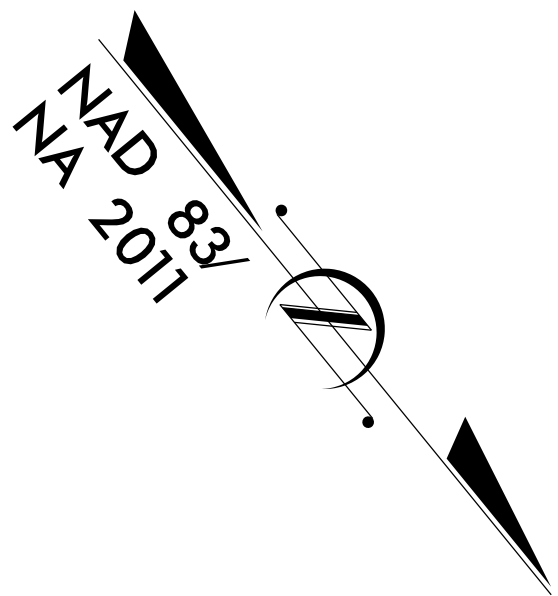

TIP PROJECT: R-5759

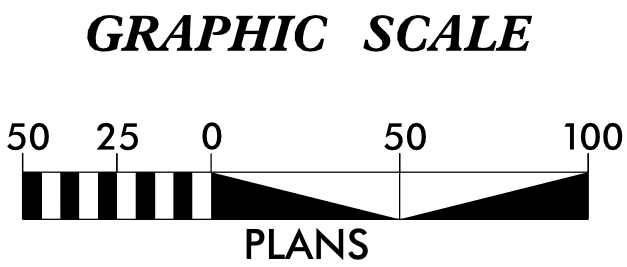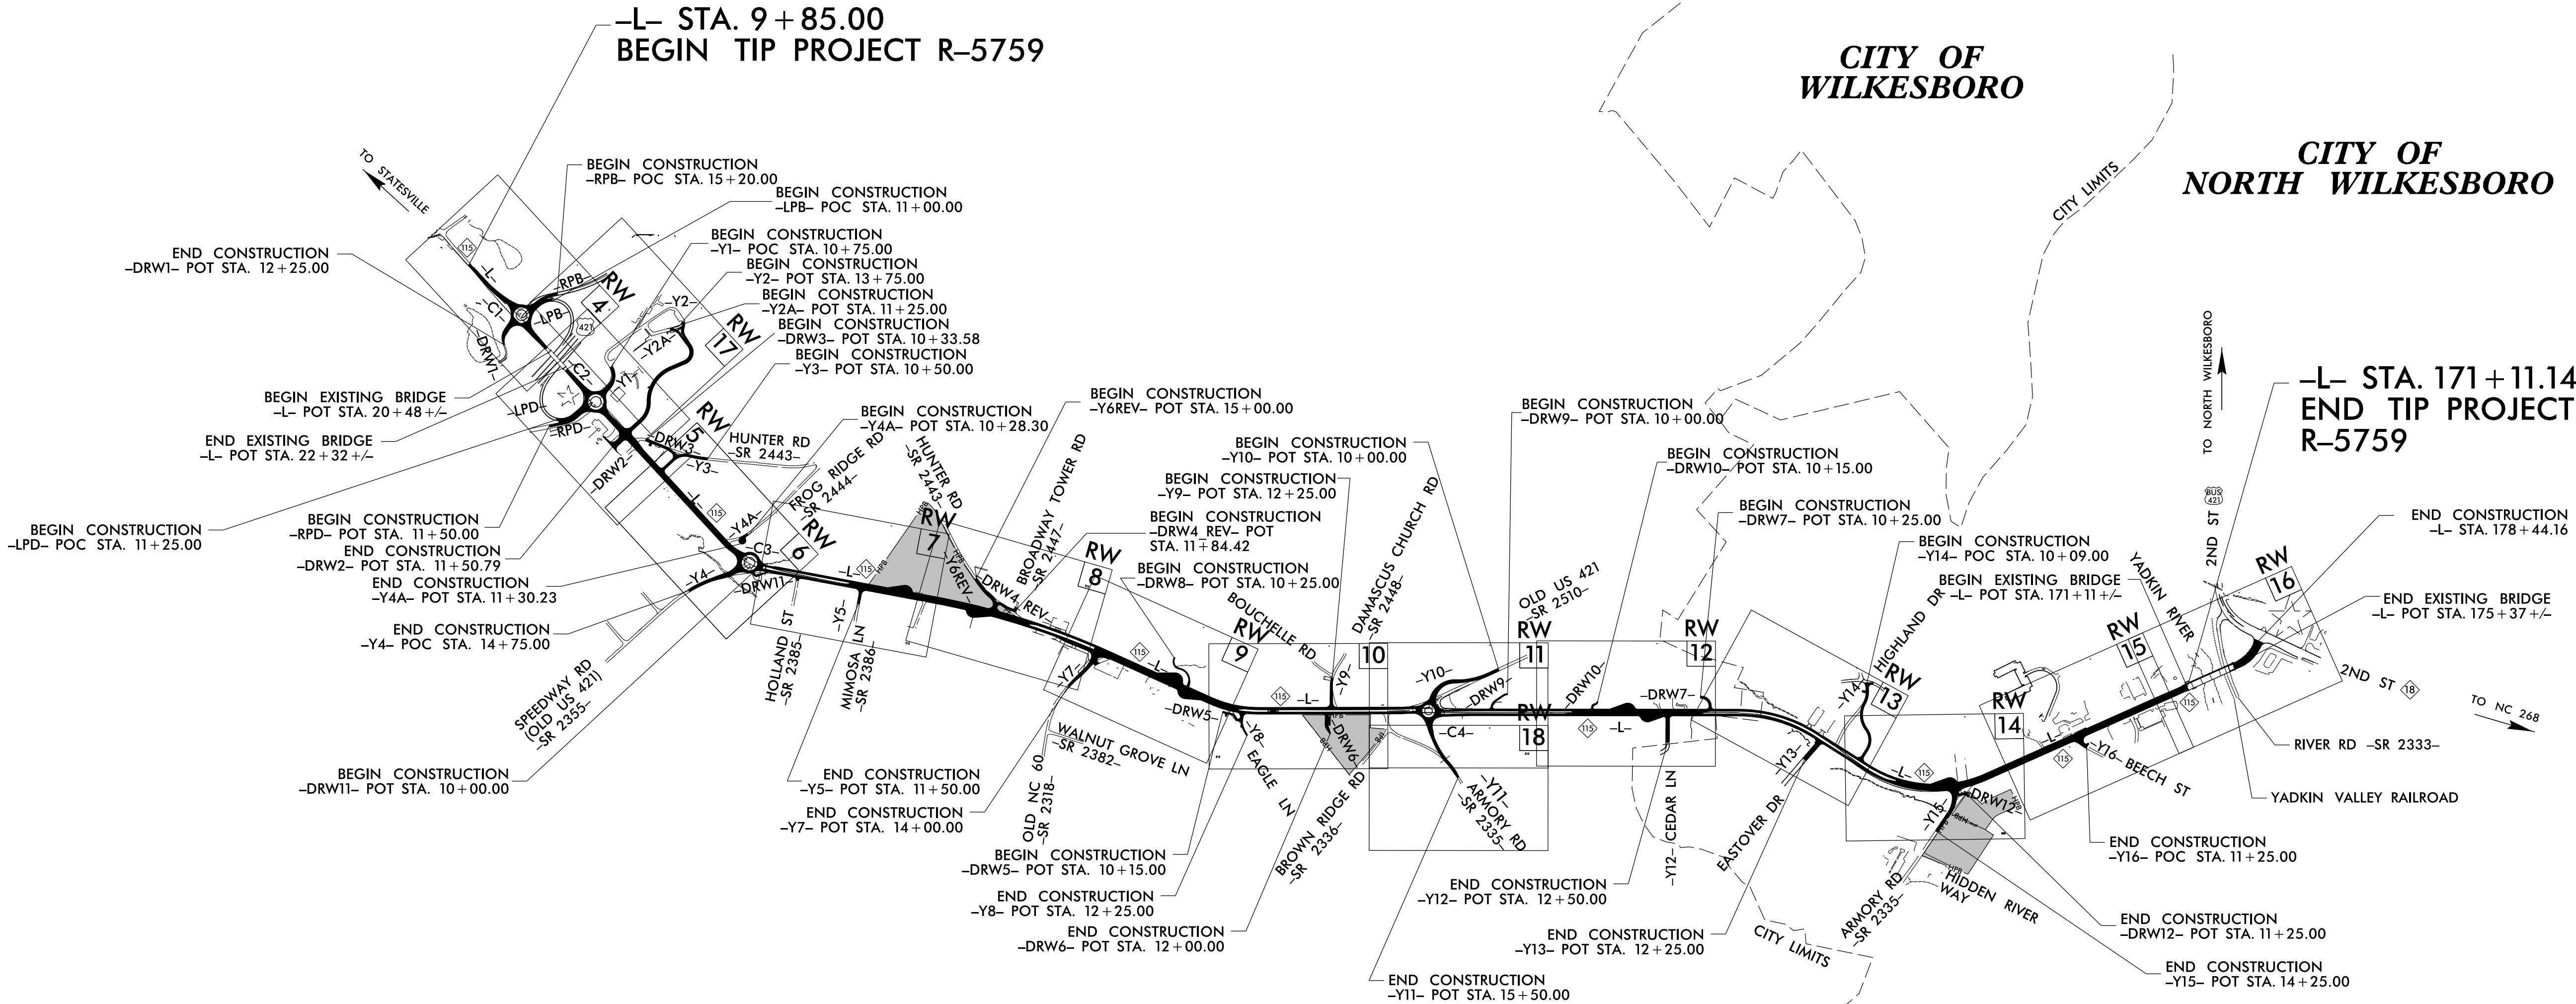

DATUM DESCRIPTION

THE LOCALIZED COORDINATE SYSTEM DEVELOPED FOR THIS PROJECT IS BASED ON THE STATE PLANE COORDINATES ESTABLISHED BY NCGS FOR MONUMENT "R5759-4" WITH NAD 83 (NA2011) STATE PLANE GRID COORDINATES OF NORTHING: 882,112.334(ft) EASTING: 1,375,178.976(ft) ELEVATION: 1,166.47(ft)

THE AVERAGE COMBINED GRID FACTOR USED ON THIS PROJECT (GROUND TO GRID) IS: 0.999946376

THE N.C. LAMBERT GRID BEARING AND LOCALIZED HORIZONTAL GROUND DISTANCE FROM "R5759-4" TO -L- STATION 9+85.00 IS S 25-57°27.96" E 8,834.93(ft)

ALL LINEAR DIMENSIONS ARE LOCALIZED HORIZONTAL DISTANCES

VERTICAL DATUM USED IS NAVD 88

Prepared in the Office of:




Dewberry Engineers Inc.
2610 Wyckoff Road - Suite 410
Raleigh, NC 27607
Phone: 919.881.9609
Fax: 919.881.9623
www.dewberry.com
NCBELS #F-0269

2024 STANDARD SPECIFICATIONS

RIGHT OF WAY DATE:
FEBRUARY 22, 2022

LETTING DATE:
NOVEMBER 17, 2026

**PROFESSIONAL LAND
SURVEYOR**

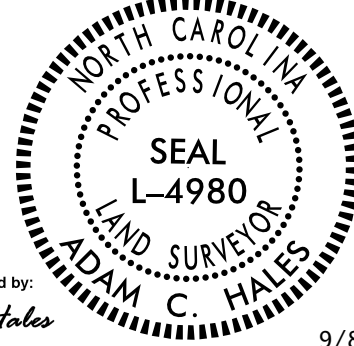

DocuSigned by
Adam Hales
E310D8C1188E43D...

9/8/2026
Date:

