

05-MAY-2023 14:12
C:\Programs\AutoCAD\Maple
dustables

11 Right of Way staking\Right of Way Sheets\5759_1s-rw02d-3.dgn

6/2/2023

REVISIONS

Y16			
TYPE	STATION	NORTH	EAST
POT	10+00.00	885753.8515	1371095.5311
PC	10+11.15	885764.9450	1371096.6930
PT	11+55.89	885906.5289	1371075.3584
POT	12+88.87	886028.8336	1371023.1469

PROPOSED ALIGNMENT CONTROL SHEET

PROJECT REFERENCE NO.
R-5759

SHEET NO.
RW02D-3


Location and Surveys



Dewberry Engineers Inc.
600 Peach County Hwy., Suite 200
Chamblee, GA 30005
Phone: 770.249.2018
Fax: 770.249.2022
www.dewberry.com
NCELS #10099

PROJECT SURVEYOR

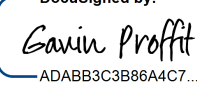

DocuSigned by:

ADAB83C3B66A4C7

DOCUMENT NOT CONSIDERED FINAL
UNLESS ALL SIGNATURES COMPLETED

I, GAVIN D. PROFFIT, PLS, certify that the data compiled came from available surveys/mapping performed by others and provided to me by NCDOT and do not certify to the accuracy or quality of the individual data sources.

This 3rd day of May, 2023.

DocuSigned by:


Professional Land Surveyor L-5298

NOTES:

- PROJECT CONTROL WAS ESTABLISHED USING GNSS, THE GLOBAL NAVIGATION SATELLITE SYSTEM.
- THE PROPOSED ALIGNMENT CONTROL DATA FOR THIS PROJECT HAS BEEN COMPILED FROM VARIOUS SOURCES. IF FURTHER INFORMATION REGARDING PROJECT CONTROL IS NEEDED, PLEASE CONTACT THE LOCATION AND SURVEYS UNIT.