


I, Adam C. Hales, certify that the right of way and permanent easement monumentation for this project shown herein was completed under my direct and responsible charge from an actual survey made under my supervision; that all horizontal closures had a minimum ratio of precision of 1:10,000 (Class A). Field work was performed from 8/30/22 to 8/26/26, and all coordinates are based on NAD83/2011; That this survey was performed to meet the requirements of 21NCAC 56.1600 as applicable.

This 4th day of September, 2026.


DecaSigned by:
Adam Hales
E9100BC1103643D

Professional Land Surveyor L-4980

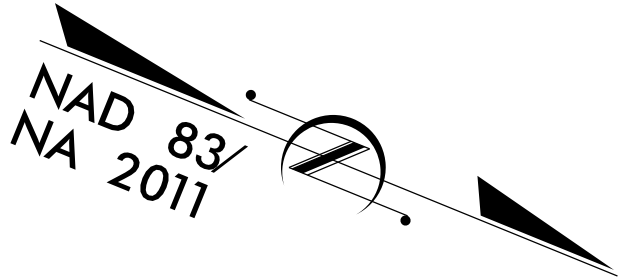

PROJECT REFERENCE NO.	SHEET NO.
R-5759	RW13
Location and Surveys	
DEWBERRY ENGINEERS INC.	
2610 WYCLIFF ROAD	
SUITE 410	
RALEIGH, NC 27607	
PROJECT SURVEYOR	
DOCUMENT NOT CONSIDERED FINAL UNLESS ALL SIGNATURES COMPLETED	

-L-	-Y14-	-Y14-	-Y14-
PI Sta 133+74.68 Δ = 32° 08' 36.1" (RT) D = 4' 46' 28.7" L = 673.21' T = 345.72' R = 1,200.00' SE = 3% RO = 105.00' V = 40 MPH	PI Sta 11+30.21 Δ = 32° 15' 59.1" (RT) D = 28° 38' 52.4" L = 112.63' T = 57.85' R = 200.00' SE = 5% RO = 75.00' V < 15 MPH	PI Sta 13+14.96 Δ = 66° 02' 11.3" (LT) D = 28° 38' 52.4" L = 230.51' T = 129.97' R = 200.00' SE = 6% RO = 90.00' V = 25 MPH	PI Sta 15+19J0 Δ = 69° 16' 03.2" (RT) D = 38° 11' 49.9" L = 181.34' T = 103.61' R = 150.00' SE = 6% RO = 78.00' V = 25 MPH

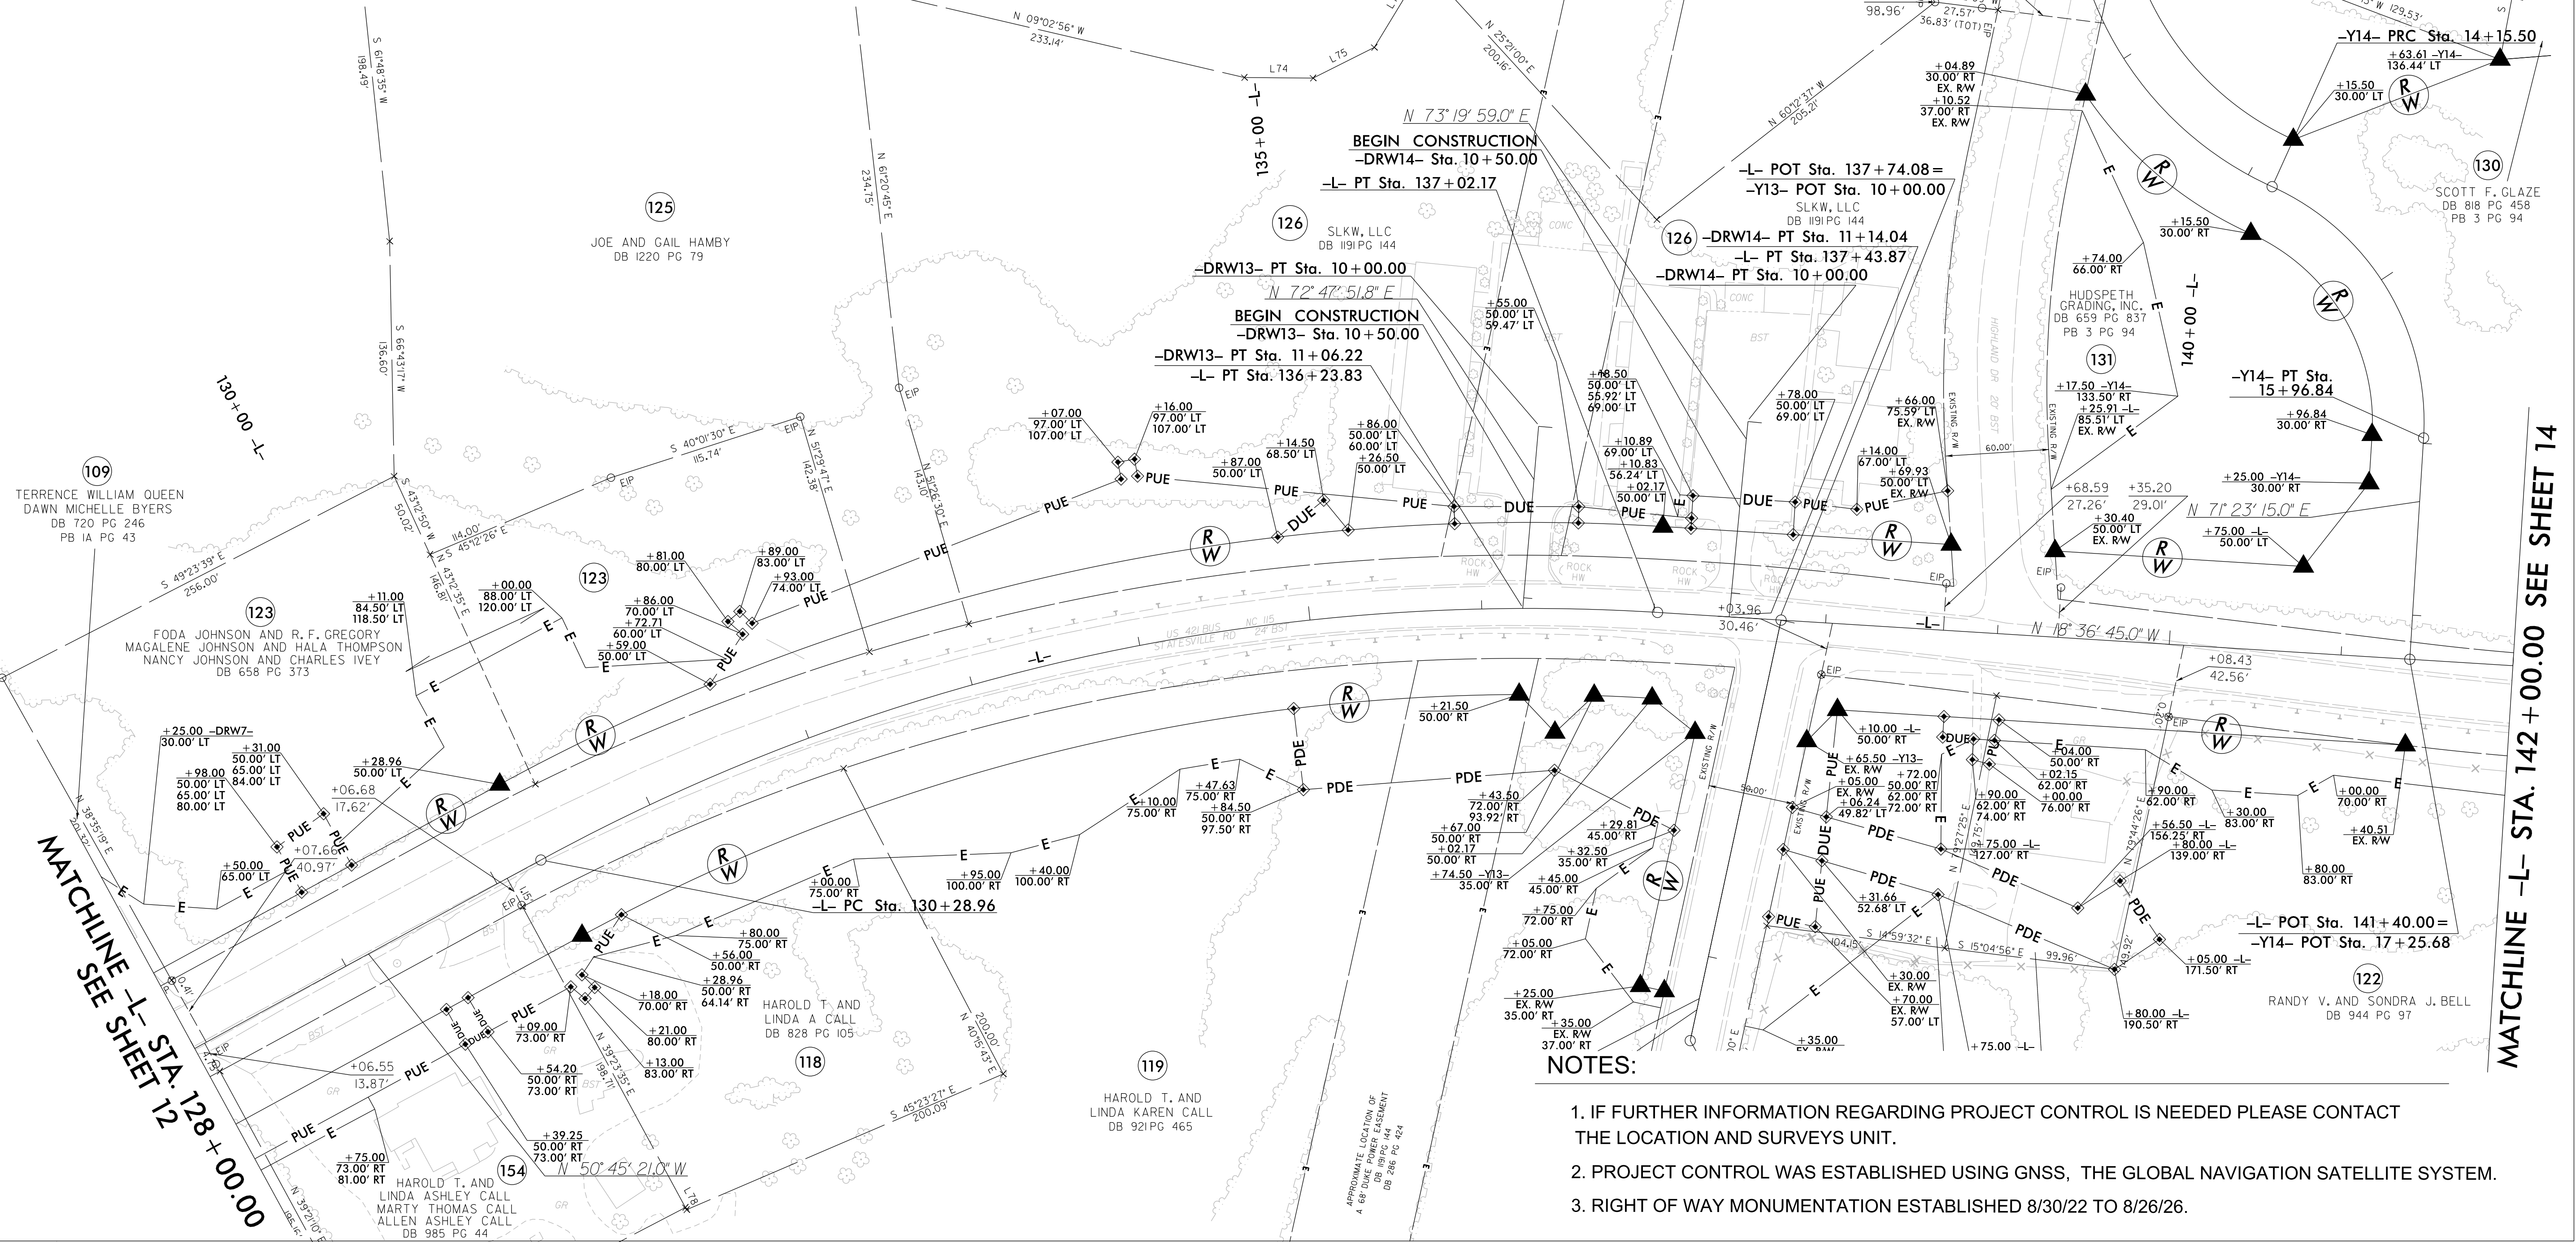

- NOTES:
1. IF FURTHER INFORMATION REGARDING PROJECT CONTROL IS NEEDED PLEASE CONTACT THE LOCATION AND SURVEYS UNIT.
 2. PROJECT CONTROL WAS ESTABLISHED USING GNSS, THE GLOBAL NAVIGATION SATELLITE SYSTEM.
 3. RIGHT OF WAY MONUMENTATION ESTABLISHED 8/30/22 TO 8/26/26.

MATCHLINE -L- STA. 142 + 00.00 SEE SHEET 14

MATCHLINE -L- STA. 128 + 00.00

REVISIONS

07-SEP-2026 11:39 C:\p\5759\CON\DE1.5 Right of Way & Easement staking\Outside\Roadway\Proj\R5759.LS.RW13.dgn