


6/2/99

C:\p\2026\1306-251_R5759.CON_DE1.5 Right of Way & Easement staking\Outside\Roadway\Proj\R5759.LS.RW15.dgn
07-SEP-2026 13:06:25
D:\Users\adam.hales\OneDrive\Documents\2026\1306-251_R5759.CON_DE1.5 Right of Way & Easement staking\Outside\Roadway\Proj\R5759.LS.RW15.dgn
adam.hales

REVISIONS

MATCHLINE -L- STA. 155 + 00.00 SEE SHEET 14

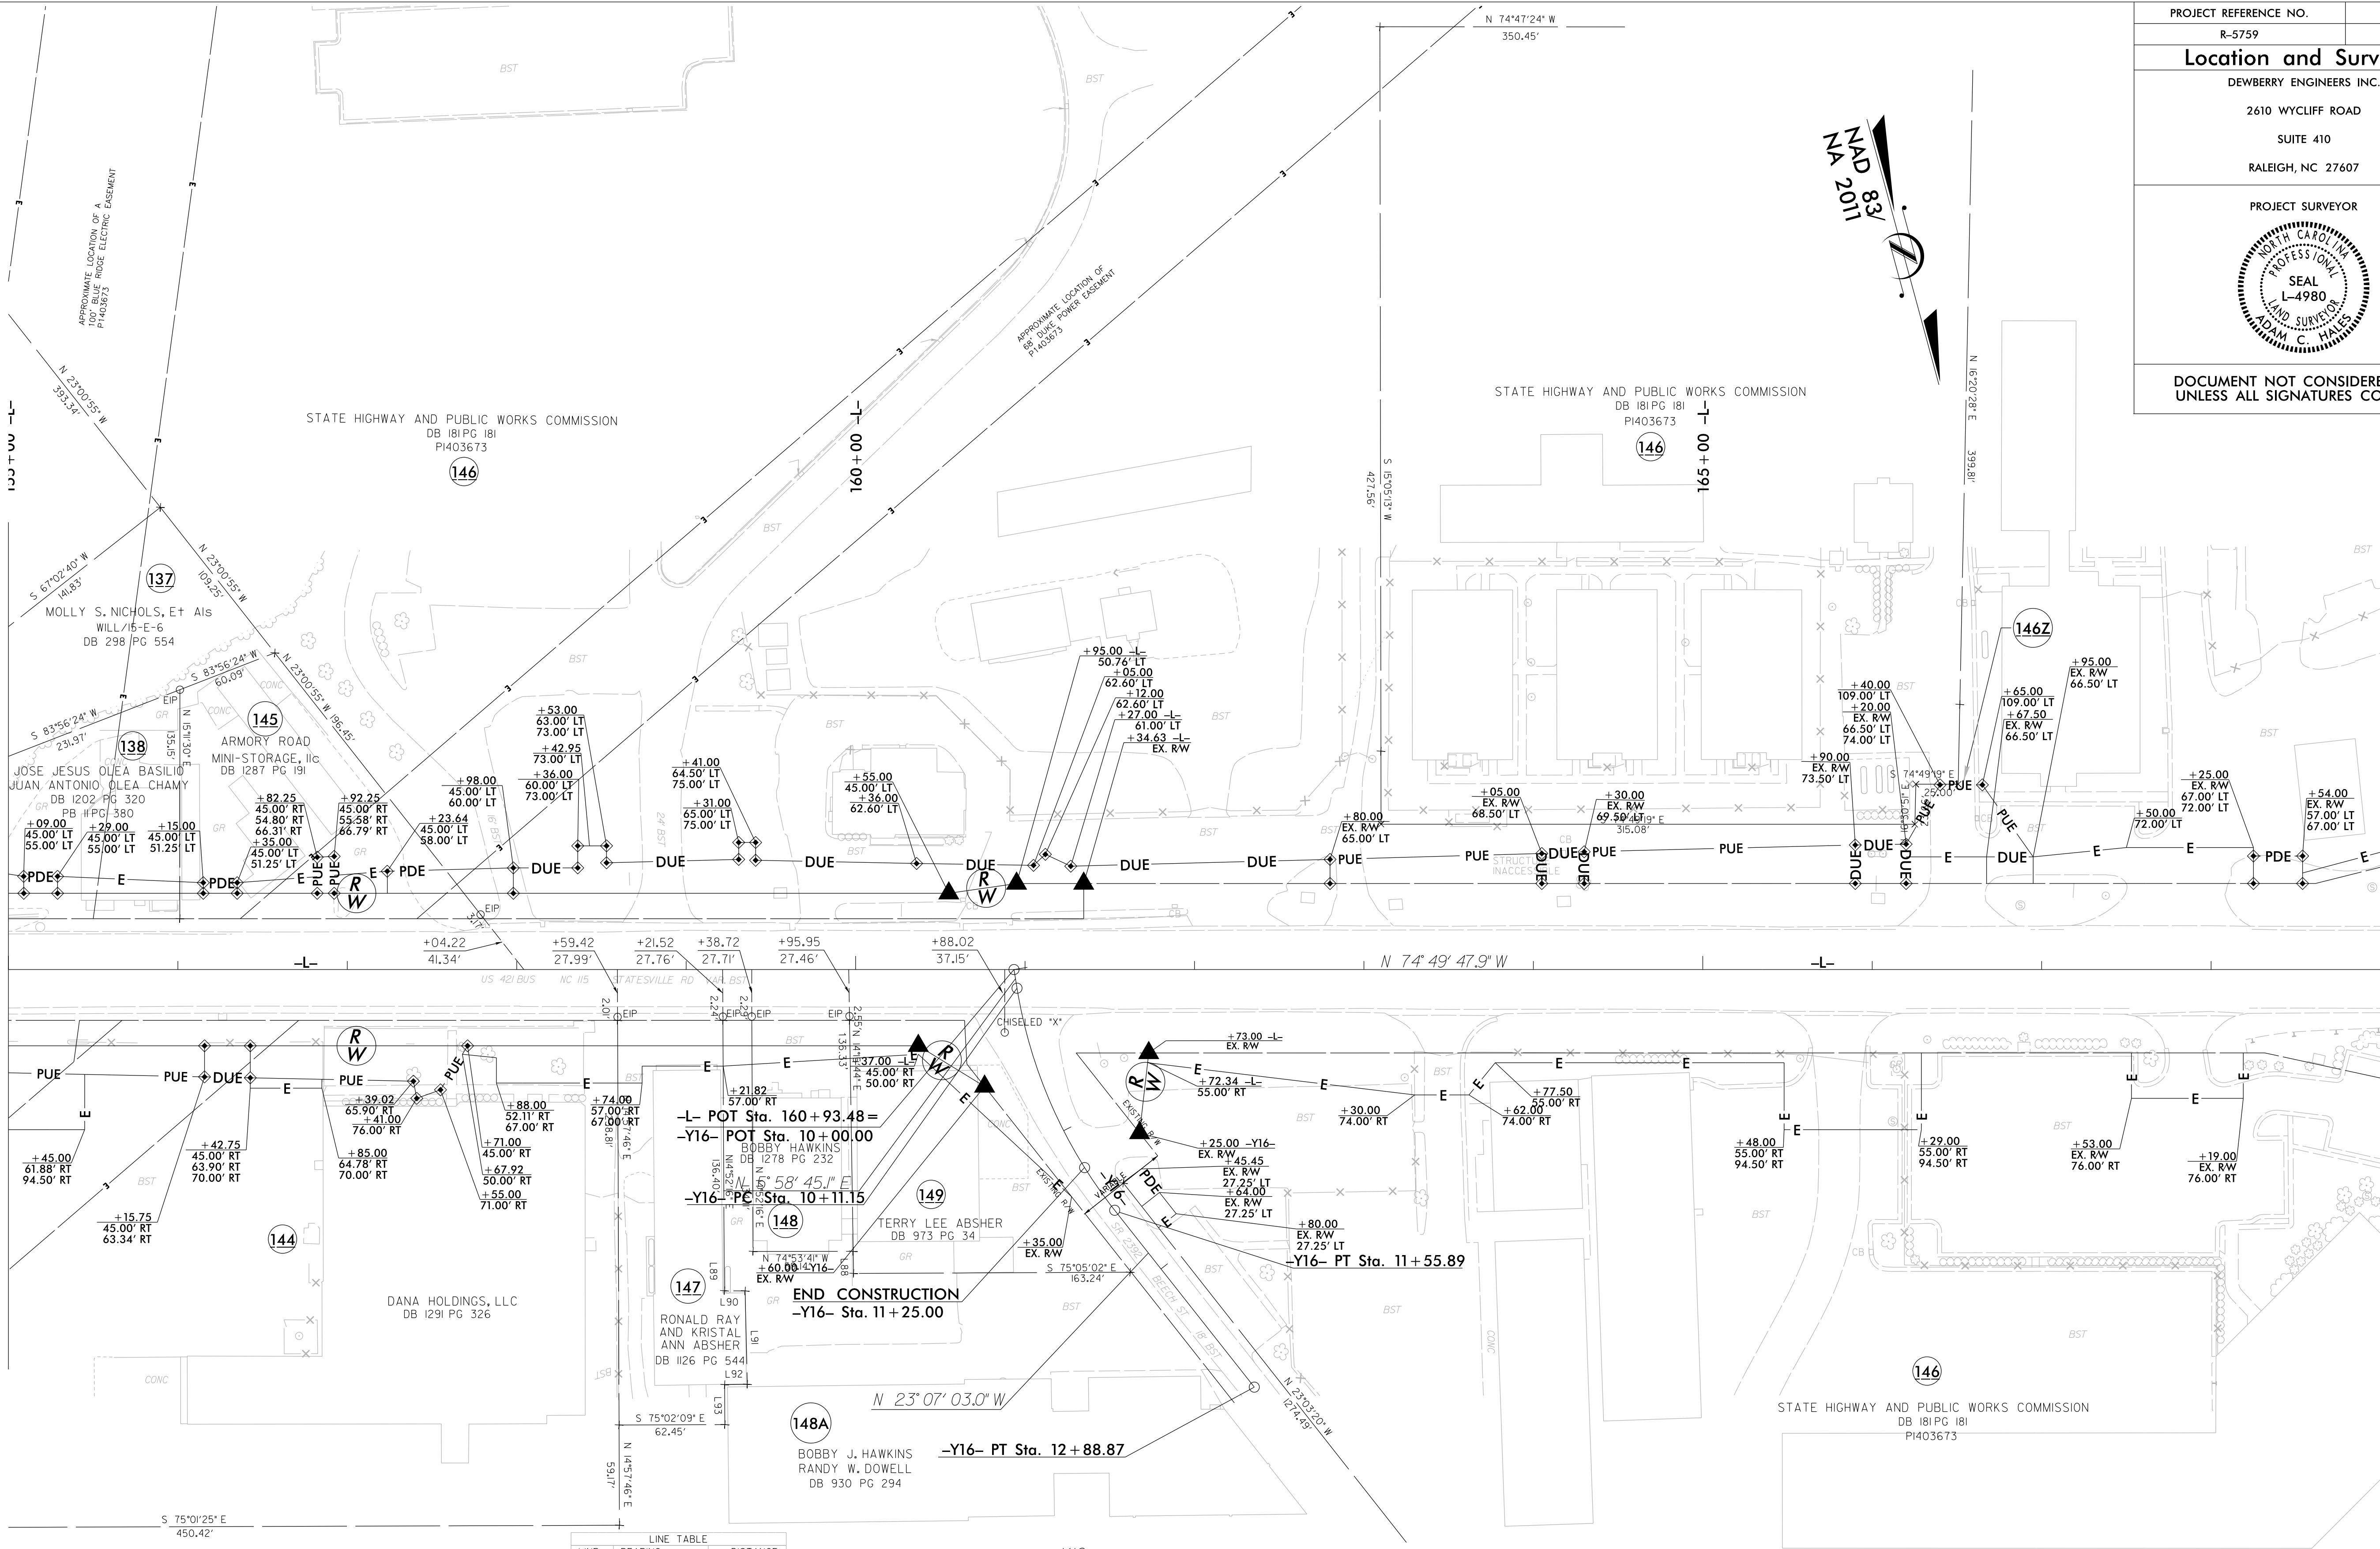

LINE TABLE		
LINE	BEARING	DISTANCE
L88	N4°14'44\"	13.05'
L89	N4°52'16\"	23.20'
L90	N74°22'25\"	12.27'
L91	N3°48'10\"	55.13'
L92	S75°38'38\"	13.40'
L93	N4°49'35\"	23.59'

-Y16-
PI Sta 10+85.12
Δ = 29°05'48.1\" (LT)
D = 20°06'13.6\"
L = 144.73'
T = 73.96'
R = 285.00'
SE = 2%
RO = 38.00'
V = 25 MPH

NOTES:

1. IF FURTHER INFORMATION REGARDING PROJECT CONTROL IS NEEDED PLEASE CONTACT THE LOCATION AND SURVEYS UNIT.
2. PROJECT CONTROL WAS ESTABLISHED USING GNSS, THE GLOBAL NAVIGATION SATELLITE SYSTEM.
3. RIGHT OF WAY MONUMENTATION ESTABLISHED 8/30/22 TO 8/26/26.

PROJECT REFERENCE NO.	SHEET NO.
R-5759	RW15
Location and Surveys	
DEWBERRY ENGINEERS INC.	
2610 WYCLIFF ROAD	
SUITE 410	
RALEIGH, NC 27607	
PROJECT SURVEYOR	
DOCUMENT NOT CONSIDERED FINAL UNLESS ALL SIGNATURES COMPLETED	