


TIP PROJECT: R-5759

CONTRACT: C204976

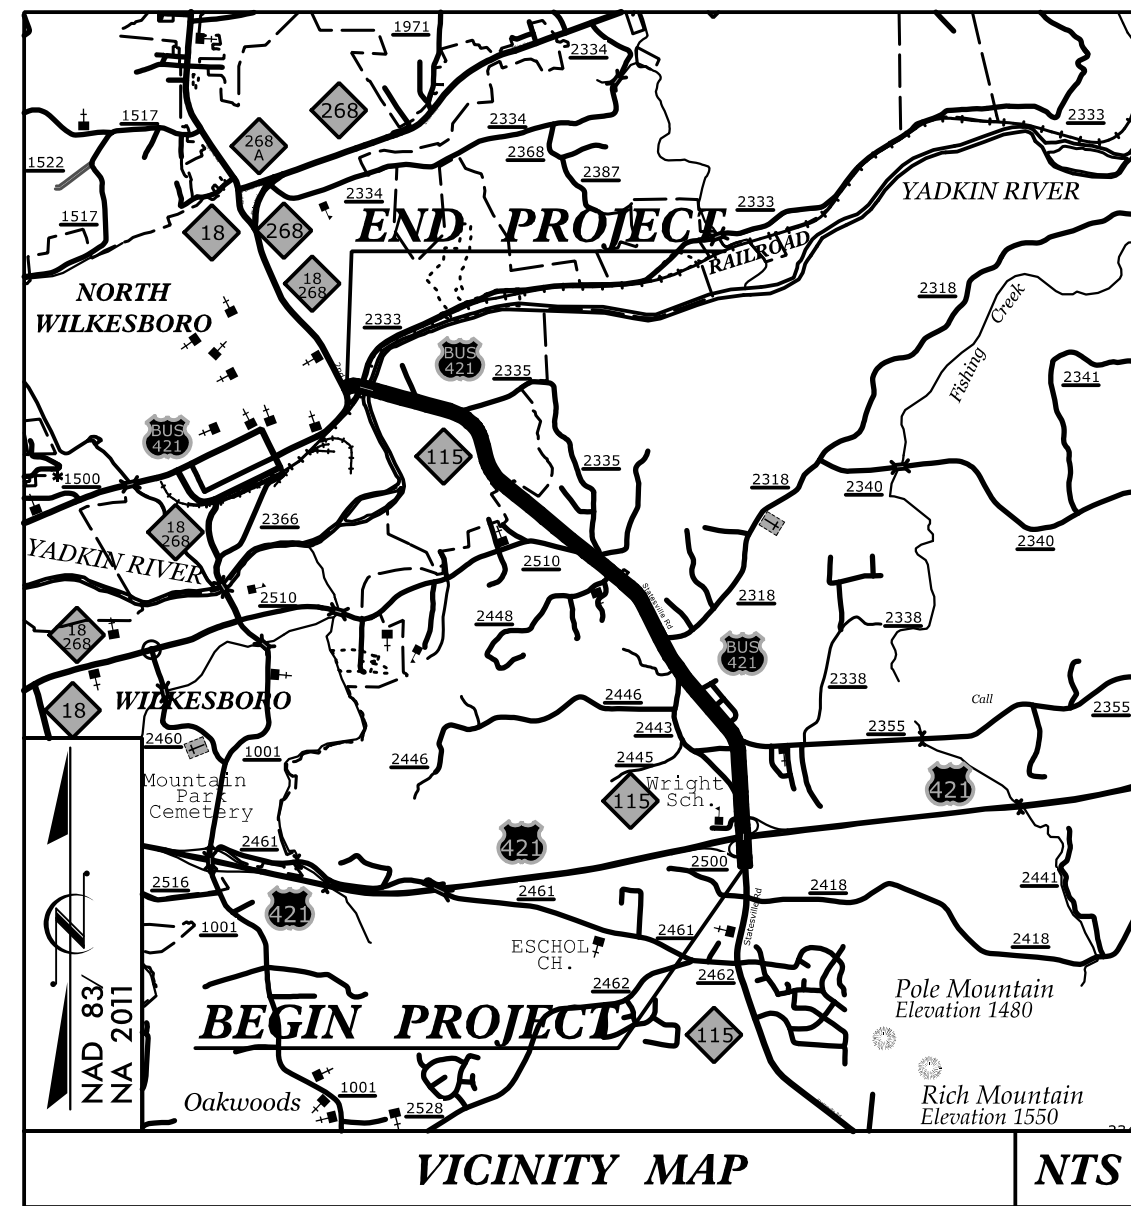


STATE OF NORTH CAROLINA  
DIVISION OF HIGHWAYS

PLAN FOR PROPOSED  
HIGHWAY EROSION CONTROL

**WILKES COUNTY**


LOCATION: NC 115 /US 421 BUSINESS (STATESVILLE ROAD) FROM US 421 TO NC 18 (2ND STREET) IN NORTH WILKESBORO.

TYPE OF WORK: CULVERT, DRAINAGE, GRADING, PAVING, SIGNALS, STRUCTURE, WALLS

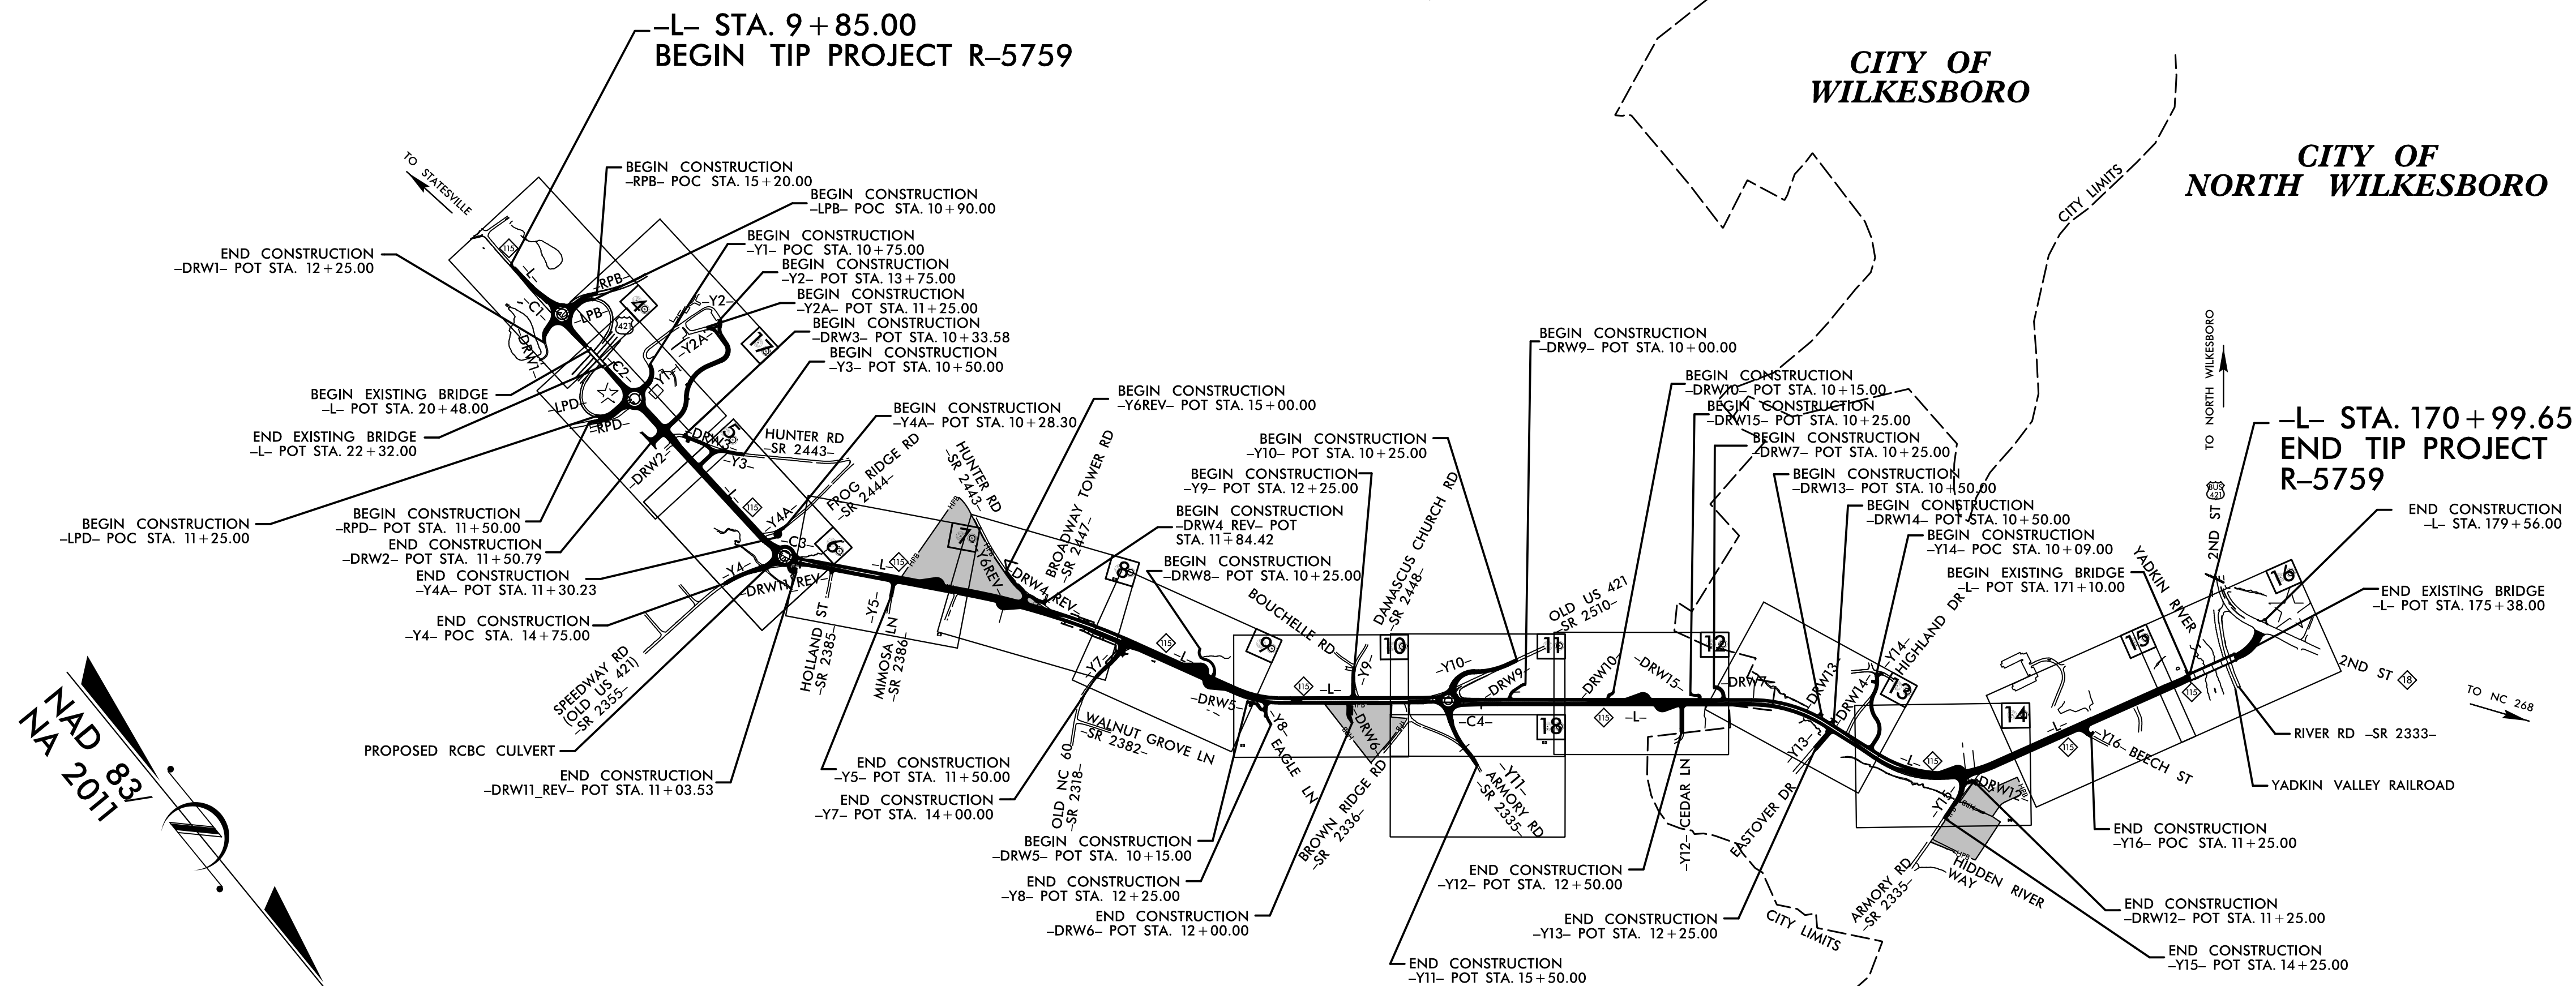

THIS PROJECT CONTAINS  
EROSION CONTROL PLANS  
FOR CLEARING AND  
GRUBBING PHASE OF  
CONSTRUCTION.

GRAPHIC SCALE

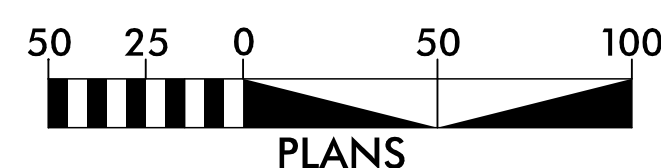

THESE EROSION AND SEDIMENT CONTROL PLANS COMPLY WITH  
THE APPLICABLE REGULATIONS SET FORTH BY THE NCG-010000  
GENERAL CONSTRUCTION PERMIT ISSUED BY THE NORTH  
CAROLINA DEPARTMENT OF ENVIRONMENTAL QUALITY DIVISION  
OF ENERGY, MINERAL AND LAND RESOURCES.

**HNTB**

**HNTB**

Prepared In the Office of:

HNTB NORTH CAROLINA, P.C.  
349 E. Six Forks Road, Suite 200  
Raleigh, North Carolina 27609  
NC License No: C-1554

Designed by:

**NATALIE CHAN, P.E.**

NAME

**3444**

LEVEL III CERTIFICATION NO.

Roadway Standard Drawings

The "Roadway Standard Drawings"- Roadway Design Unit - N. C.  
Department of Transportation - Raleigh, N. C., dated January 2024  
and the latest revision thereto are applicable to this project and by  
reference hereby are considered a part of these plans.