



NOTE:


1. OPENING IN POLE BASE PLATE SHALL BE EQUAL TO POLE BASE INSIDE DIAMETER MINUS  $3\frac{1}{2}$ " BUT SHALL NOT BE LESS THAN  $8\frac{1}{2}$ ".

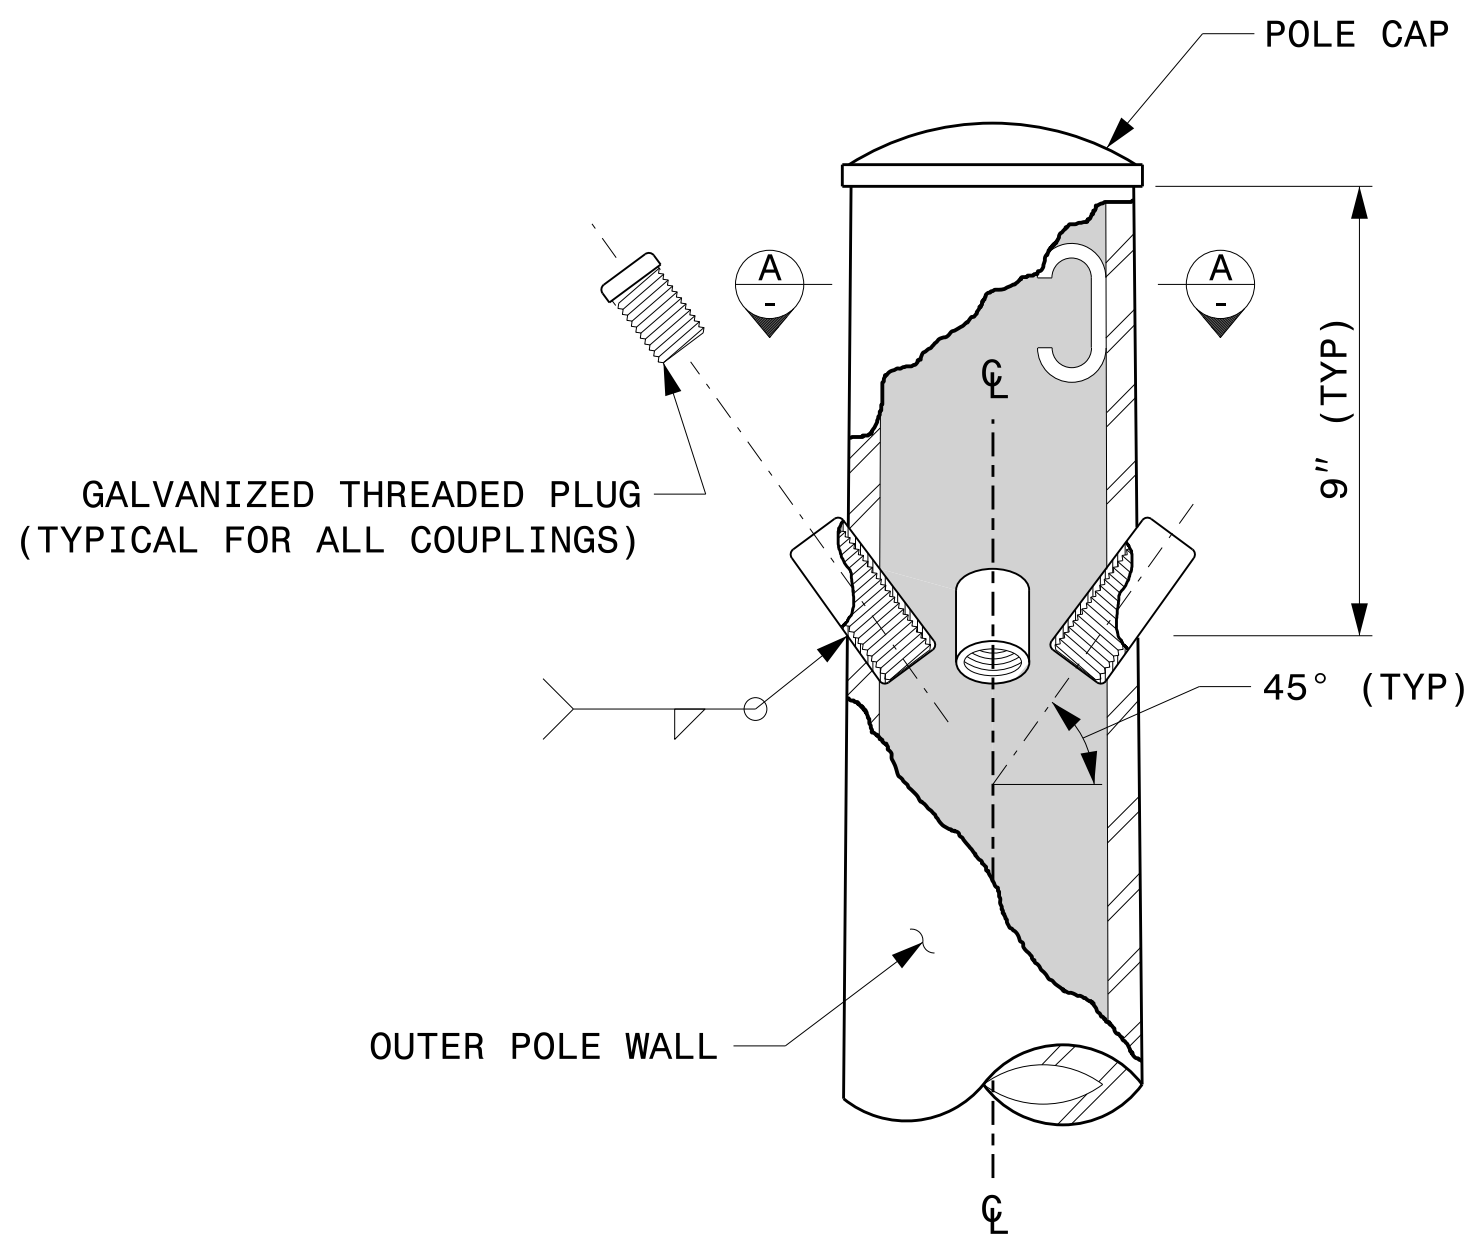


CABLE ENTRANCES AT TOP OF POLE

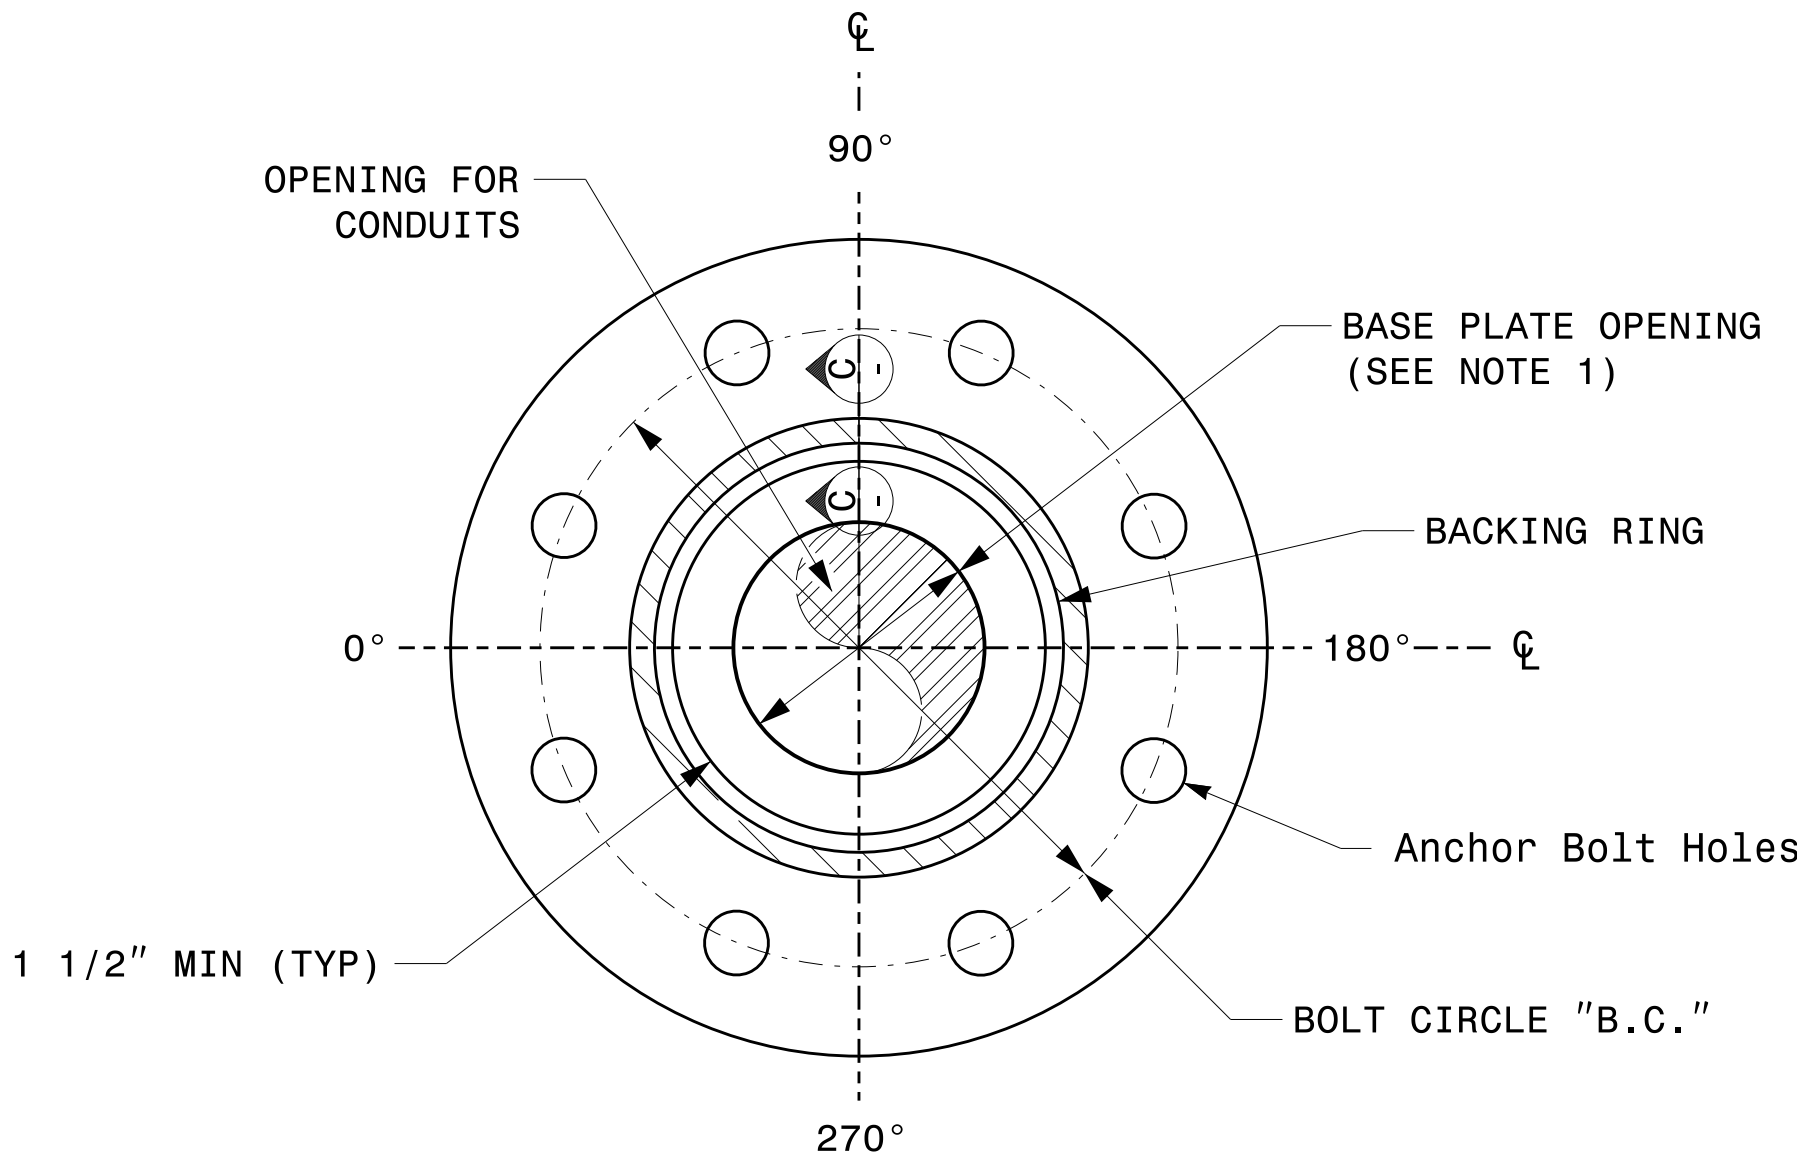


SECTION B-B  
POLE BASE PLATE DETAILS  
(8 AND 12 BOLT PATTERN)

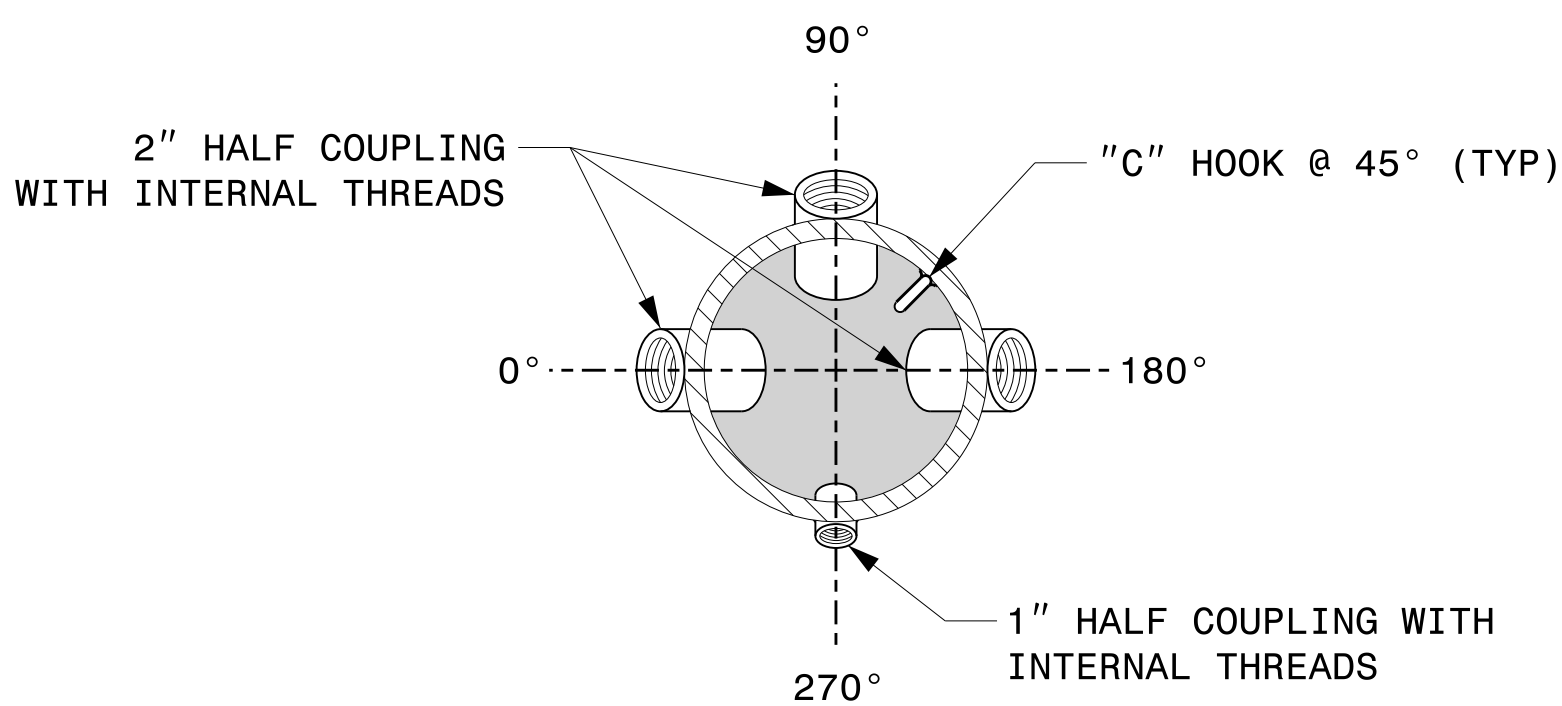

SECTION A-A  
RADIAL ORIENTATION OF FACTORY INSTALLED  
ACCESSORIES AT TOP OF POLE

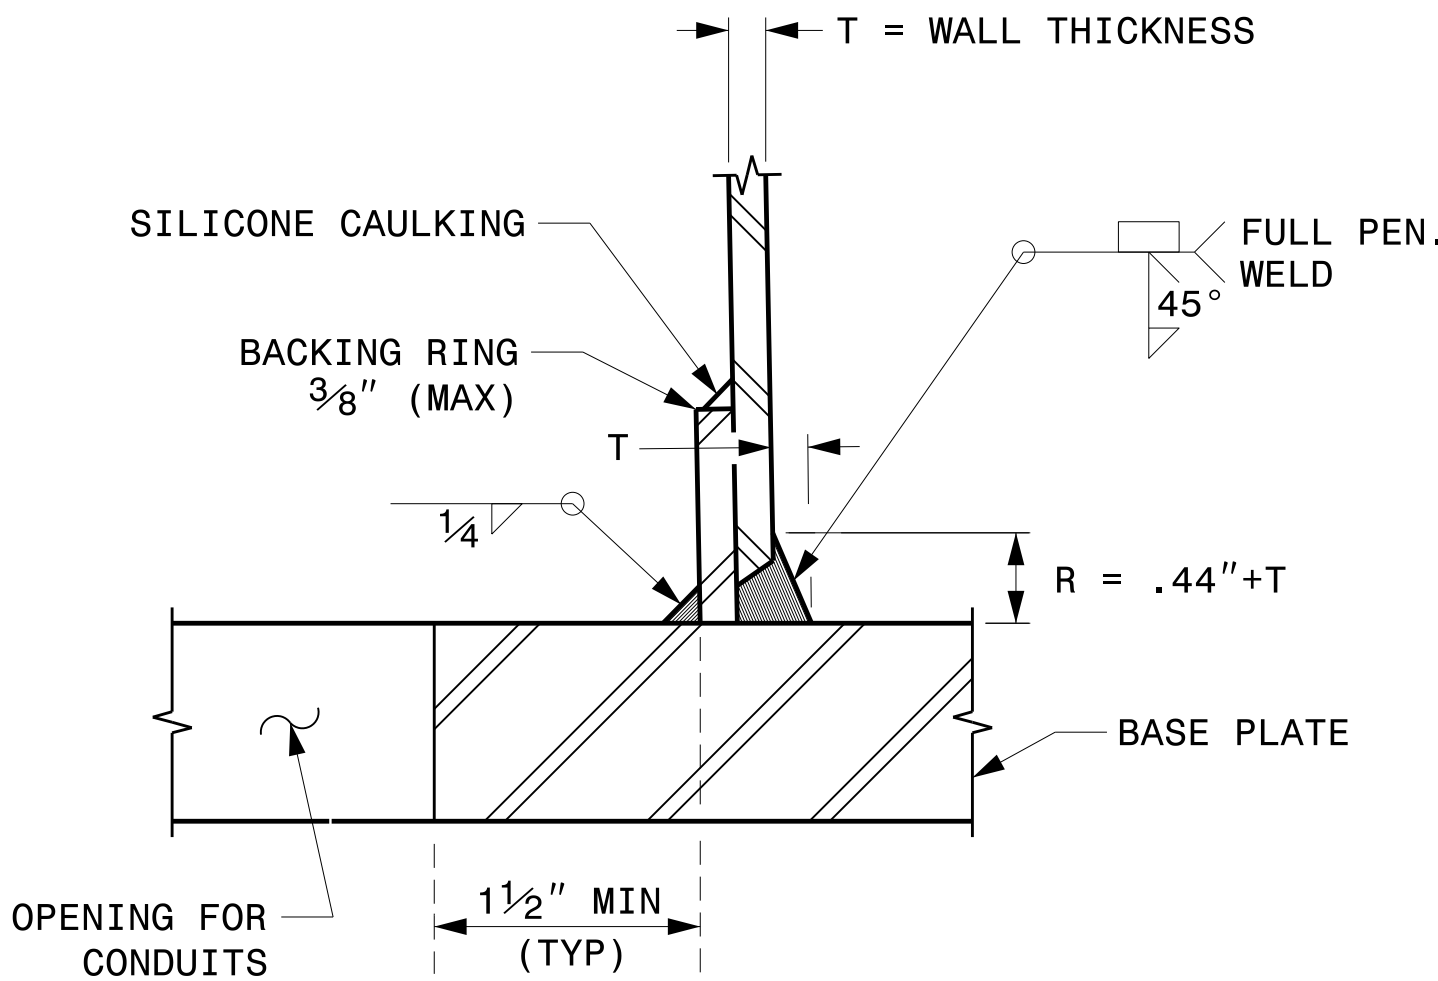

SECTION C-C  
(POLE ATTACHMENT TO BASE PLATE)  
FULL-PENETRATION  
GROOVE WELD DETAIL

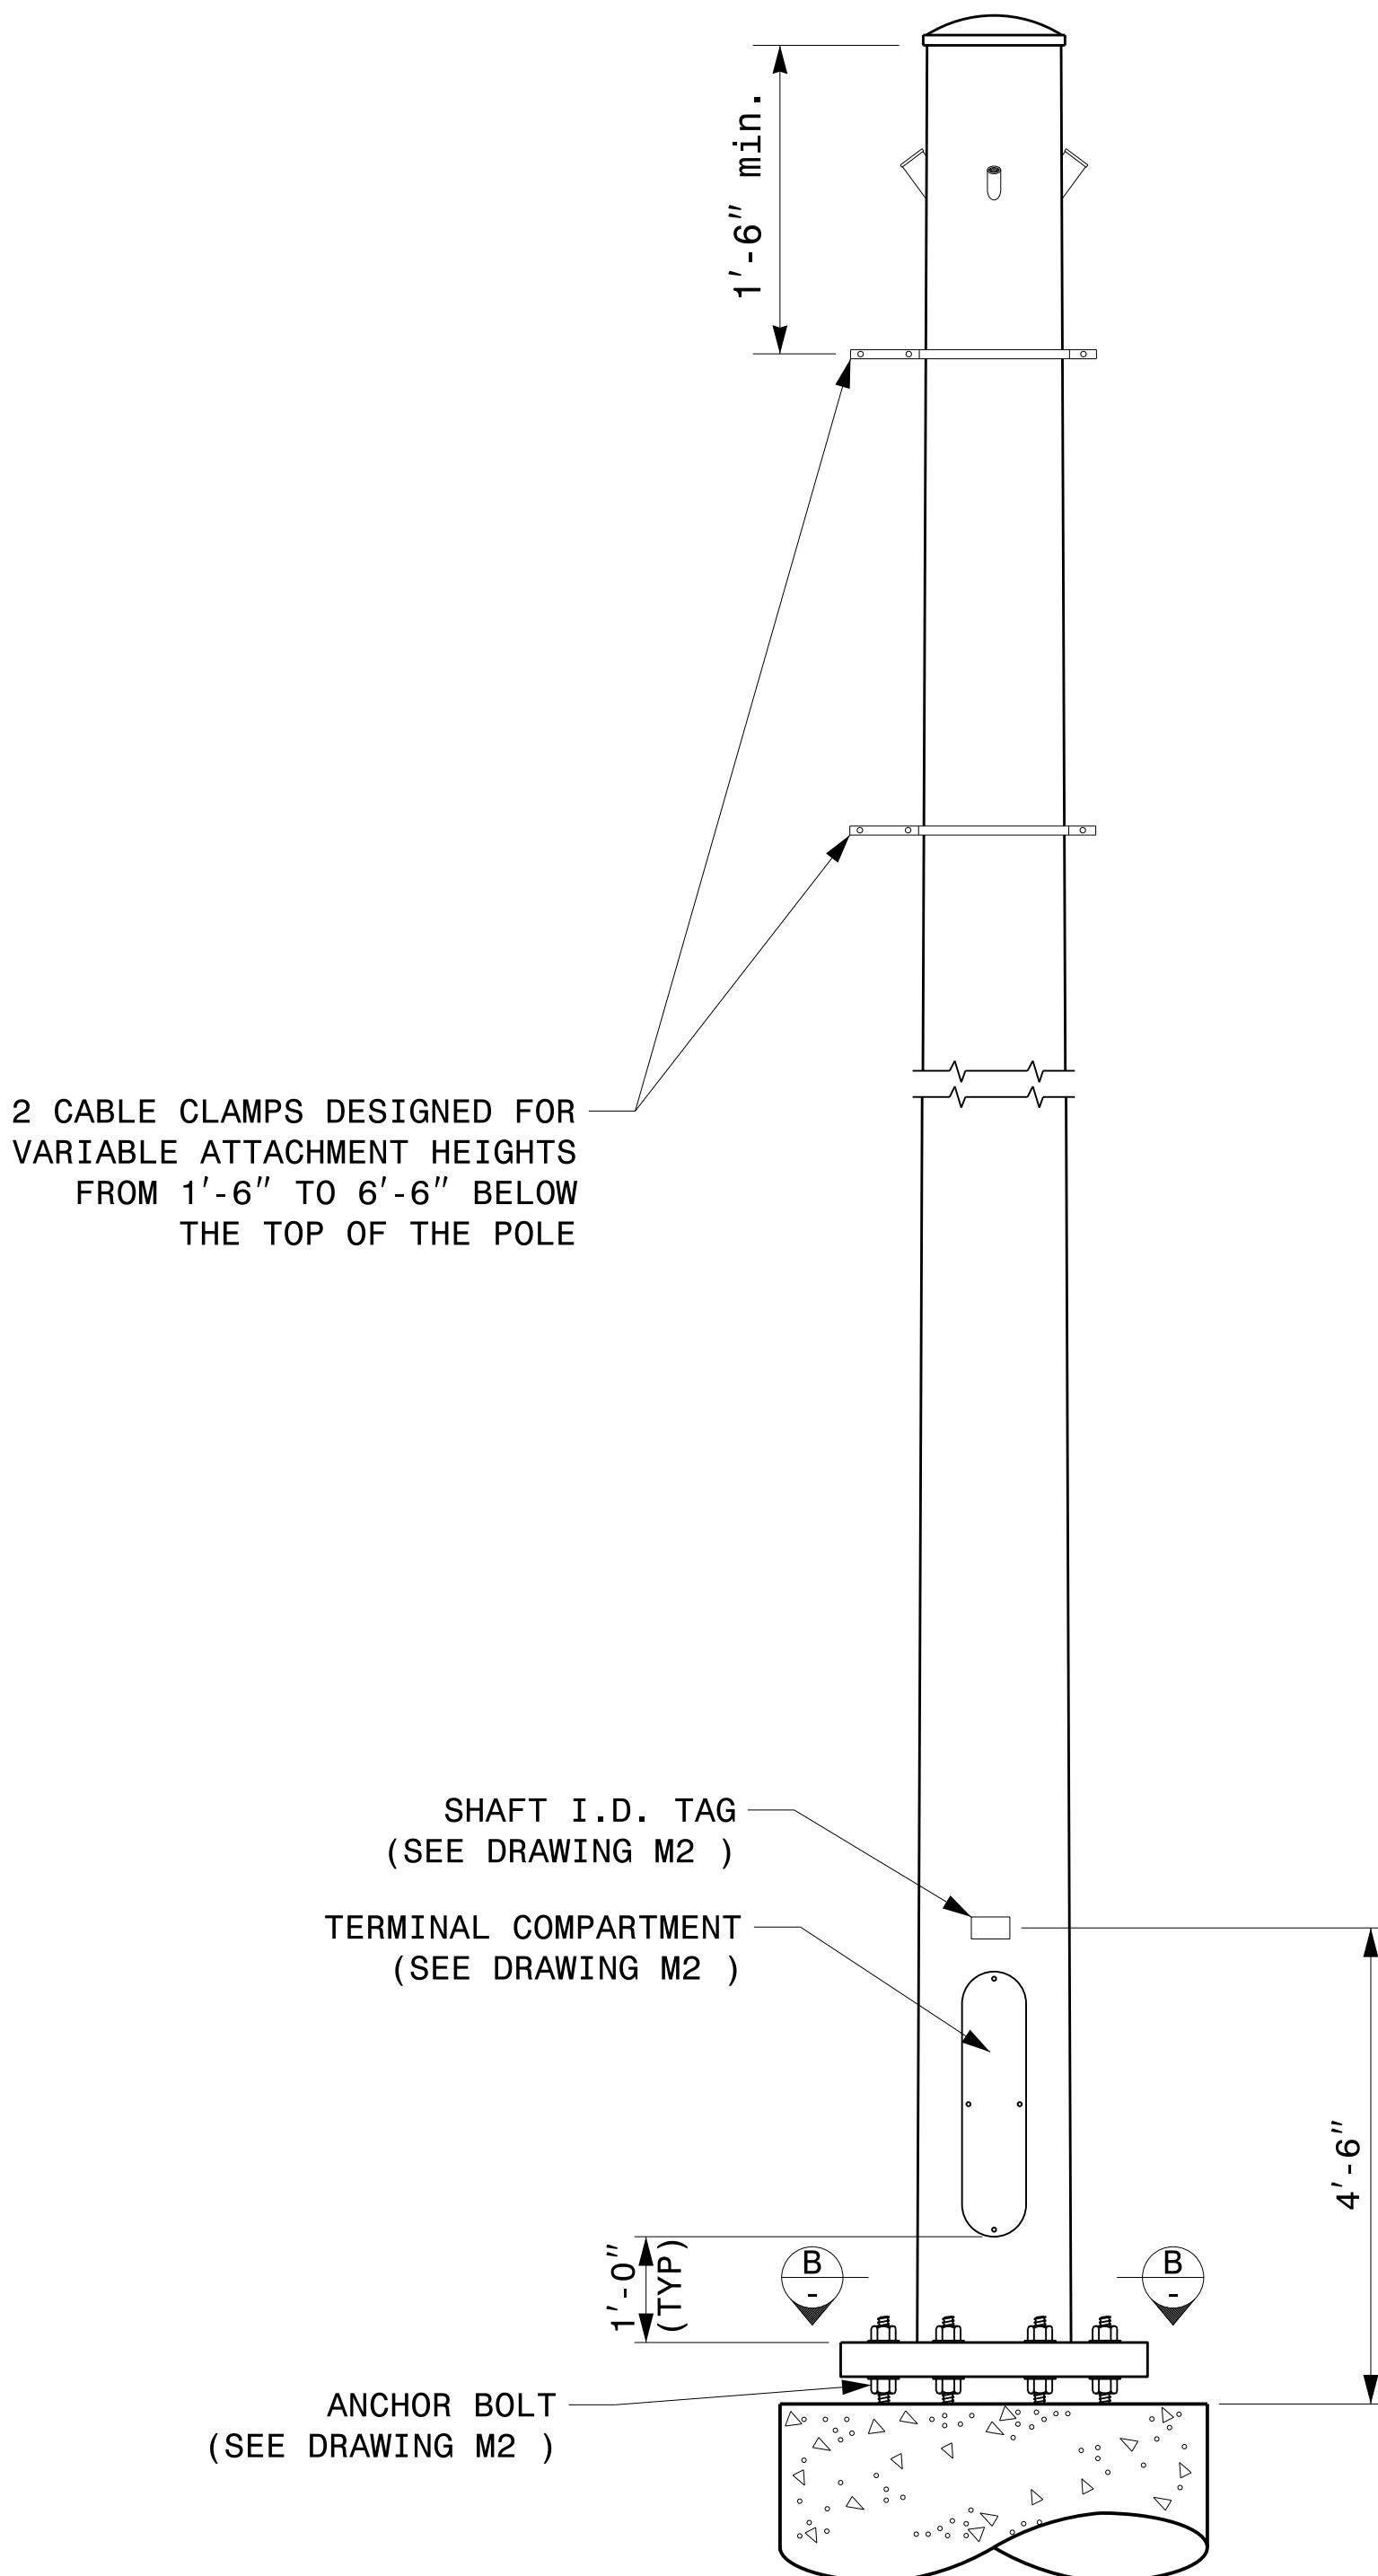

MONOTUBE STRAIN POLE

|                       |                                                    |                           |      |
|-----------------------|----------------------------------------------------|---------------------------|------|
|                       | Typical Fabrication Details<br>For<br>Strain Poles |                           |      |
|                       | PLAN DATE: SEPTEMBER 2023                          | DESIGNED BY: K.C. DURIGON |      |
|                       | PREPARED BY: K.C. DURIGON                          | REVIEWED BY: D.C. SARKAR  |      |
| SCALE<br>0 NA<br>NONE | REVISIONS                                          | INIT.                     | DATE |
| DocuSigned by:<br>    |                                                    | 09/21/2023<br>DATE        |      |