


REVISIONS

MATCHLINE -L- STA. 169 + 00.00 SEE SHEET 15

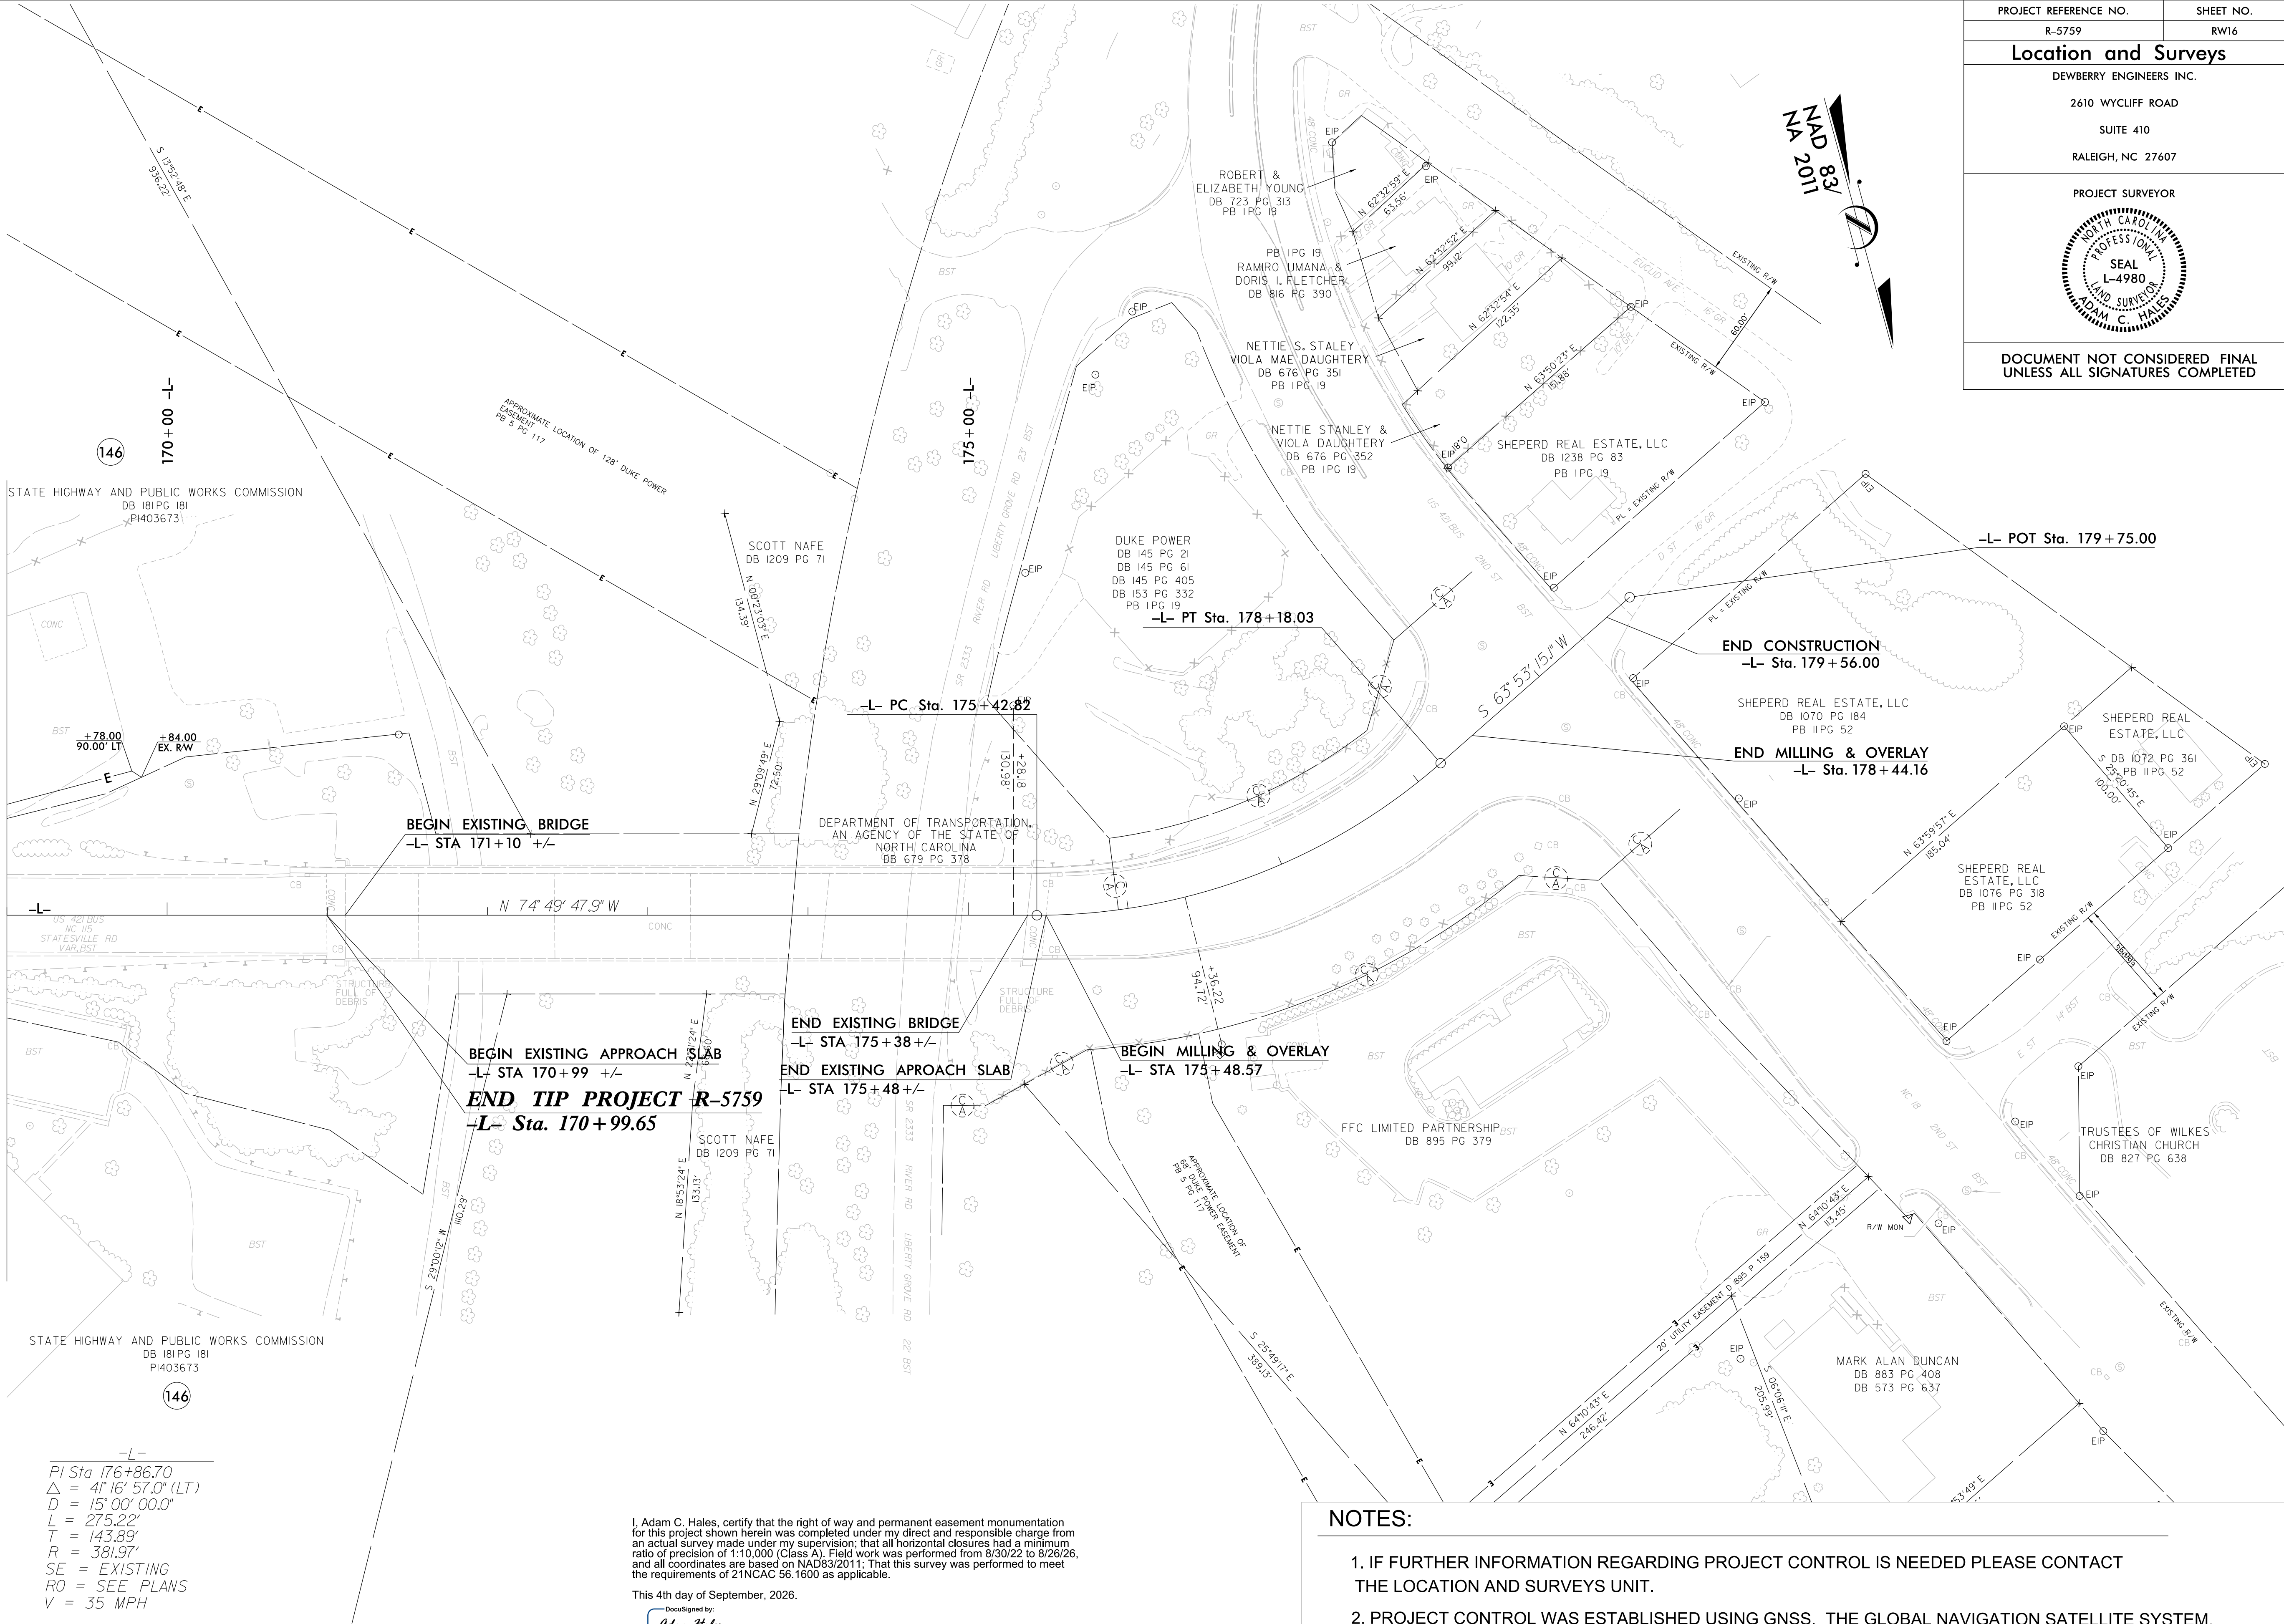

-L-
PI Sta 176+86.70
Δ = 4°16' 57.0" (LT)
D = 15' 00' 00.0"
L = 275.22'
T = 143.89'
R = 381.97'
SE = EXISTING
RO = SEE PLANS
V = 35 MPH

I, Adam C. Hales, certify that the right of way and permanent easement monumentation for this project shown herein was completed under my direct and responsible charge from an actual survey made under my supervision; that all horizontal closures had a minimum ratio of precision of 1:10,000 (Class A). Field work was performed from 8/30/22 to 8/26/26, and all coordinates are based on NAD83/2011; That this survey was performed to meet the requirements of 21NCAC 56.1600 as applicable.

This 4th day of September, 2026.

DocuSigned by:
Adam Hales

Professional Land Surveyor L-4980

NOTES:

1. IF FURTHER INFORMATION REGARDING PROJECT CONTROL IS NEEDED PLEASE CONTACT THE LOCATION AND SURVEYS UNIT.
2. PROJECT CONTROL WAS ESTABLISHED USING GNSS, THE GLOBAL NAVIGATION SATELLITE SYSTEM.
3. RIGHT OF WAY MONUMENTATION ESTABLISHED 8/30/22 TO 8/26/26.

REVISIONS

-Y2-				
PI Sta. 12+45.36 Δ = 91°19' 50.9" (RT) D = 114°35' 29.6" L = 79.70' T = 51.8' R = 50.00' SE = EXISTING RO = SEE PLANS V = 25 MPH	PI Sta. 13+82.19 Δ = 47°45' 47.3" (RT) D = 57°17' 44.8" L = 83.36' T = 44.28' R = 100.00' SE = EXISTING RO = SEE PLANS V = 25 MPH	PI Sta. 14+68.29 Δ = 50°21' 54.5" (LT) D = 57°17' 44.8" L = 87.90' T = 47.02' R = 100.00' SE = EXISTING RO = SEE PLANS V = 25 MPH	PI Sta. 17+06.13 Δ = 102°58' 13.3" (RT) D = 62°16' 40.9" L = 165.34' T = 115.60' R = 92.00' SE = 4% RO = 80.00' V = 25 MPH	PI Sta. 20+91.12 Δ = 68°03' 16.6" (LT) D = 19°05' 54.9" L = 356.33' T = 202.56' R = 300.00' SE = 4% RO = 80.00' V = 25 MPH

-Y2A-	-RPB-
PI Sta. 11+70.53 Δ = 70°23' 39.7" (RT) D = 57°17' 44.8" L = 122.86' T = 70.53' R = 100.00' SE = EXISTING RO = SEE PLANS V = 20 MPH	PI Sta. 11+87.20 Δ = 21°30' 01" (RT) D = 5°48' 39" L = 370.00' T = 187.20' R = 986.00' SE = 8% RO = 144.00' V = 60 MPH

JANET AND JAMES HARTLEY
DB 1118 PG 121

-RPB- PT Sta. 13+70.00

MATCHLINE -RPB- STA. 14+00.00
SEE SHEET 4

S 63°21' 07.1" E

-RPB- PC Sta. 10+00.00

JOHN F. DONOGHUE, BISHOP
OF THE ROMAN CATHOLIC
DIOCESE OF CHARLOTTE, NC
DB 630 PG 579

-Y2- POT Sta. 10+00.00

-Y2A- POT Sta. 10+00.00

-Y2A- PC Sta. 11+00.00

BEGIN CONSTRUCTION
-Y2A- Sta. 11+25.00

-Y2- PRC Sta. 14+21.27

-Y2- PT Sta. 12+73.88

BEGIN CONSTRUCTION
-Y2- Sta. 13+75.00

-Y2- PC Sta. 13+37.91

-Y2- PT Sta. 15+09.18
-Y2A- POT Sta. 12+71.55

-Y2A- PT Sta. 12+22.86

-Y2- PC Sta. 18+88.56

WILKES COUNTY BOARD OF EDUCATION
DB 287 PG 115
DB 288 PG 541
DB 1281 PG 241
PB 10 PG 285

-Y2- PC Sta. 15+90.53

-Y2- PT Sta. 17+55.87

20+00 -Y2-

MATCHLINE -Y2- STA. 22+00.00
SEE SHEET 5

NAD 83/
NA 2011

N 5°33' 57.4" E

15+00 -Y2-

150

FRANCES BRINEGAR
DB 1200 PG 459

S 04°08' 47" W

+00.00
43.00' LT

+58.65
47.82'

+50.00
35.00' LT

+00.00
43.00' LT

+50.00
47.00' LT

+00.00
53.00' LT

+25.00
60.00' LT

+00.00
62.00' LT

+23.00
75.00' LT

+00.00
75.00' LT

+25.00
131.00' LT

+85.00
128.00' LT

+85.00
150.00' LT

+60.00
166.00' LT

+37.50
161.50' LT

+25.00
110.00' LT

+50.00
45.00' LT

+00.00
62.00' LT

+75.00
40.00' RT

+25.00
50.00' RT

+62.60
53.55' RT

+00.00
50.00' RT

+40.00
63.00' RT

+90.53
50.00' RT

+25.00 -Y2-
50.00' RT

+15.00
39.43' RT

+56.70
32.39' RT

+15.00
10.00' LT

+63.50
10.00' RT

+68.00
43.00' LT

+00.00
40.00' LT

+50.00
35.00' LT

+00.00
40.00' LT

+00.00
43.00' LT

+00.00
43.00' LT

+00.00
43.00' LT

20

15

BLANCHE G. JOHNSTON
DB 767 PG 222

THOMAS F. AND
DOROTHY C. HUNTER
DB 394 PG 251

WILKES COUNTY BOARD OF EDUCATION

S 61°17' 20" W

2008

87.33'

S 88°51' 06" W

87.33'

87.33'

I, Adam C. Hales, certify that the right of way and permanent easement monumentation for this project shown herein was completed under my direct and responsible charge from an actual survey made under my supervision; that all horizontal closures had a minimum ratio of precision of 1:10,000 (Class A). Field work was performed from 8/30/22 to 8/26/26, and all coordinates are based on NAD83/2011; That this survey was performed to meet the requirements of 21NCAC 56.1600 as applicable.

This 4th day of September, 2026.


DocuSigned by:
Adam Hales
EP10DBE1163E43D
Professional Land Surveyor L-4980

NOTES:

1. IF FURTHER INFORMATION REGARDING PROJECT CONTROL IS NEEDED PLEASE CONTACT THE LOCATION AND SURVEYS UNIT.
2. PROJECT CONTROL WAS ESTABLISHED USING GNSS, THE GLOBAL NAVIGATION SATELLITE SYSTEM.
3. RIGHT OF WAY MONUMENTATION ESTABLISHED 8/30/22 TO 8/26/26.

REVISIONS

-Y11-	
PI Sta 12+35.32	PI Sta 14+58.45
$\Delta = 28^{\circ} 53' 49.0''$ (LT)	$\Delta = 10^{\circ} 17' 46.2''$ (RT)
D = 8' 11" 06.4"	D = 10' 13' 53.0"
L = 353.04'	L = 100.63'
T = 180.36'	T = 50.45'
R = 700.00'	R = 560.00'
SE = 4%	SE = 2%
RO = 80.00'	RO = 40.00'
V = 25 MPH	V = 40 MPH

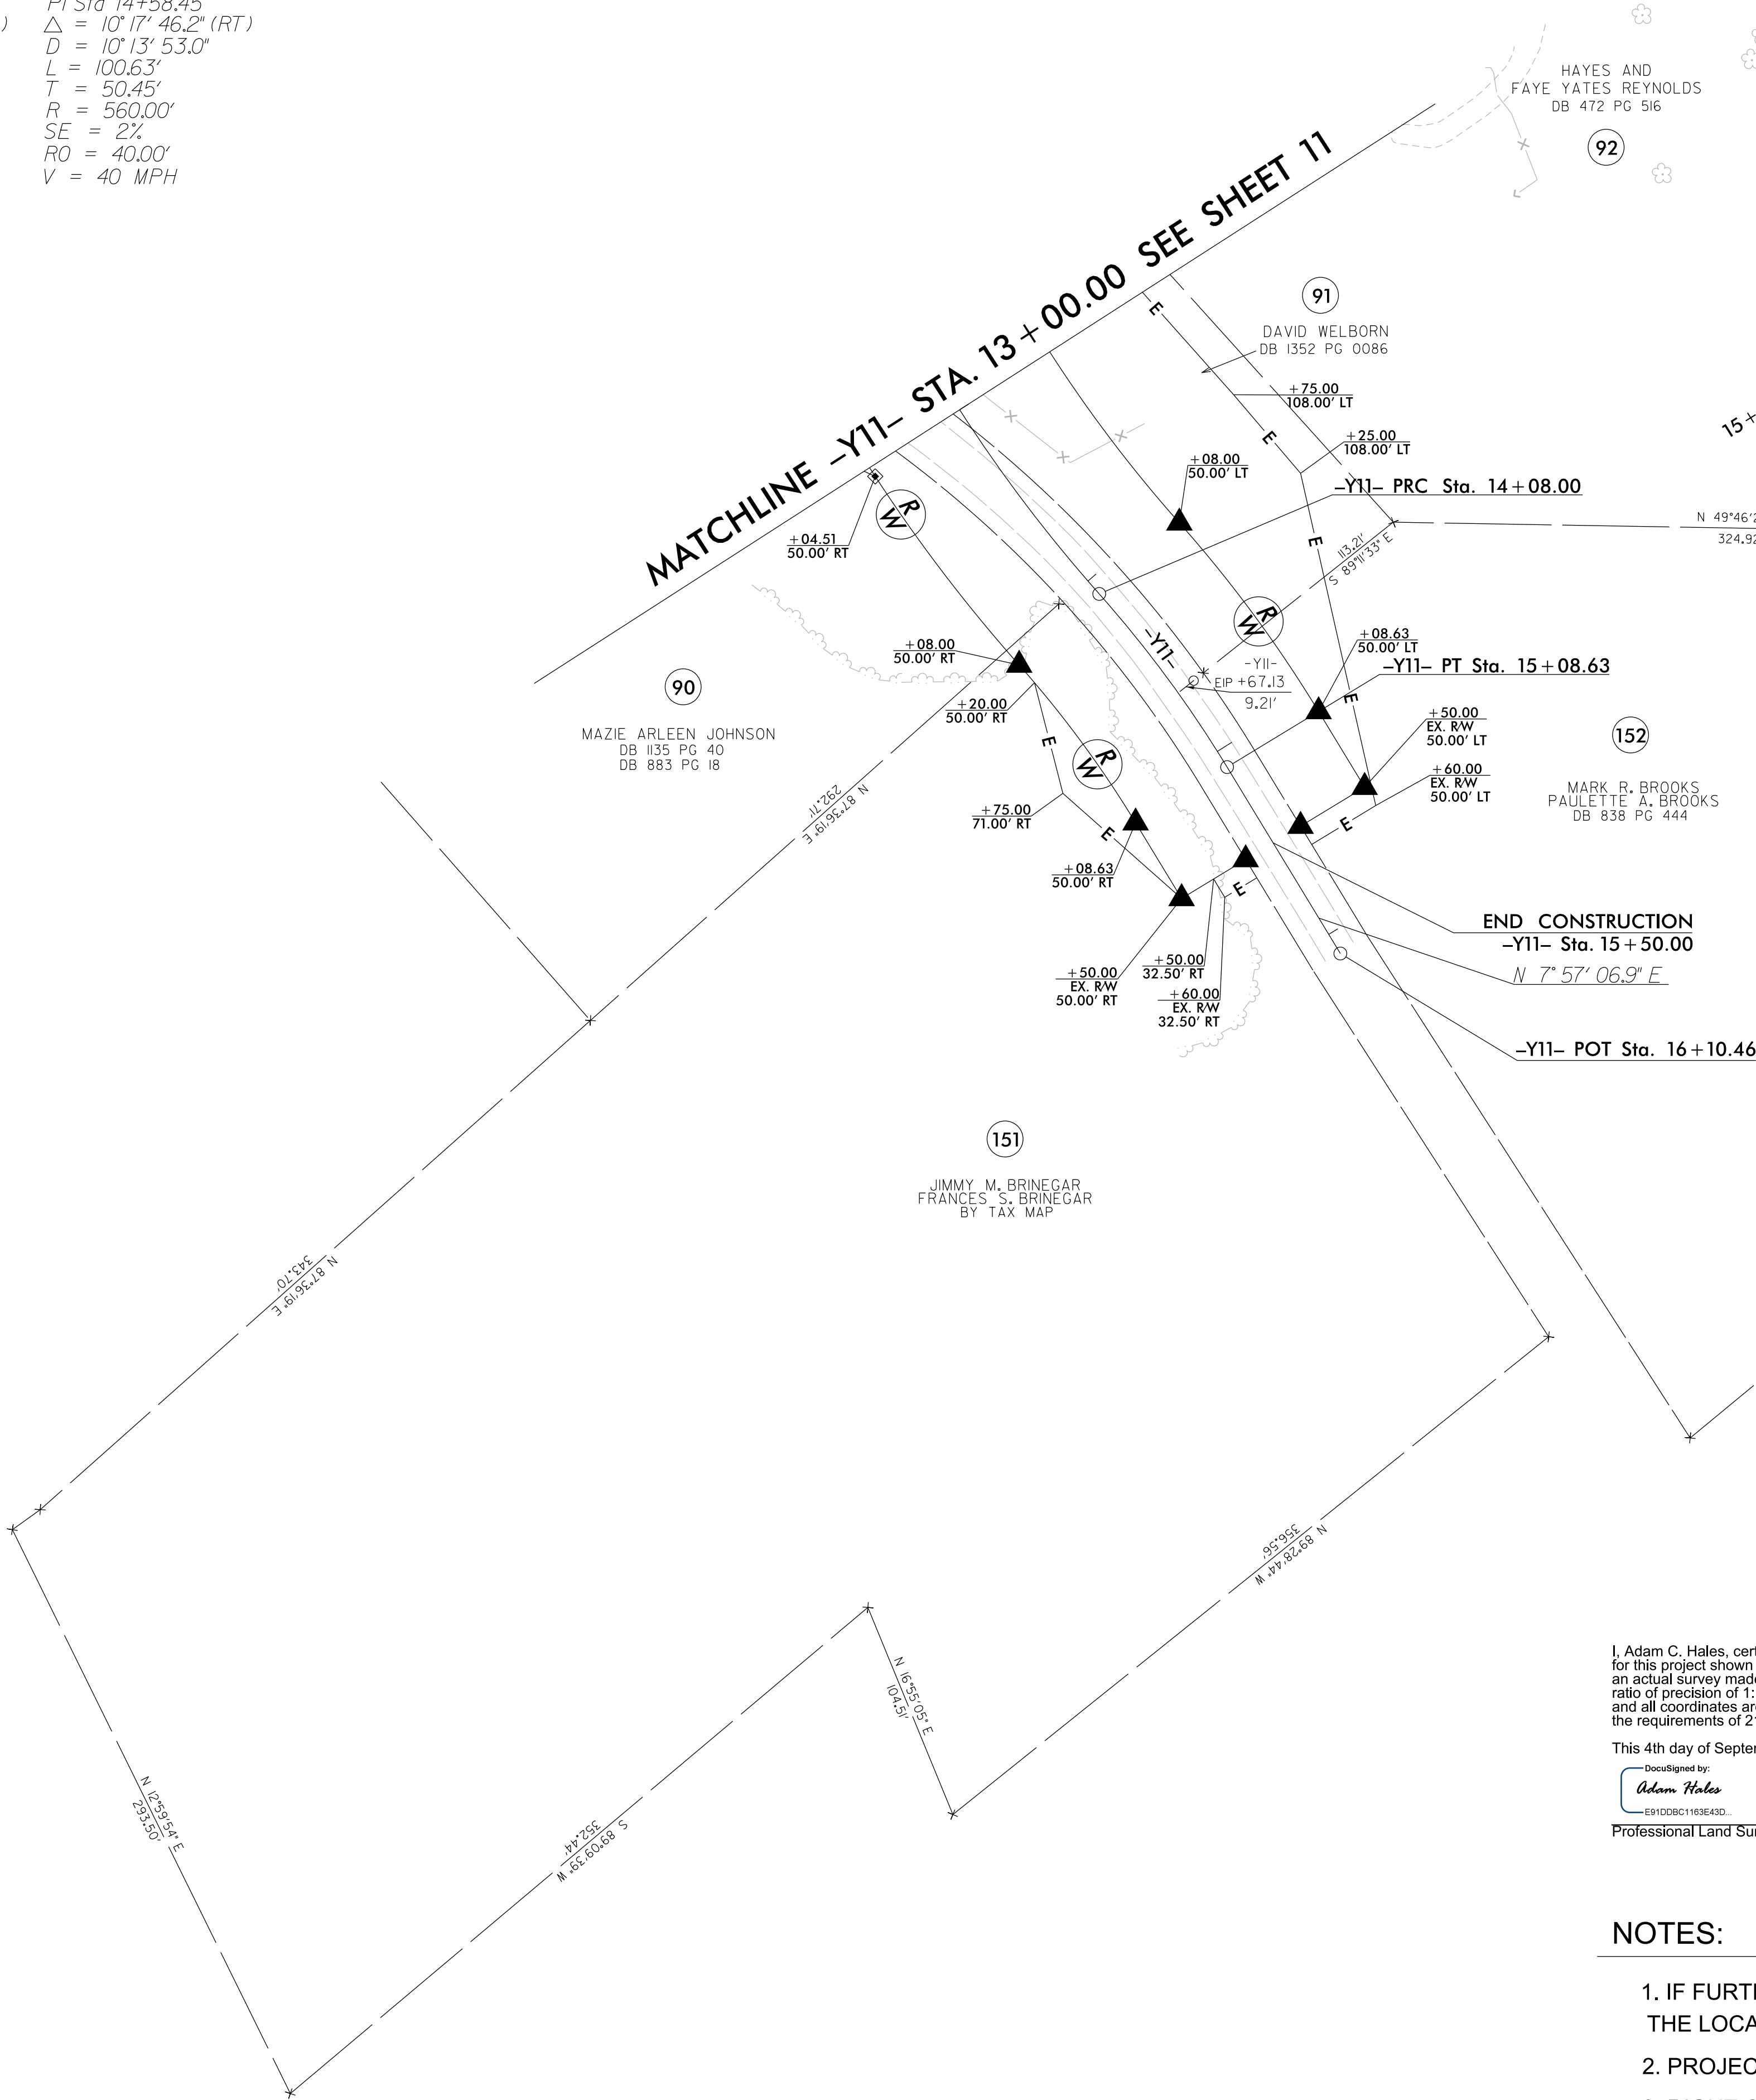

I, Adam C. Hales, certify that the right of way and permanent easement monumentation for this project shown herein was completed under my direct and responsible charge from an actual survey made under my supervision that all horizontal closures had a minimum ratio of precision of 1:10,000 (Class A). Field work was performed from 8/30/22 to 8/26/26, and all coordinates are based on NAD83/2011; That this survey was performed to meet the requirements of 21NCAC 56.1600 as applicable.

This 4th day of September, 2026.

DocuSigned by:
Adam Hales
E91DDB0C1183E43D
Professional Land Surveyor L-4980

NOTES:

1. IF FURTHER INFORMATION REGARDING PROJECT CONTROL IS NEEDED PLEASE CONTACT THE LOCATION AND SURVEYS UNIT.
2. PROJECT CONTROL WAS ESTABLISHED USING GNSS, THE GLOBAL NAVIGATION SATELLITE SYSTEM.
3. RIGHT OF WAY MONUMENTATION ESTABLISHED 8/30/22 TO 8/26/26.

PROJECT REFERENCE NO.	SHEET NO.
R-5759	RW18
Location and Surveys	
DEWBERRY ENGINEERS INC.	
2610 WYCLIFF ROAD	
SUITE 410	
RALEIGH, NC 27607	
PROJECT SURVEYOR	
DOCUMENT NOT CONSIDERED FINAL UNLESS ALL SIGNATURES COMPLETED	